


REVISION:	DATE:	NOTE:
A	Jun. 2016	Side view amended
B	July 2016	Design amended





SIDE VIEW TO NO. 24

REAR VIEW

SIDE VIEW TO NO. 20

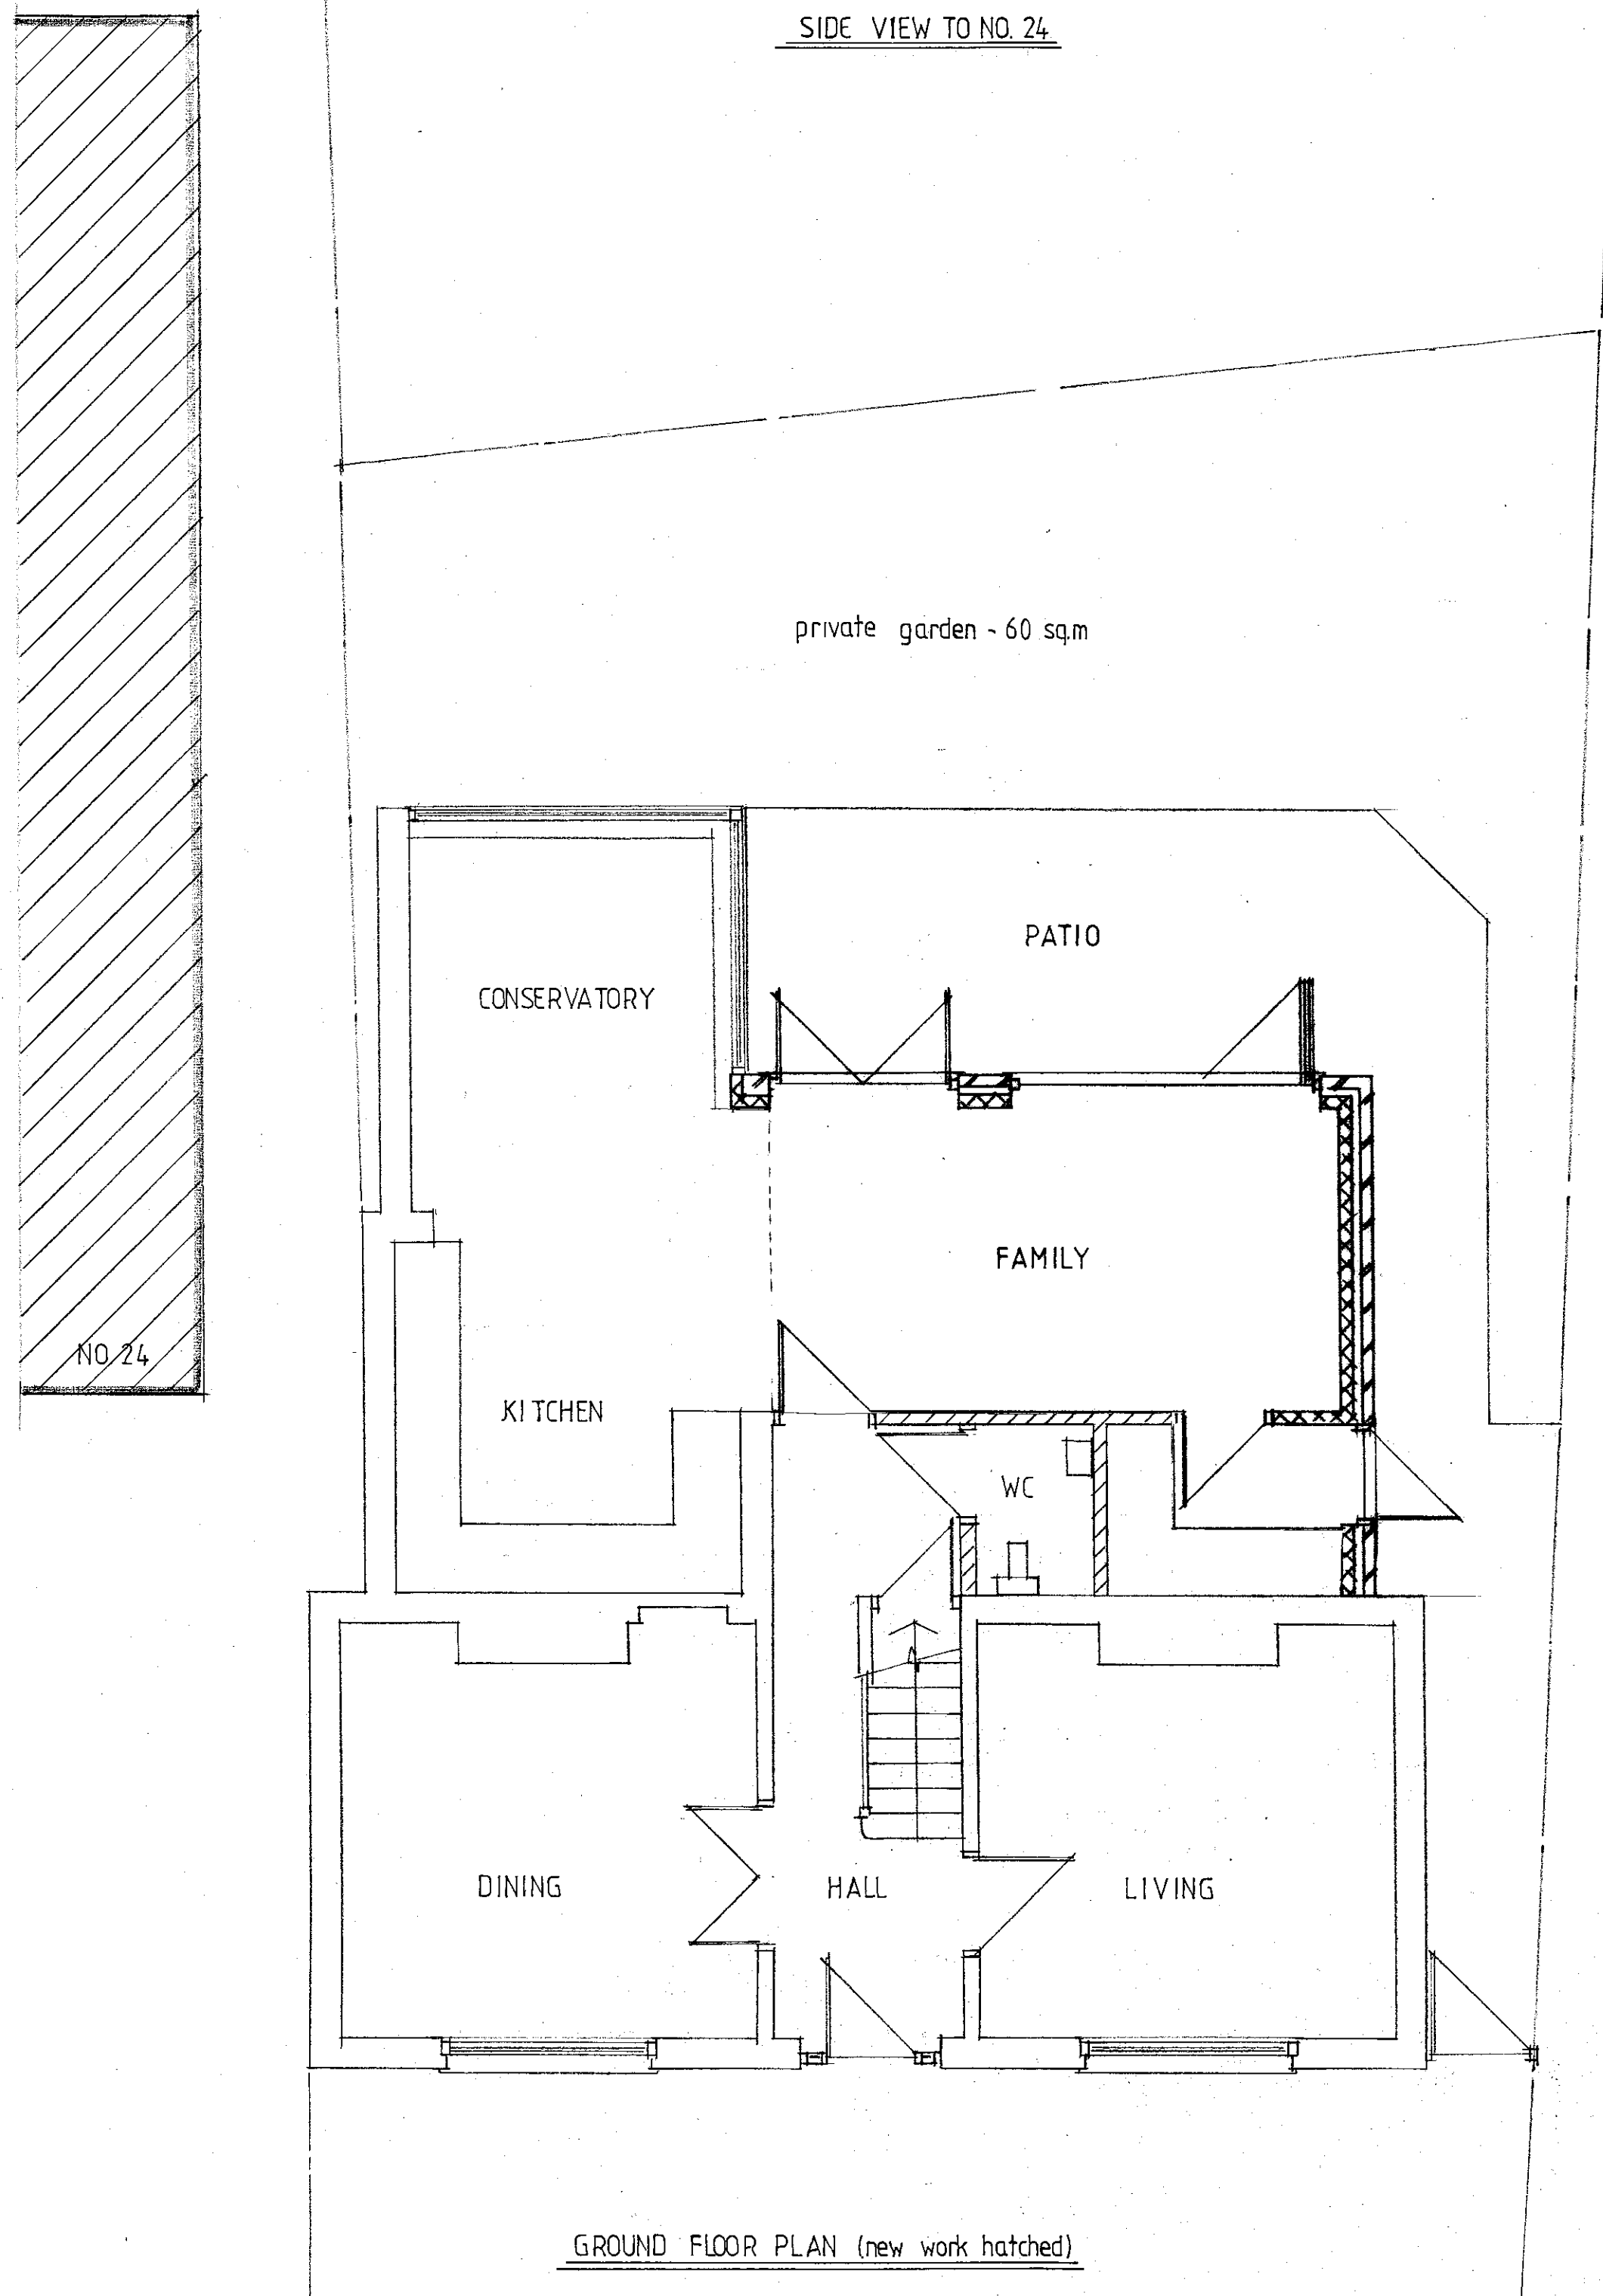

GROUND FLOOR PLAN (new work hatched)

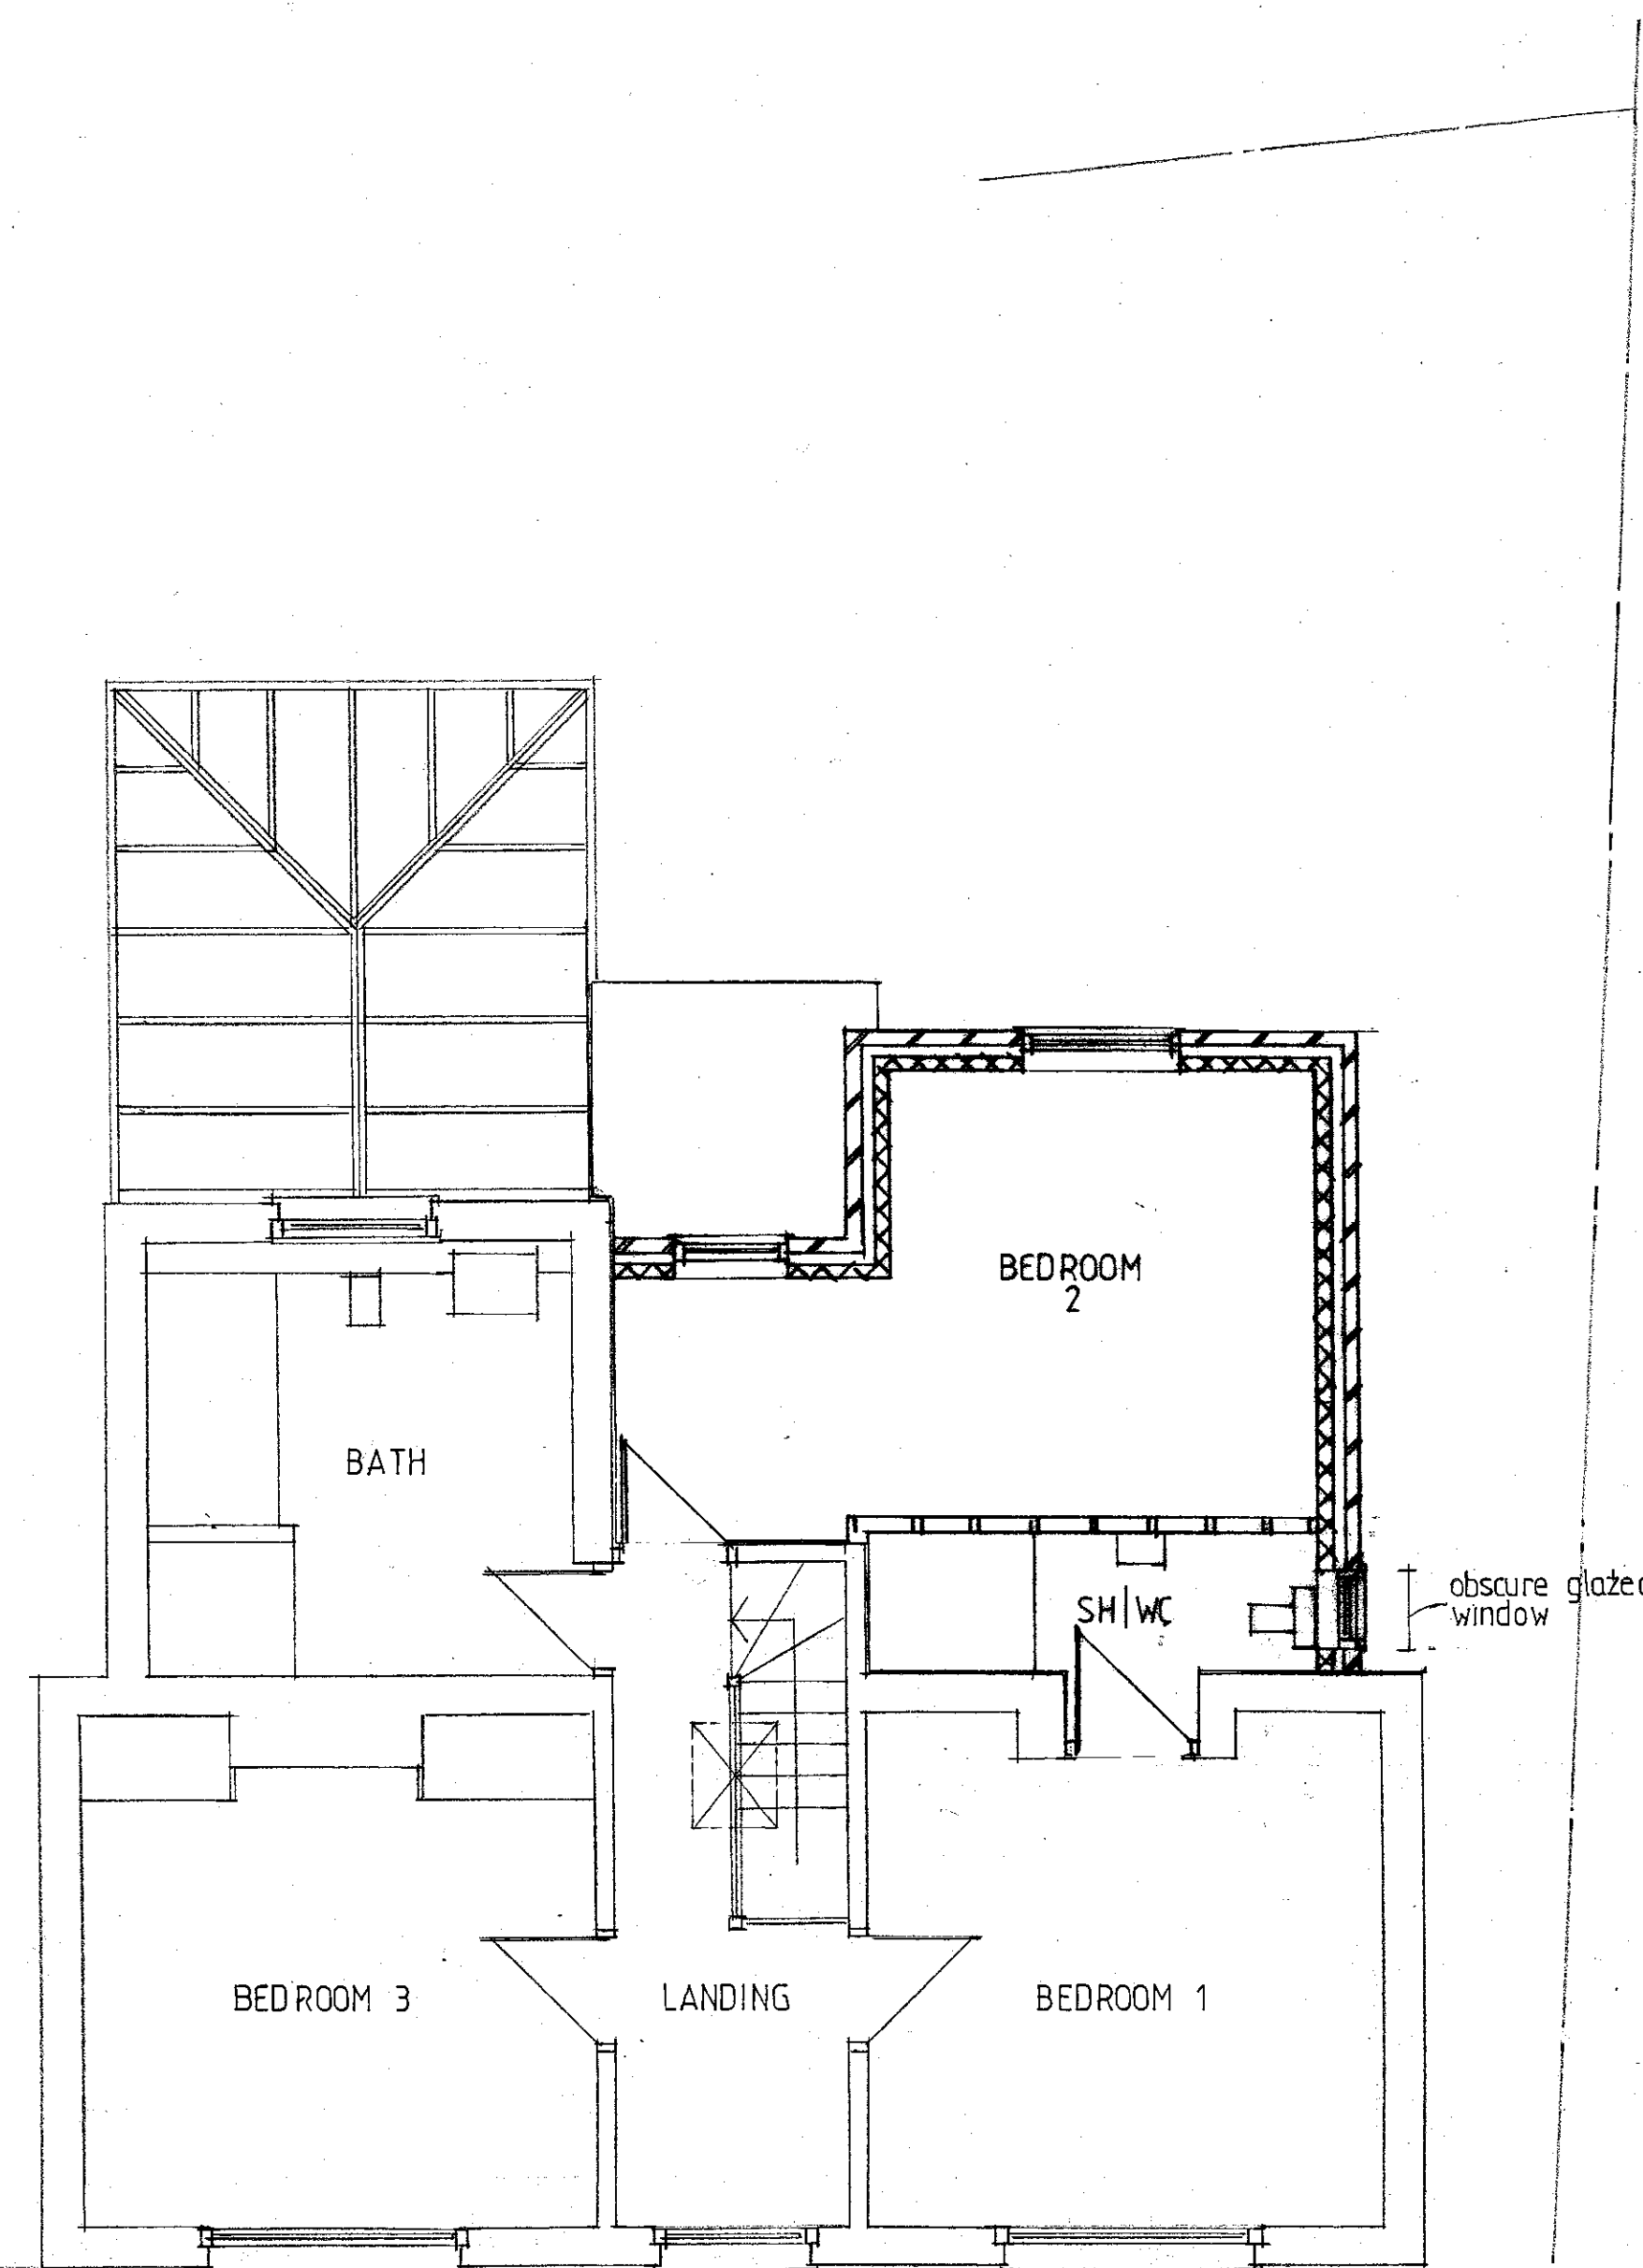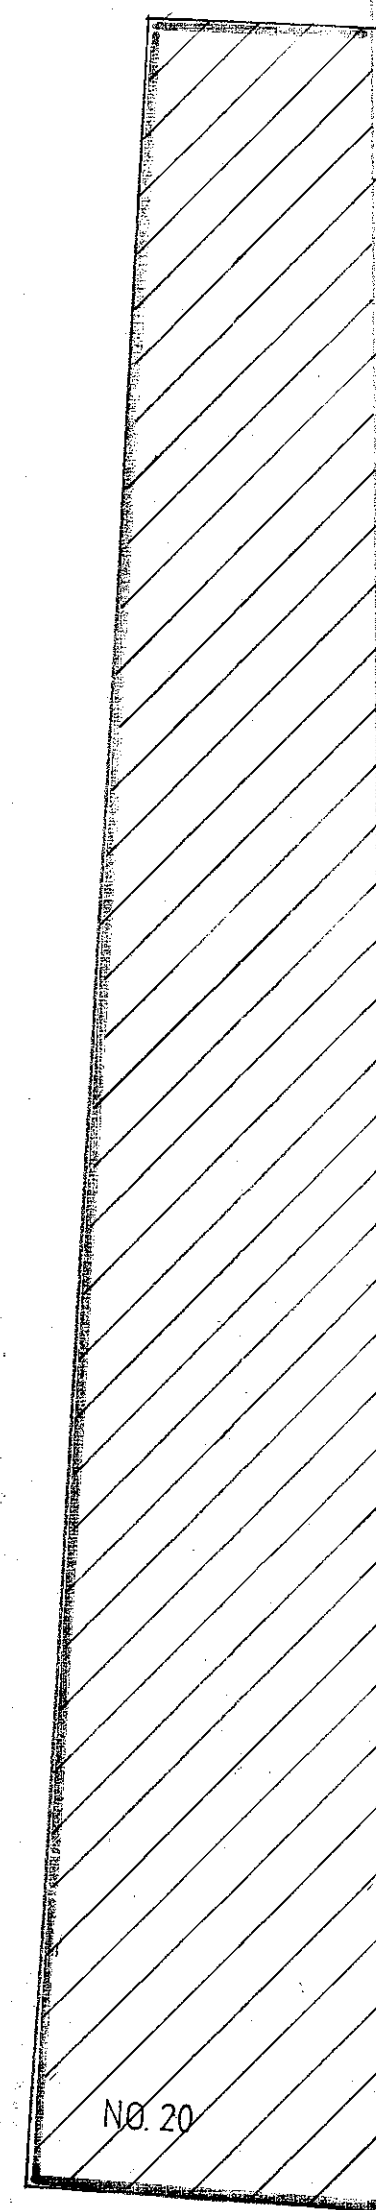


FIRST FLOOR PLAN (new work hatched)

homeplans

Church Gardens, Church Hill, Harefield, Middlesex UB9 6DU

T: 01895 822486
E: patrick@homeplansharefield.com
W: www.homeplansharefield.com

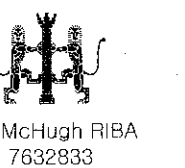

CLIENT: MR & MRS EVANS

PROJECT: 22 PARK LANE
HAREFIELD

TITLE: DESIGN PROPOSAL • REAR EXTENSION
FLOOR PLANS & ELEVATIONS

DRG NO:
1821|5

DATE:
MAY 2016

SCALE:
1:50| 1:100 AT A1

DRAWN:

A B

