

No implied licence exists. This drawing should not be used to calculate areas for the purposes of valuation. Do not scale this drawing. All dimensions to be checked on site by the contractor and such dimensions to be their responsibility. All work must comply with relevant British Standards and Building Regulations requirements. Drawing errors and omissions to be reported to the architect.



2PM Architects

45 Dresden Road, London, N19 3BG

T: +44 20 7193 5865

E: studio@2pm-architects.co.uk

W: www.2pm-architects.co.uk

RIBA

Chartered Practice

Project
58 Bridle Road
Pinner
HA5 2SH

Drawing
Site Location Plan

Scale at A3 1:1250	Date 26/10/2015
-----------------------	--------------------

Job Number A-167	Drawing No. 2-EX-1-01
---------------------	--------------------------

Drawn by 2PM	Revision No.
-----------------	--------------

Status Planning

No implied licence exists. This drawing should not be used to calculate areas for the purposes of valuation. Do not scale this drawing. All dimensions to be checked on site by the contractor and such dimensions to be their responsibility. All work must comply with relevant British Standards and Building Regulations requirements. Drawing errors and omissions to be reported to the architect.



2PM Architects

45 Dresden Road, London, N19 3BG

T: +44 20 7193 5865

E: studio@2pm-architects.co.uk

W: www.2pm-architects.co.uk

RIBA

Chartered Practice

Project
58 Bridle Road
Pinner
HA5 2SH

Drawing
Existing Block Plan

Scale at A3 1:500	Date 26/10/2015
----------------------	--------------------

Job Number A-167	Drawing No. 2-EX-1-02
---------------------	--------------------------

Drawn by 2PM	Revision No.
-----------------	--------------

Status
Planning

No implied licence exists. This drawing should not be used to calculate areas for the purposes of valuation. Do not scale this drawing. All dimensions to be checked on site by the contractor and such dimensions to be their responsibility. All work must comply with relevant British Standards and Building Regulations requirements. Drawing errors and omissions to be reported to the architect.

2PM Architects

45 Dresden Road, London, N19 3BG

T: +44 20 7193 5865

E: studio@2pm-architects.co.uk

W: www.2pm-architects.co.uk

RIBA



Chartered Practice

Project
58 Bridle Road
Pinner
HA5 2SH


Drawing
Existing Ground Floor Plan

Scale at A3 1:100	Date 26/10/2015
----------------------	--------------------


Job Number A-167	Drawing No. 2-EX-2-01
---------------------	--------------------------

Drawn by 2PM	Revision No.
-----------------	--------------

Status Planning

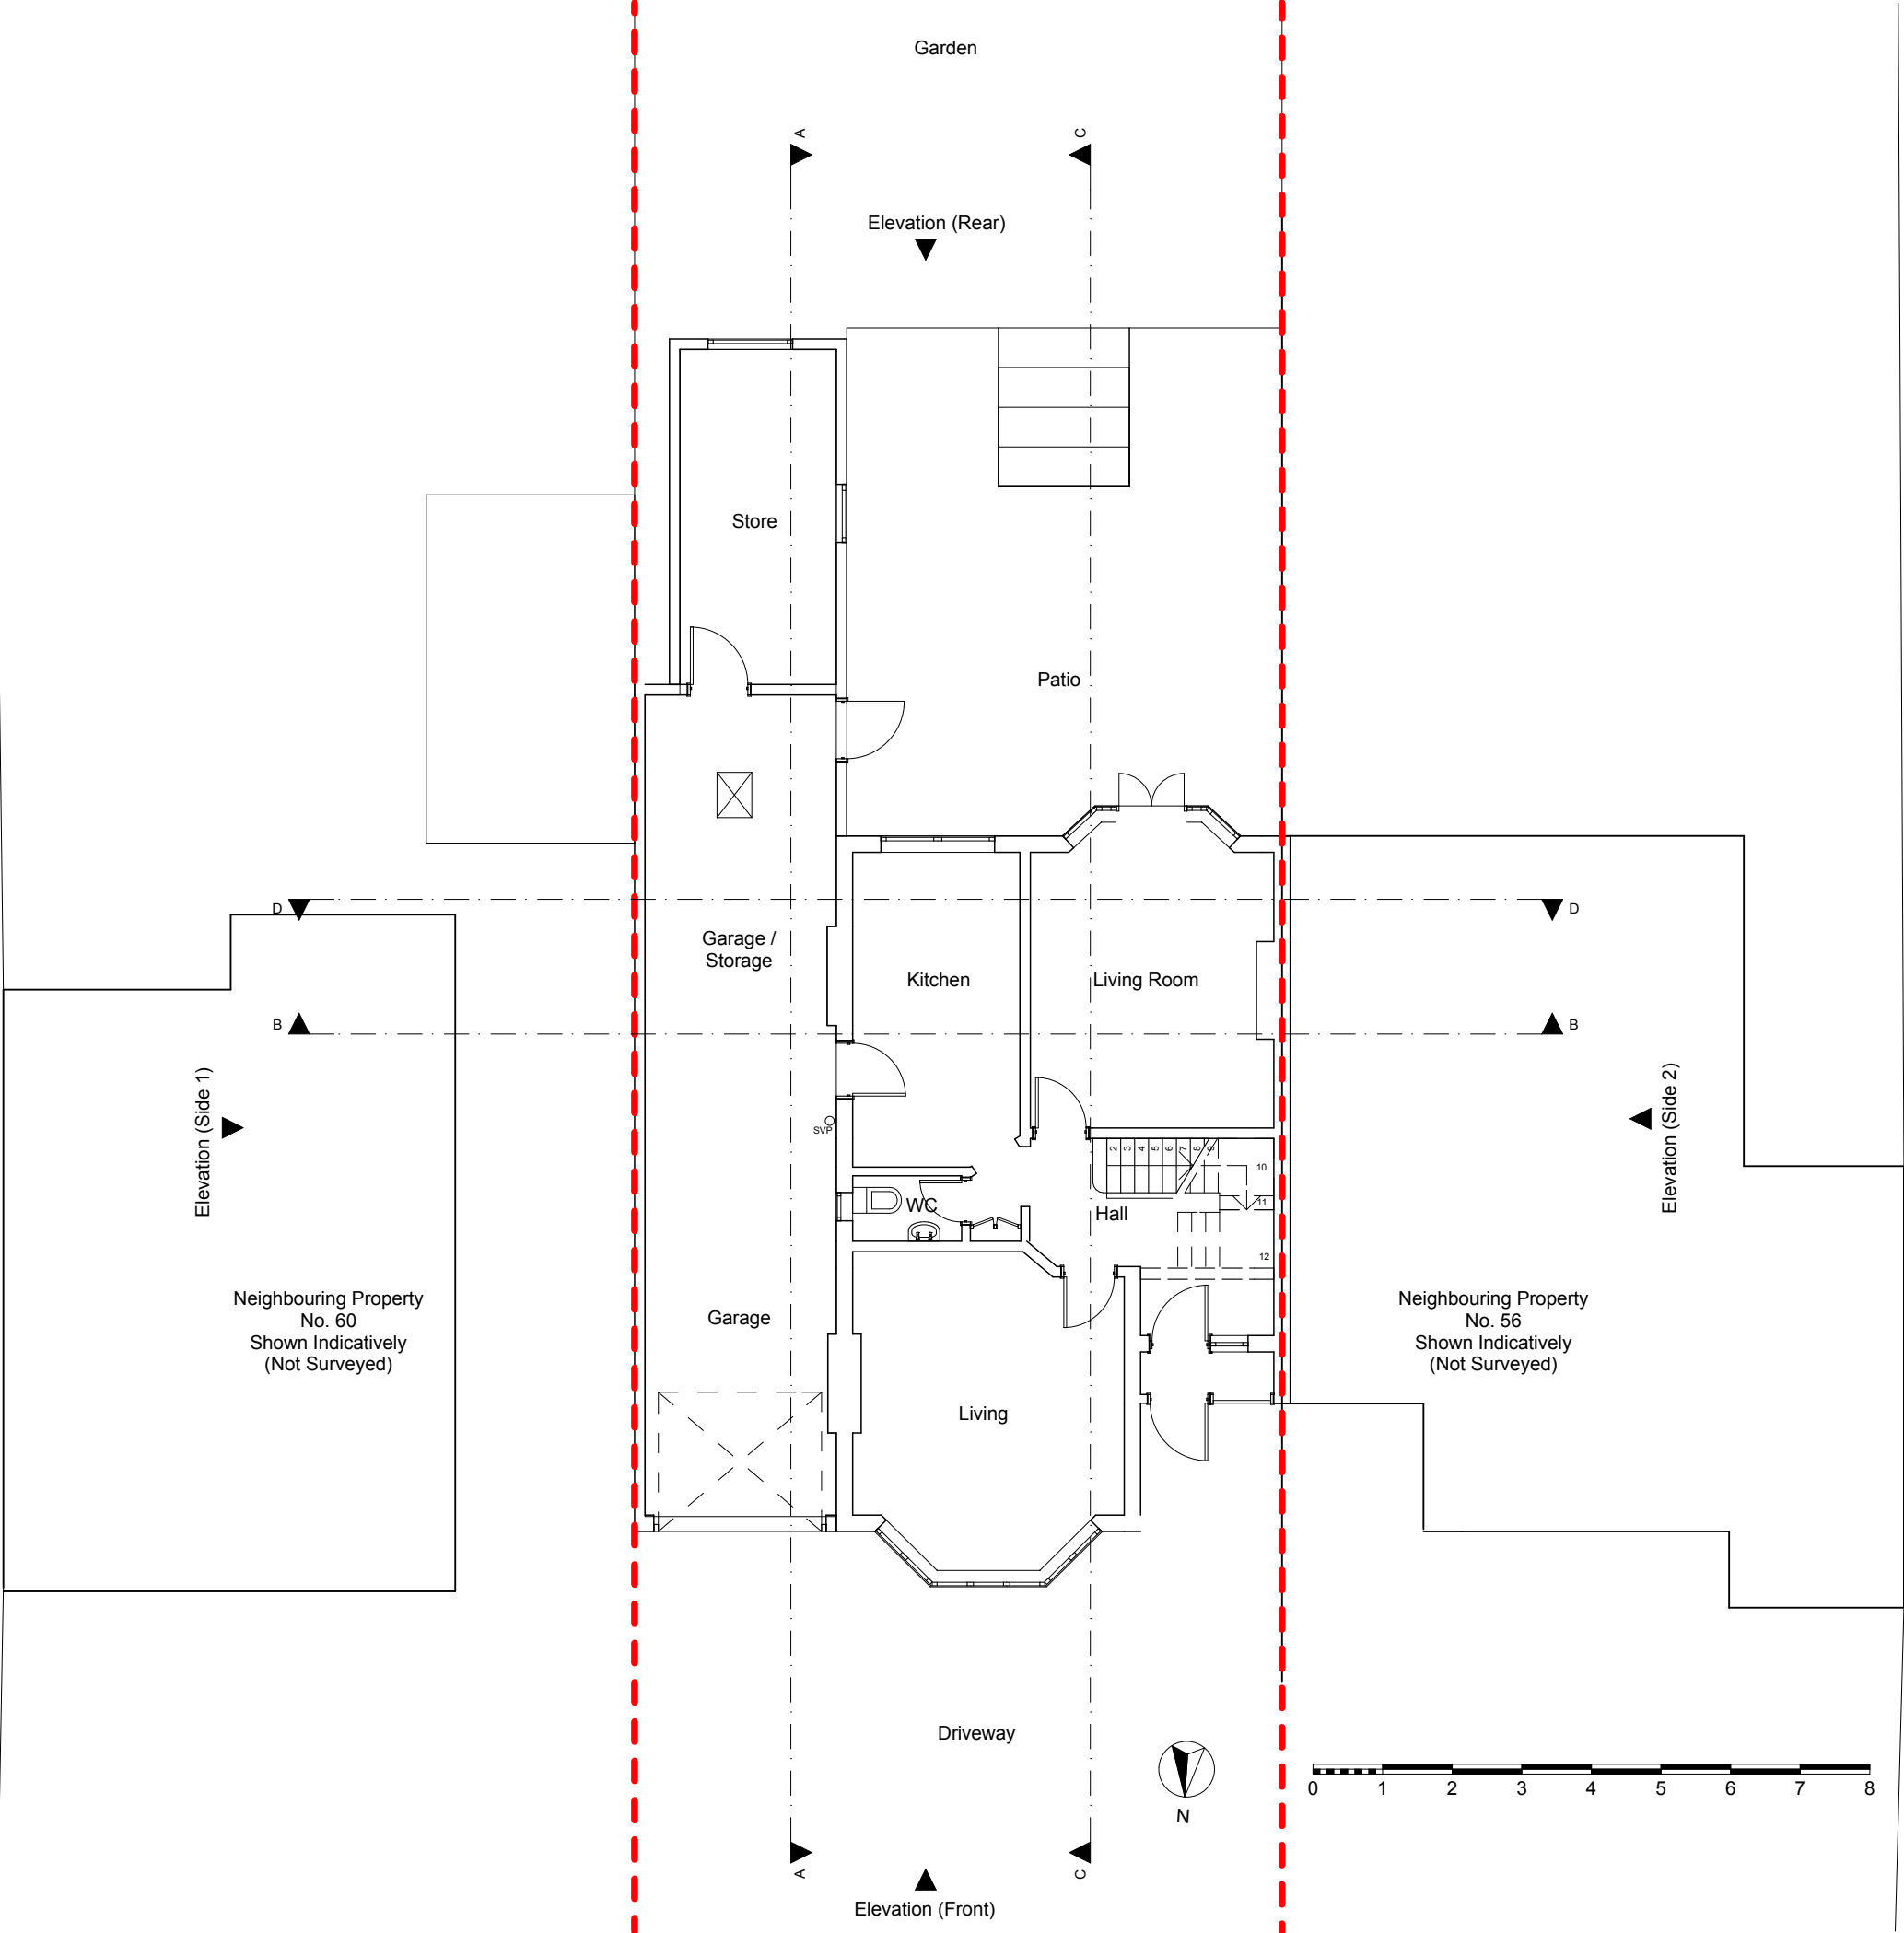

No implied licence exists. This drawing should not be used to calculate areas for the purposes of valuation. Do not scale this drawing. All dimensions to be checked on site by the contractor and such dimensions to be their responsibility. All work must comply with relevant British Standards and Building Regulations requirements. Drawing errors and omissions to be reported to the architect.

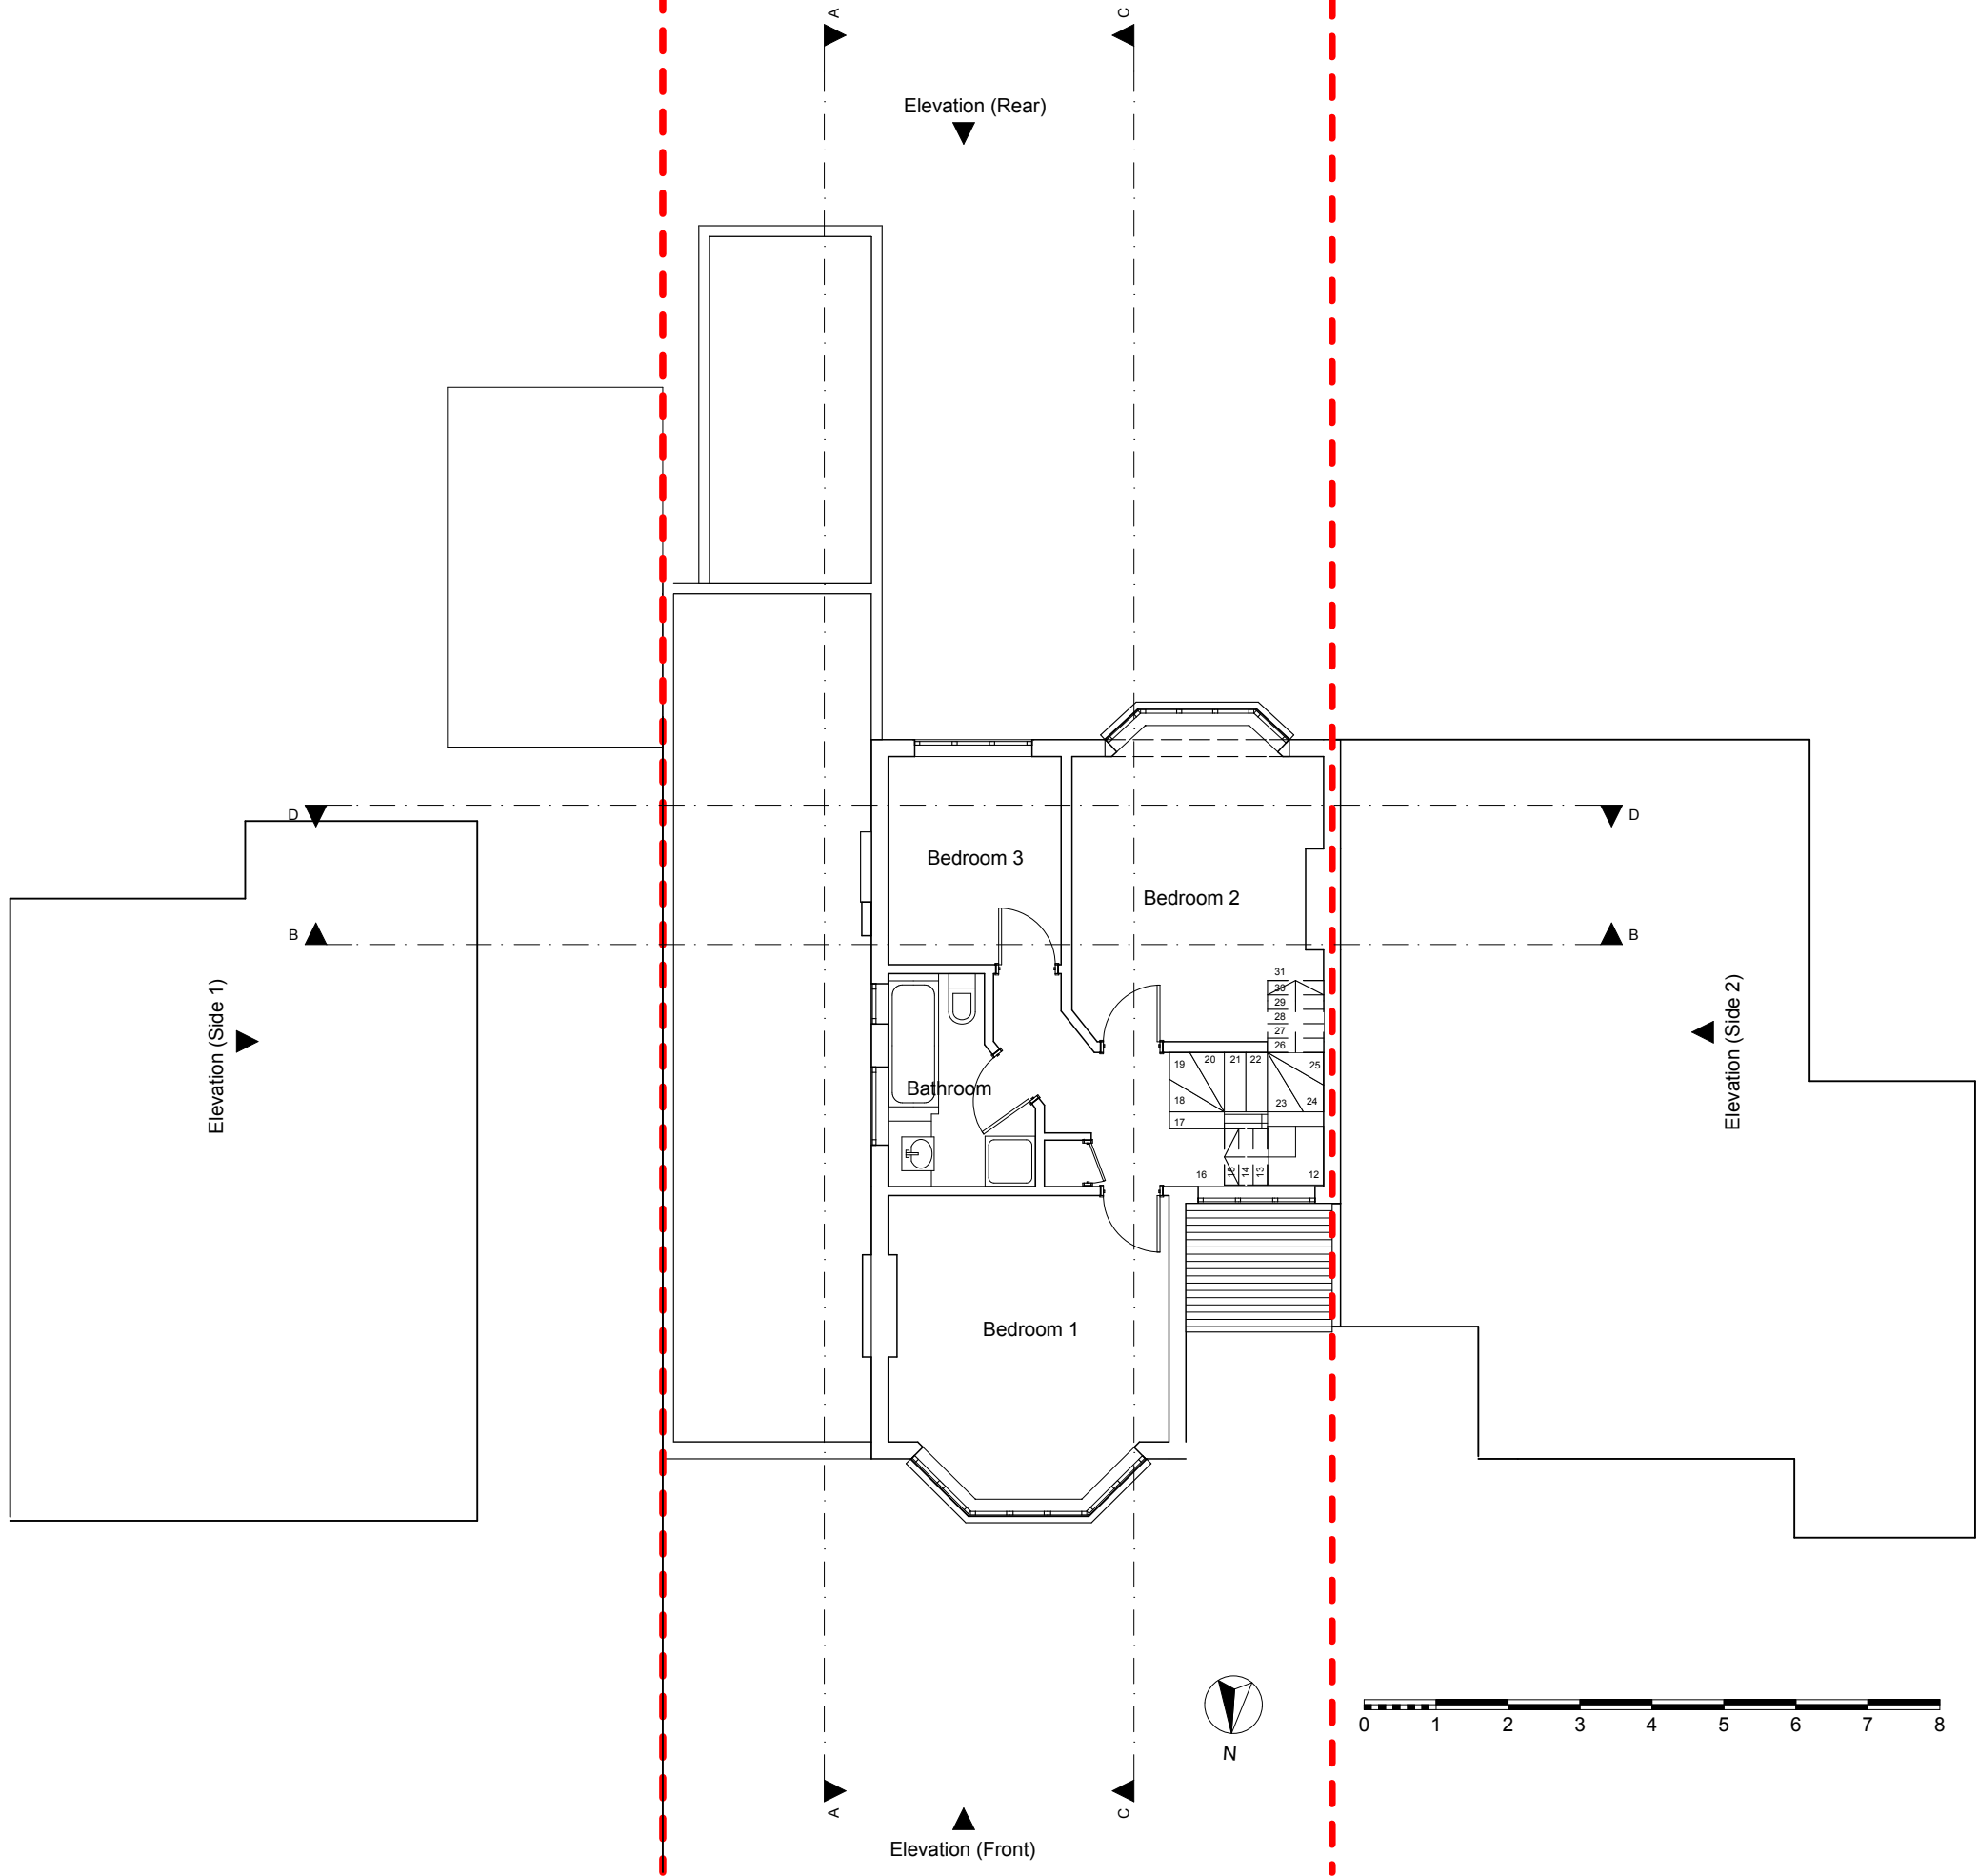

2PM Architects

45 Dresden Road, London, N19 3BG

T: +44 20 7193 5865

E: studio@2pm-architects.co.uk

W: www.2pm-architects.co.uk

RIBA




Chartered Practice

Project
58 Bridle Road
Pinner
HA5 2SH

Drawing
Existing First Floor Plan

Scale at A3 1:100	Date 26/10/2015
Job Number A-167	Drawing No. 2-EX-2-02
Drawn by 2PM	Revision No.
Status Planning	

No implied licence exists. This drawing should not be used to calculate areas for the purposes of valuation. Do not scale this drawing. All dimensions to be checked on site by the contractor and such dimensions to be their responsibility. All work must comply with relevant British Standards and Building Regulations requirements. Drawing errors and omissions to be reported to the architect.

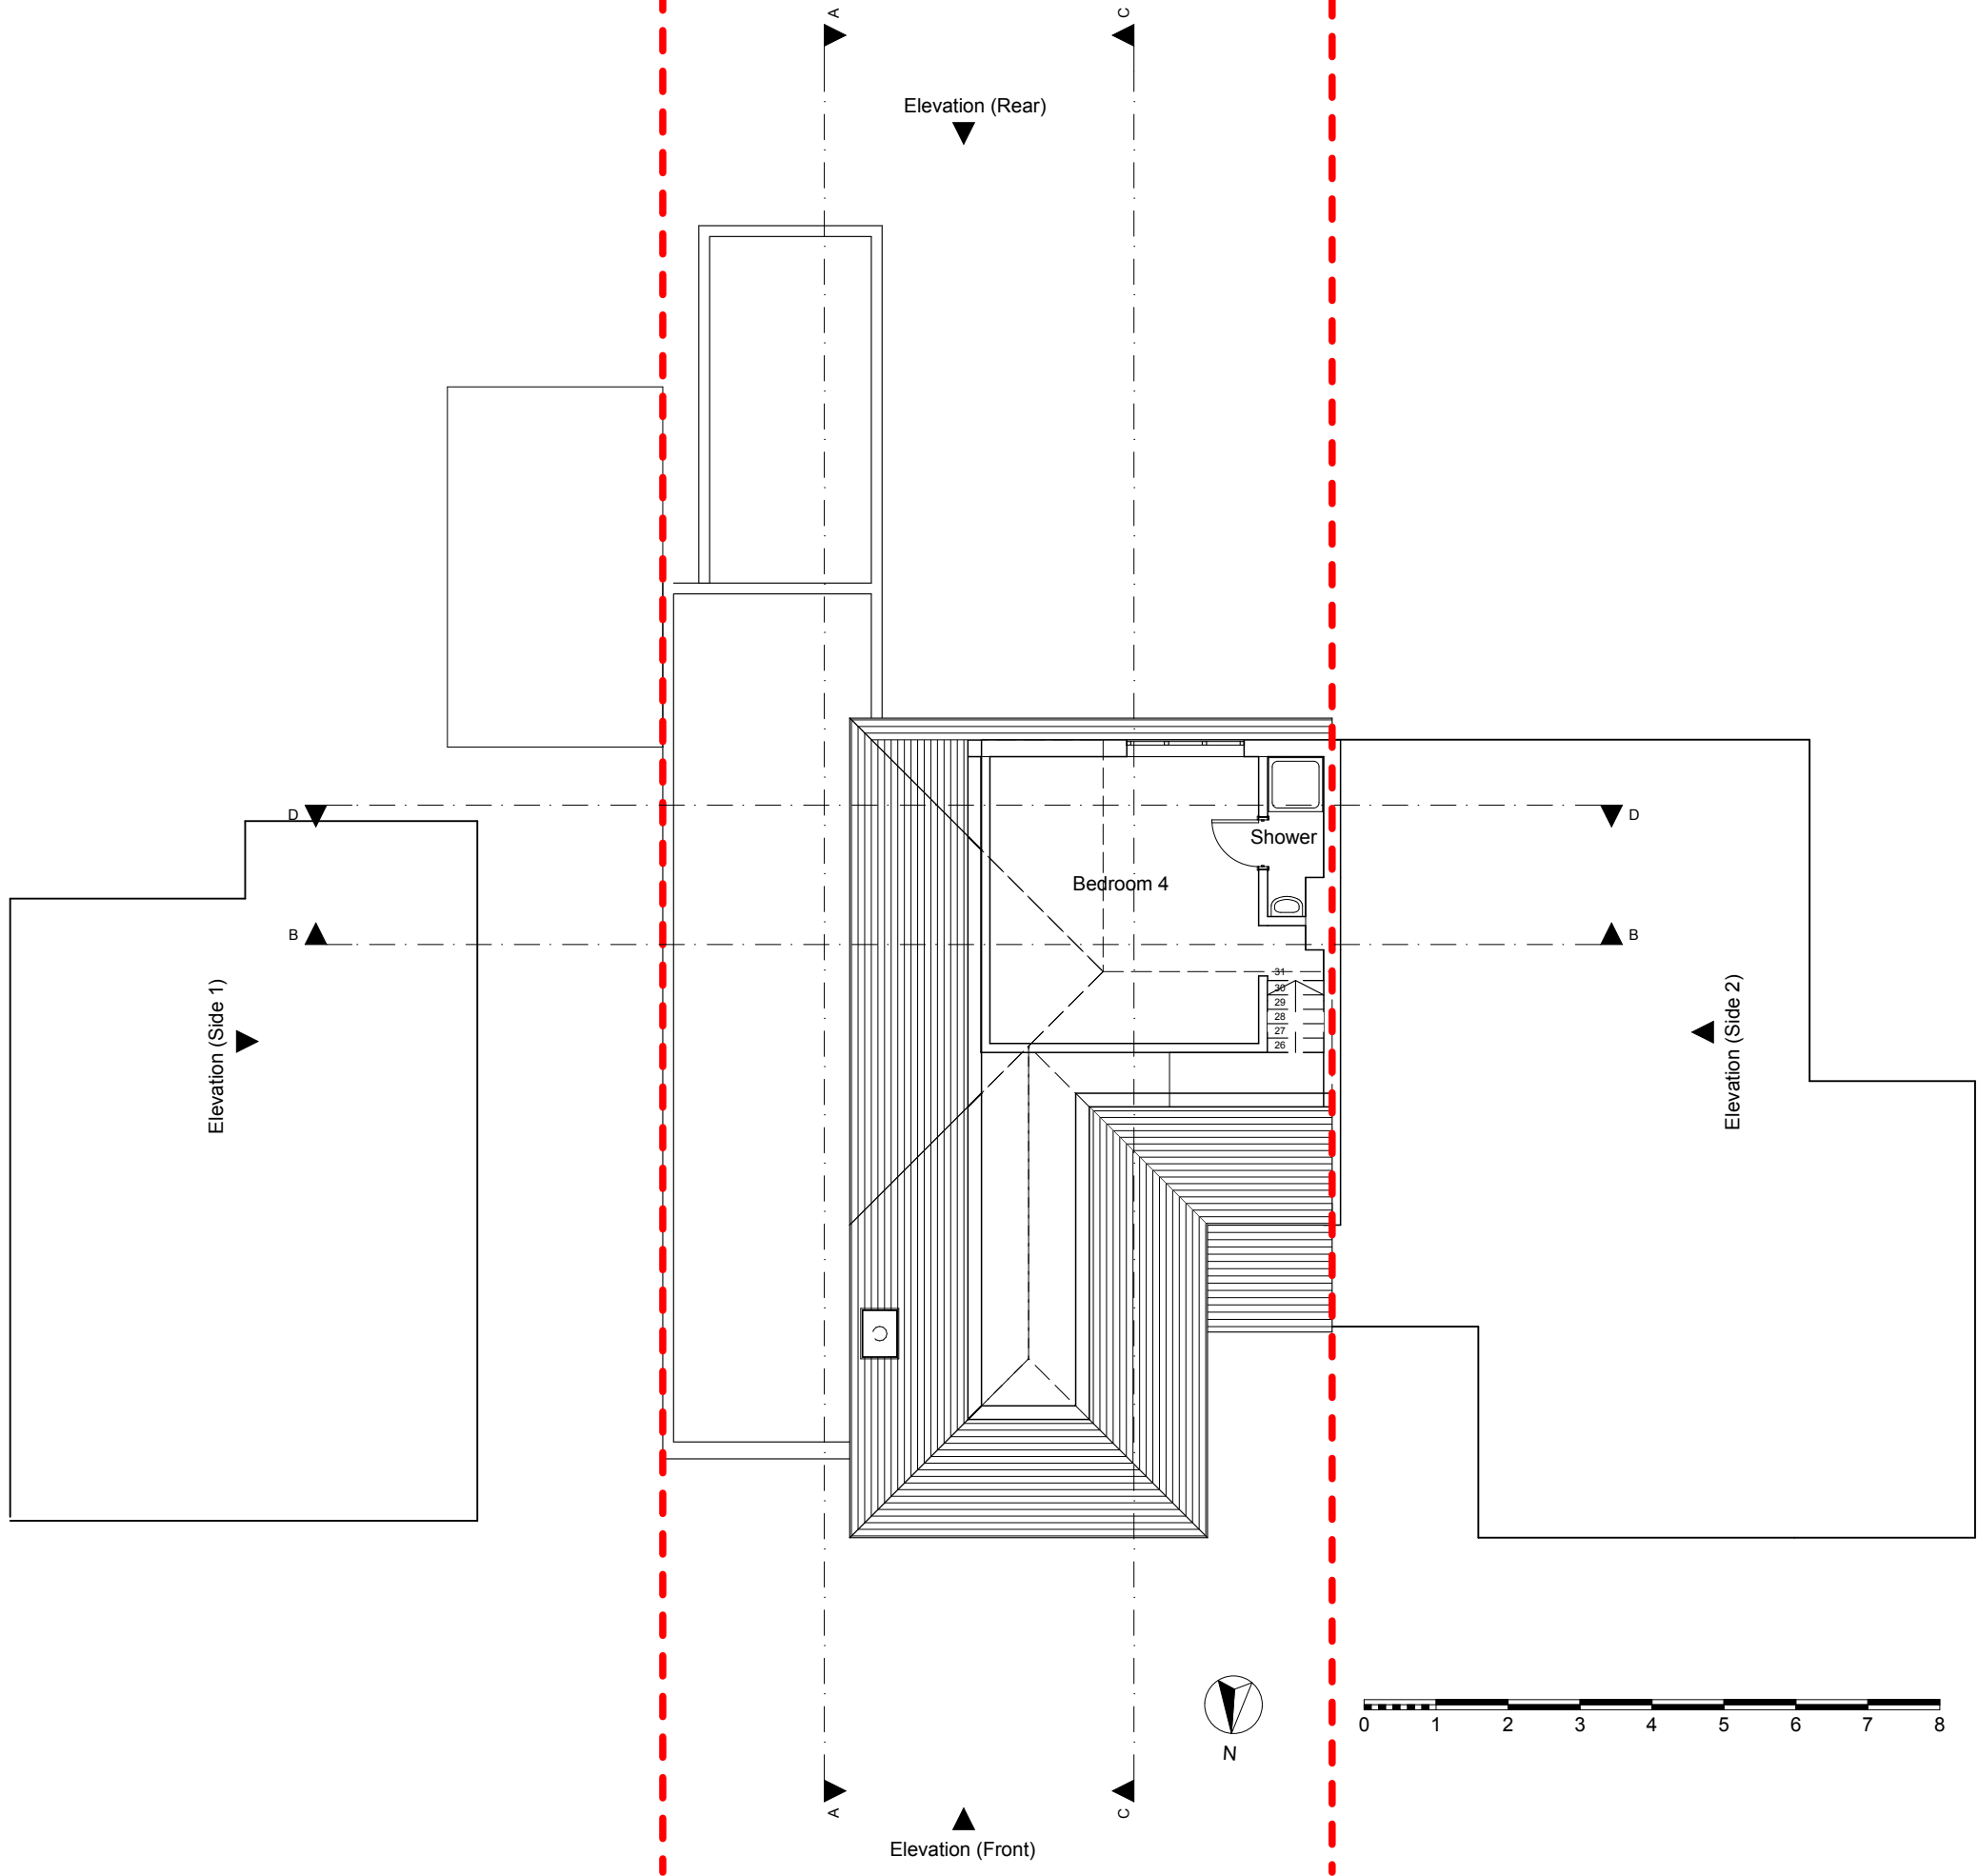

2PM Architects

45 Dresden Road, London, N19 3BG

T: +44 20 7193 5865

E: studio@2pm-architects.co.uk

W: www.2pm-architects.co.uk

RIBA


Chartered Practice

Project
58 Bridle Road
Pinner
HA5 2SH

Drawing
Existing Second Floor Plan

Scale at A3 1:100	Date 26/10/2015
Job Number A-167	Drawing No. 2-EX-2-03
Drawn by 2PM	Revision No.
Status Planning	

No implied licence exists. This drawing should not be used to calculate areas for the purposes of valuation. Do not scale this drawing. All dimensions to be checked on site by the contractor and such dimensions to be their responsibility. All work must comply with relevant British Standards and Building Regulations requirements. Drawing errors and omissions to be reported to the architect.

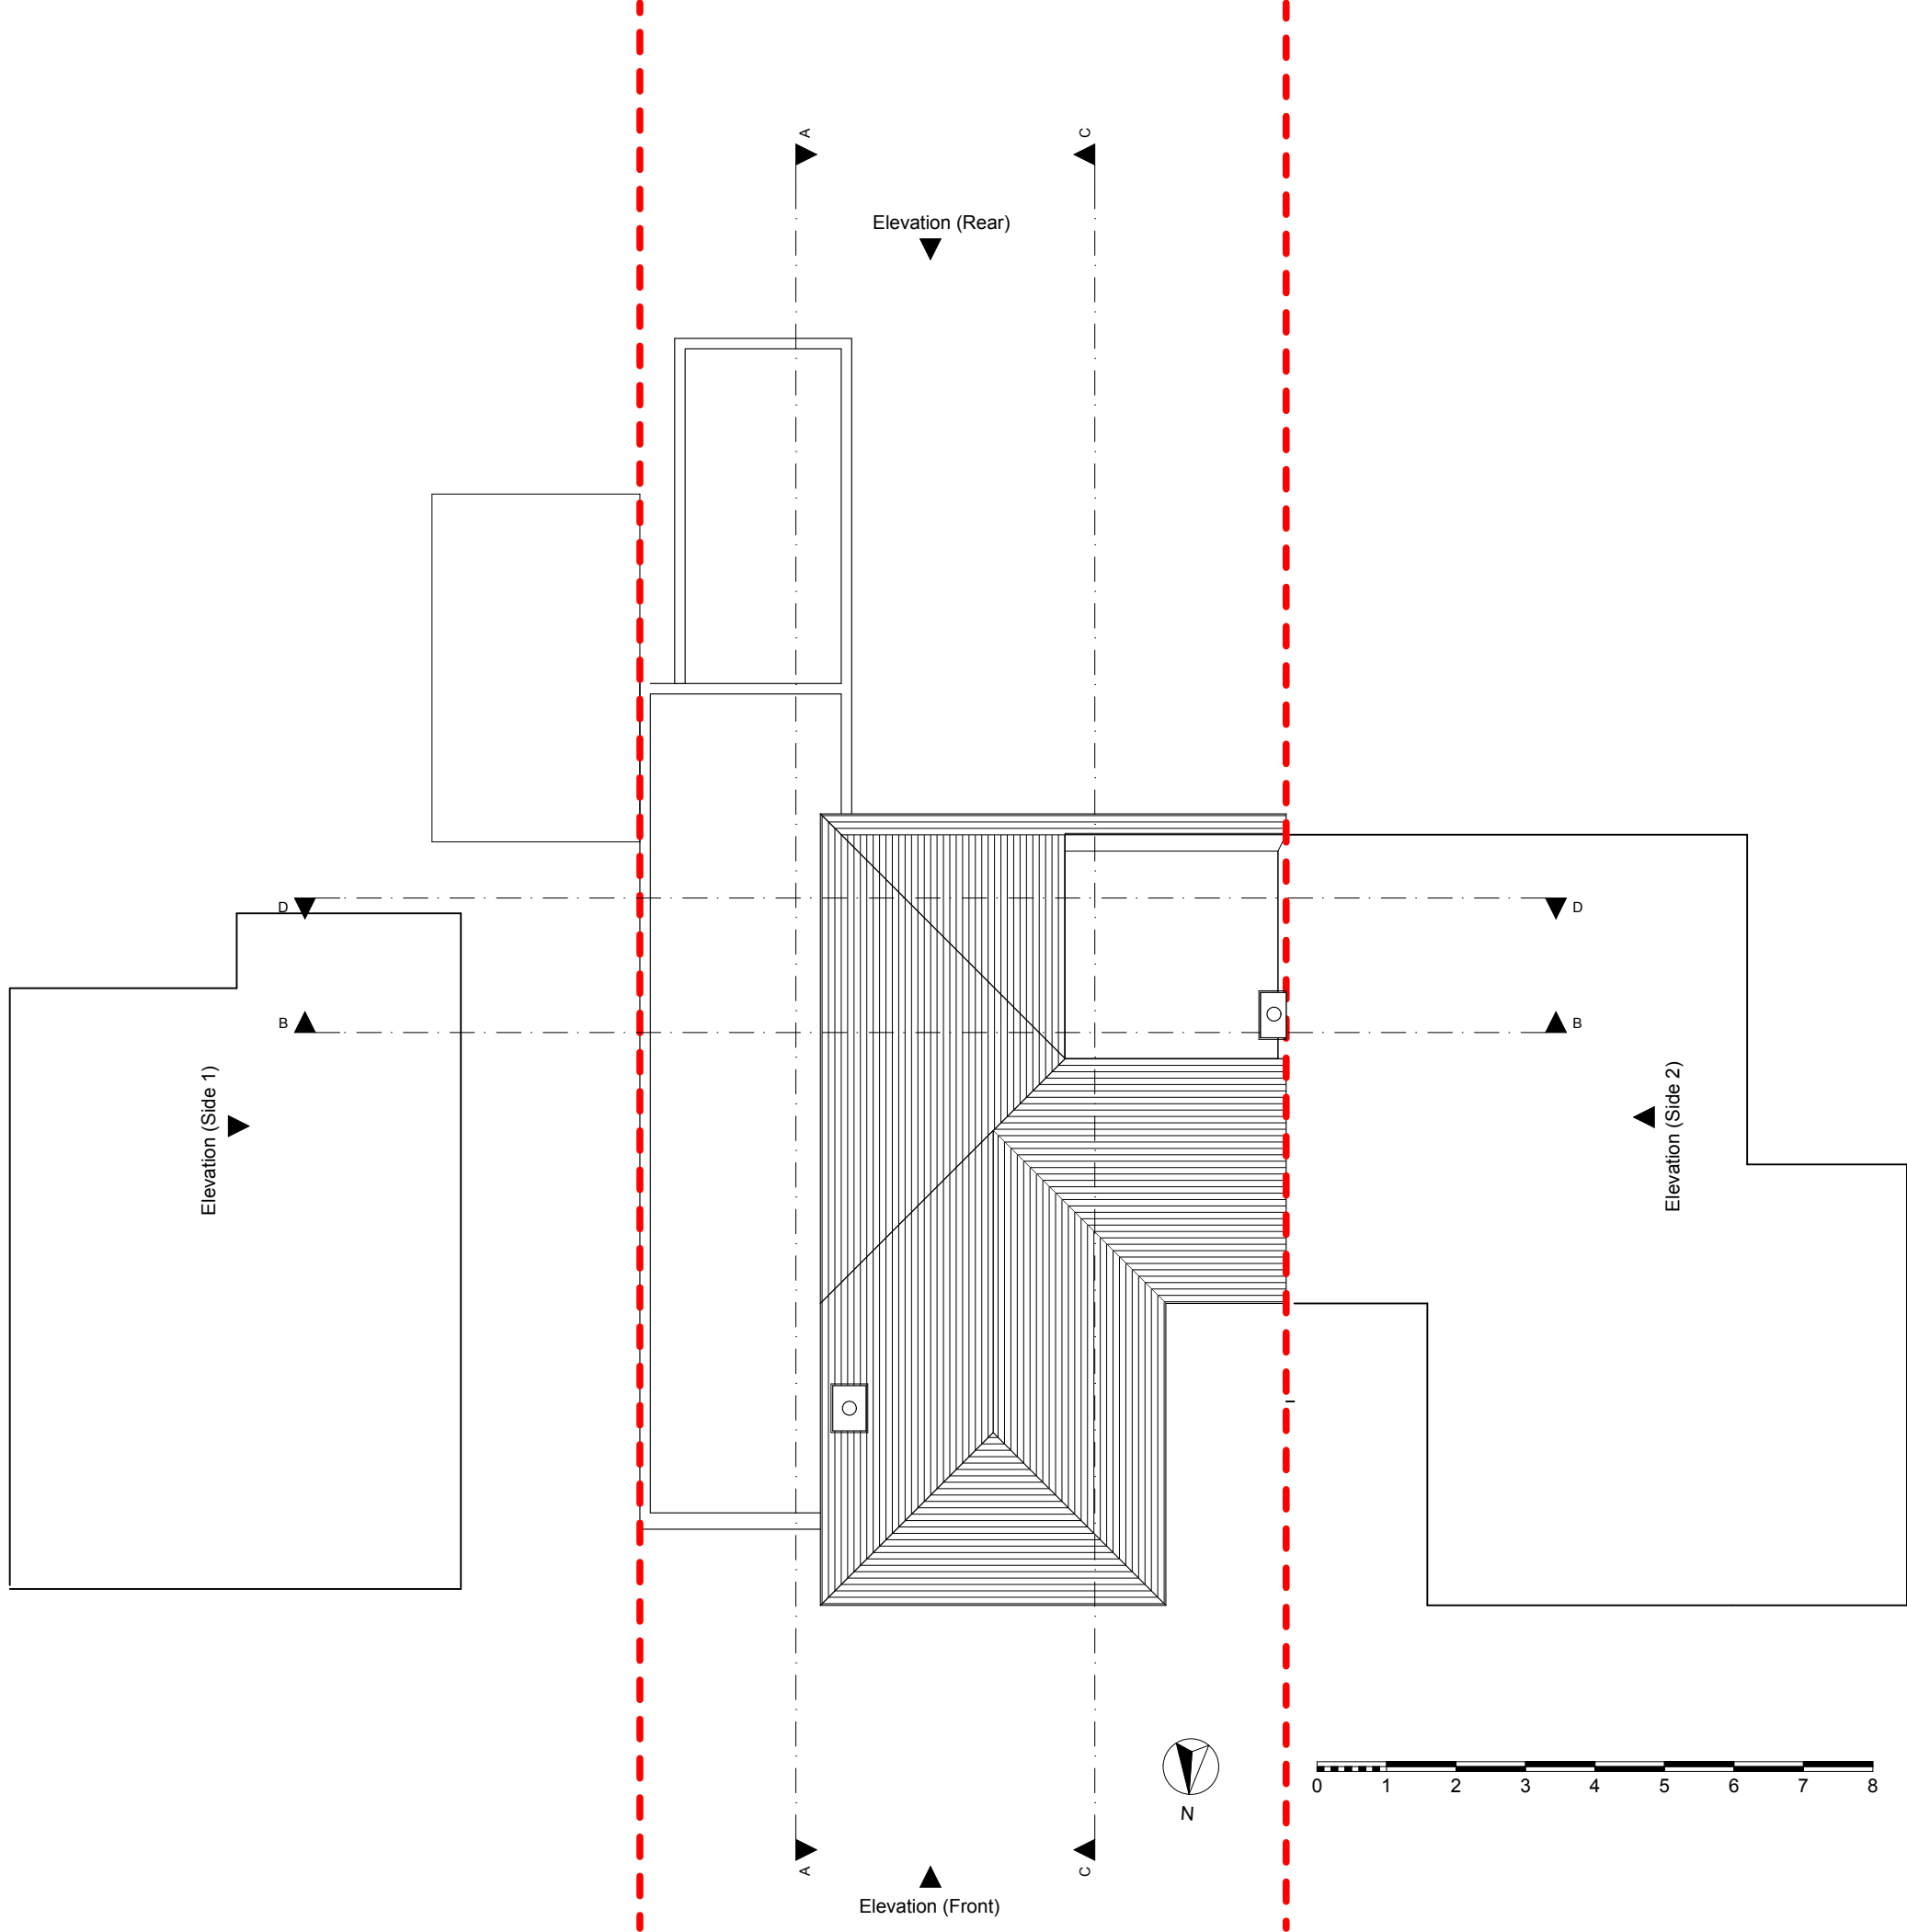

2PM Architects

45 Dresden Road, London, N19 3BG

T: +44 20 7193 5865

E: studio@2pm-architects.co.uk

W: www.2pm-architects.co.uk

RIBA



Chartered Practice

Project
58 Bridle Road
Pinner
HA5 2SH

Drawing
Existing Roof Plan

Scale at A3 1:100	Date 26/10/2015
----------------------	--------------------

Job Number A-167	Drawing No. 2-EX-2-04
---------------------	--------------------------

Drawn by 2PM	Revision No.
-----------------	--------------

Status Planning

No implied licence exists. This drawing should not be used to calculate areas for the purposes of valuation. Do not scale this drawing. All dimensions to be checked on site by the contractor and such dimensions to be their responsibility. All work must comply with relevant British Standards and Building Regulations requirements. Drawing errors and omissions to be reported to the architect.



Existing Section AA 1:100



Existing Section BB 1:100

2PM Architects

45 Dresden Road, London, N19 3BG

T: +44 20 7193 5865

E: studio@2pm-architects.co.uk

W: www.2pm-architects.co.uk

RIBA



Chartered Practice

Project
58 Bridle Road
Pinner
HA5 2SH

Drawing
Existing Sections AA and BB


Scale at A3 1:100	Date 26/10/2015
----------------------	--------------------

Job Number A-167	Drawing No. 2-EX-3-01
---------------------	--------------------------

Drawn by 2PM	Revision No.
-----------------	--------------


Status Planning

No implied licence exists. This drawing should not be used to calculate areas for the purposes of valuation. Do not scale this drawing. All dimensions to be checked on site by the contractor and such dimensions to be their responsibility. All work must comply with relevant British Standards and Building Regulations requirements. Drawing errors and omissions to be reported to the architect.

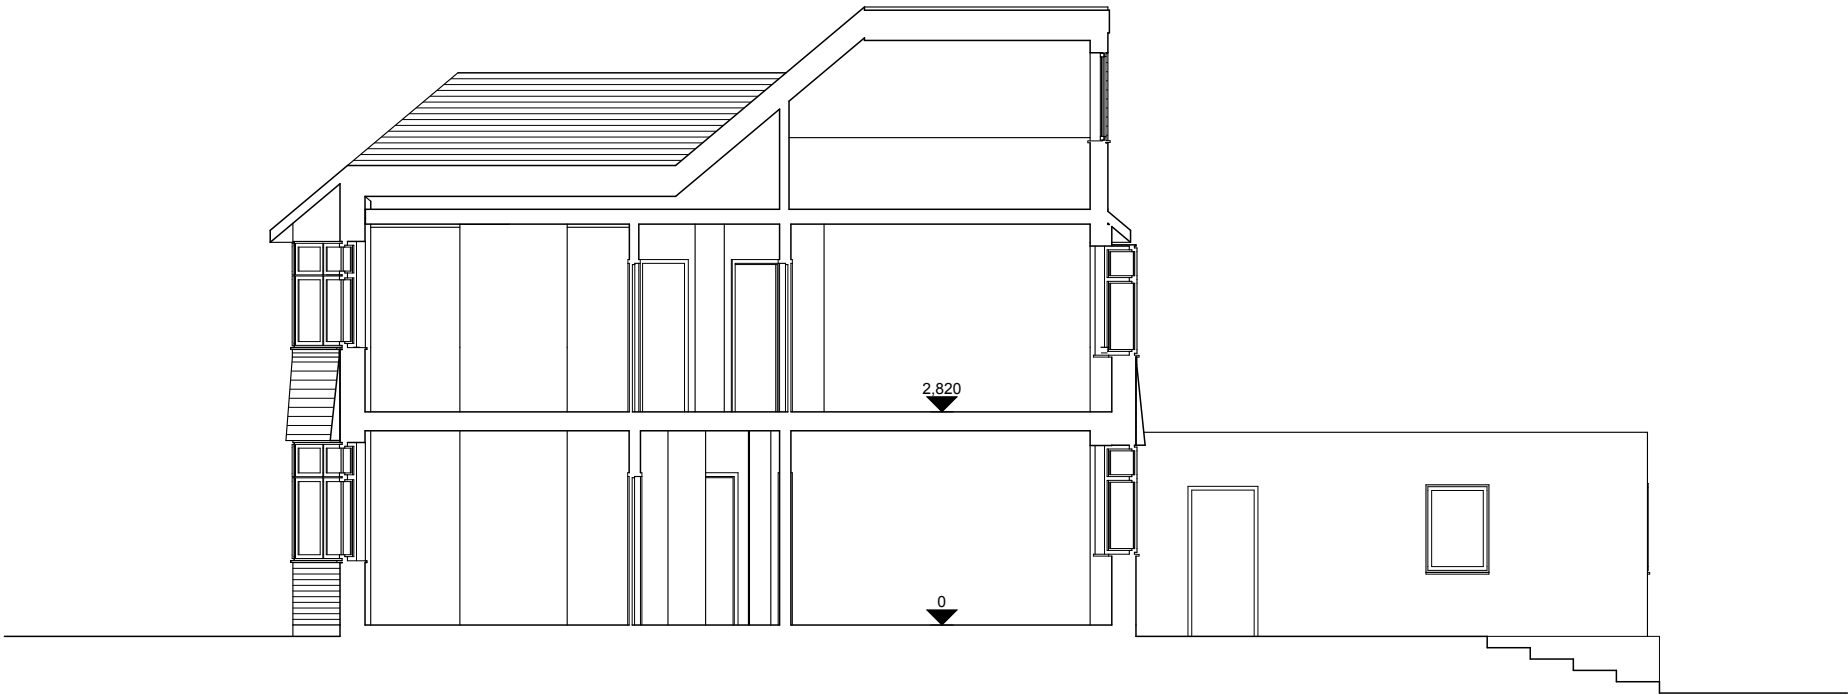

Existing Section CC

1:100

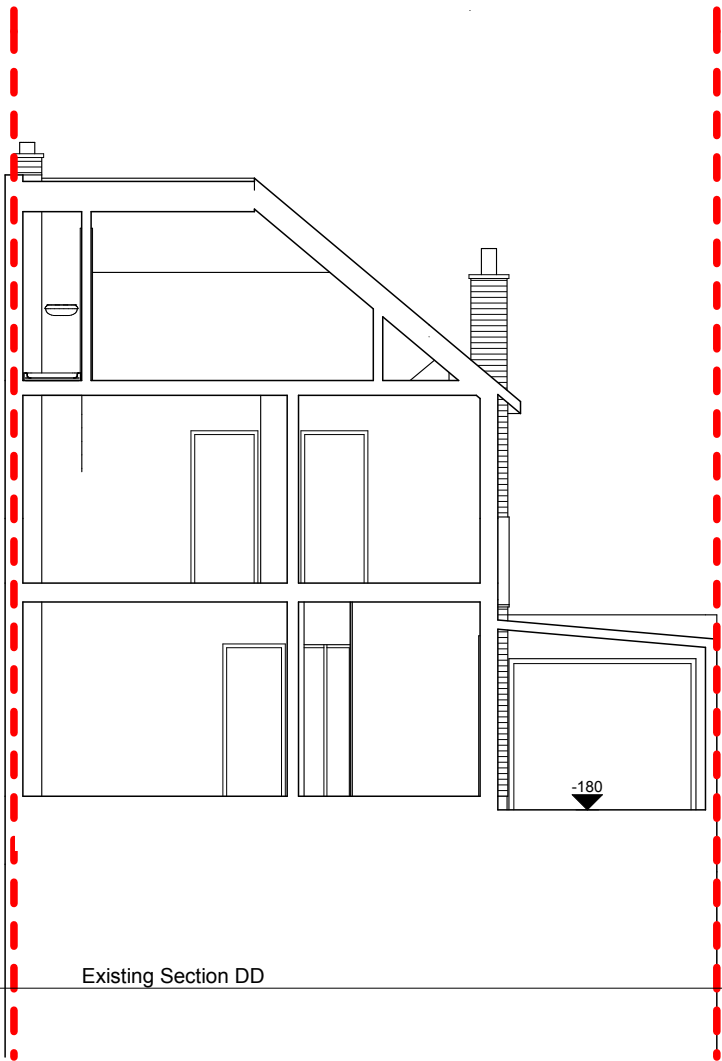

Existing Section DD

1:100

2PM Architects

45 Dresden Road, London, N19 3BG

T: +44 20 7193 5865

E: studio@2pm-architects.co.uk

W: www.2pm-architects.co.uk

RIBA



Chartered Practice

Project
58 Bridle Road
Pinner
HA5 2SH

Drawing
Existing Sections CC and DD


Scale at A3 1:100	Date 26/10/2015
----------------------	--------------------

Job Number A-167	Drawing No. 2-EX-3-02
---------------------	--------------------------

Drawn by 2PM	Revision No.
-----------------	--------------

Status
Planning

No implied licence exists. This drawing should not be used to calculate areas for the purposes of valuation. Do not scale this drawing. All dimensions to be checked on site by the contractor and such dimensions to be their responsibility. All work must comply with relevant British Standards and Building Regulations requirements. Drawing errors and omissions to be reported to the architect.

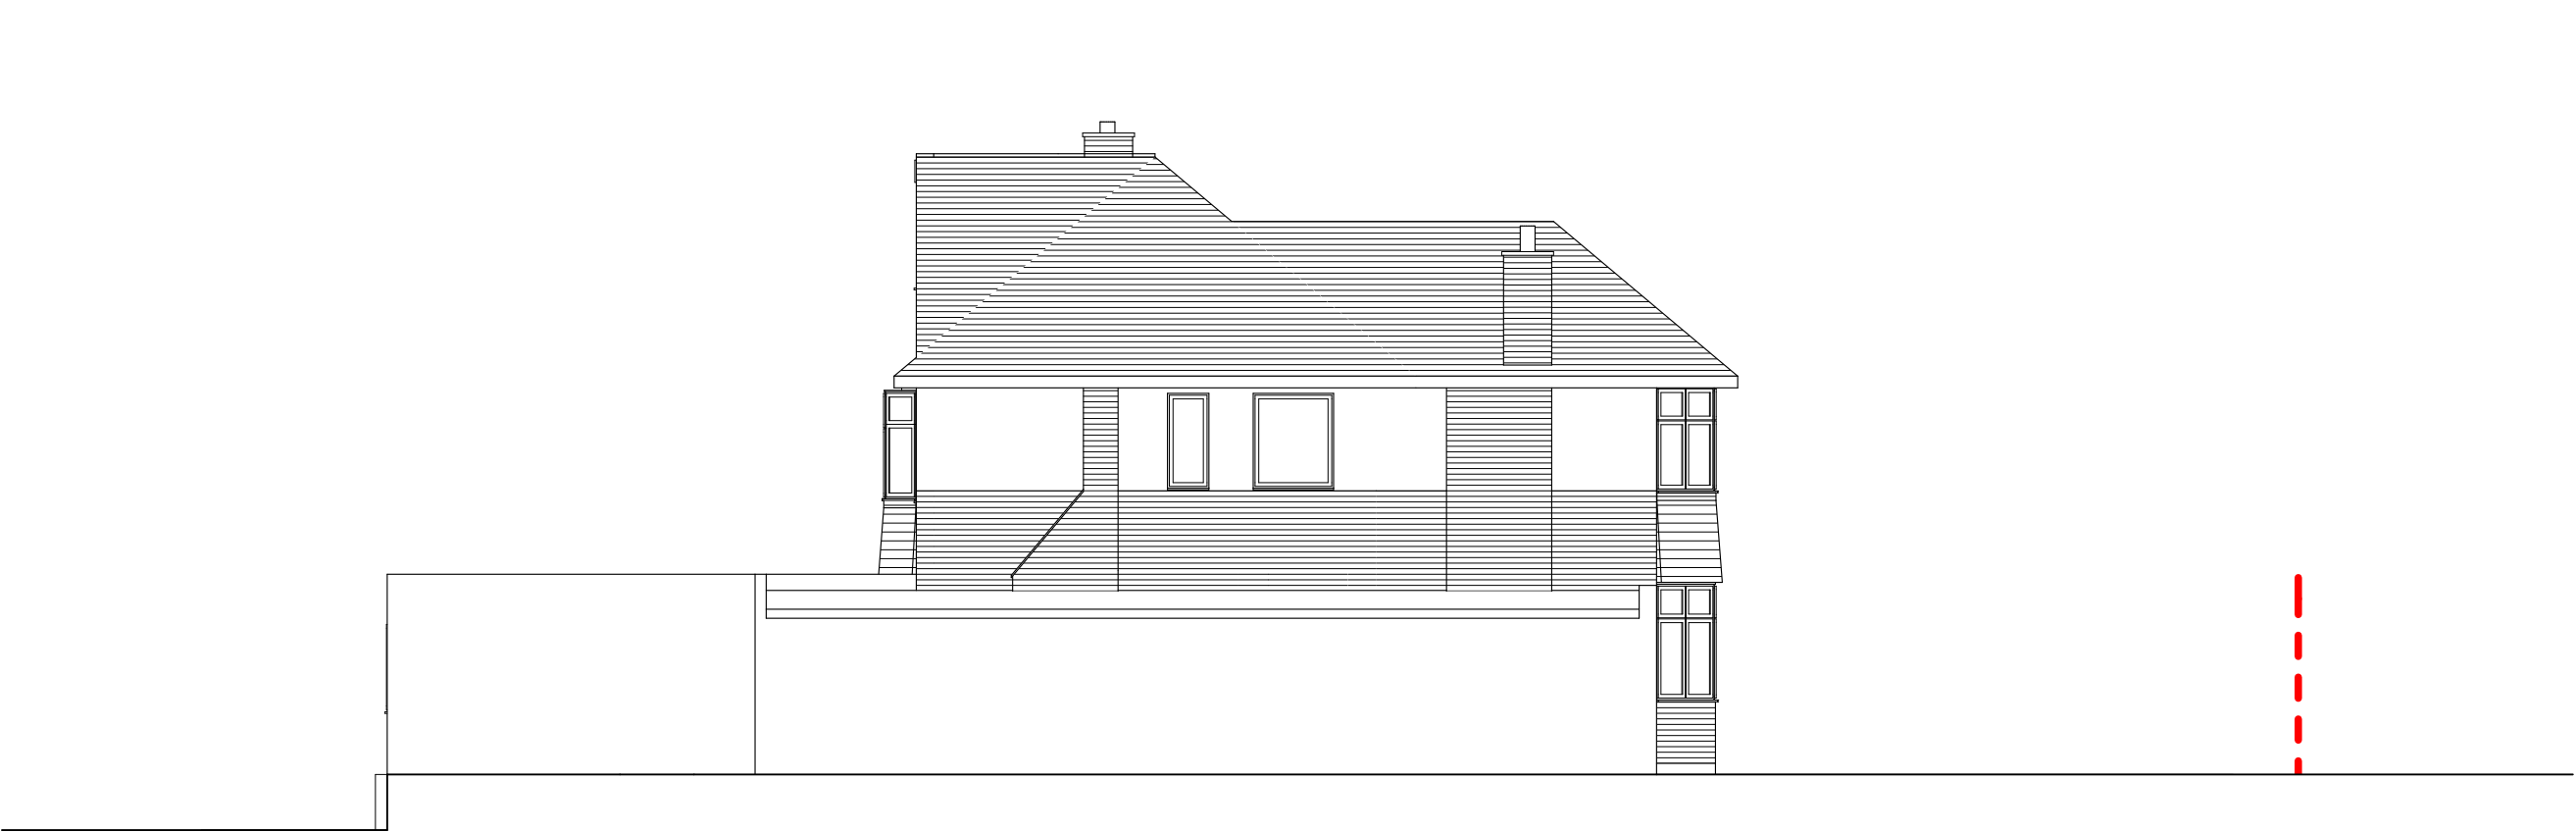

Existing Side 1 Elevation 1:100



Existing Front Elevation 1:100



2PM Architects

45 Dresden Road, London, N19 3BG

T: +44 20 7193 5865

E: studio@2pm-architects.co.uk

W: www.2pm-architects.co.uk

RIBA

Chartered Practice

Project
58 Bridle Road
Pinner
HA5 2SH

Drawing
Existing Side 1 and Front Elevations


Scale at A3 1:100	Date 26/10/2015
----------------------	--------------------

Job Number A-167	Drawing No. 2-EX-4-01
---------------------	--------------------------

Drawn by 2PM	Revision No.
-----------------	--------------

Status
Planning

No implied licence exists. This drawing should not be used to calculate areas for the purposes of valuation. Do not scale this drawing. All dimensions to be checked on site by the contractor and such dimensions to be their responsibility. All work must comply with relevant British Standards and Building Regulations requirements. Drawing errors and omissions to be reported to the architect.

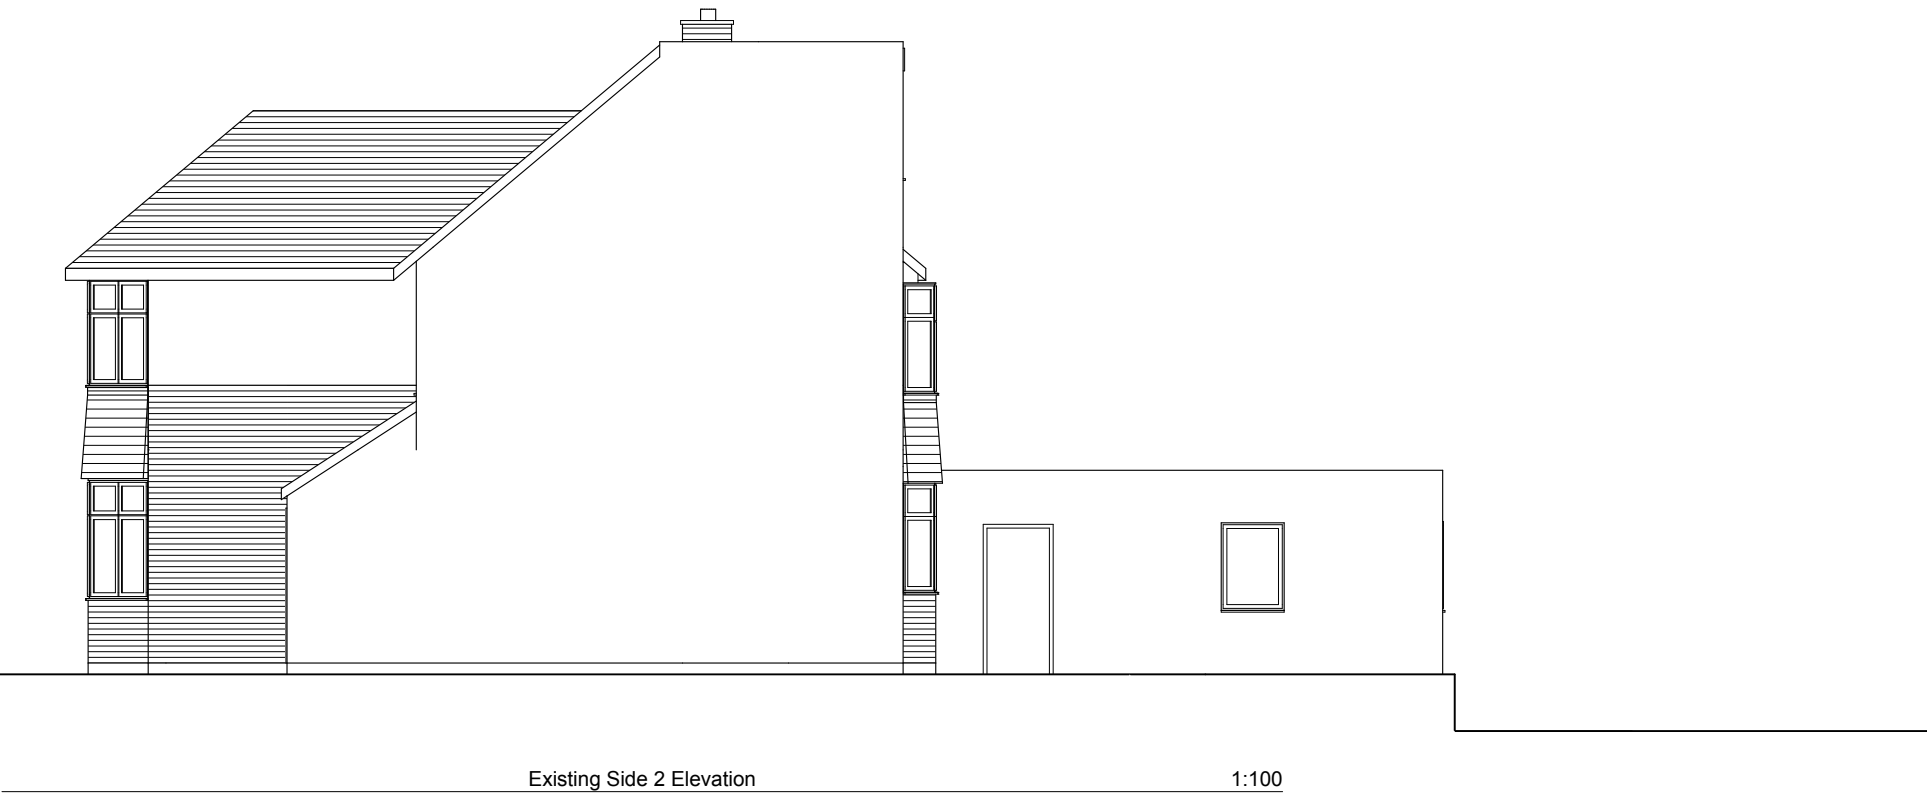

2PM Architects

45 Dresden Road, London, N19 3BG

T: +44 20 7193 5865

E: studio@2pm-architects.co.uk

W: www.2pm-architects.co.uk

RIBA

Chartered Practice

Project
58 Bridle Road
Pinner
HA5 2SH


Drawing
Existing Side 2 and Rear Elevations

Scale at A3 1:100	Date 26/10/2015
----------------------	--------------------

Job Number A-167	Drawing No. 2-EX-4-02
---------------------	--------------------------

Drawn by 2PM	Revision No.
-----------------	--------------

Status
Planning

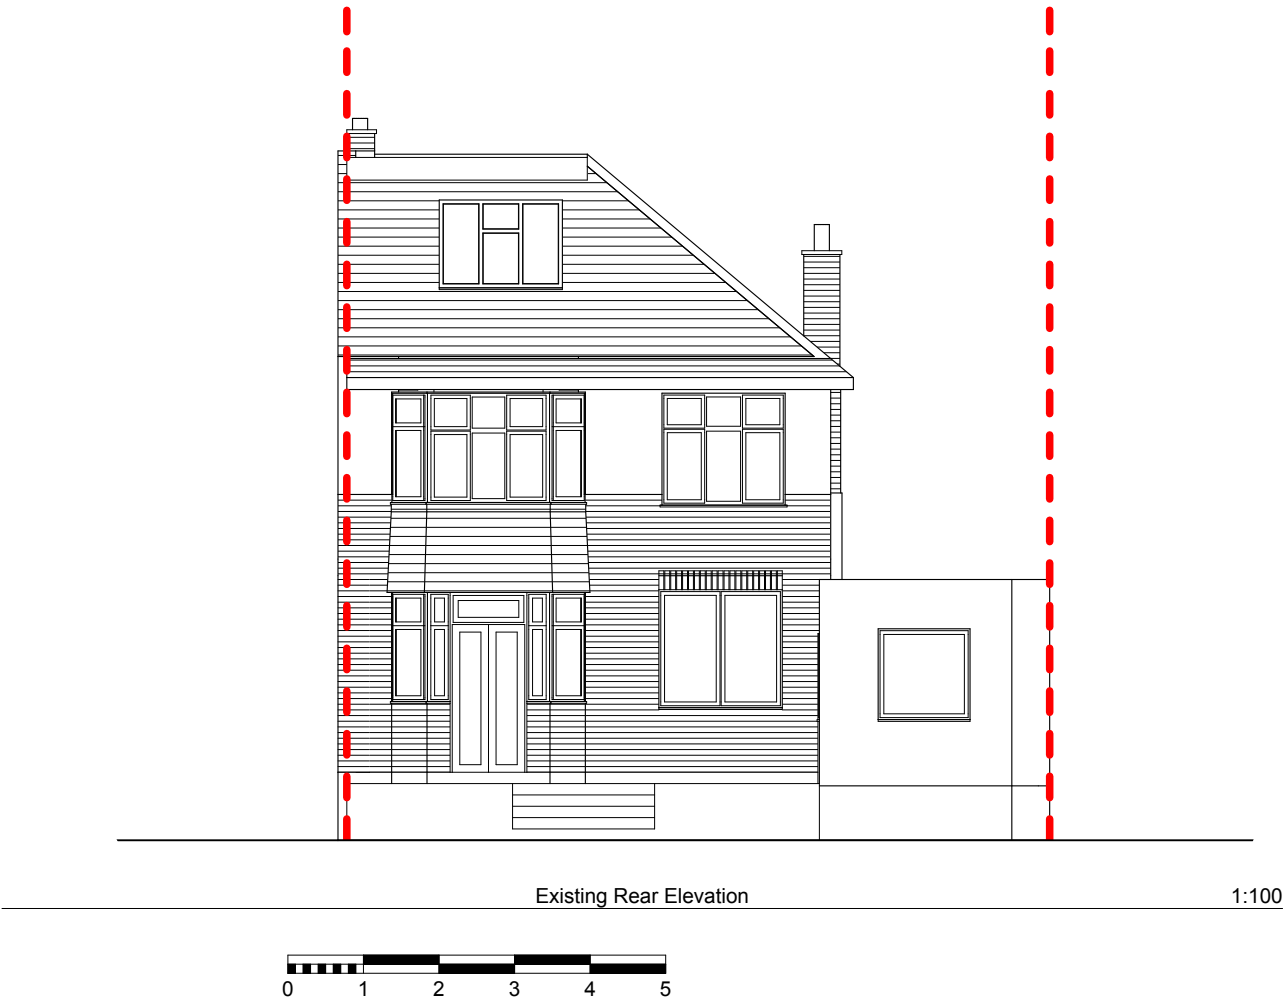

No implied licence exists. This drawing should not be used to calculate areas for the purposes of valuation. Do not scale this drawing. All dimensions to be checked on site by the contractor and such dimensions to be their responsibility. All work must comply with relevant British Standards and Building Regulations requirements. Drawing errors and omissions to be reported to the architect.



2PM Architects

45 Dresden Road, London, N19 3BG

T: +44 20 7193 5865

E: studio@2pm-architects.co.uk

W: www.2pm-architects.co.uk

RIBA 
Chartered Practice

Project
58 Bridle Road
Pinner
HA5 2SH

Drawing
Site Location Plan

Scale at A3 1:1250	Date 26/10/2015
-----------------------	--------------------

Job Number A-167	Drawing No. 2-PP-1-01
---------------------	--------------------------

Drawn by 2PM	Revision No.
-----------------	--------------

Status Planning

No implied licence exists. This drawing should not be used to calculate areas for the purposes of valuation. Do not scale this drawing. All dimensions to be checked on site by the contractor and such dimensions to be their responsibility. All work must comply with relevant British Standards and Building Regulations requirements. Drawing errors and omissions to be reported to the architect.

- Key:
- Enlarged footprint
 - Reduced footprint

2PM Architects

45 Dresden Road, London, N19 3BG

T: +44 20 7193 5865

E: studio@2pm-architects.co.uk
W: www.2pm-architects.co.uk

RIBA 
Chartered Practice

Project
58 Bridle Road
Pinner
HA5 2SH

Drawing
Proposed Block Plan

Scale at A3 1:500	Date 26/10/2015
----------------------	--------------------

Job Number A-167	Drawing No. 2-PP-1-02
---------------------	--------------------------

Drawn by 2PM	Revision No.
-----------------	--------------

Status
Planning



No implied licence exists. This drawing should not be used to calculate areas for the purposes of valuation. Do not scale this drawing. All dimensions to be checked on site by the contractor and such dimensions to be their responsibility. All work must comply with relevant British Standards and Building Regulations requirements. Drawing errors and omissions to be reported to the architect.

2PM Architects

45 Dresden Road, London, N19 3BG

T: +44 20 7193 5865


E: studio@2pm-architects.co.uk
W: www.2pm-architects.co.uk

RIBA 
Chartered Practice


Project
58 Bridle Road
Pinner
HA5 2SH

Drawing
Proposed Ground Floor Plan

Scale at A3 1:100	Date 26/10/2015
Job Number A-167	Drawing No. 2-PP-2-01
Drawn by 2PM	Revision No.
Status Planning	

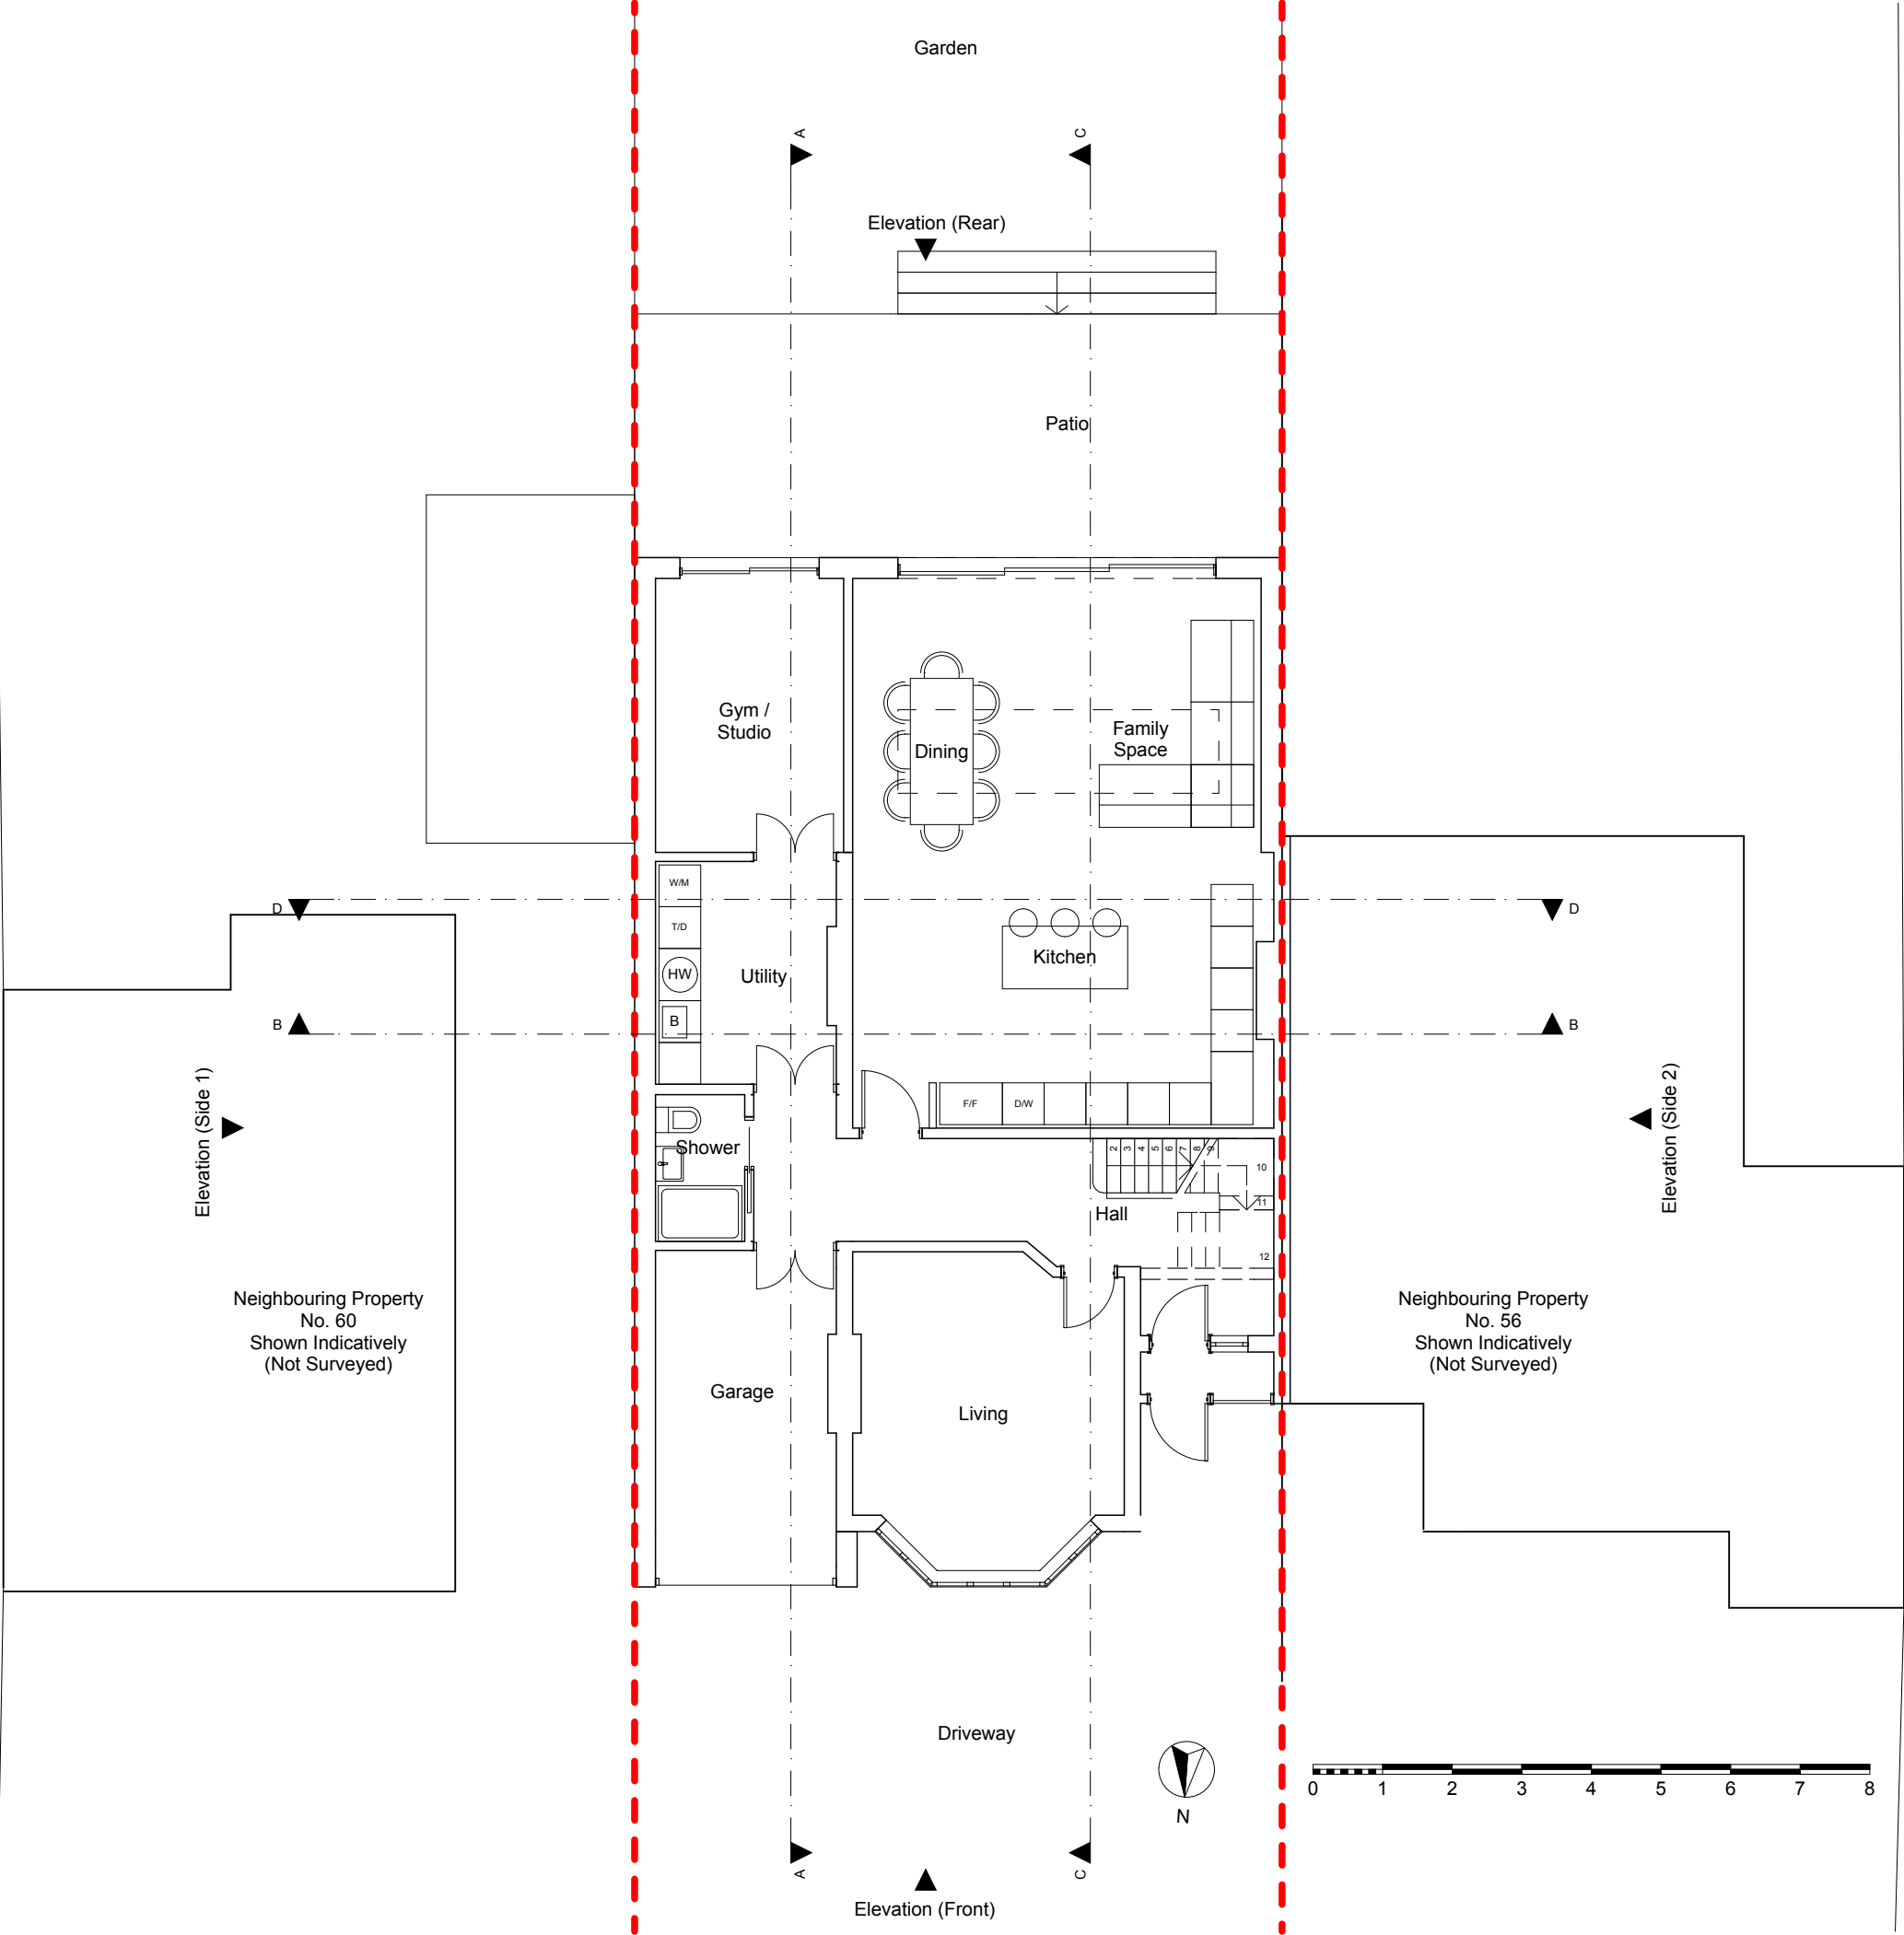

No implied licence exists. This drawing should not be used to calculate areas for the purposes of valuation. Do not scale this drawing. All dimensions to be checked on site by the contractor and such dimensions to be their responsibility. All work must comply with relevant British Standards and Building Regulations requirements. Drawing errors and omissions to be reported to the architect.

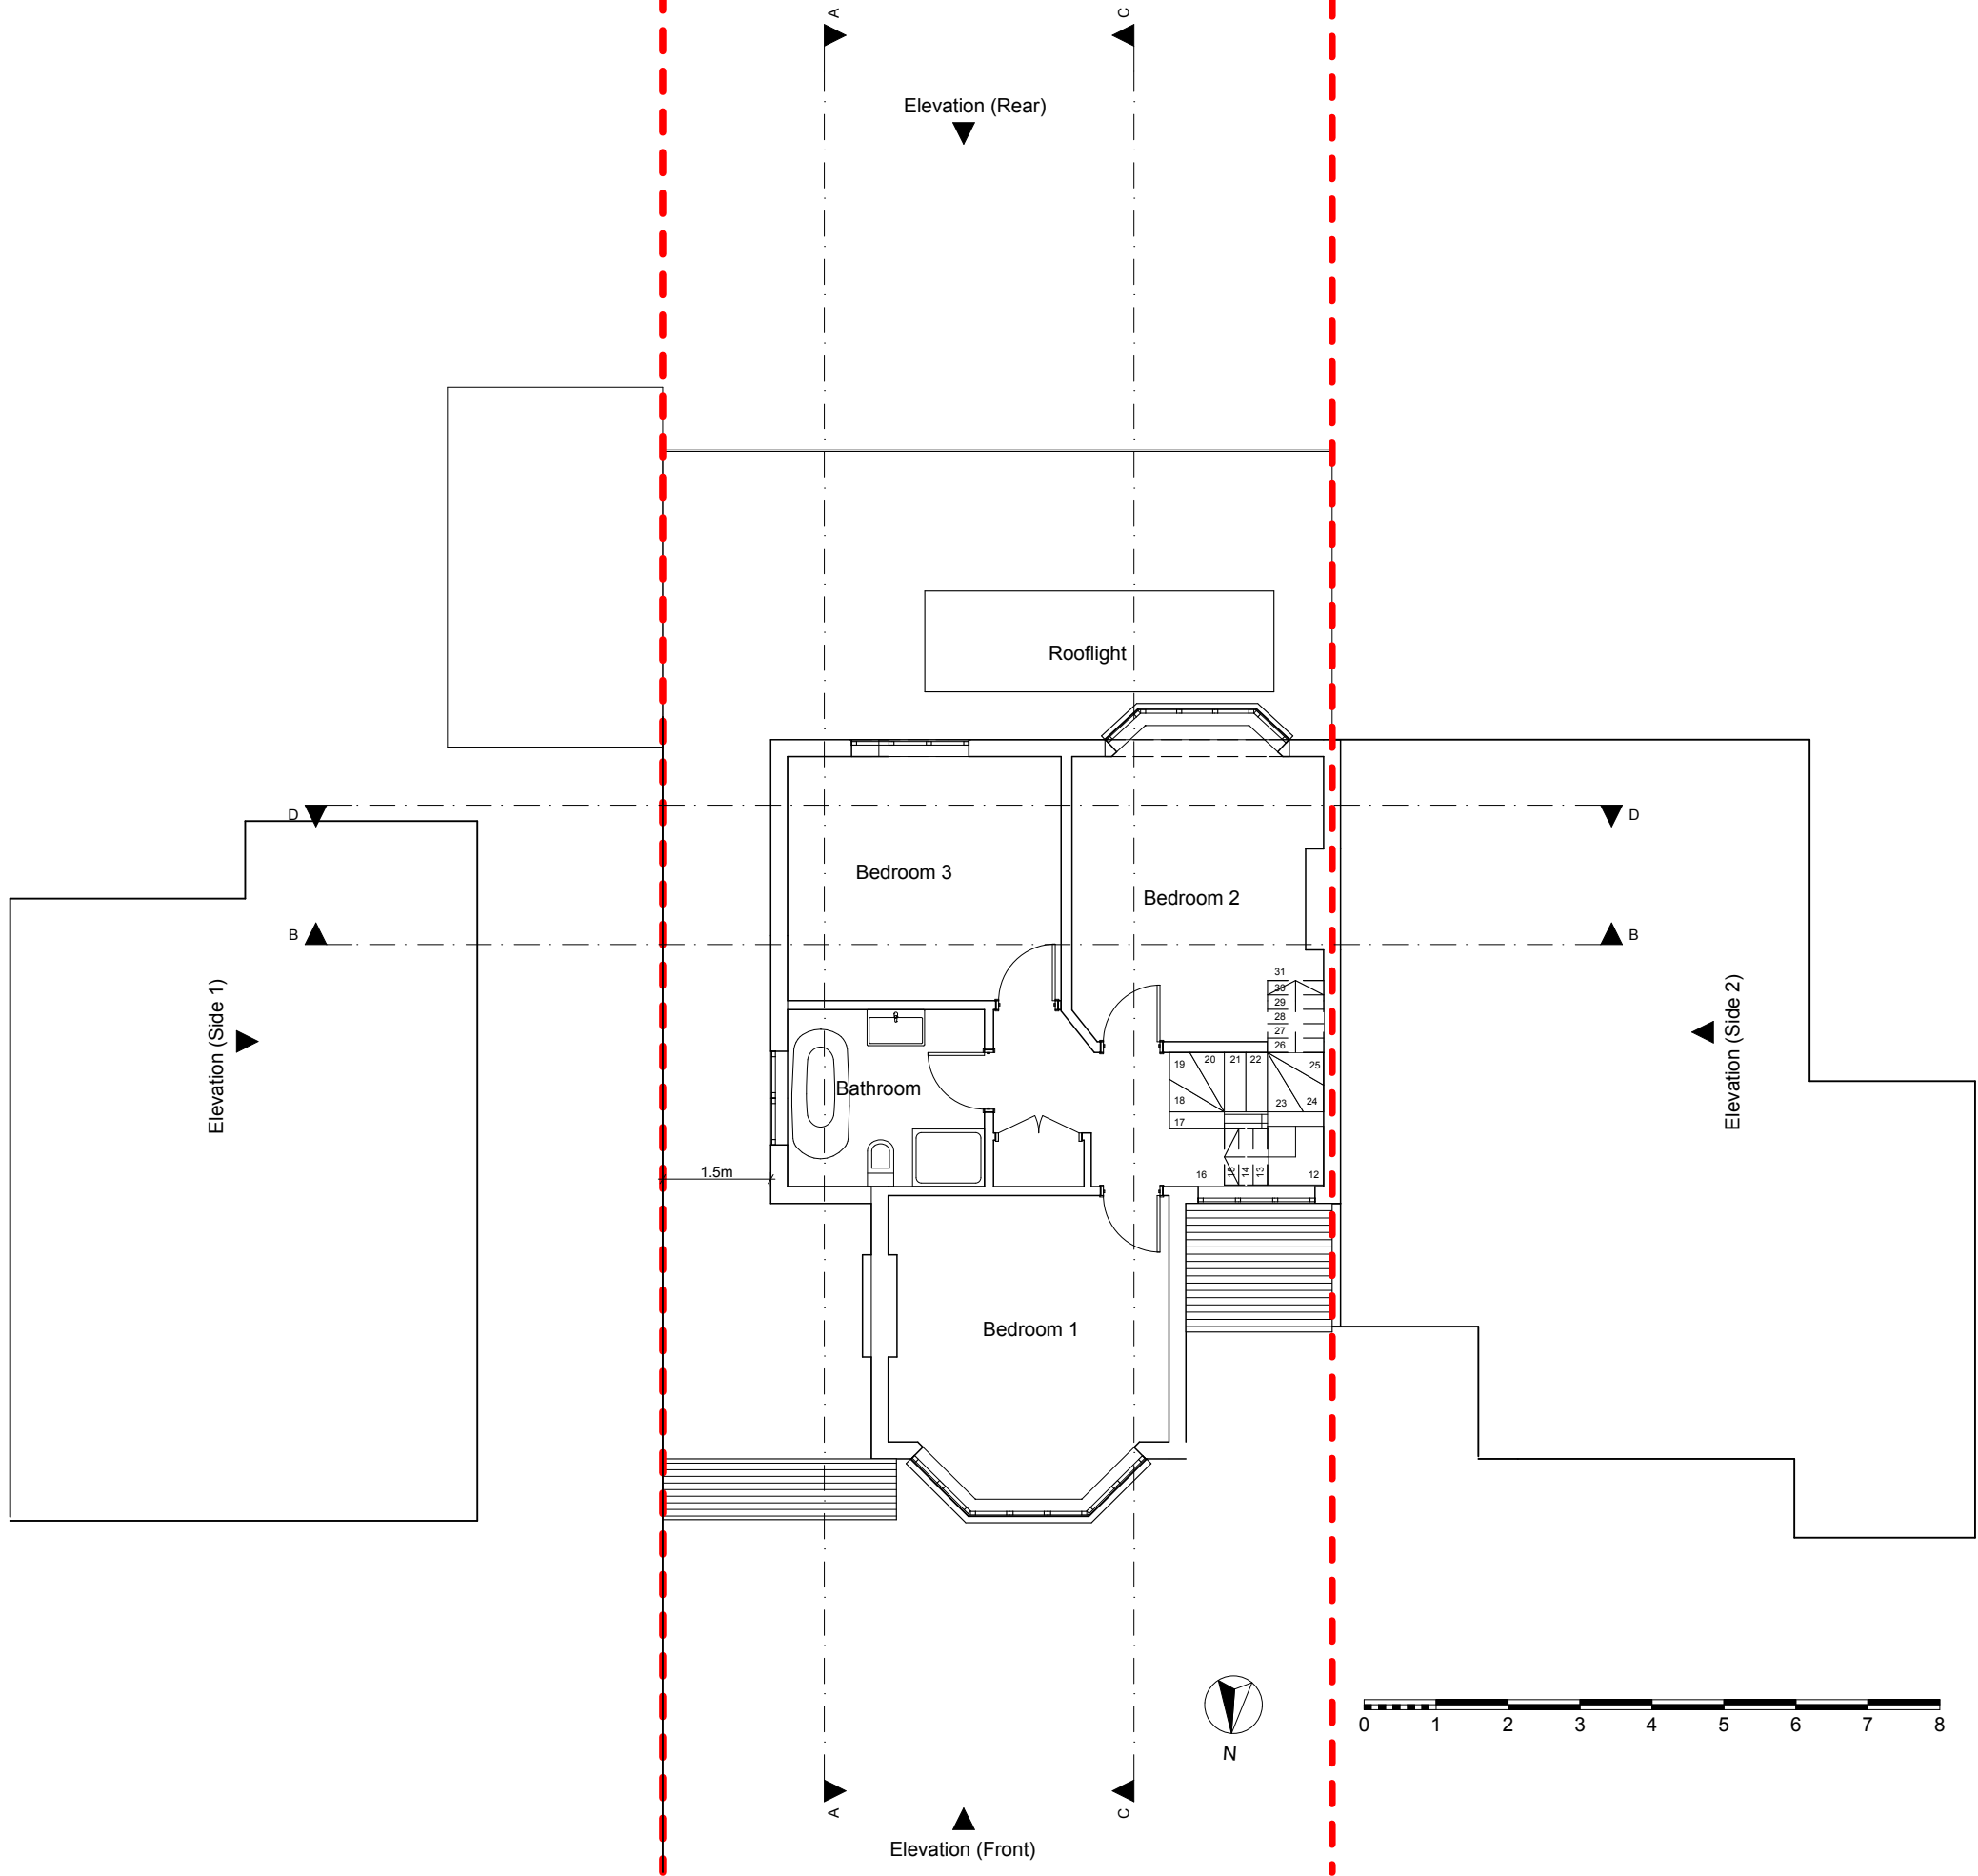

2PM Architects

45 Dresden Road, London, N19 3BG

T: +44 20 7193 5865

E: studio@2pm-architects.co.uk

W: www.2pm-architects.co.uk

RIBA


Chartered Practice

Project
58 Bridle Road
Pinner
HA5 2SH

Drawing
Proposed First Floor Plan

Scale at A3 1:100	Date 26/10/2015
Job Number A-167	Drawing No. 2-PP-2-02
Drawn by 2PM	Revision No.
Status Planning	

No implied licence exists. This drawing should not be used to calculate areas for the purposes of valuation. Do not scale this drawing. All dimensions to be checked on site by the contractor and such dimensions to be their responsibility. All work must comply with relevant British Standards and Building Regulations requirements. Drawing errors and omissions to be reported to the architect.

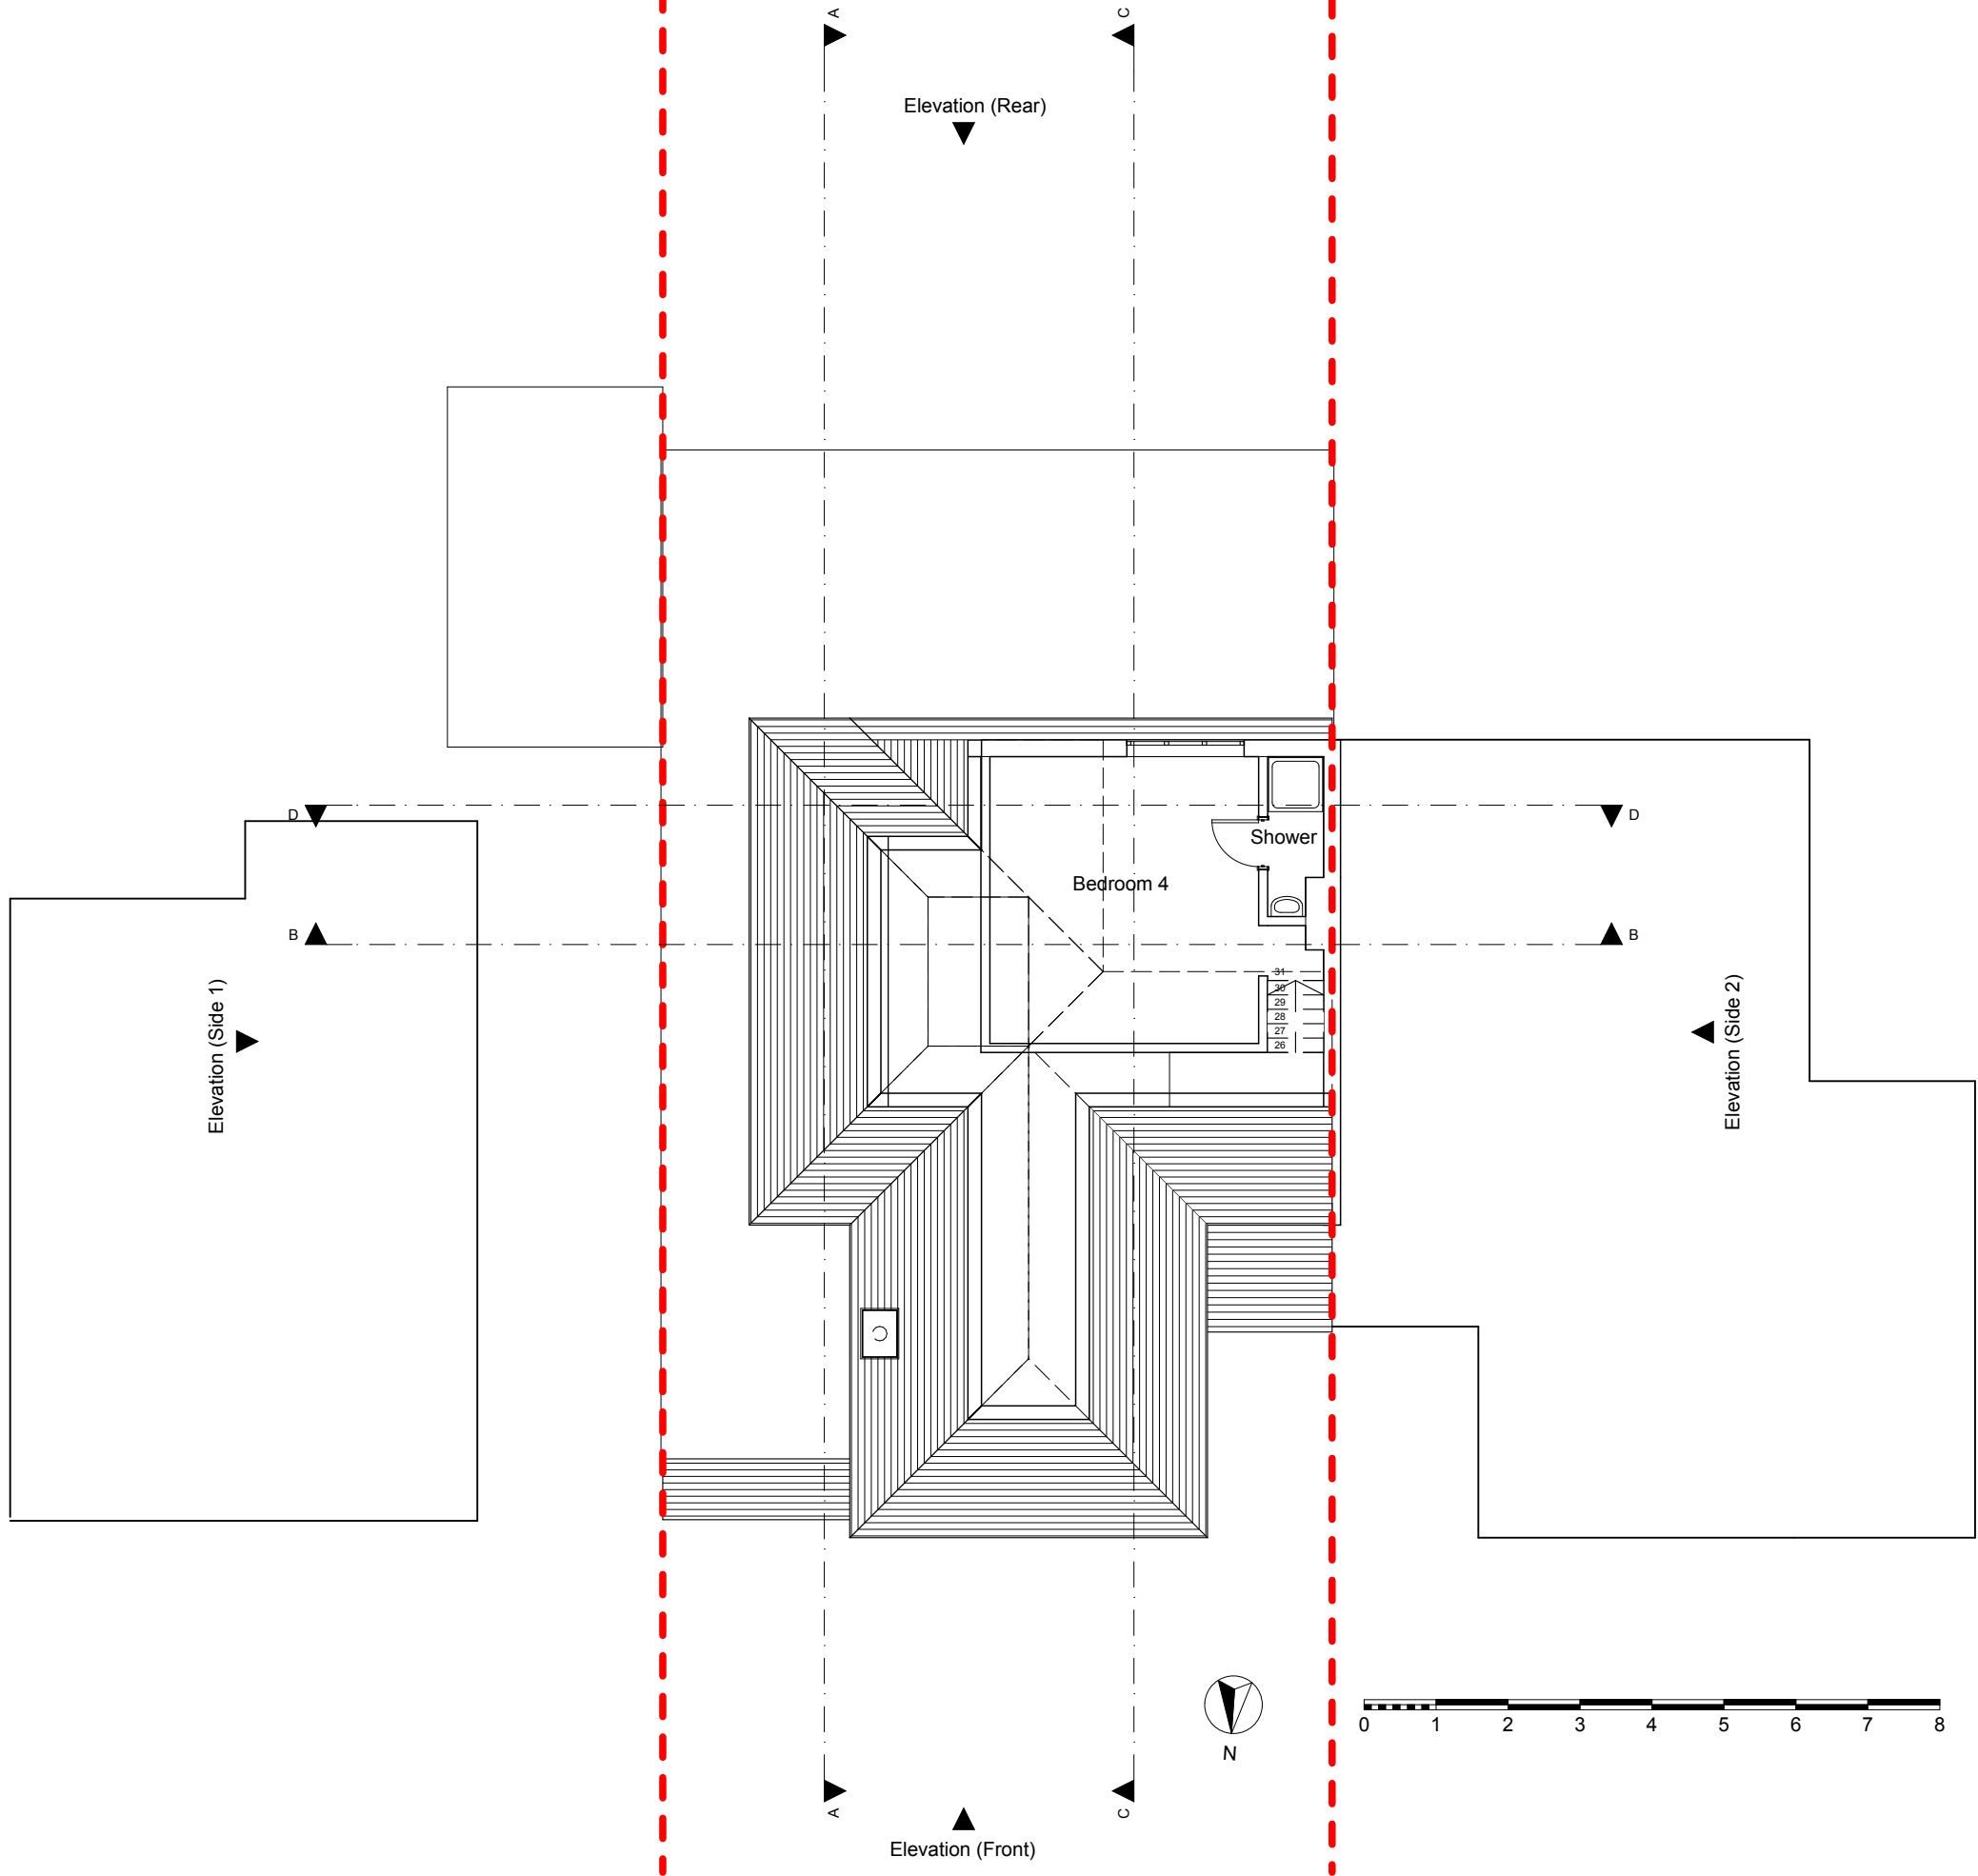

2PM Architects

45 Dresden Road, London, N19 3BG

T: +44 20 7193 5865

E: studio@2pm-architects.co.uk

W: www.2pm-architects.co.uk

RIBA




Chartered Practice

Project
58 Bridle Road
Pinner
HA5 2SH

Drawing
Proposed Second Floor Plan

Scale at A3 1:100	Date 26/10/2015
Job Number A-167	Drawing No. 2-PP-2-03
Drawn by 2PM	Revision No.
Status Planning	

No implied licence exists. This drawing should not be used to calculate areas for the purposes of valuation. Do not scale this drawing. All dimensions to be checked on site by the contractor and such dimensions to be their responsibility. All work must comply with relevant British Standards and Building Regulations requirements. Drawing errors and omissions to be reported to the architect.

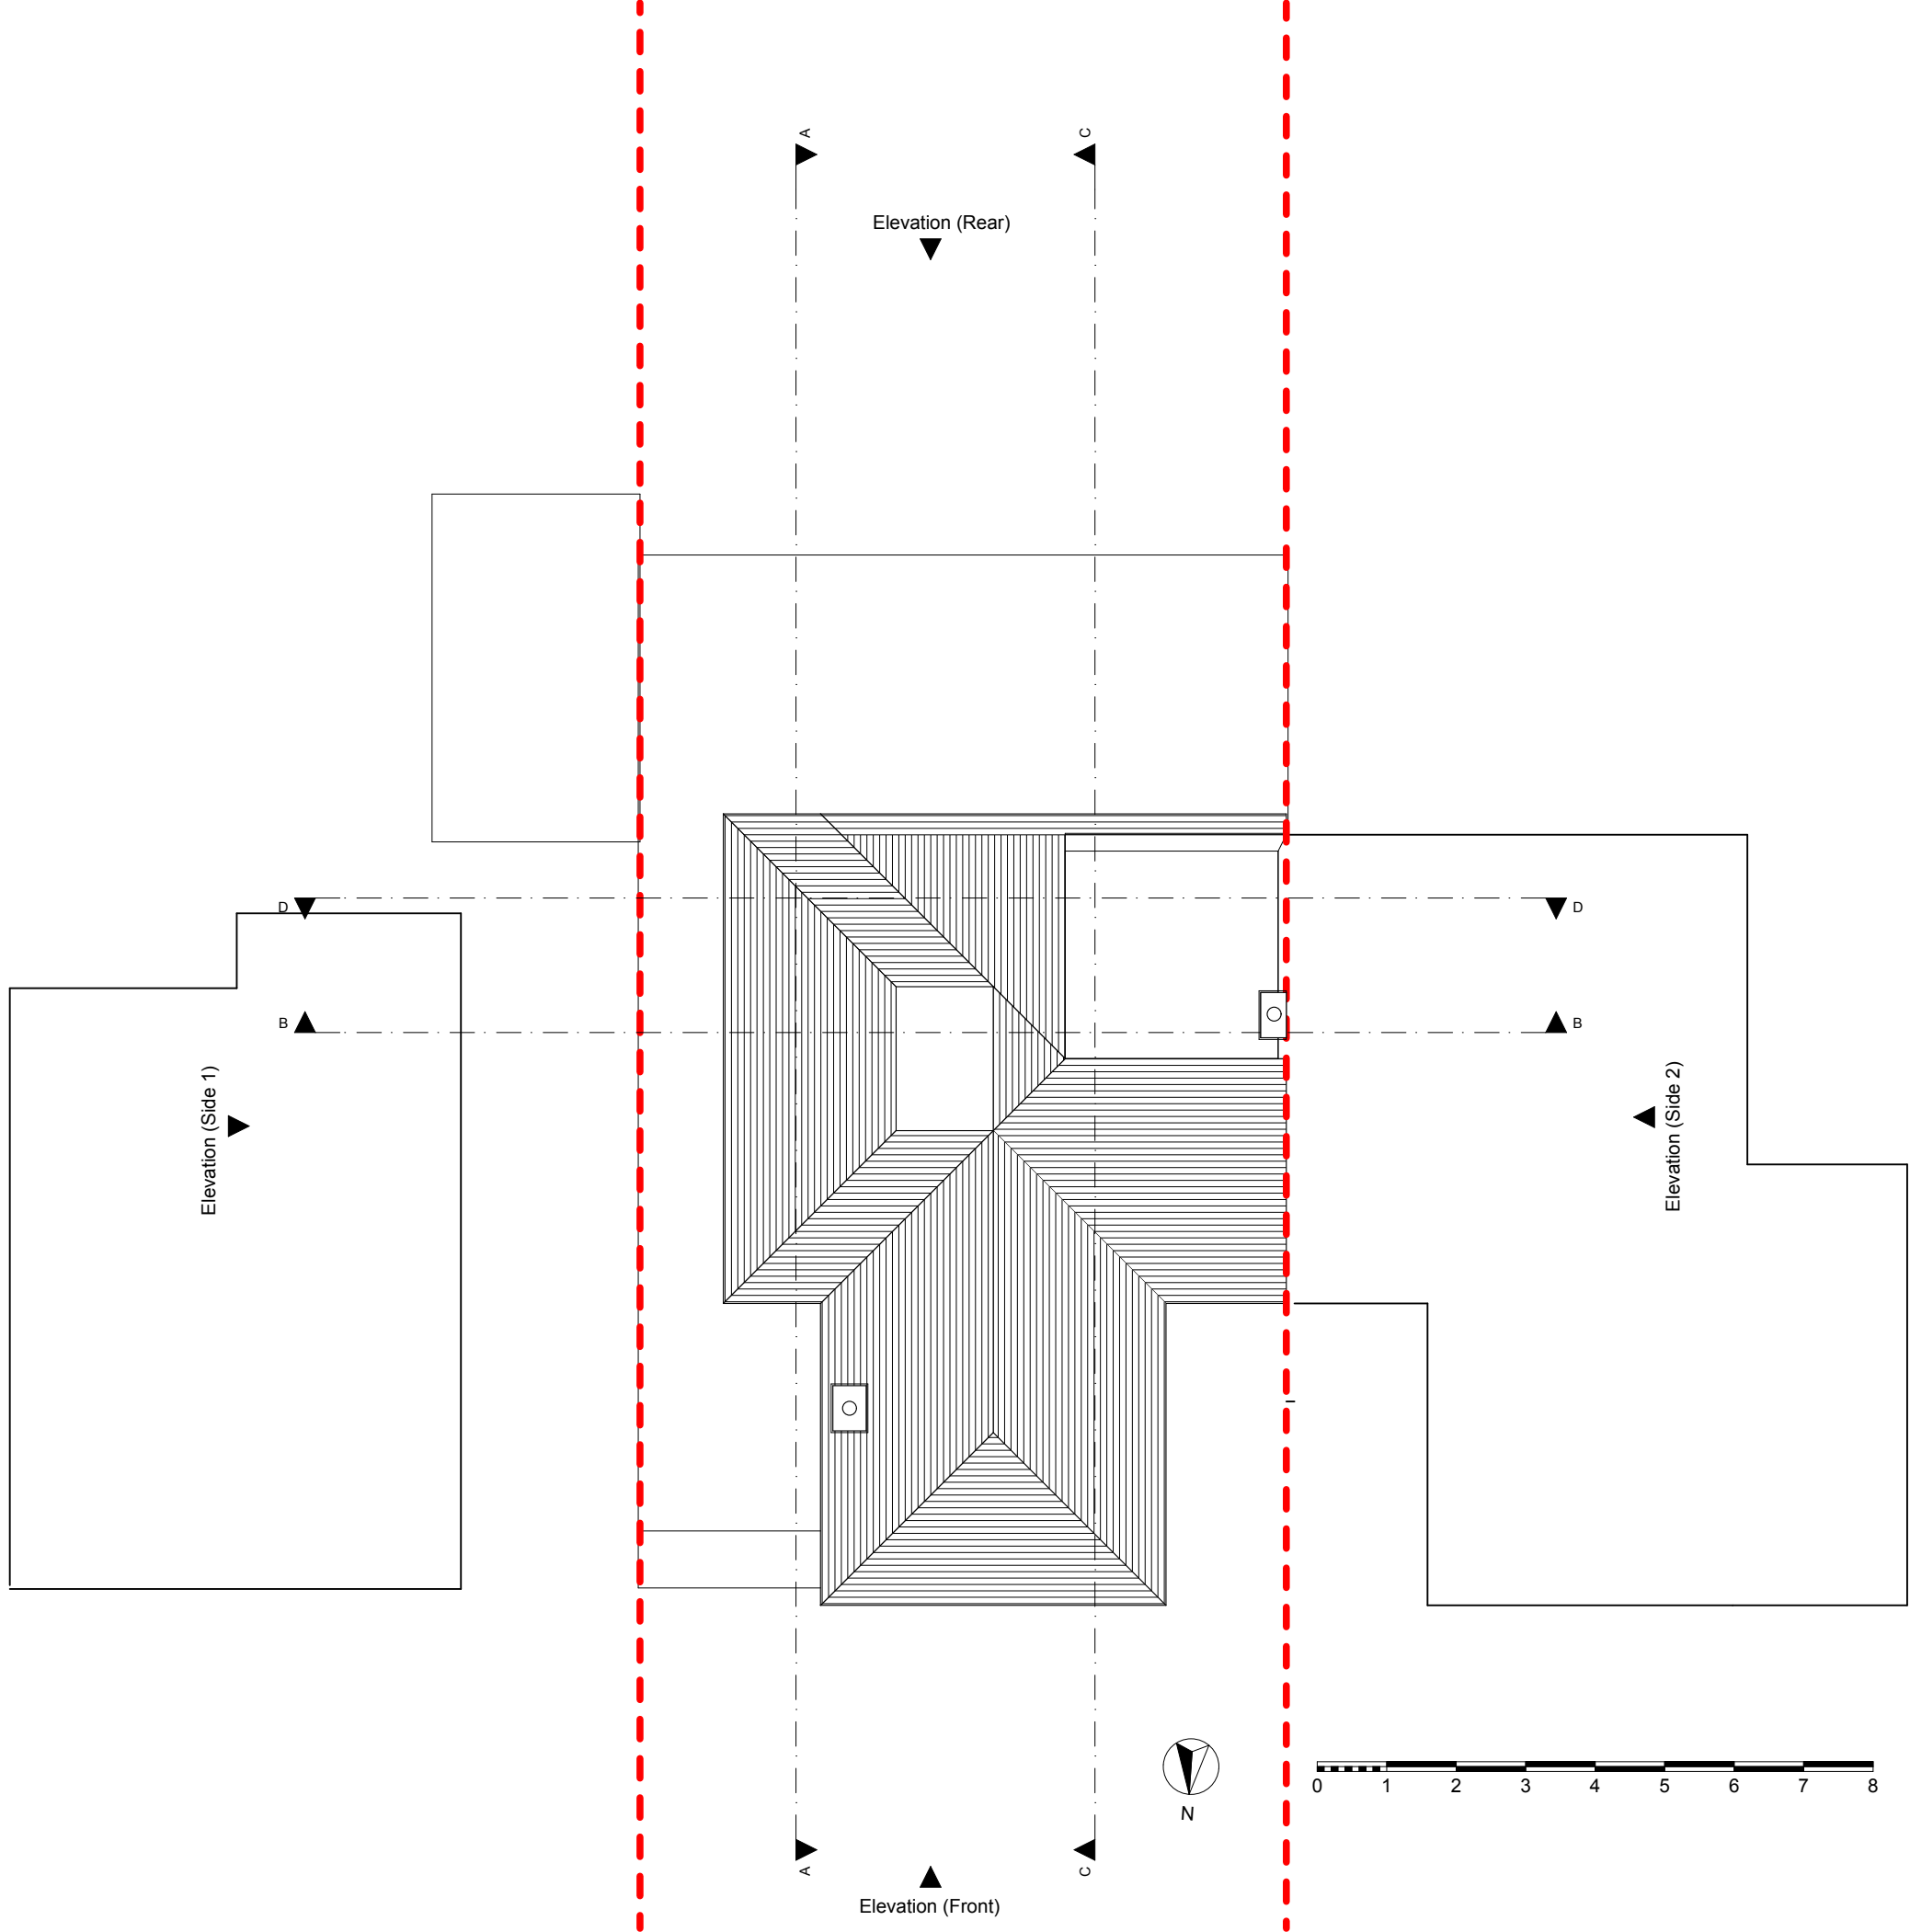

2PM Architects

45 Dresden Road, London, N19 3BG

T: +44 20 7193 5865

E: studio@2pm-architects.co.uk
W: www.2pm-architects.co.uk


RIBA 
Chartered Practice

Project
58 Bridle Road
Pinner
HA5 2SH


Drawing
Proposed Roof Plan

Scale at A3 1:100	Date 26/10/2015
Job Number A-167	Drawing No. 2-PP-2-04
Drawn by 2PM	Revision No.
Status Planning	

No implied licence exists. This drawing should not be used to calculate areas for the purposes of valuation. Do not scale this drawing. All dimensions to be checked on site by the contractor and such dimensions to be their responsibility. All work must comply with relevant British Standards and Building Regulations requirements. Drawing errors and omissions to be reported to the architect.

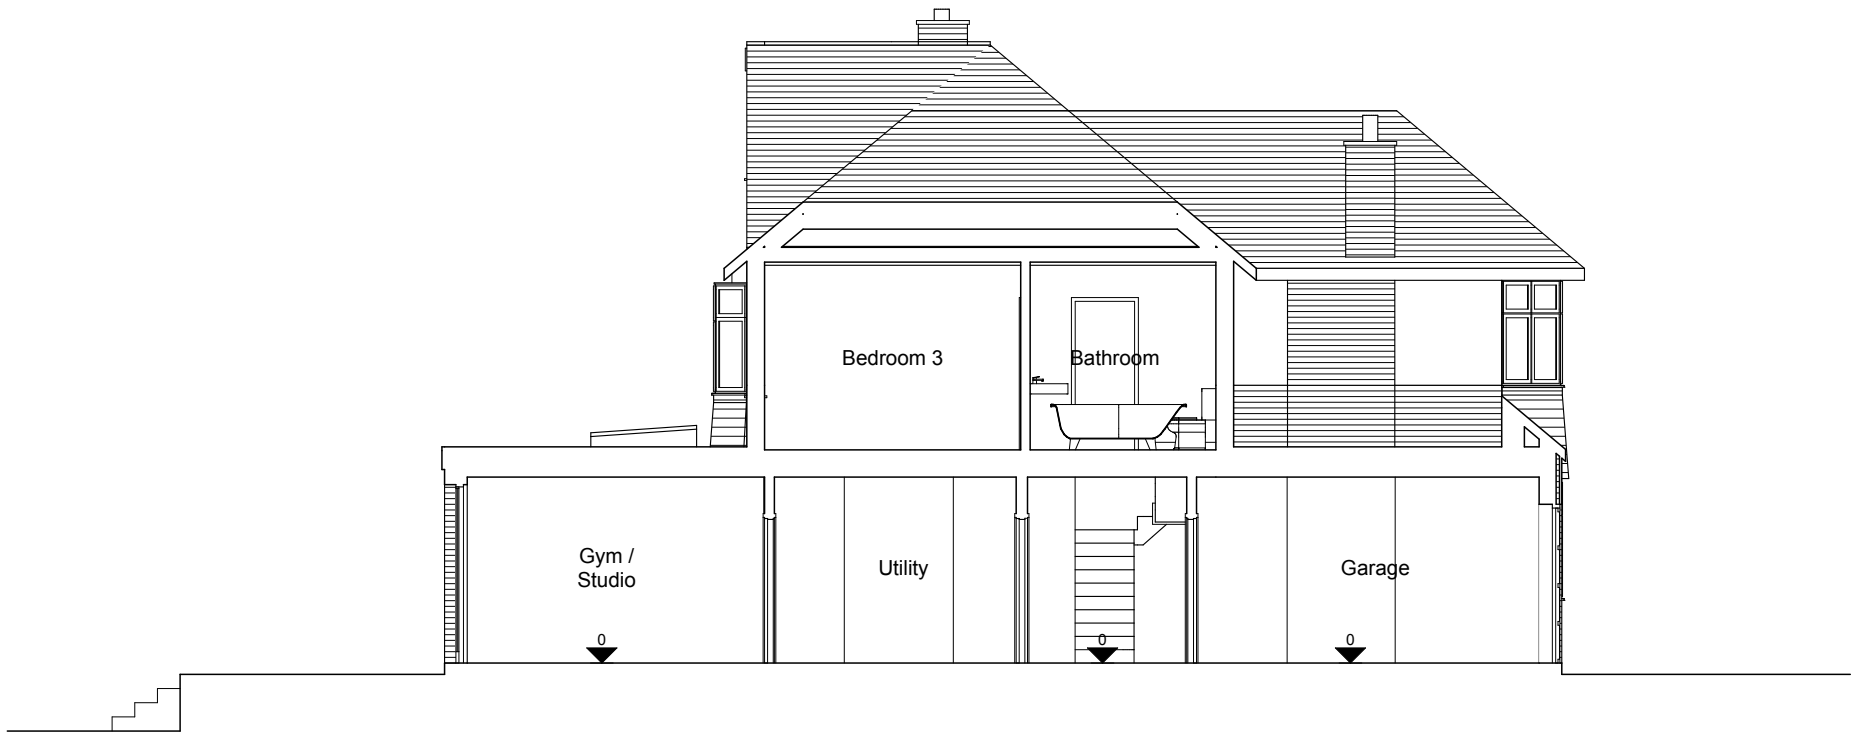

Proposed Section AA 1:100

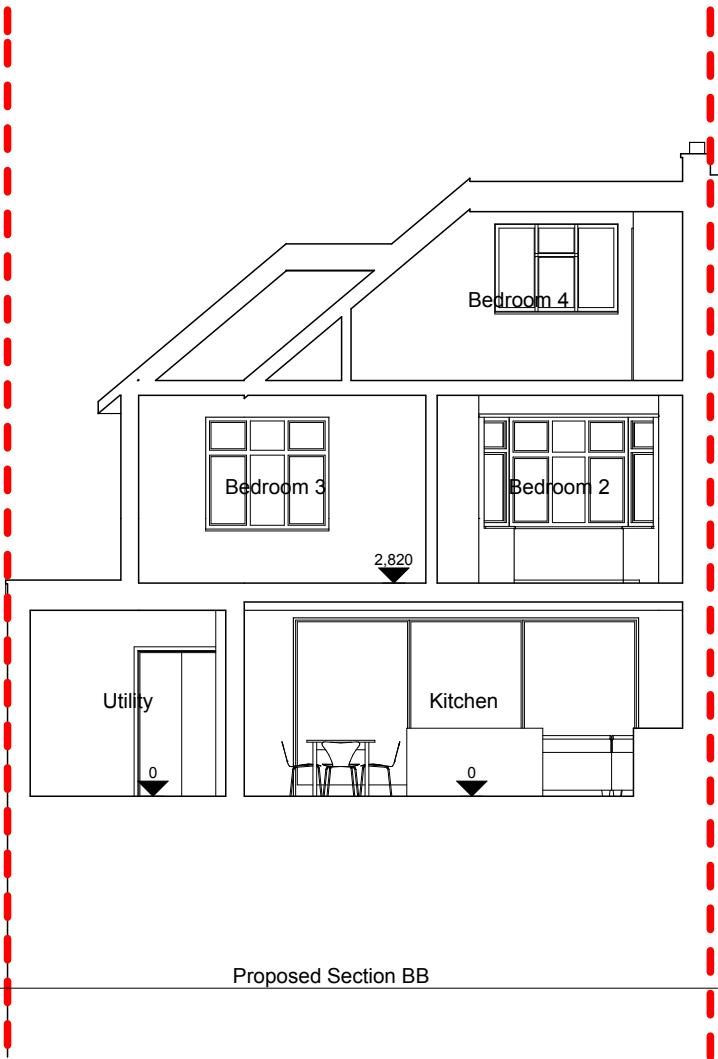

Proposed Section BB 1:100



2PM Architects

45 Dresden Road, London, N19 3BG

T: +44 20 7193 5865

E: studio@2pm-architects.co.uk

W: www.2pm-architects.co.uk

RIBA

Chartered Practice

Project
58 Bridle Road
Pinner
HA5 2SH

Drawing
Proposed Sections AA and BB


Scale at A3 1:100	Date 26/10/2015
----------------------	--------------------

Job Number A-167	Drawing No. 2-PP-3-01
---------------------	--------------------------


Drawn by 2PM	Revision No.
-----------------	--------------

Status Planning

No implied licence exists. This drawing should not be used to calculate areas for the purposes of valuation. Do not scale this drawing. All dimensions to be checked on site by the contractor and such dimensions to be their responsibility. All work must comply with relevant British Standards and Building Regulations requirements. Drawing errors and omissions to be reported to the architect.

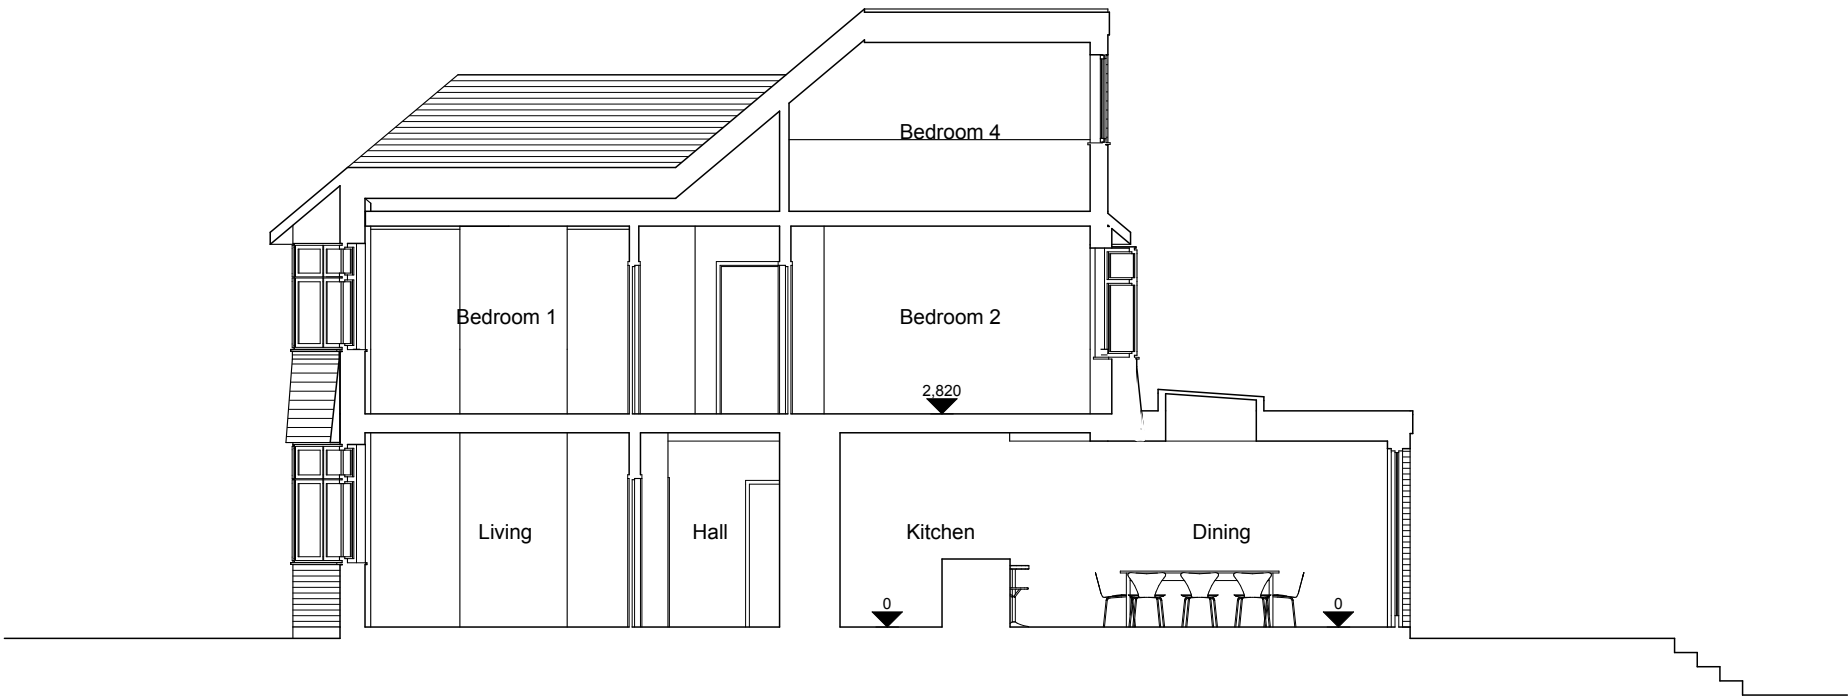

Proposed Section CC 1:100

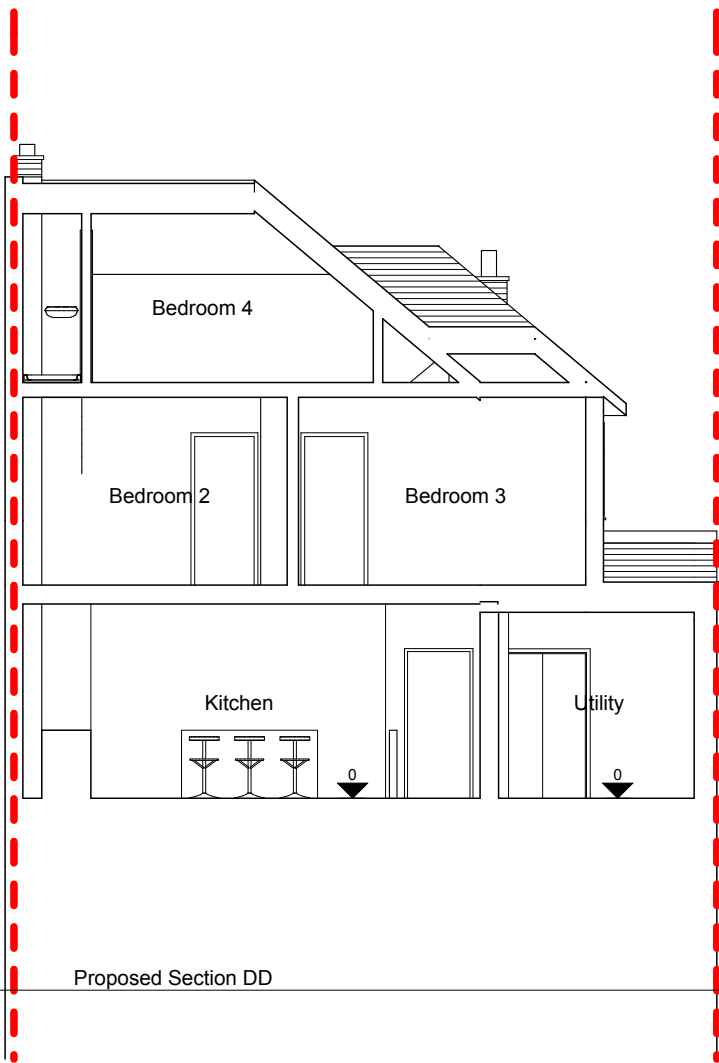

Proposed Section DD 1:100

2PM Architects

45 Dresden Road, London, N19 3BG

T: +44 20 7193 5865

E: studio@2pm-architects.co.uk

W: www.2pm-architects.co.uk

RIBA

Chartered Practice

Project
58 Bridle Road
Pinner
HA5 2SH

Drawing
Proposed Sections CC and DD

Scale at A3 1:100	Date 26/10/2015
----------------------	--------------------


Job Number A-167	Drawing No. 2-PP-3-02
---------------------	--------------------------

Drawn by 2PM	Revision No.
-----------------	--------------

Status
Planning

No implied licence exists. This drawing should not be used to calculate areas for the purposes of valuation. Do not scale this drawing. All dimensions to be checked on site by the contractor and such dimensions to be their responsibility. All work must comply with relevant British Standards and Building Regulations requirements. Drawing errors and omissions to be reported to the architect.


- Roof extended in tiles to match the existing
- New window to side elevation to be obscure glazed in minimum code 3 obscure glass up to a height of 1.7m. Panes below 1.7m to be non-openable.
- Brickwork to match the existing under cill line
- Ground floor extension side walls to be in brickwork in bricks to match the existing
- Dark grey aluminium coping to top of parapet walls to new extension

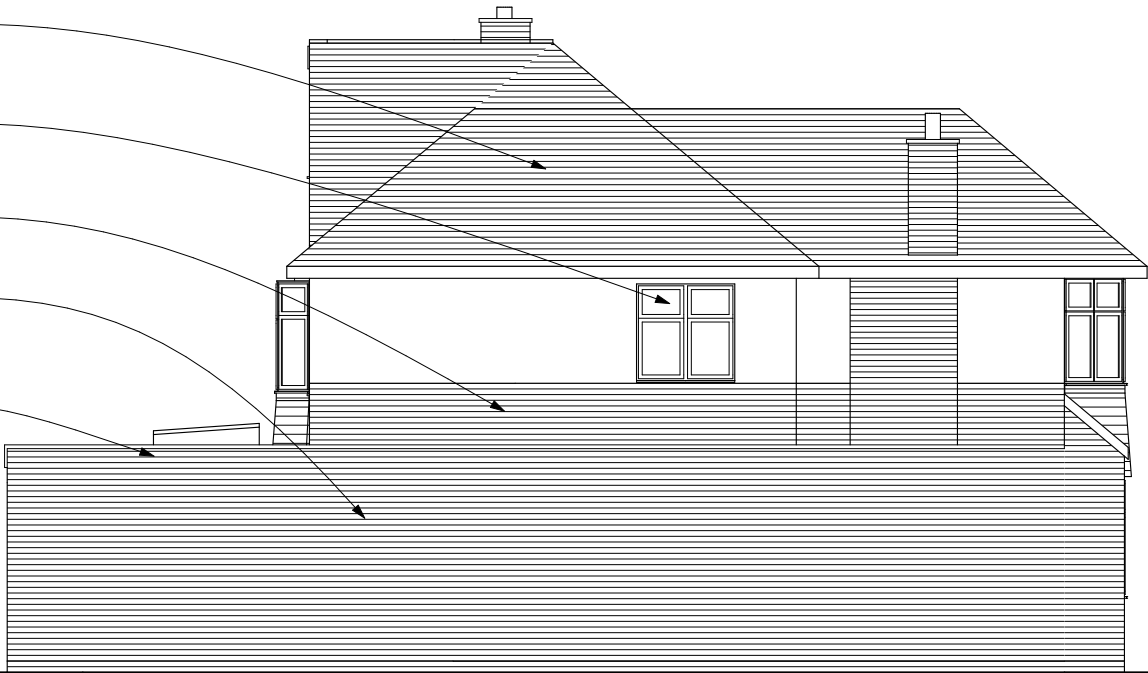

Proposed Side 1 Elevation 1:100



- Roof extended in tiles to match the existing
- White painted render to match the existing
- Pitched roof in tiles to match existing
- Walls in brickwork to match the existing
- New garage door

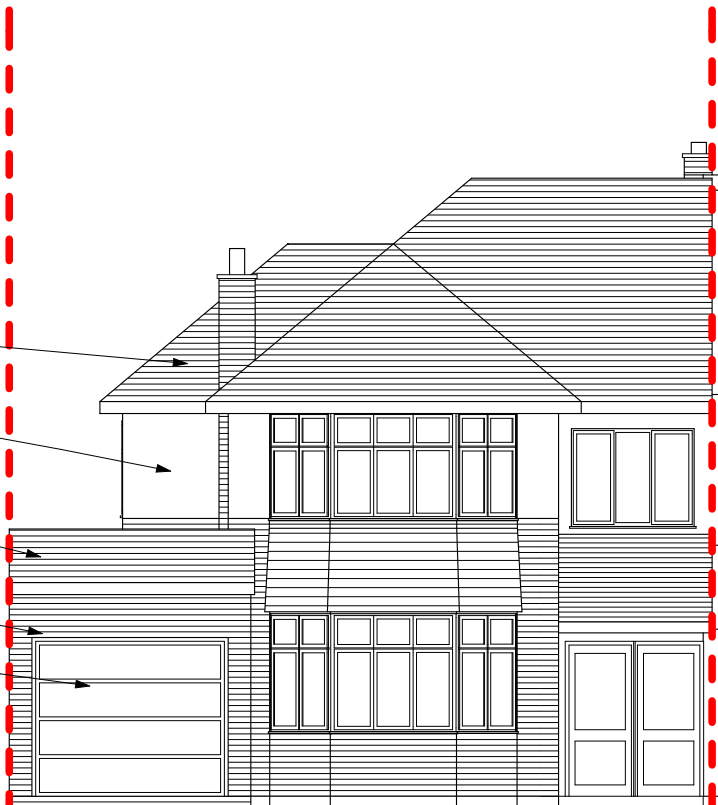

Proposed Front Elevation 1:100



2PM Architects

45 Dresden Road, London, N19 3BG

T: +44 20 7193 5865

E: studio@2pm-architects.co.uk

W: www.2pm-architects.co.uk

RIBA

Chartered Practice

Project

58 Bridle Road
Pinner
HA5 2SH

Drawing

Proposed Side 1 and Front
Elevations

Scale at A3

1:100

Date

26/10/2015

Job Number

A-167

Drawing No.

2-PP-4-01

Drawn by


2PM

Revision No.


Status

Planning

No implied licence exists. This drawing should not be used to calculate areas for the purposes of valuation. Do not scale this drawing. All dimensions to be checked on site by the contractor and such dimensions to be their responsibility. All work must comply with relevant British Standards and Building Regulations requirements. Drawing errors and omissions to be reported to the architect.

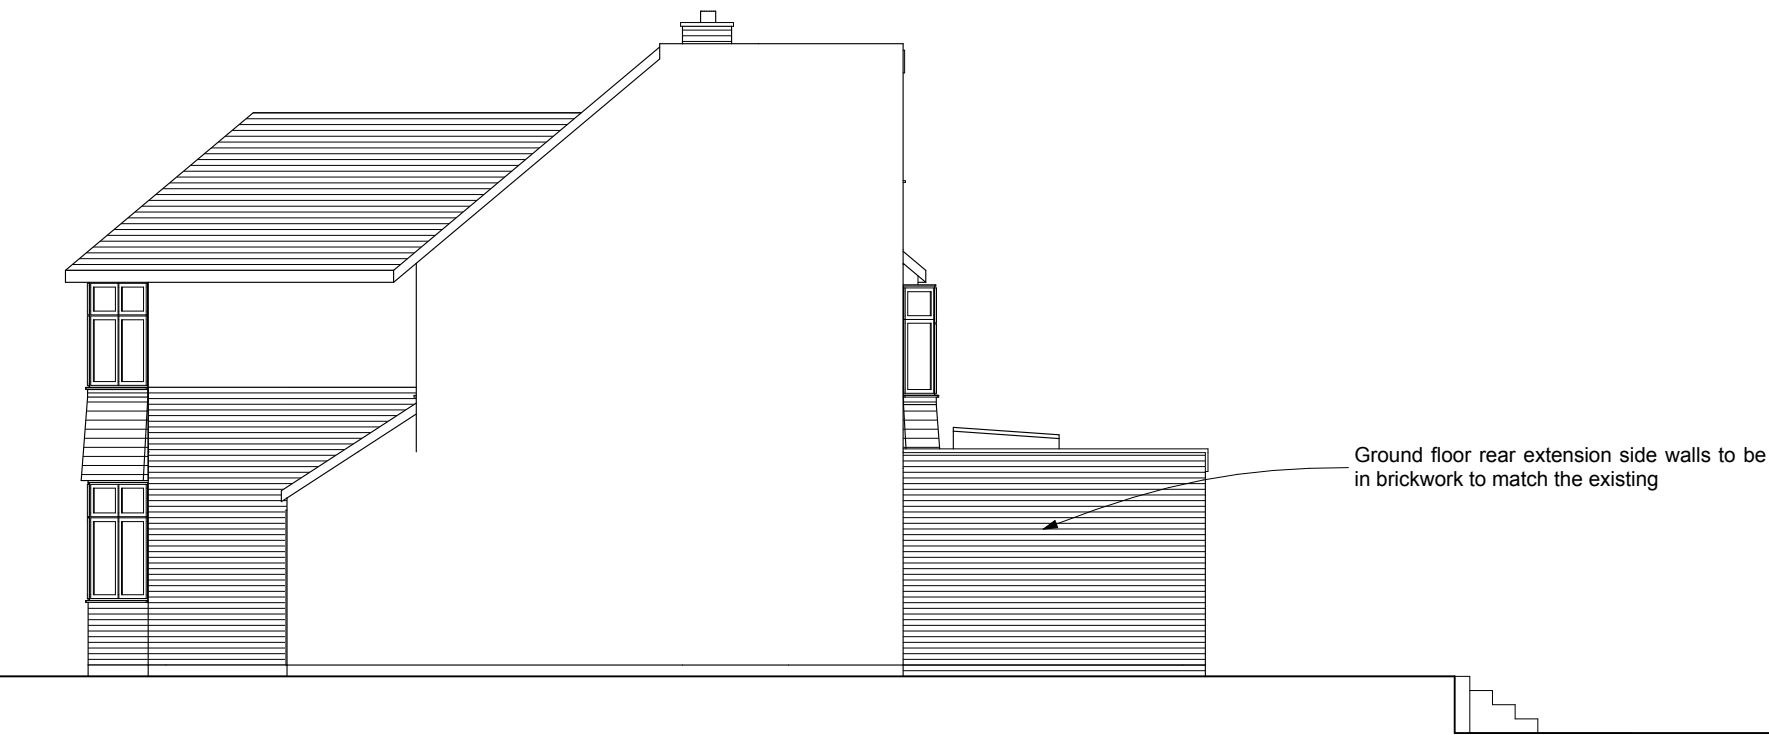

Proposed Side 2 Elevation 1:100

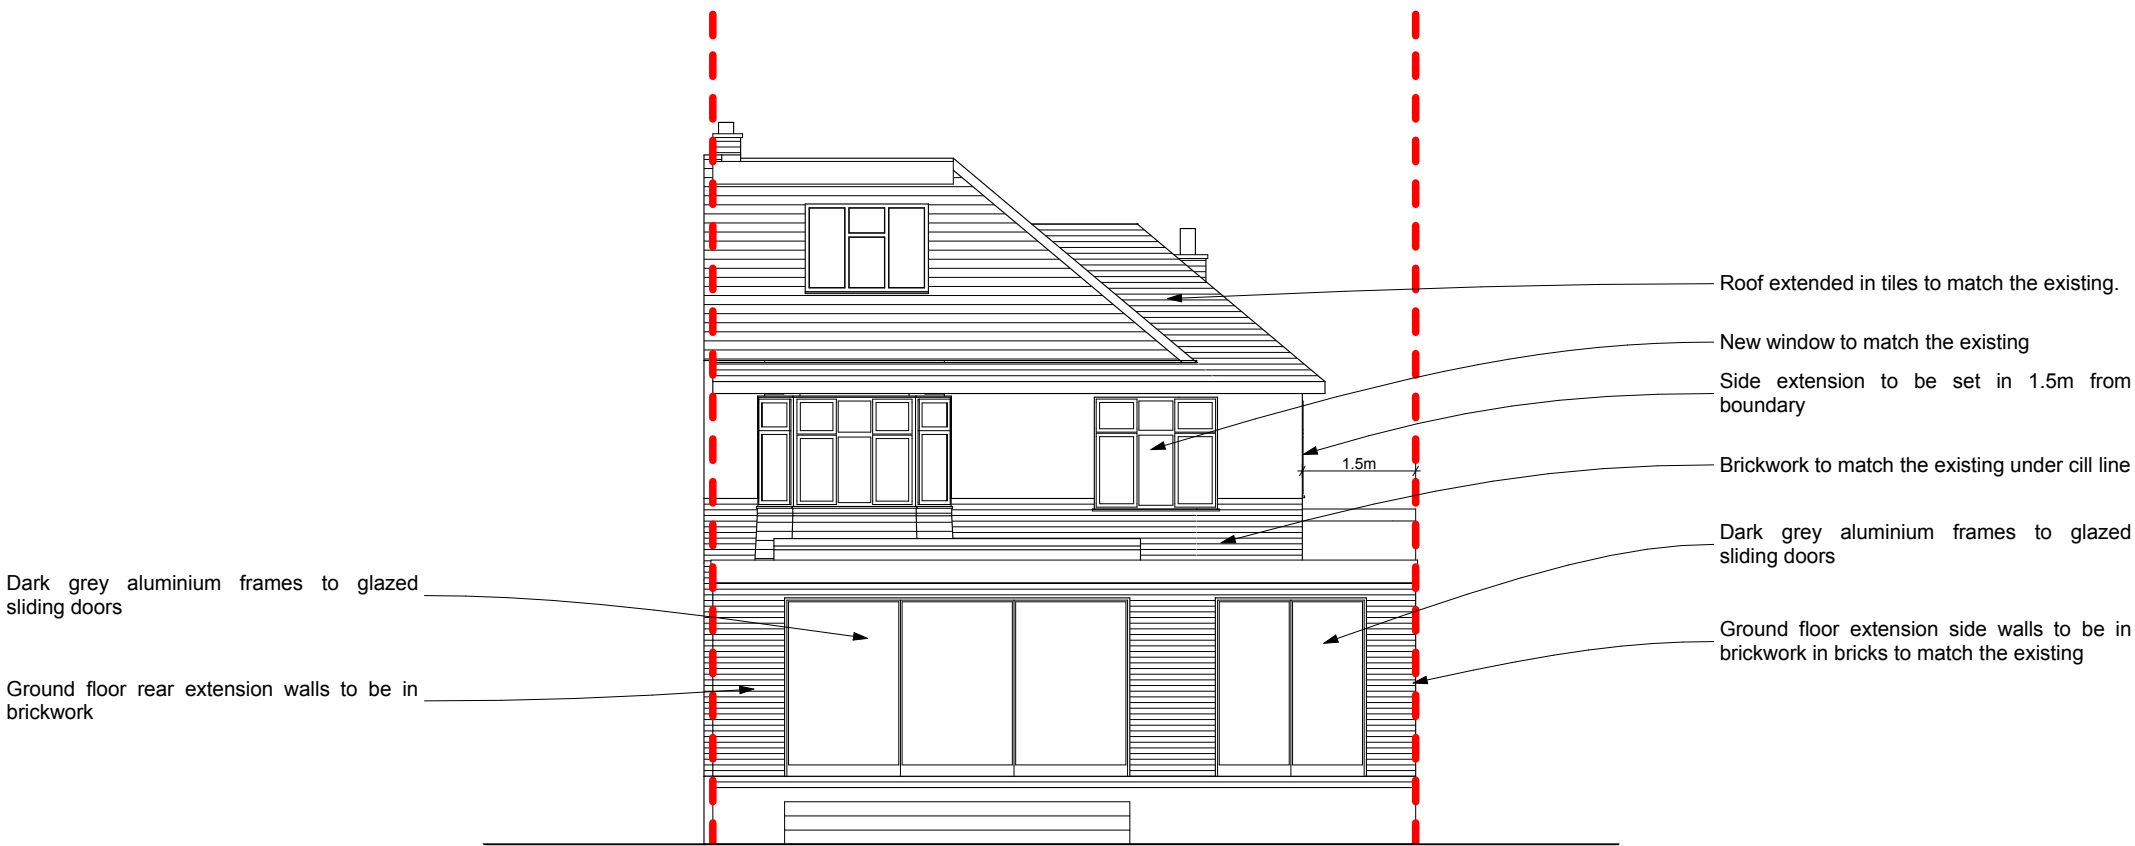

Proposed Rear Elevation 1:100



2PM Architects

45 Dresden Road, London, N19 3BG

T: +44 20 7193 5865

E: studio@2pm-architects.co.uk

W: www.2pm-architects.co.uk

RIBA

Chartered Practice

Project
58 Bridle Road
Pinner
HA5 2SH

Drawing
Proposed Side 2 and Rear
Elevations

Scale at A3 1:100	Date 26/10/2015
Job Number A-167	Drawing No. 2-PP-4-02
Drawn by 2PM	Revision No.
Status Planning	