


31 Burnham Avenue Site Plan

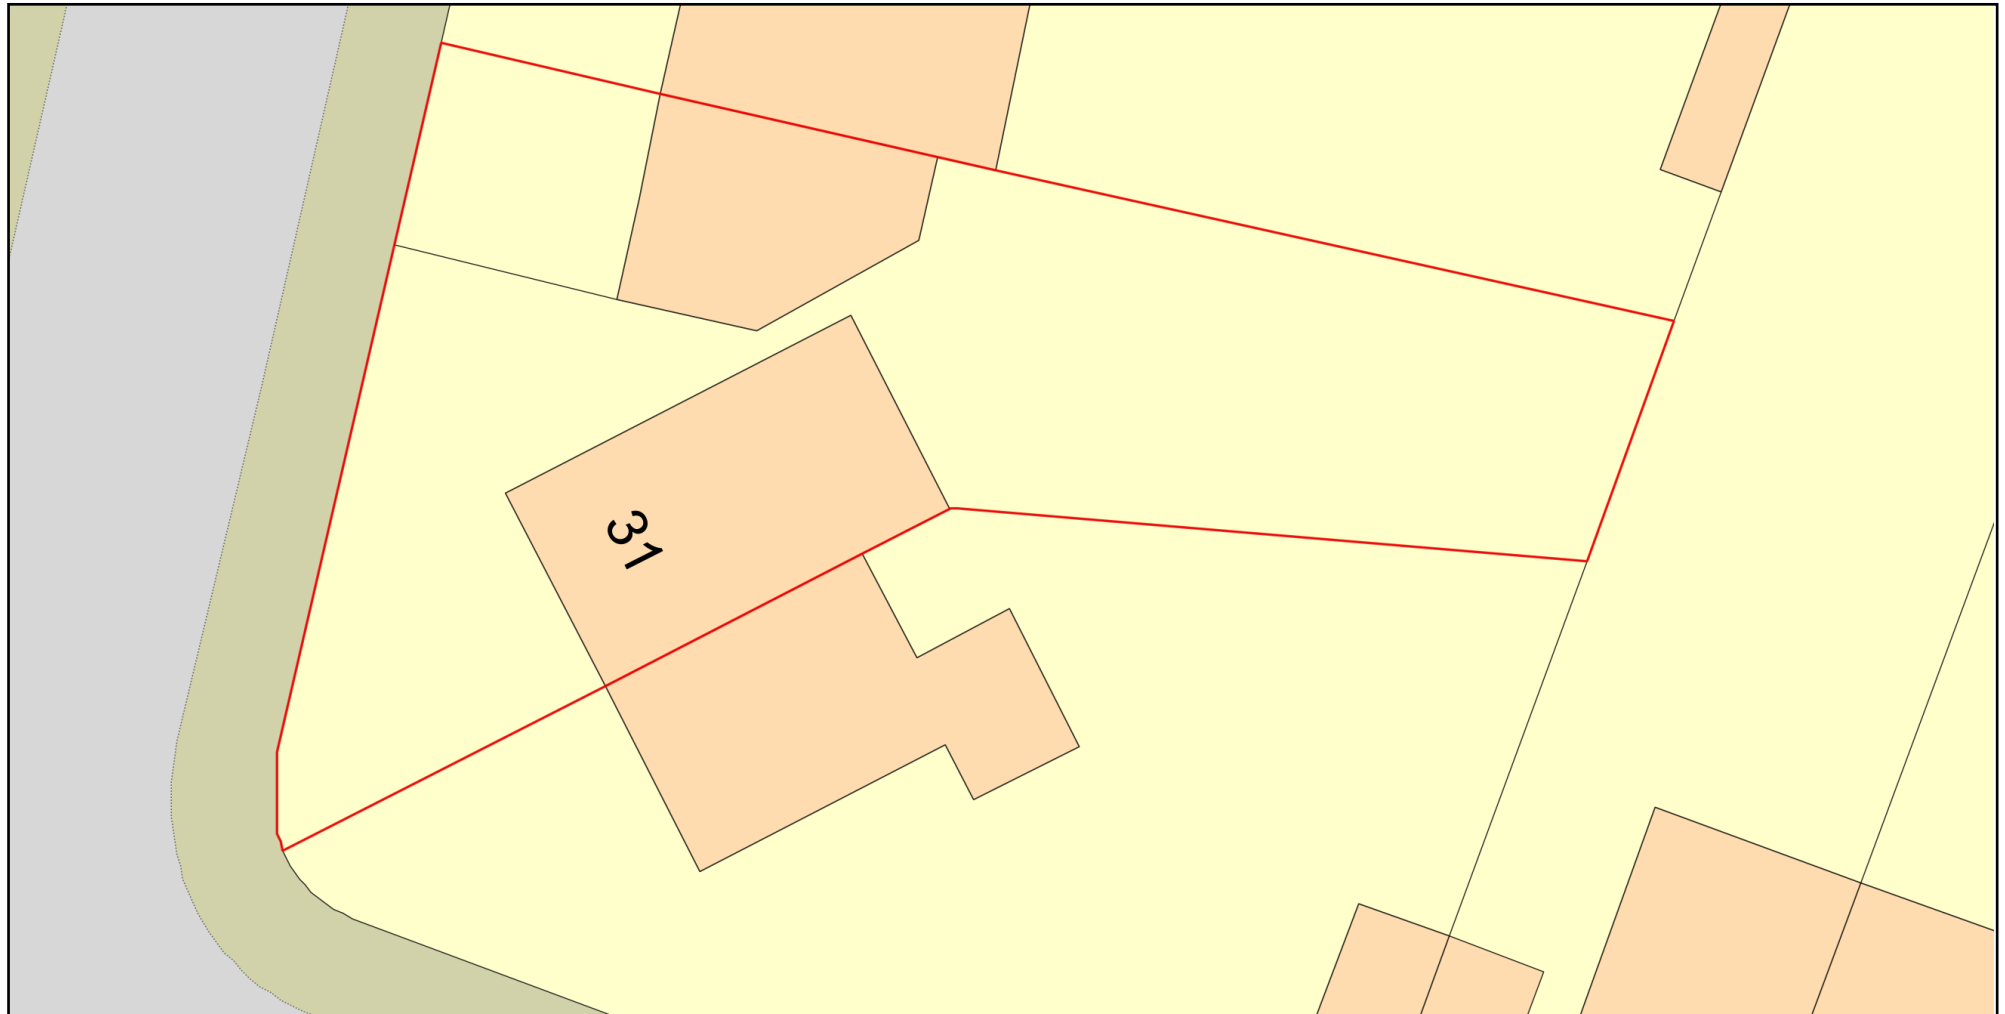

0 10
Metres



Plan Produced for: Mr & Mrs Long

Date Produced: 25 Jul 2020

Plan Reference Number: TQRQM20207112456539

Scale: 1:200 @ A4

© Crown copyright and database rights 2019 OS 100042766