



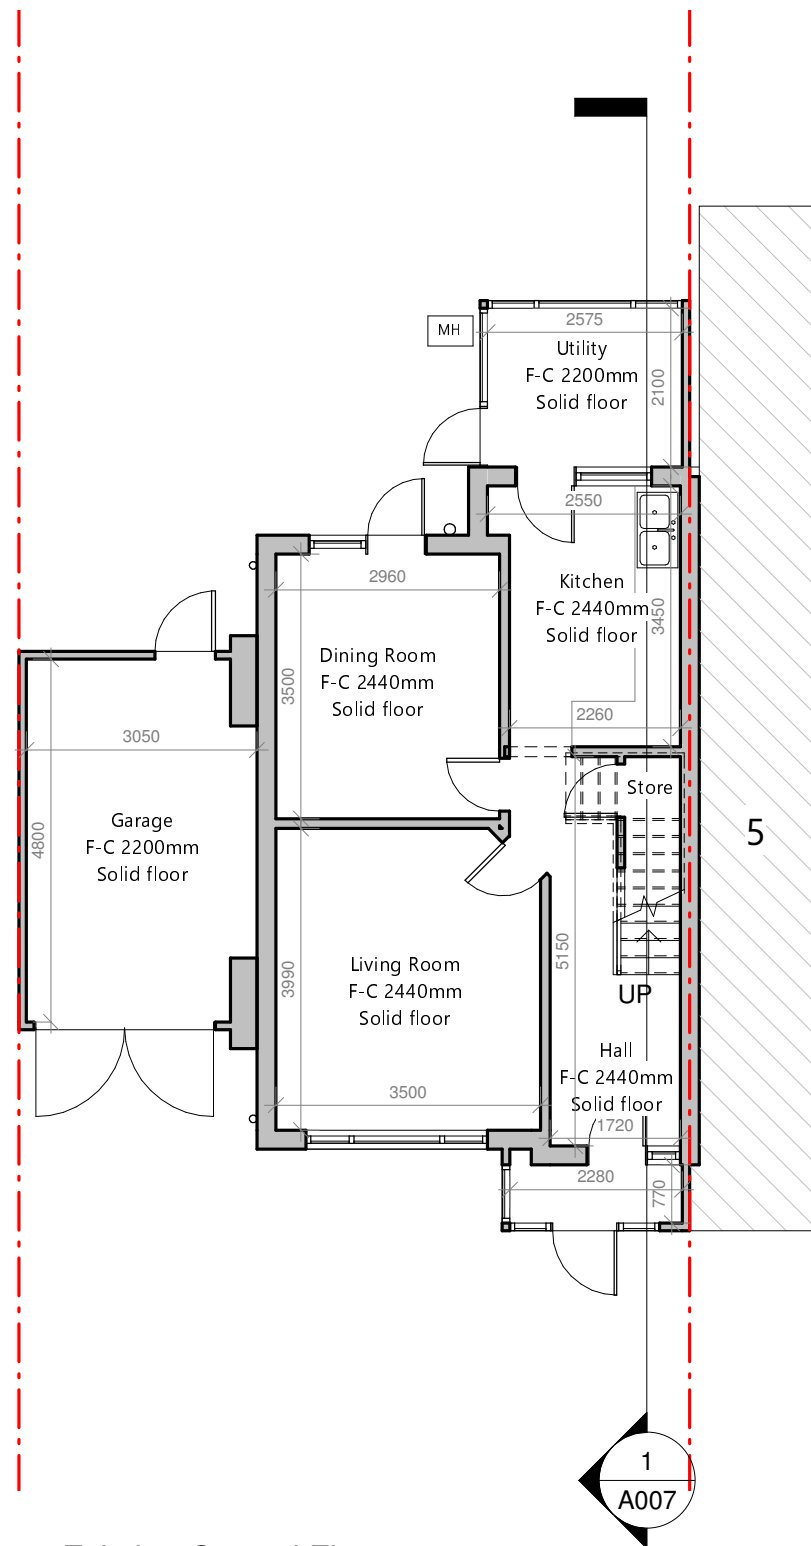

1 Existing Ground Floor
1 : 100

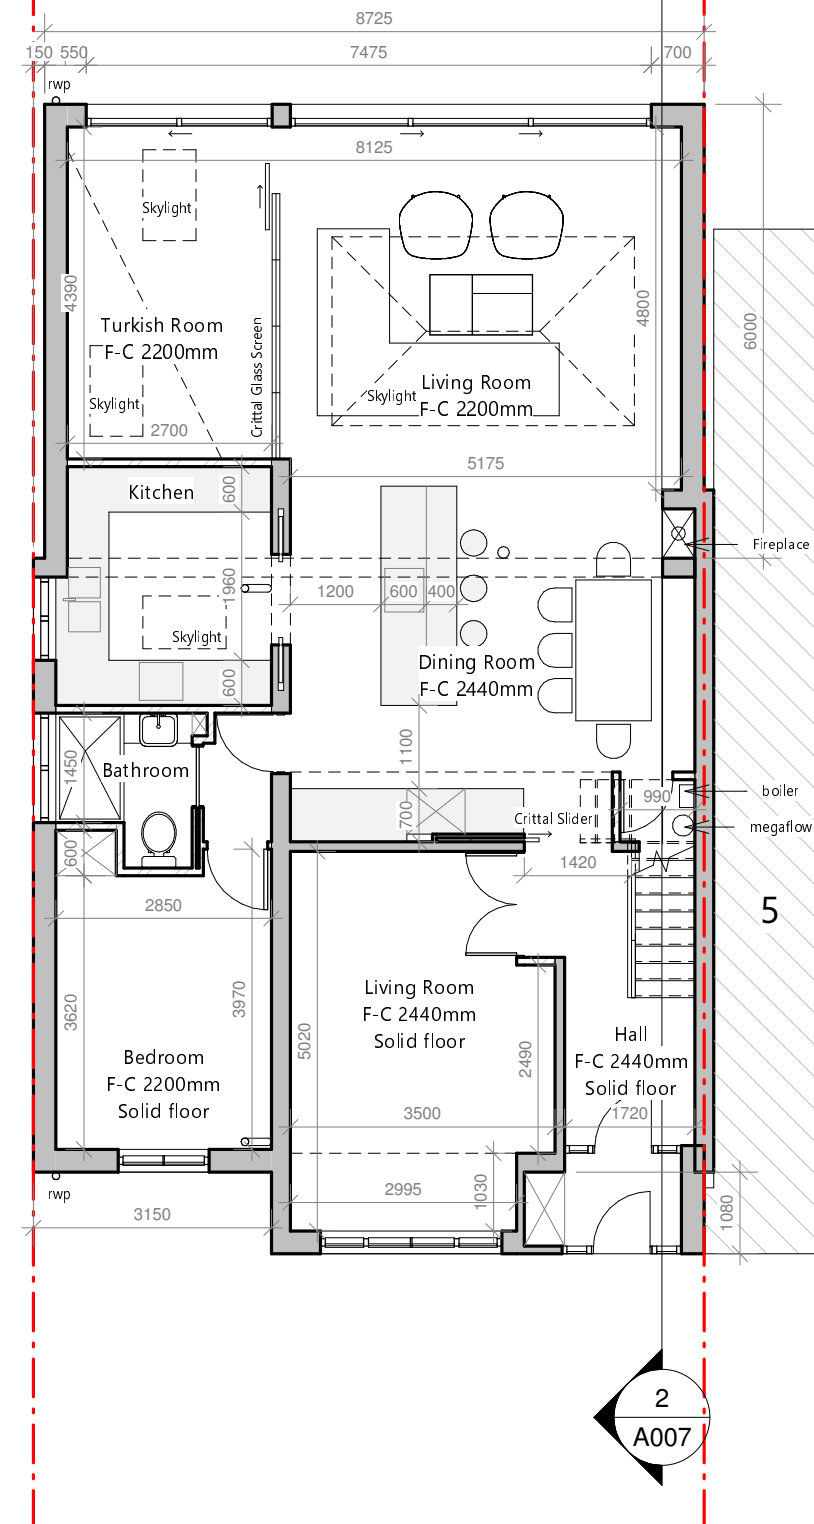

2 Proposed Ground Floor
1 : 100



www.autodesk.com/revit

No.	Description	Date

Rashid & Patuni



Side & Rear Extension

Ground Floor Plans

Project number	Project Number
Date	07.04.2022
Drawn by	KEVCADS
Checked by	KEVCADS

A001

Scale 1 : 100

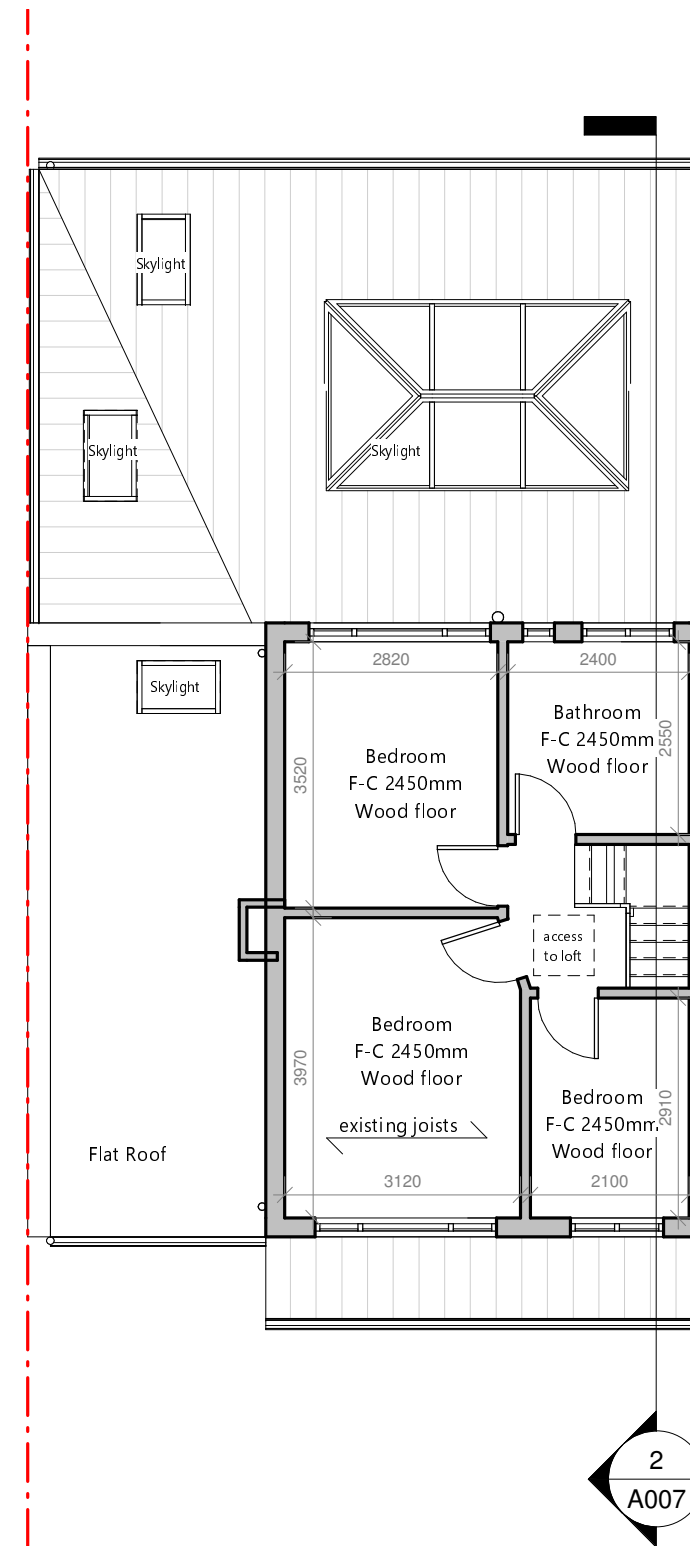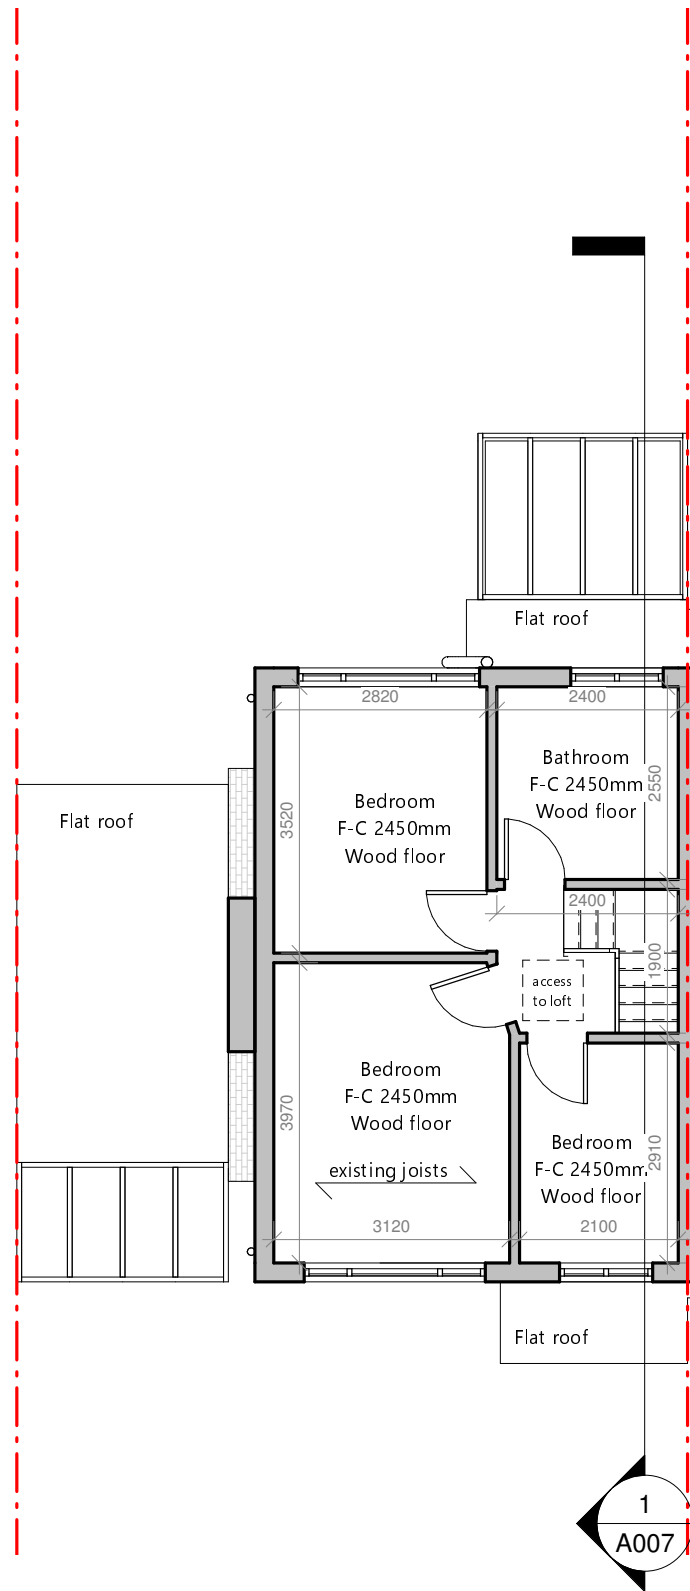

www.autodesk.com/revit


No.	Description	Date

Rashid & Patuni


Side & Rear Extension

First Floor Plans

Project number	Project Number	A002
Date	07.04.2022	
Drawn by	KEVCADS	
Checked by	KEVCADS	Scale
		1 : 100

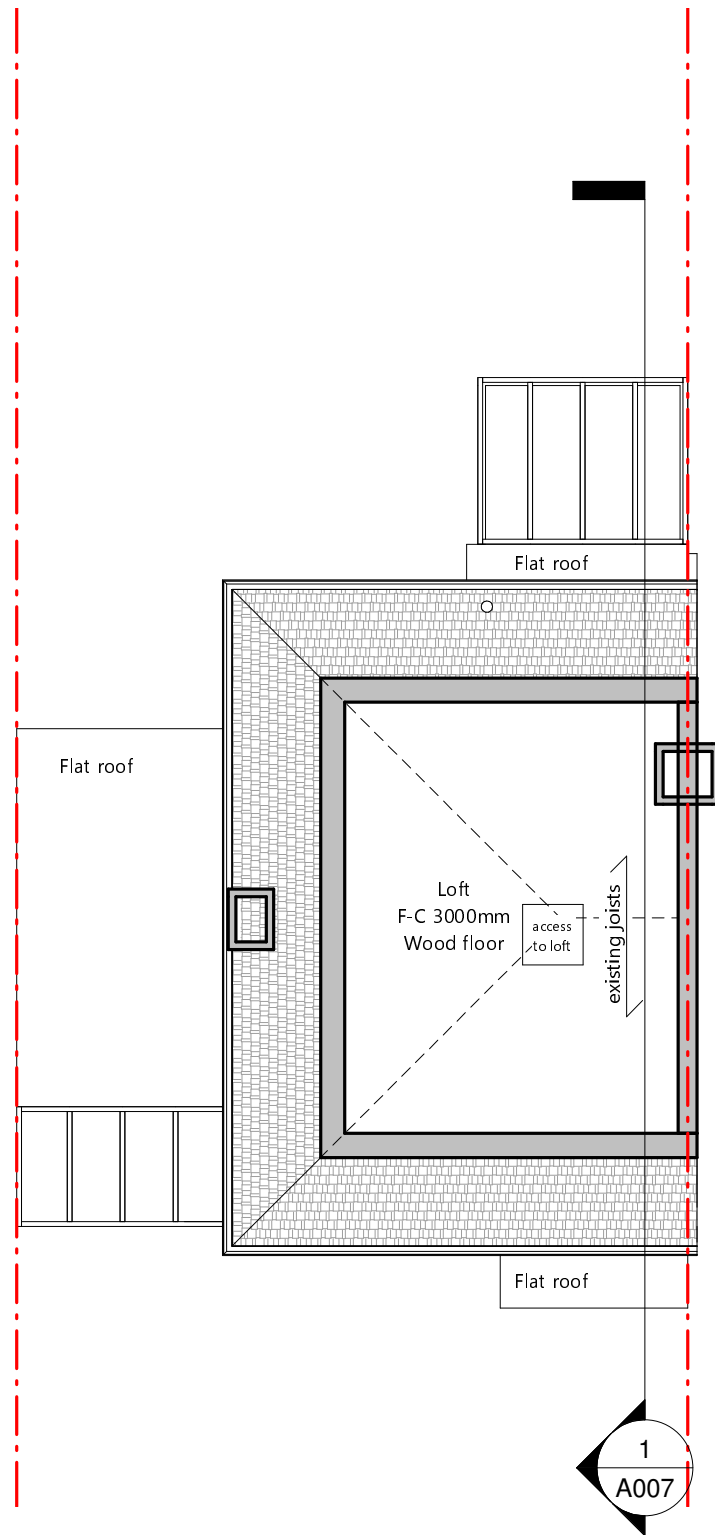

① Existing Loft
1 : 100

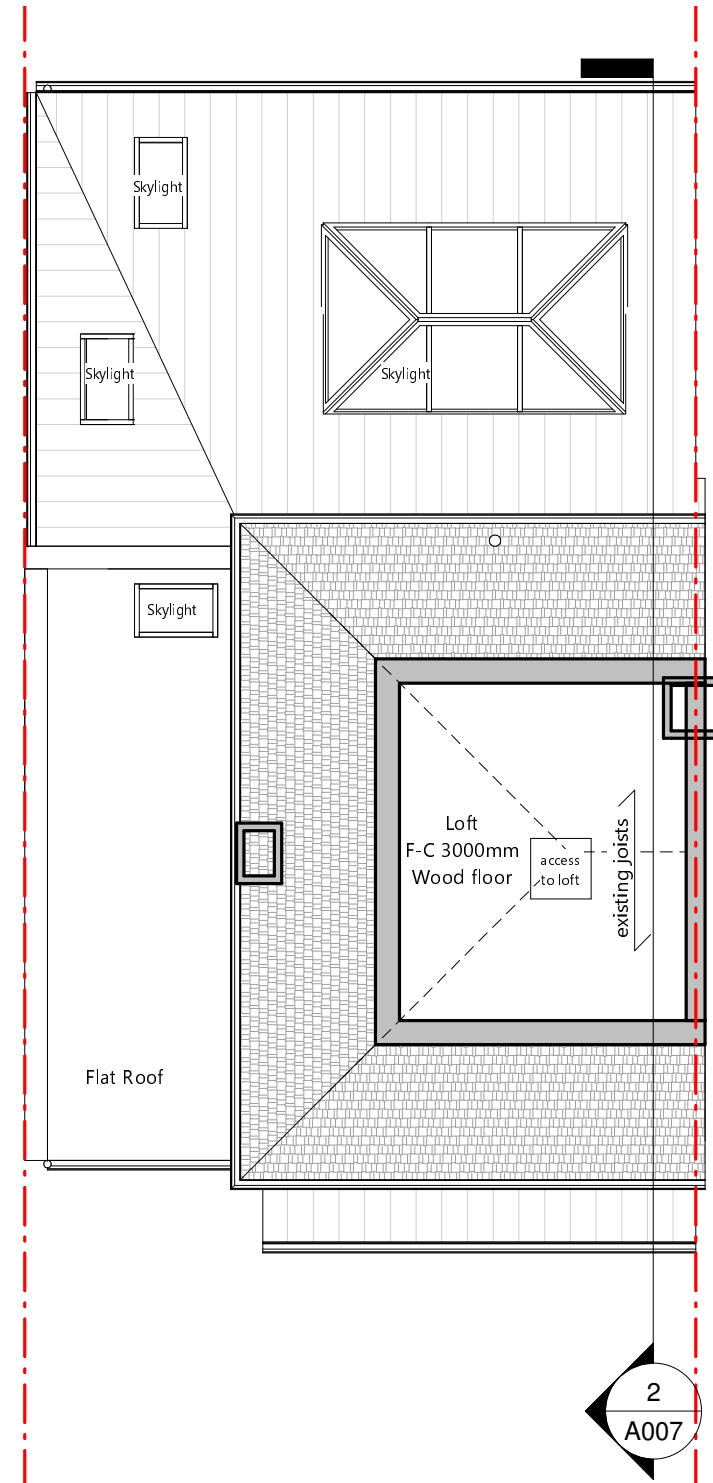

② Proposed Loft
1 : 100



www.autodesk.com/revit

No.	Description	Date

Rashid & Patuni


Side & Rear Extension

Loft Plans


Project number	Project Number
Date	07.04.2022
Drawn by	Author
Checked by	Checker

A003

Scale 1 : 100

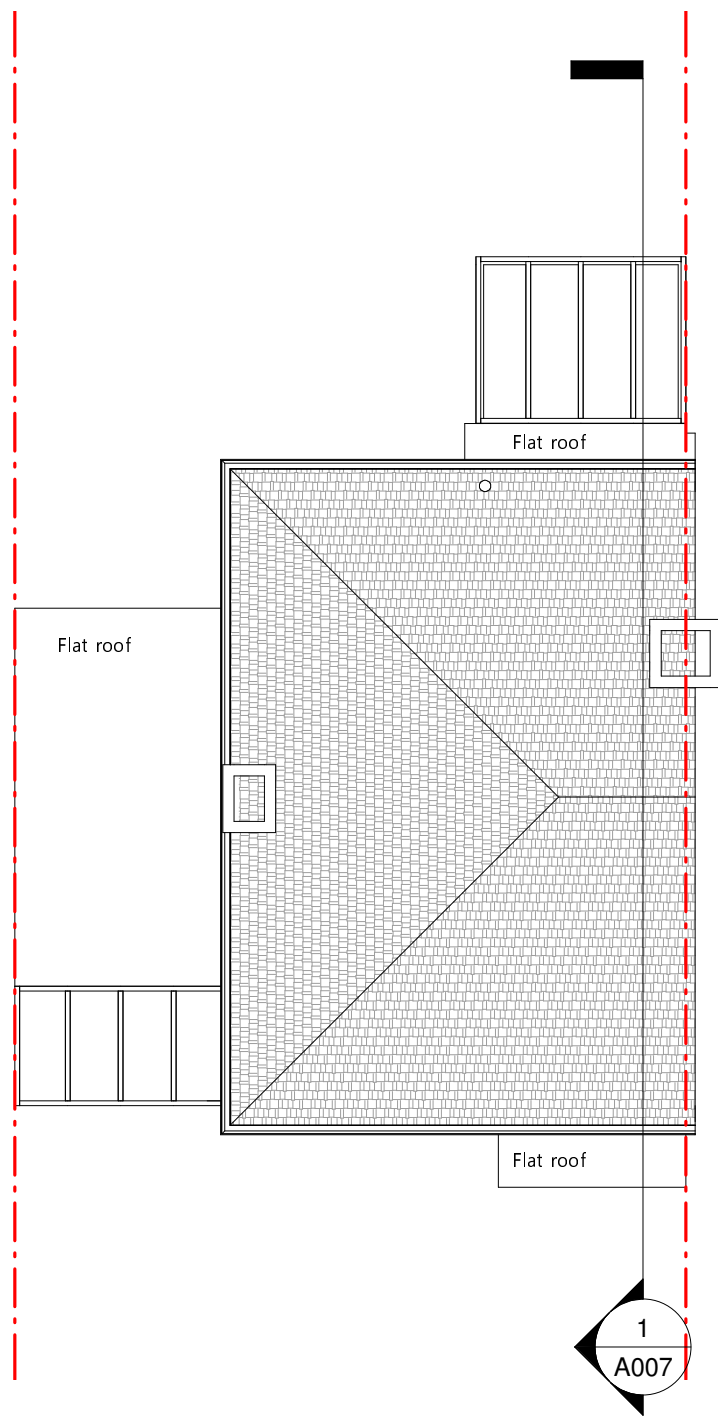

1 Existing Roof
1 : 100

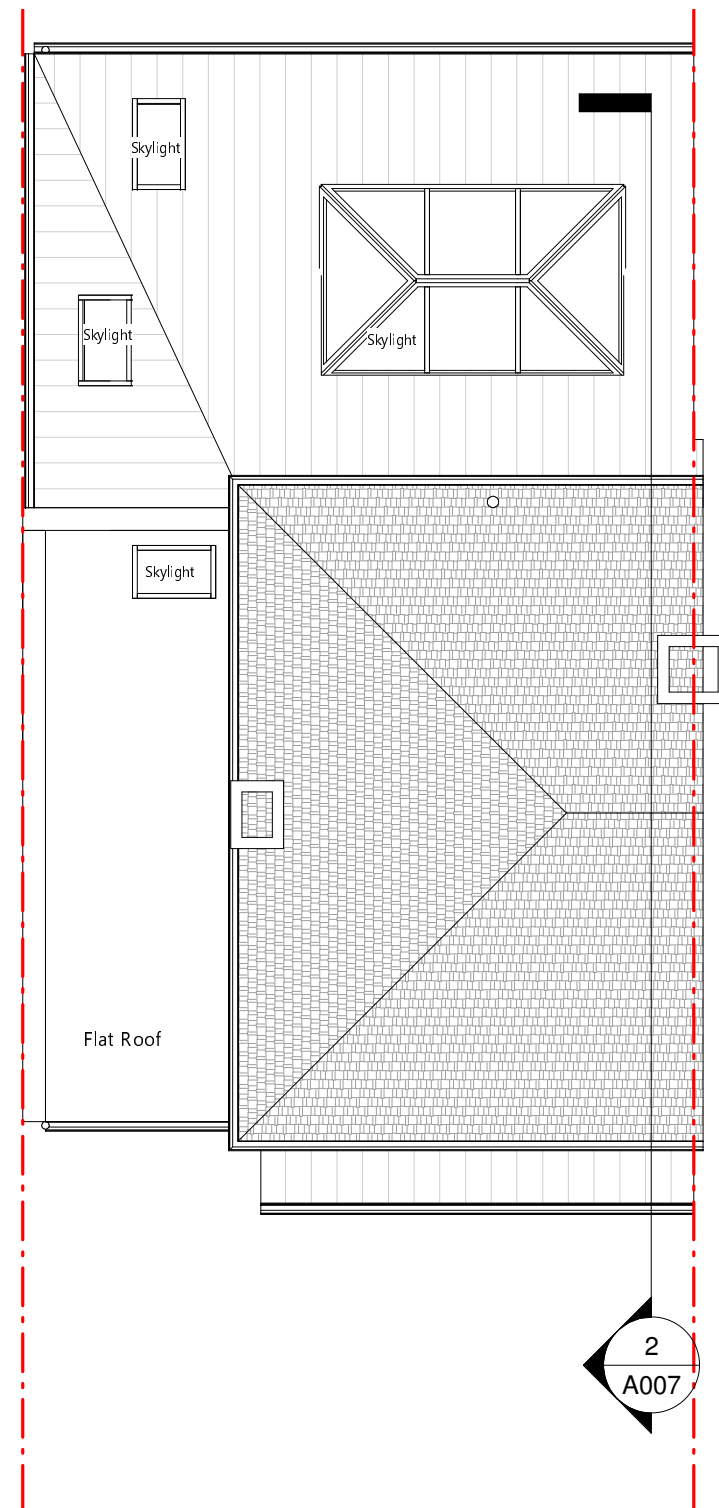

2 Proposed Roof
1 : 100






www.autodesk.com/revit

No.	Description	Date

Rashid & Patuni
Side & Rear Extension

Roof Plans

Project number	Project Number	A004
Date	07.04.2022	
Drawn by	Author	
Checked by	Checker	Scale
		1 : 100

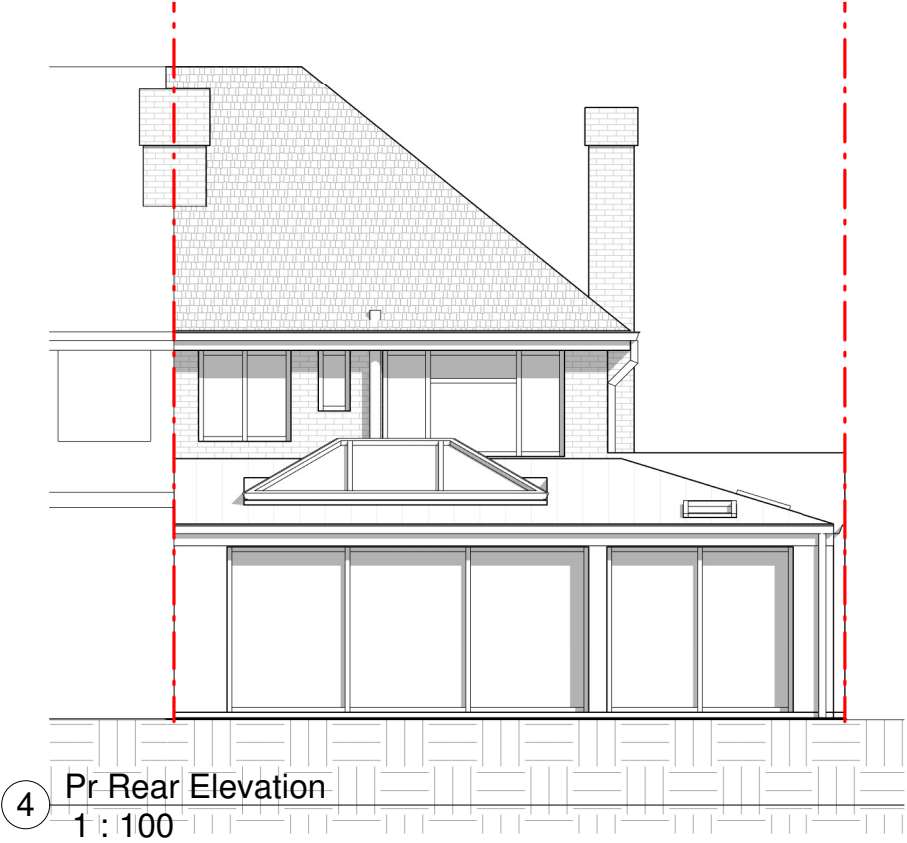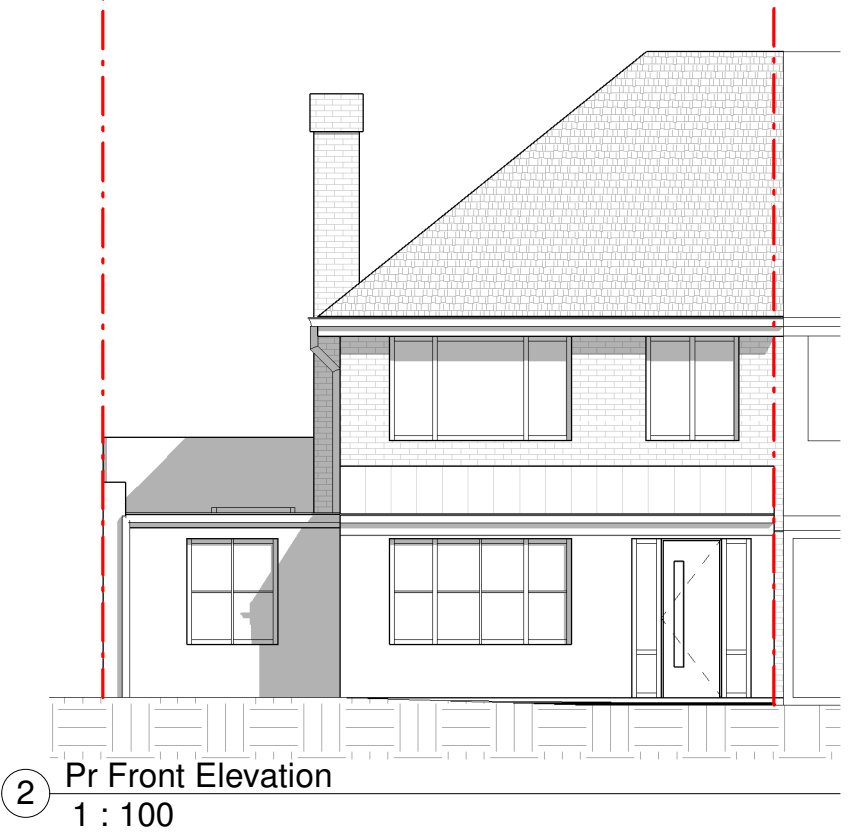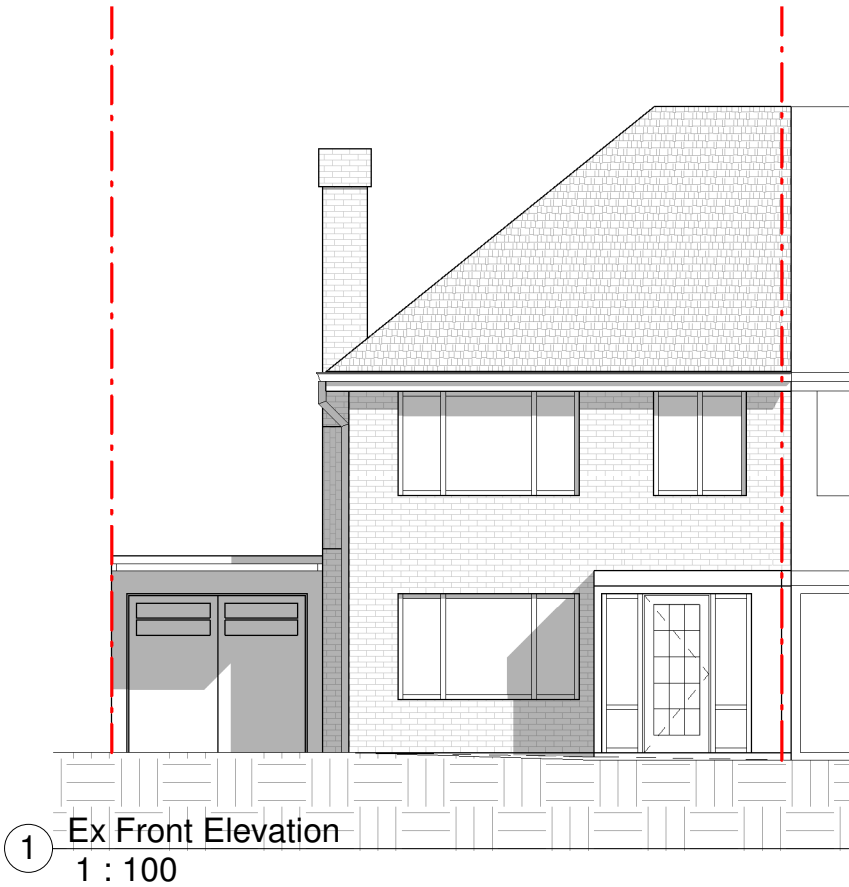

www.autodesk.com/revit

No.	Description	Date


Rashid & Patuni

Side & Rear Extension


Front and Rear Elevations

Project number	Project Number
Date	07.04.2022
Drawn by	KEVCADS
Checked by	KEVCADS


A005	
Scale	1 : 100

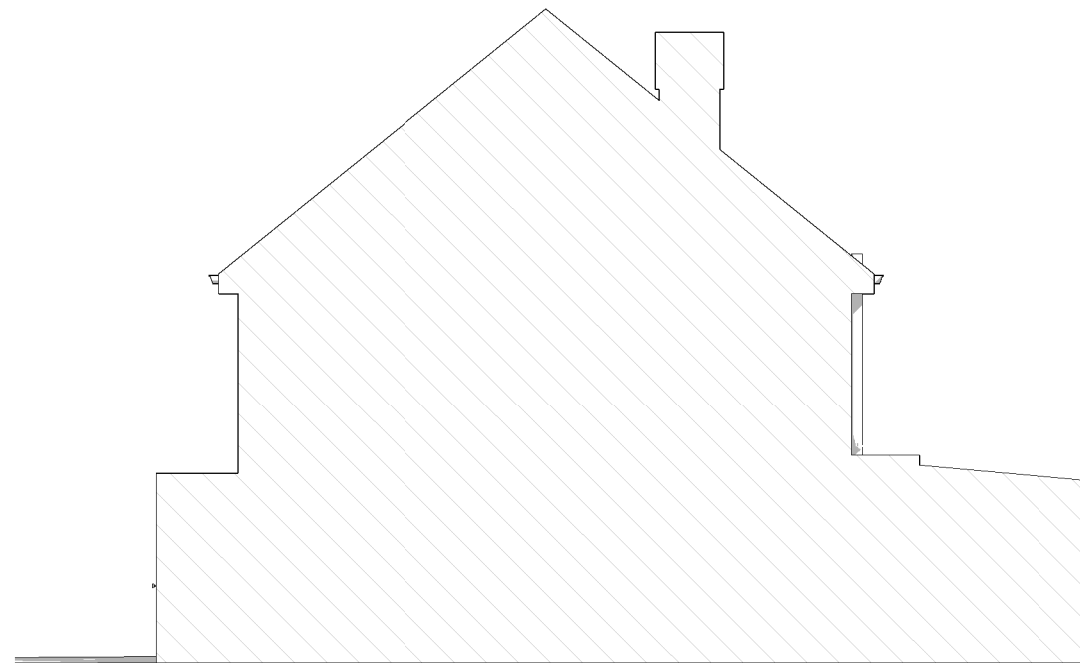


① Ex Side Elevation (From no.5)
1 : 100

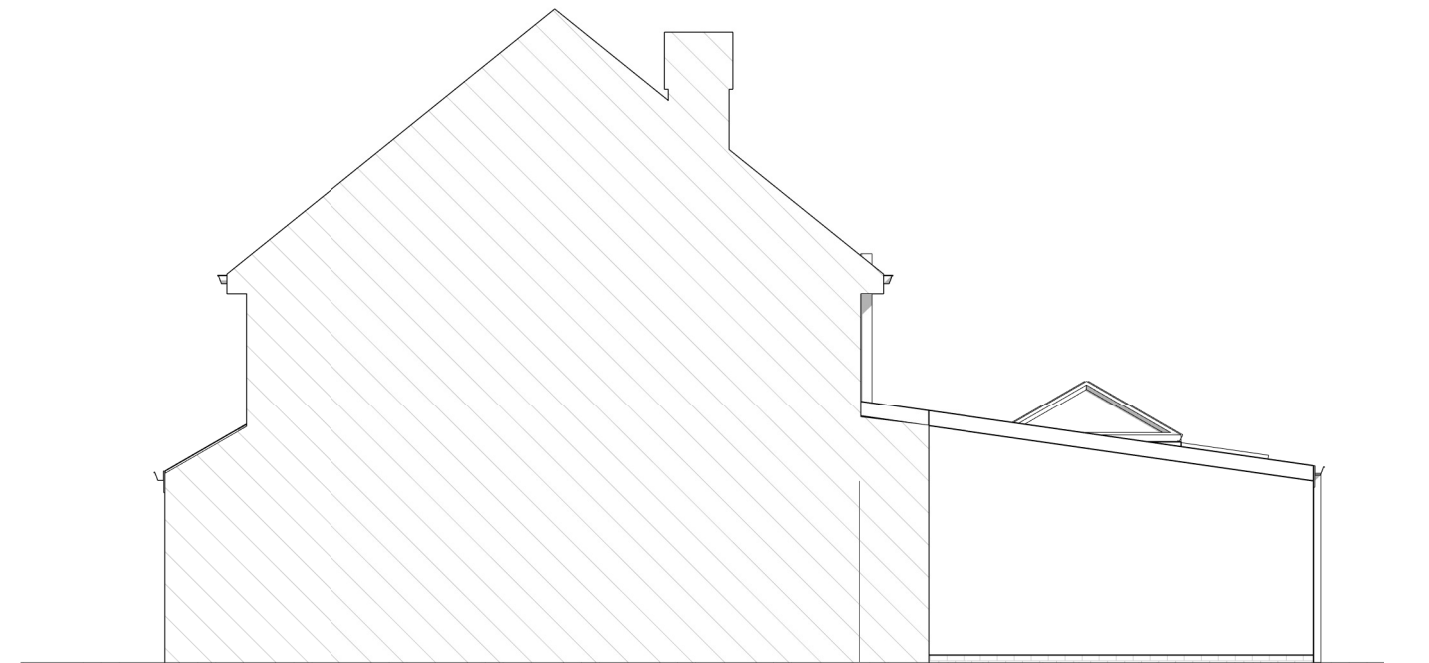

③ Pr Side Elevation (From no.5)
1 : 100

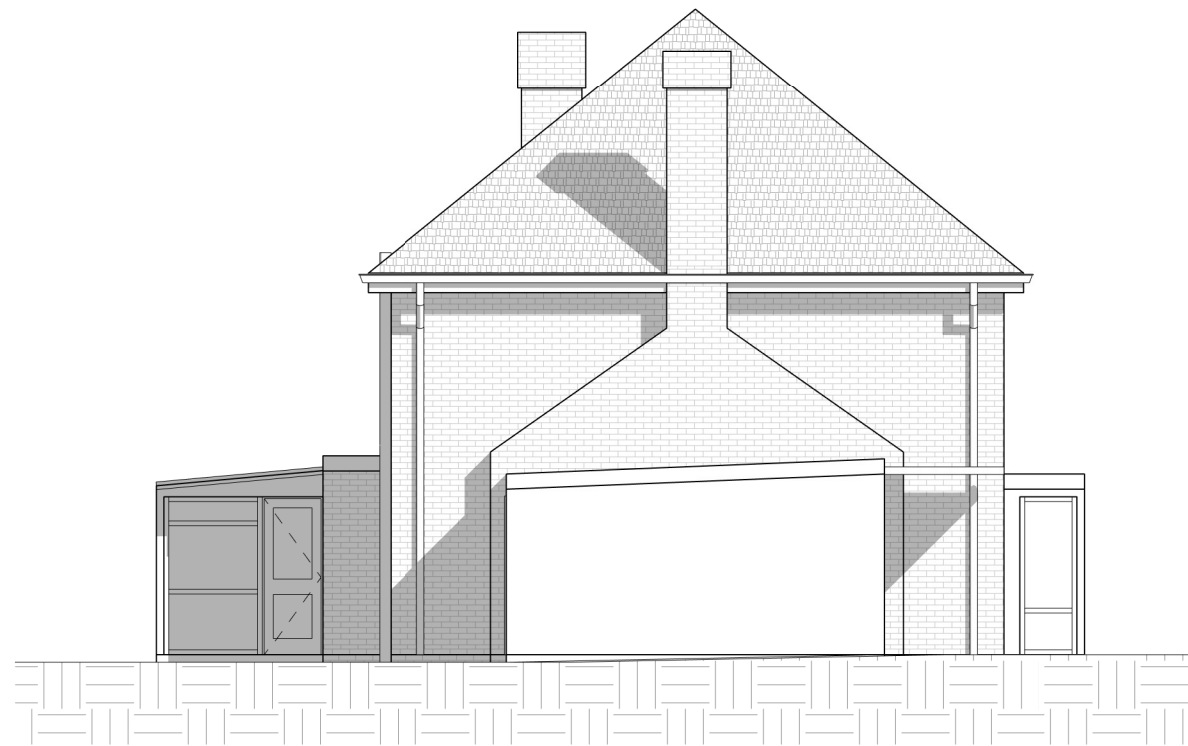

② Ex Side Elevation (From no. 1)
1 : 100

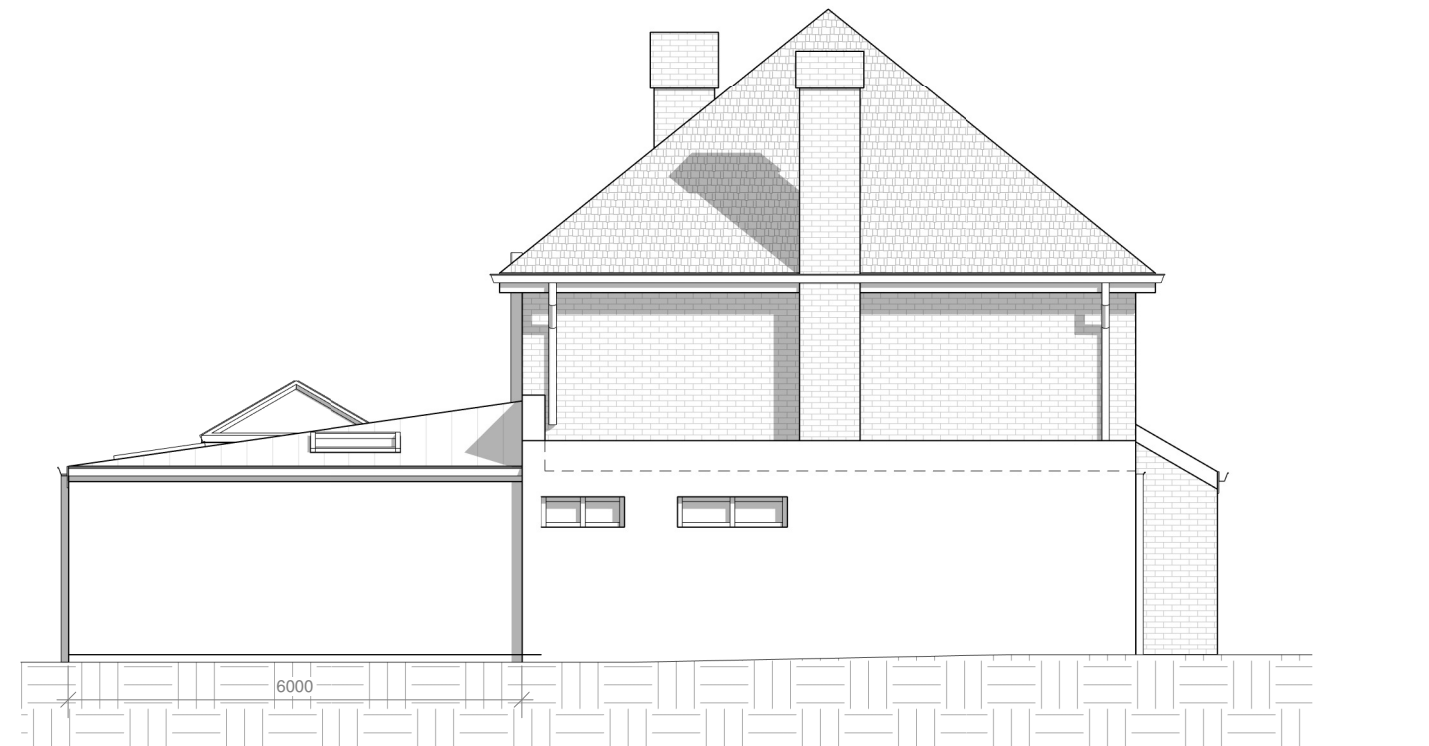

④ Pr Side Elevation (From no. 1)
1 : 100



www.autodesk.com/revit

No.	Description	Date

Rashid & Patuni

Side & Rear Extension


Side Elevations

Project number	Project Number
Date	07.04.2022
Drawn by	KEVCADS
Checked by	KEVCADS


A006

Scale 1 : 100

4/7/2022 7:30:27 PM

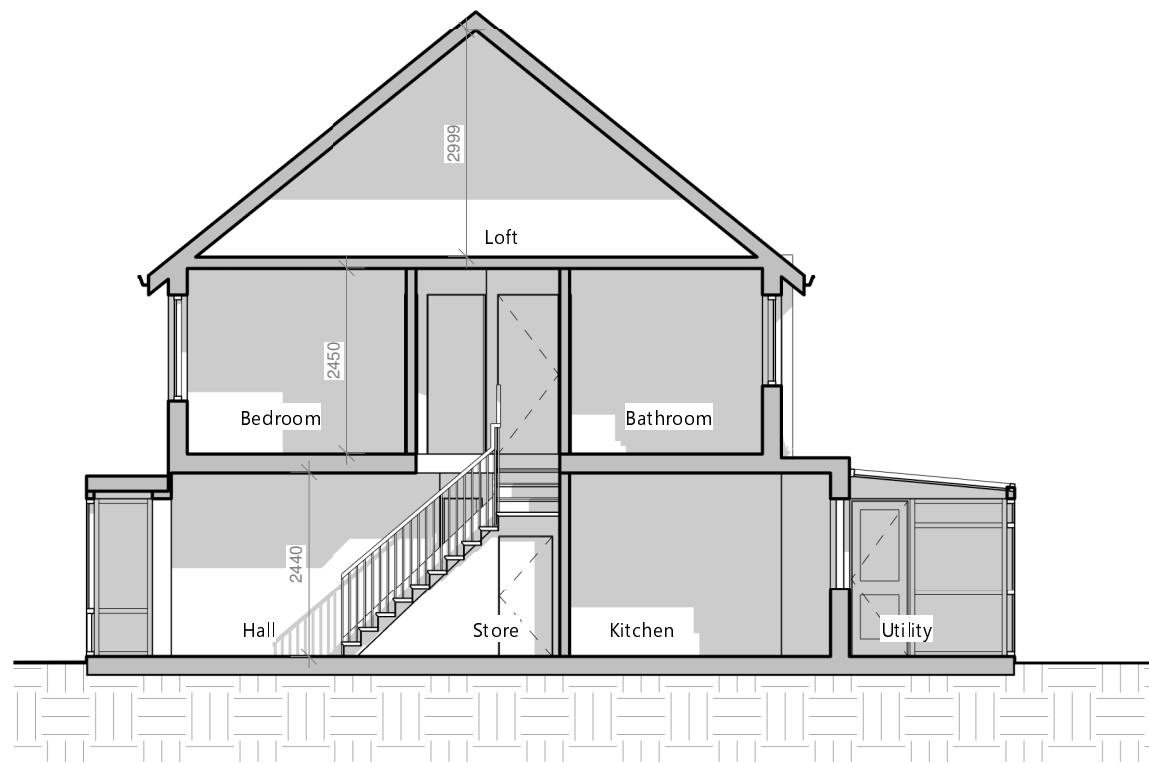

① Existing section
1 : 100

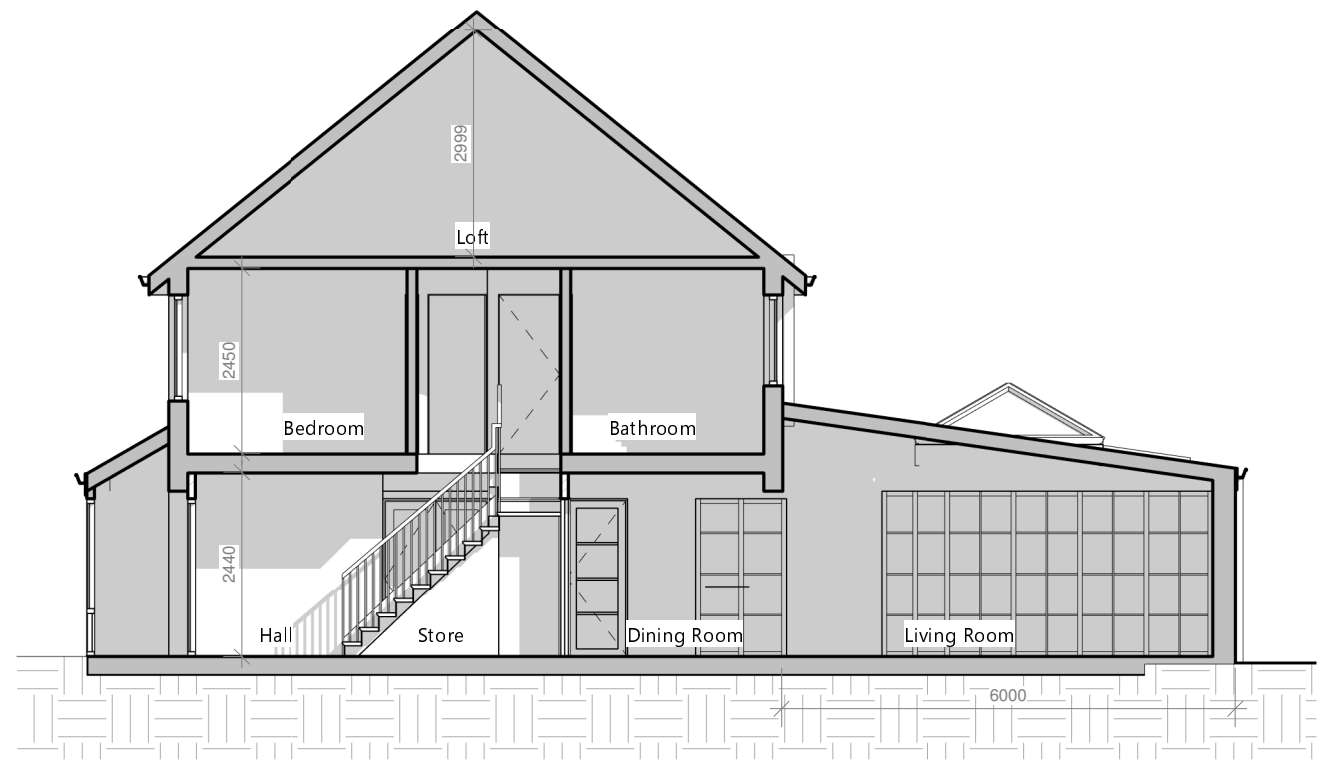

② Proposed section
1 : 100




www.autodesk.com/revit


No.	Description	Date

Rashid & Patuni
Side & Rear Extension

Section		
Project number	Project Number	A007
Date	07.04.2022	
Drawn by	KEVCADS	
Checked by	KEVCADS	
Scale		1 : 100

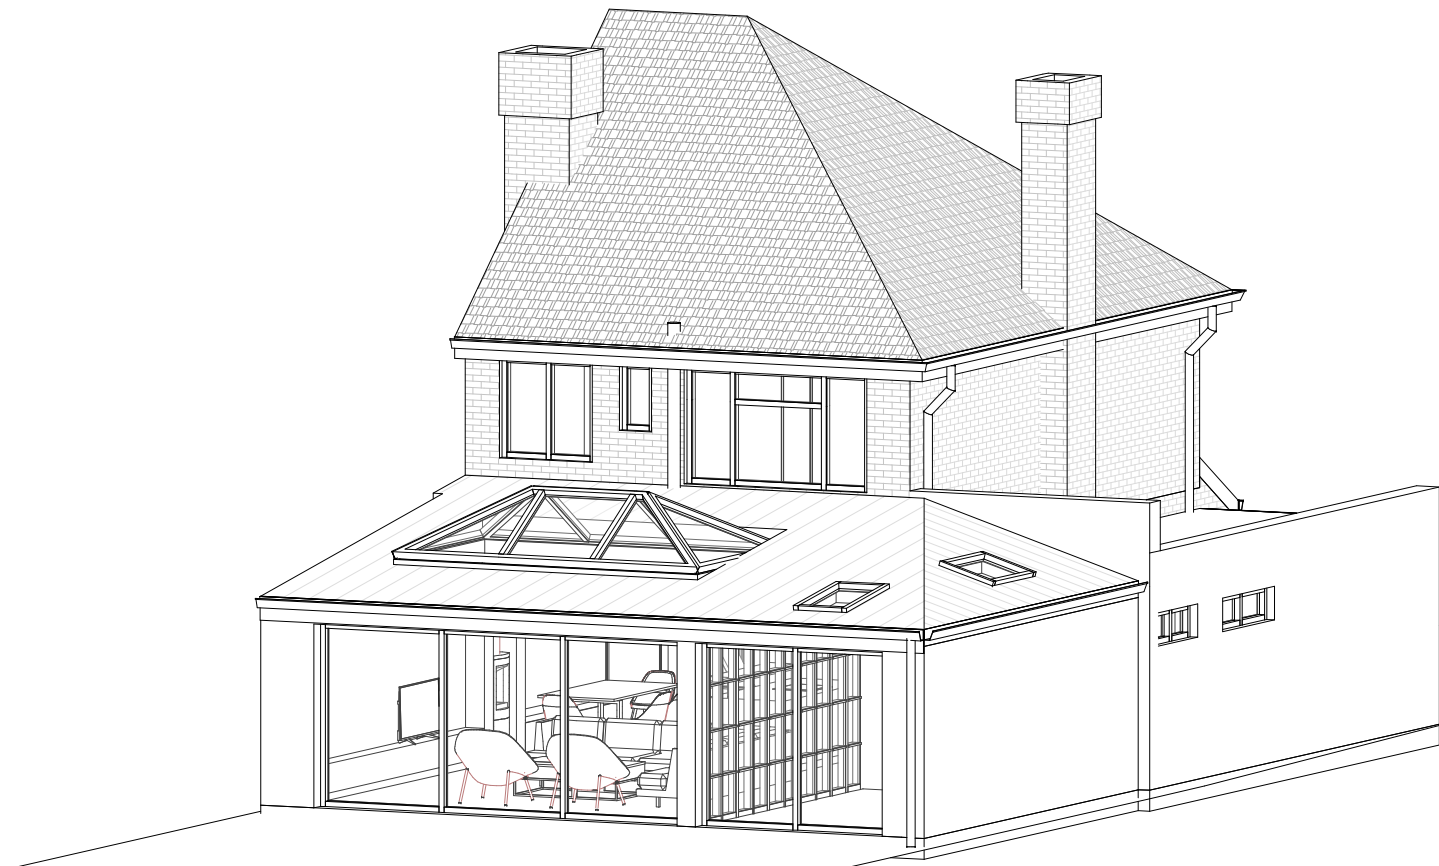

1 Proposed 3D Rear

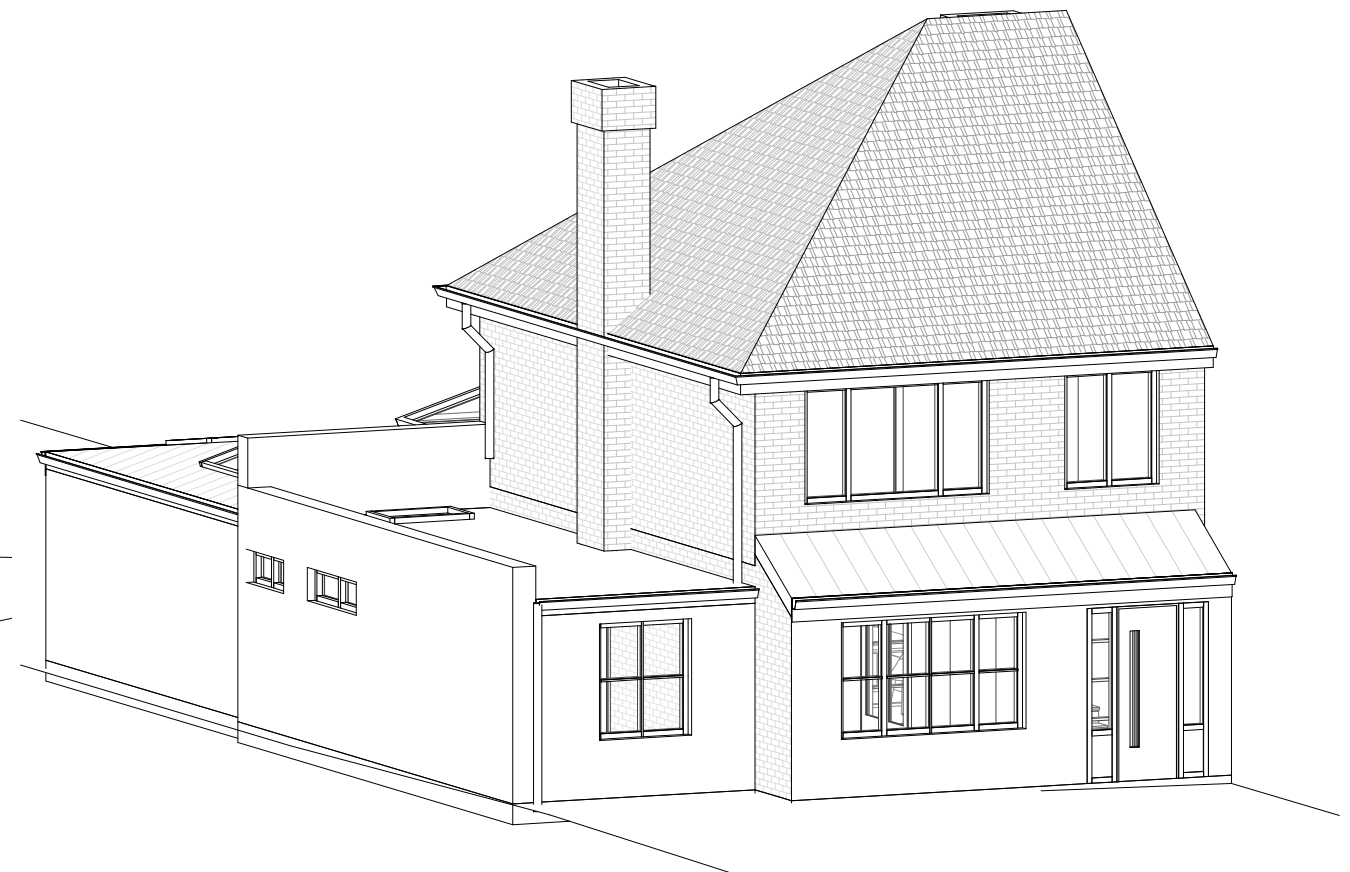

2 Proposed 3D Front



www.autodesk.com/revit

No.	Description	Date

Rashid & Patuni

Side & Rear Extension

3D Views

Project number	Project Number
Date	07.04.2022
Drawn by	Author
Checked by	Checker

A008

Scale