



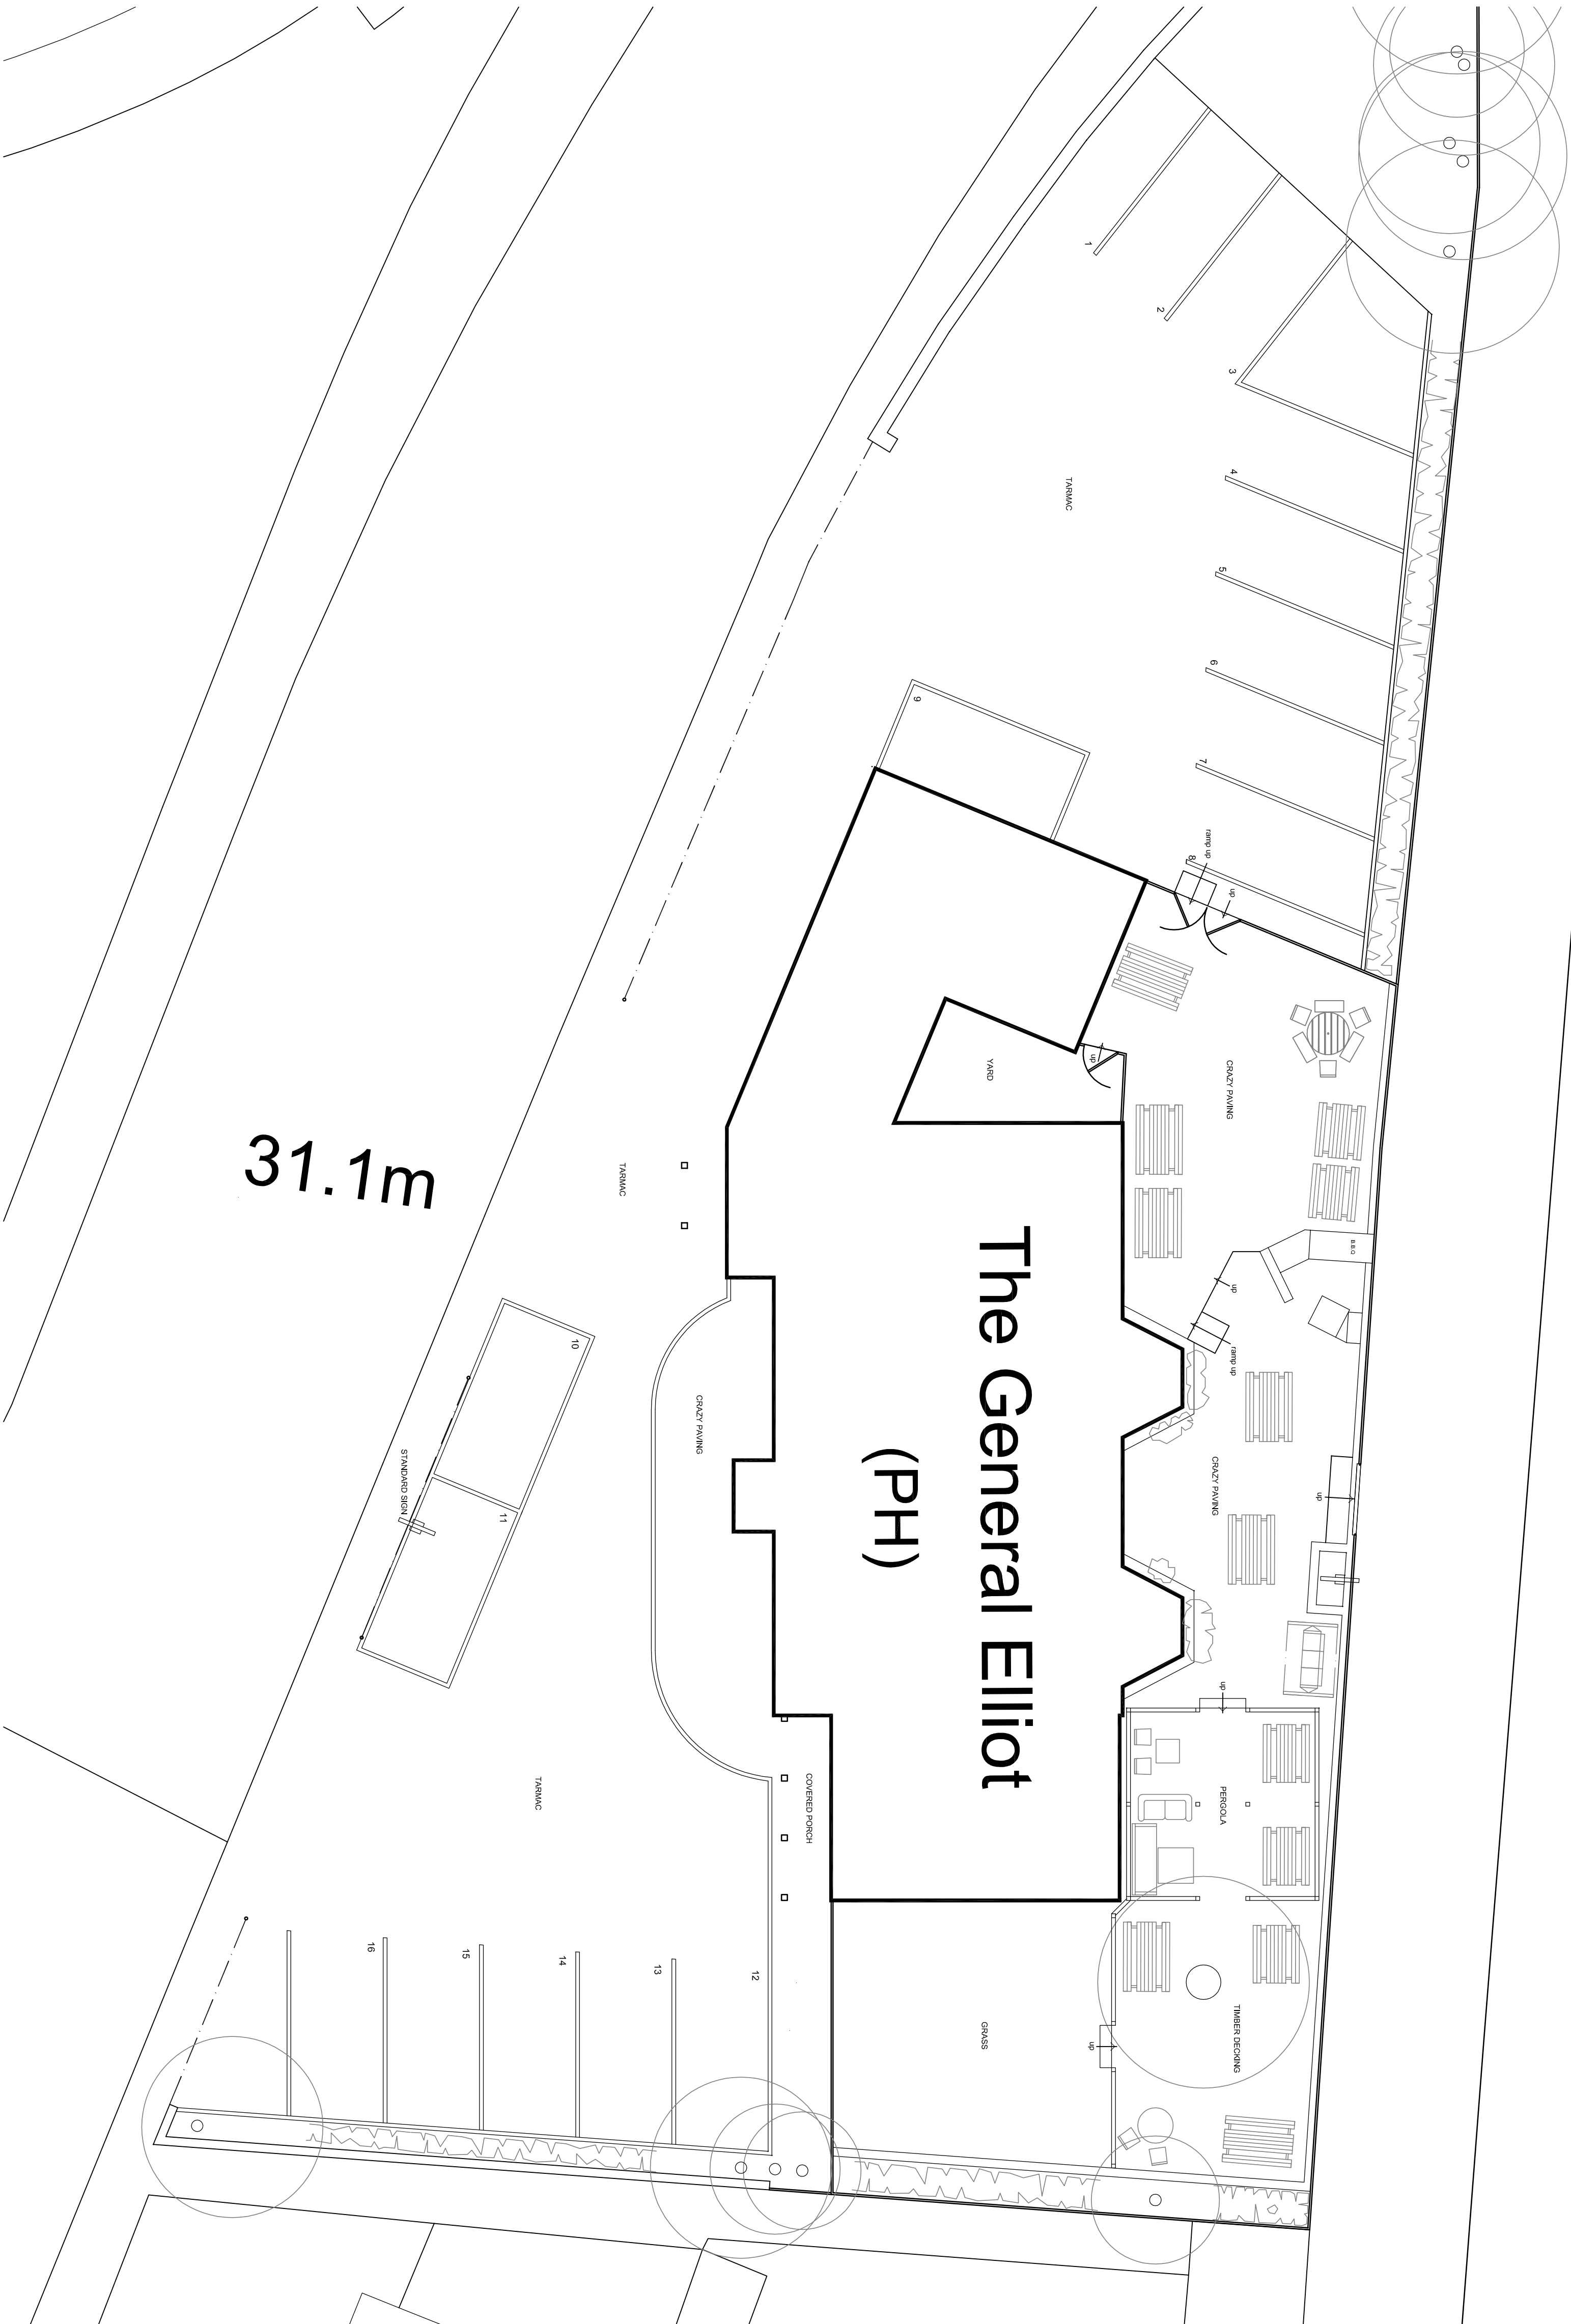

SITE PLAN AS EXISTING 1:100

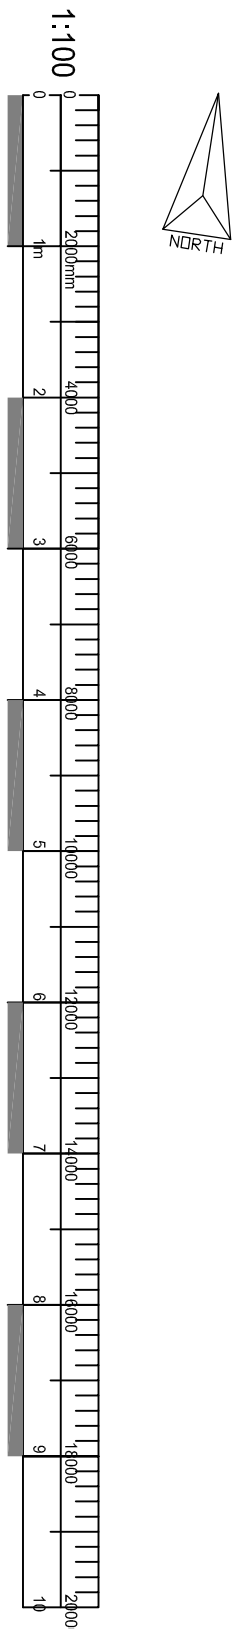

A		Amended to drawings received on 23.06.14	AP	24.06.14
Client:		PUNCH TAVERN		
Project:		THE GENERAL ELLIOTT St Johns Road Uxbridge UB8 2UR		
Drawing Title:		EXISTING SITE PLAN		
Drawing No:		2787.02		
Scale:		1:100 @ A1		
Date:		13.01.14		
Drawn By:		JM		
Revision:		A		

Pembrook Design
Summit House, Horseshoe Road, The Pinnacles, Harlow Essex, CM19 5BN
Email: info@pembrookdesign.co.uk
Website: www.pembrook.co.uk

Drawing not to be scaled. Dimensions indicated must be checked on site before manufacture by contractor. any discrepancy should be reported immediately.