



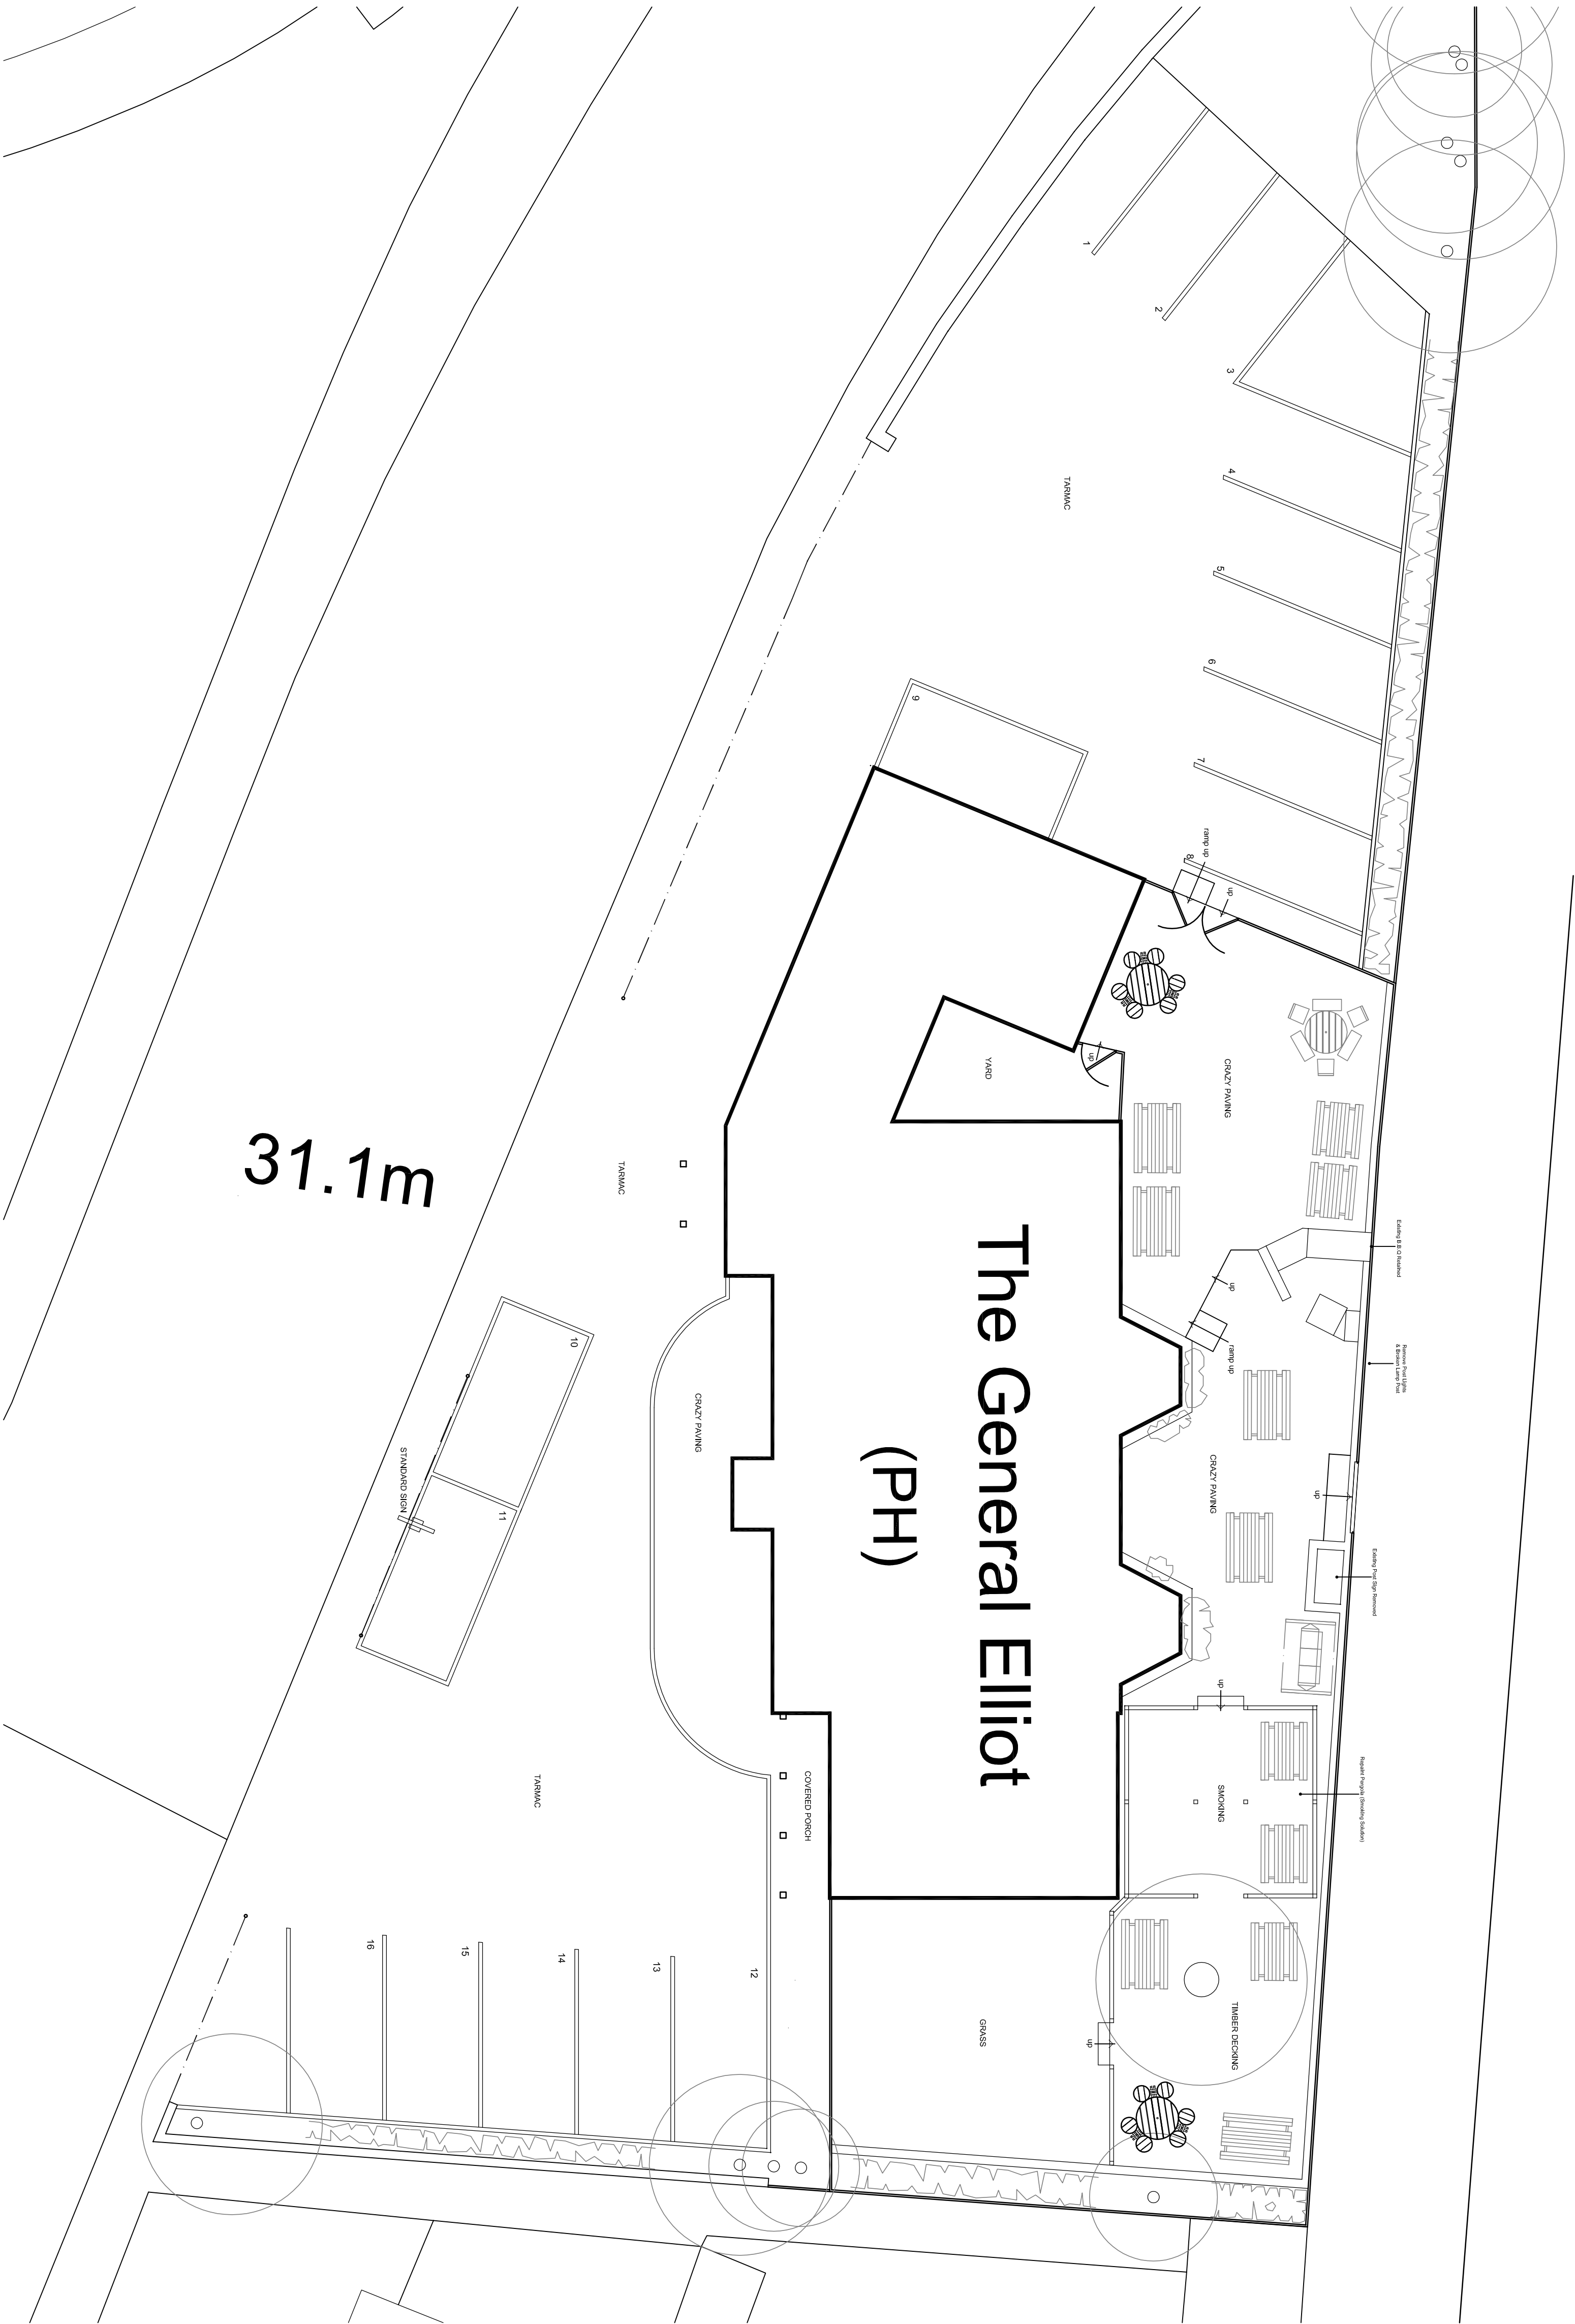

PROPOSED EXTERNAL COVERS = 70

SITE PLAN AS PROPOSED 1:100

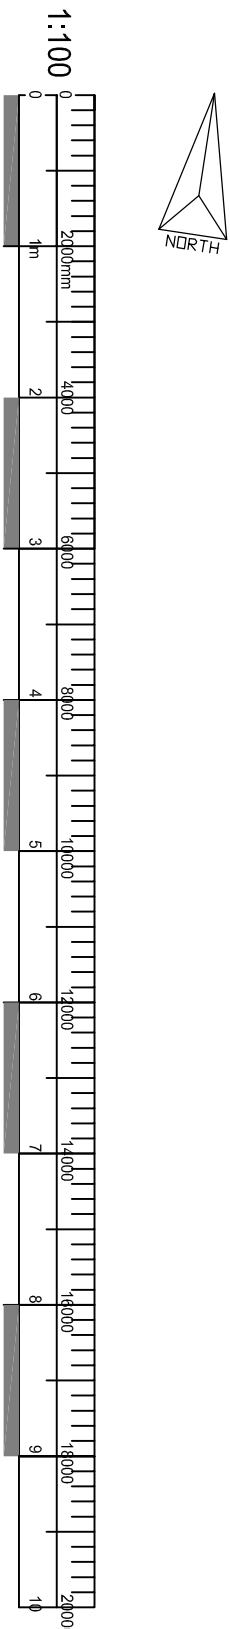

A		Amended to drawings received on 23.06.14	AP	24.06.14
Client:		PUNCH TAVERN		
Project:		THE GENERAL ELLIOTT St Johns Road Uxbridge UB8 2UR		
Drawing Title:		PROPOSED SITE PLAN		
Drawing No: 2787.11		Scale: 1:100 @ A1		
Date: 13.01.14		Drawn By: AP		
Revision: A				

Drawing not to be scaled. Dimensions indicated must be checked on site before manufacture by contractor. any discrepancy should be reported immediately.

Pembrook Design
Summit House, Horseshoe Road, The Pines, Harlow, Essex, CM19 5BN
Email: info@pembrookdesign.co.uk
Website: www.pembrook.co.uk