



NOTES :
ALL DIMENSIONS MUST BE CHECKED ON SITE AND
NOT SCALED FROM THIS DRAWING



EXISTING REAR ELEVATION

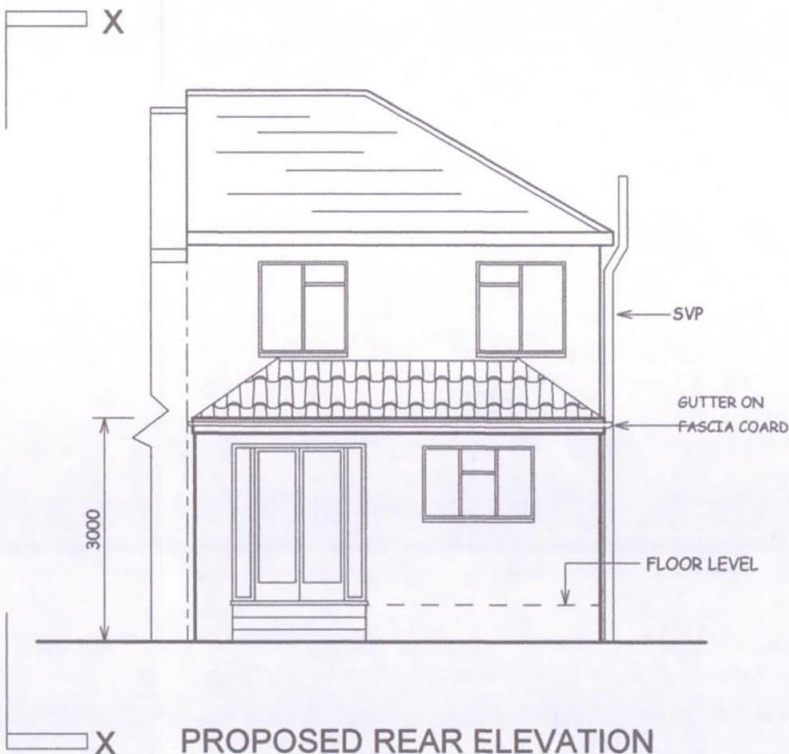


PROPOSED REAR ELEVATION

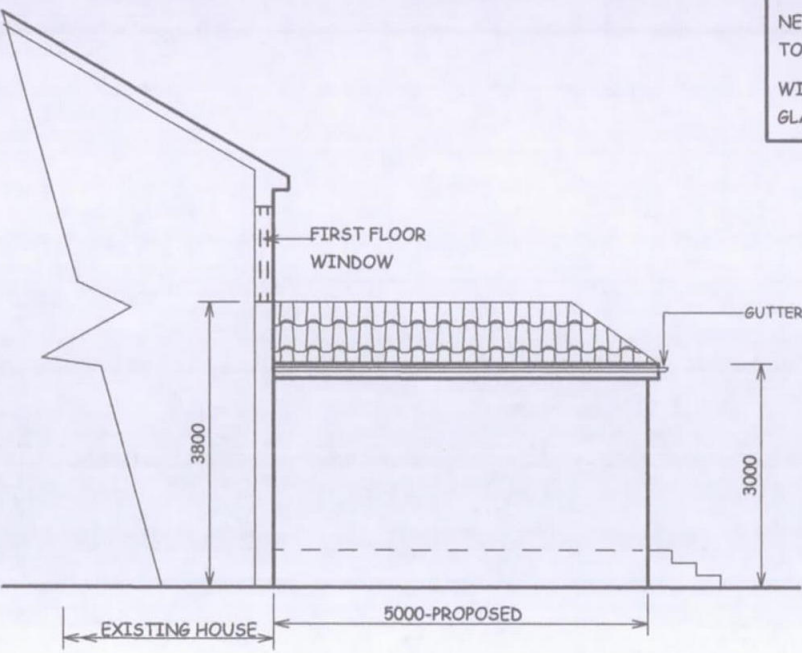


PROPOSED SIDE ELEVATION X-X

MATERIALS/EXTERNAL FINISH:
NEW WALLS TO BE IN MATERIALS
TO MATCH EXISTING
WINDOWS AND DOORS TO BE DOBLE
GLAZED TO MATCH EXISTING

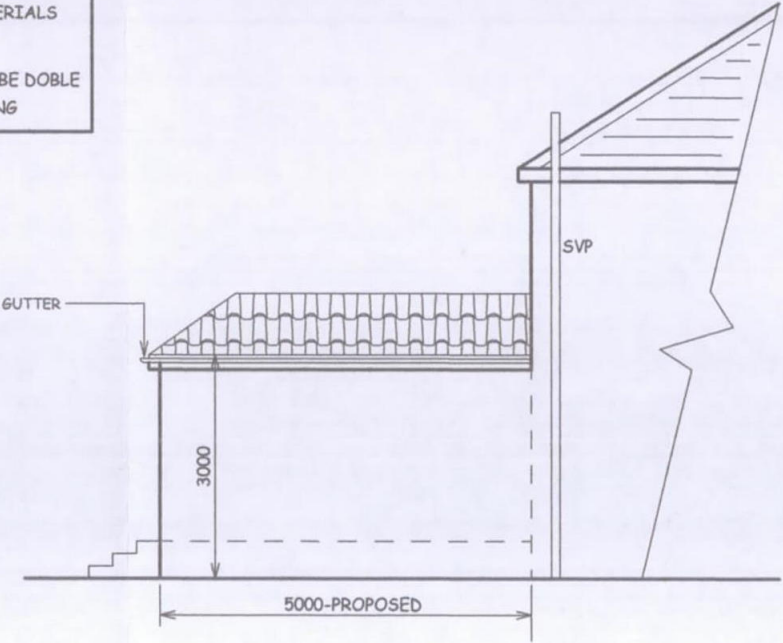

PROPOSED FLANK WALL ELEVATION

 

SCALE BAR

DATE	REVISION
------	----------

COPYRIGHT:
R.P.ARCHITECTURAL SERVICES
39A NORWICH ROAD
NORTHWOOD
MIDDLESEX
HA6 1ND
Tel: 07753 659794

CLIENT:

JOB TITLE:

27 SNOWDEN AVENUE
HILLINGDON
UB10 0SD

DRAWING TITLE:

ELEVATIONS

SCALE : 1:100

DATE:MAR/2020 DRAWN: RPA

DRG. NO. RPA/27/SA/203	REV.
---------------------------	------