
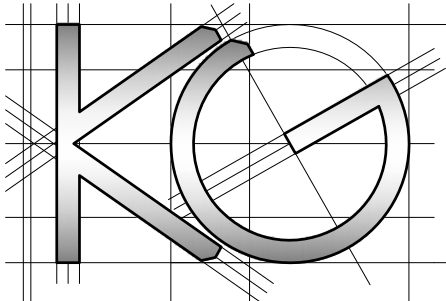


All work to comply with current building regulations and codes of practice

Do not scale from drawings
all dimensions to be checked on site before the start of any work

All Proposed External Materials to Match Existing External Materials

Any Proposed Windows to Flank wall to be Obscure Glazed and Non-Opening below 1.7m from FFL

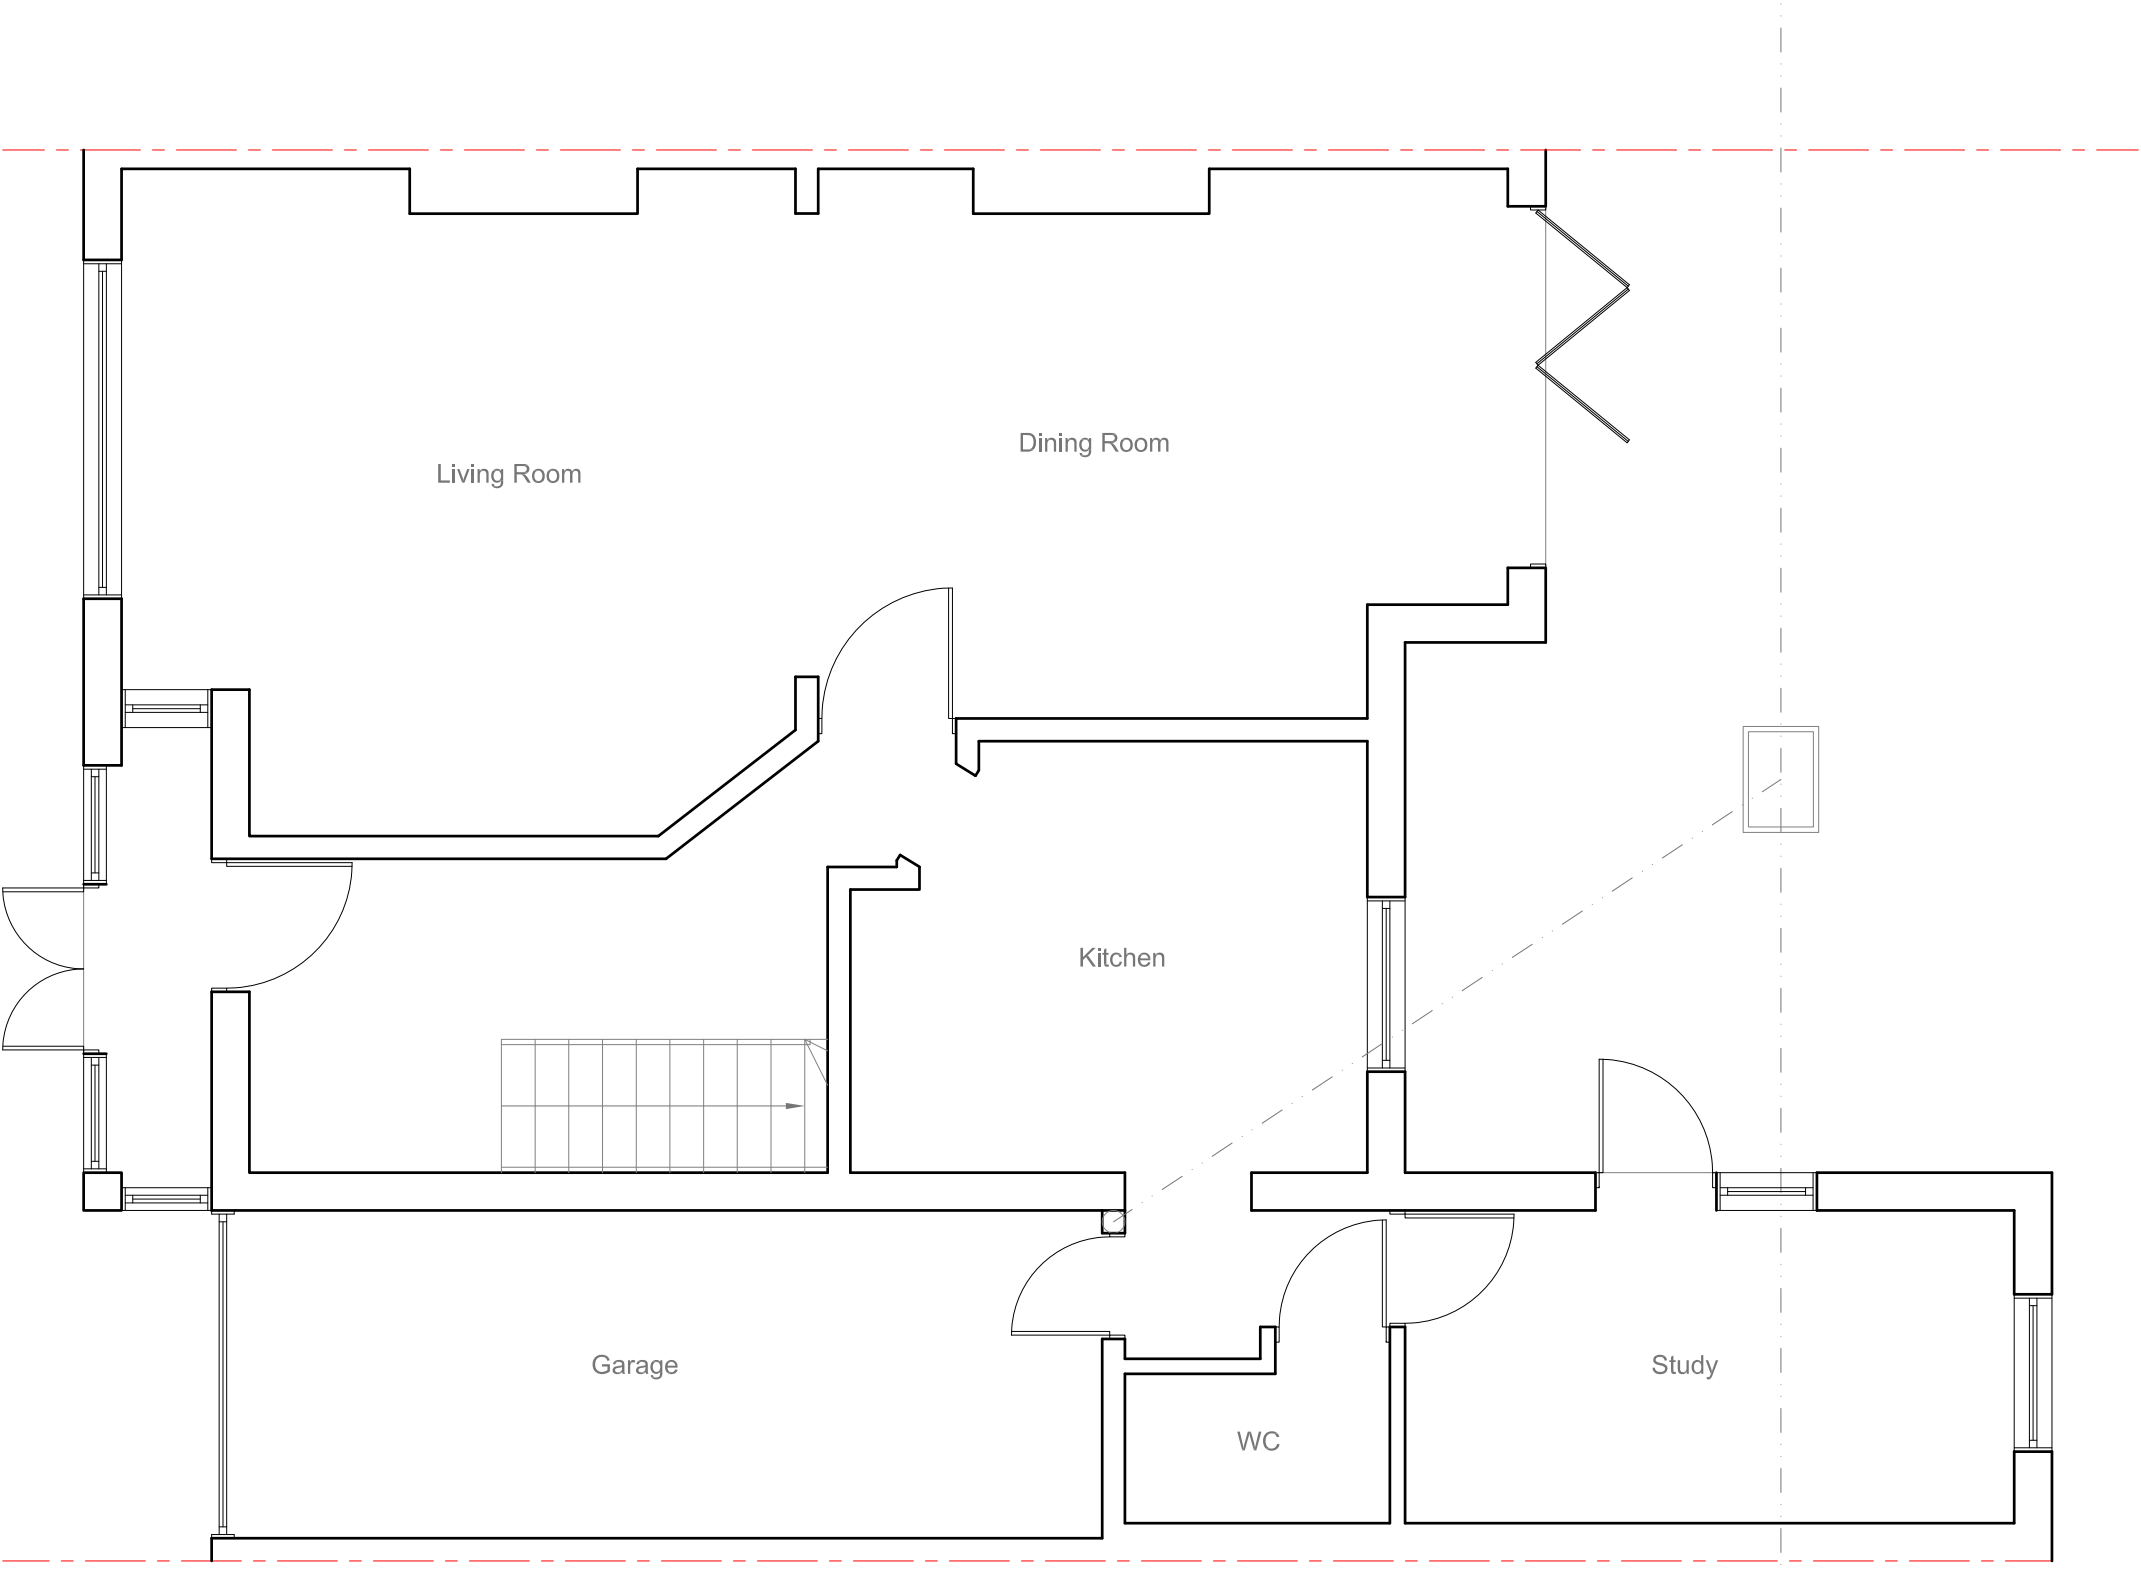

<u>Site Address:</u> 60 Crescent Gardens Eastcote HA4 8TA	<u>Drawing Content:</u> Existing Ground Floor Plan	<u>Drawings No:</u> 60crescentgardens/2020/01		<u>Date Drawn:</u> 3rd January 2020		Planning Issue	
		3		5		7	
		<u>Drawings Scale:</u> 1:50		<u>Drawn By:</u> KG		<u>Revision:</u>	
1	2	4		6			8


All work to comply with current building regulations and codes of practice

Do not scale from drawings

all dimensions to be checked on site before the start of any work

All Proposed External Materials to Match Existing External Materials

Any Proposed Windows to Flank wall to be Obscure Glazed and Non-Opening below 1.7m from FFL

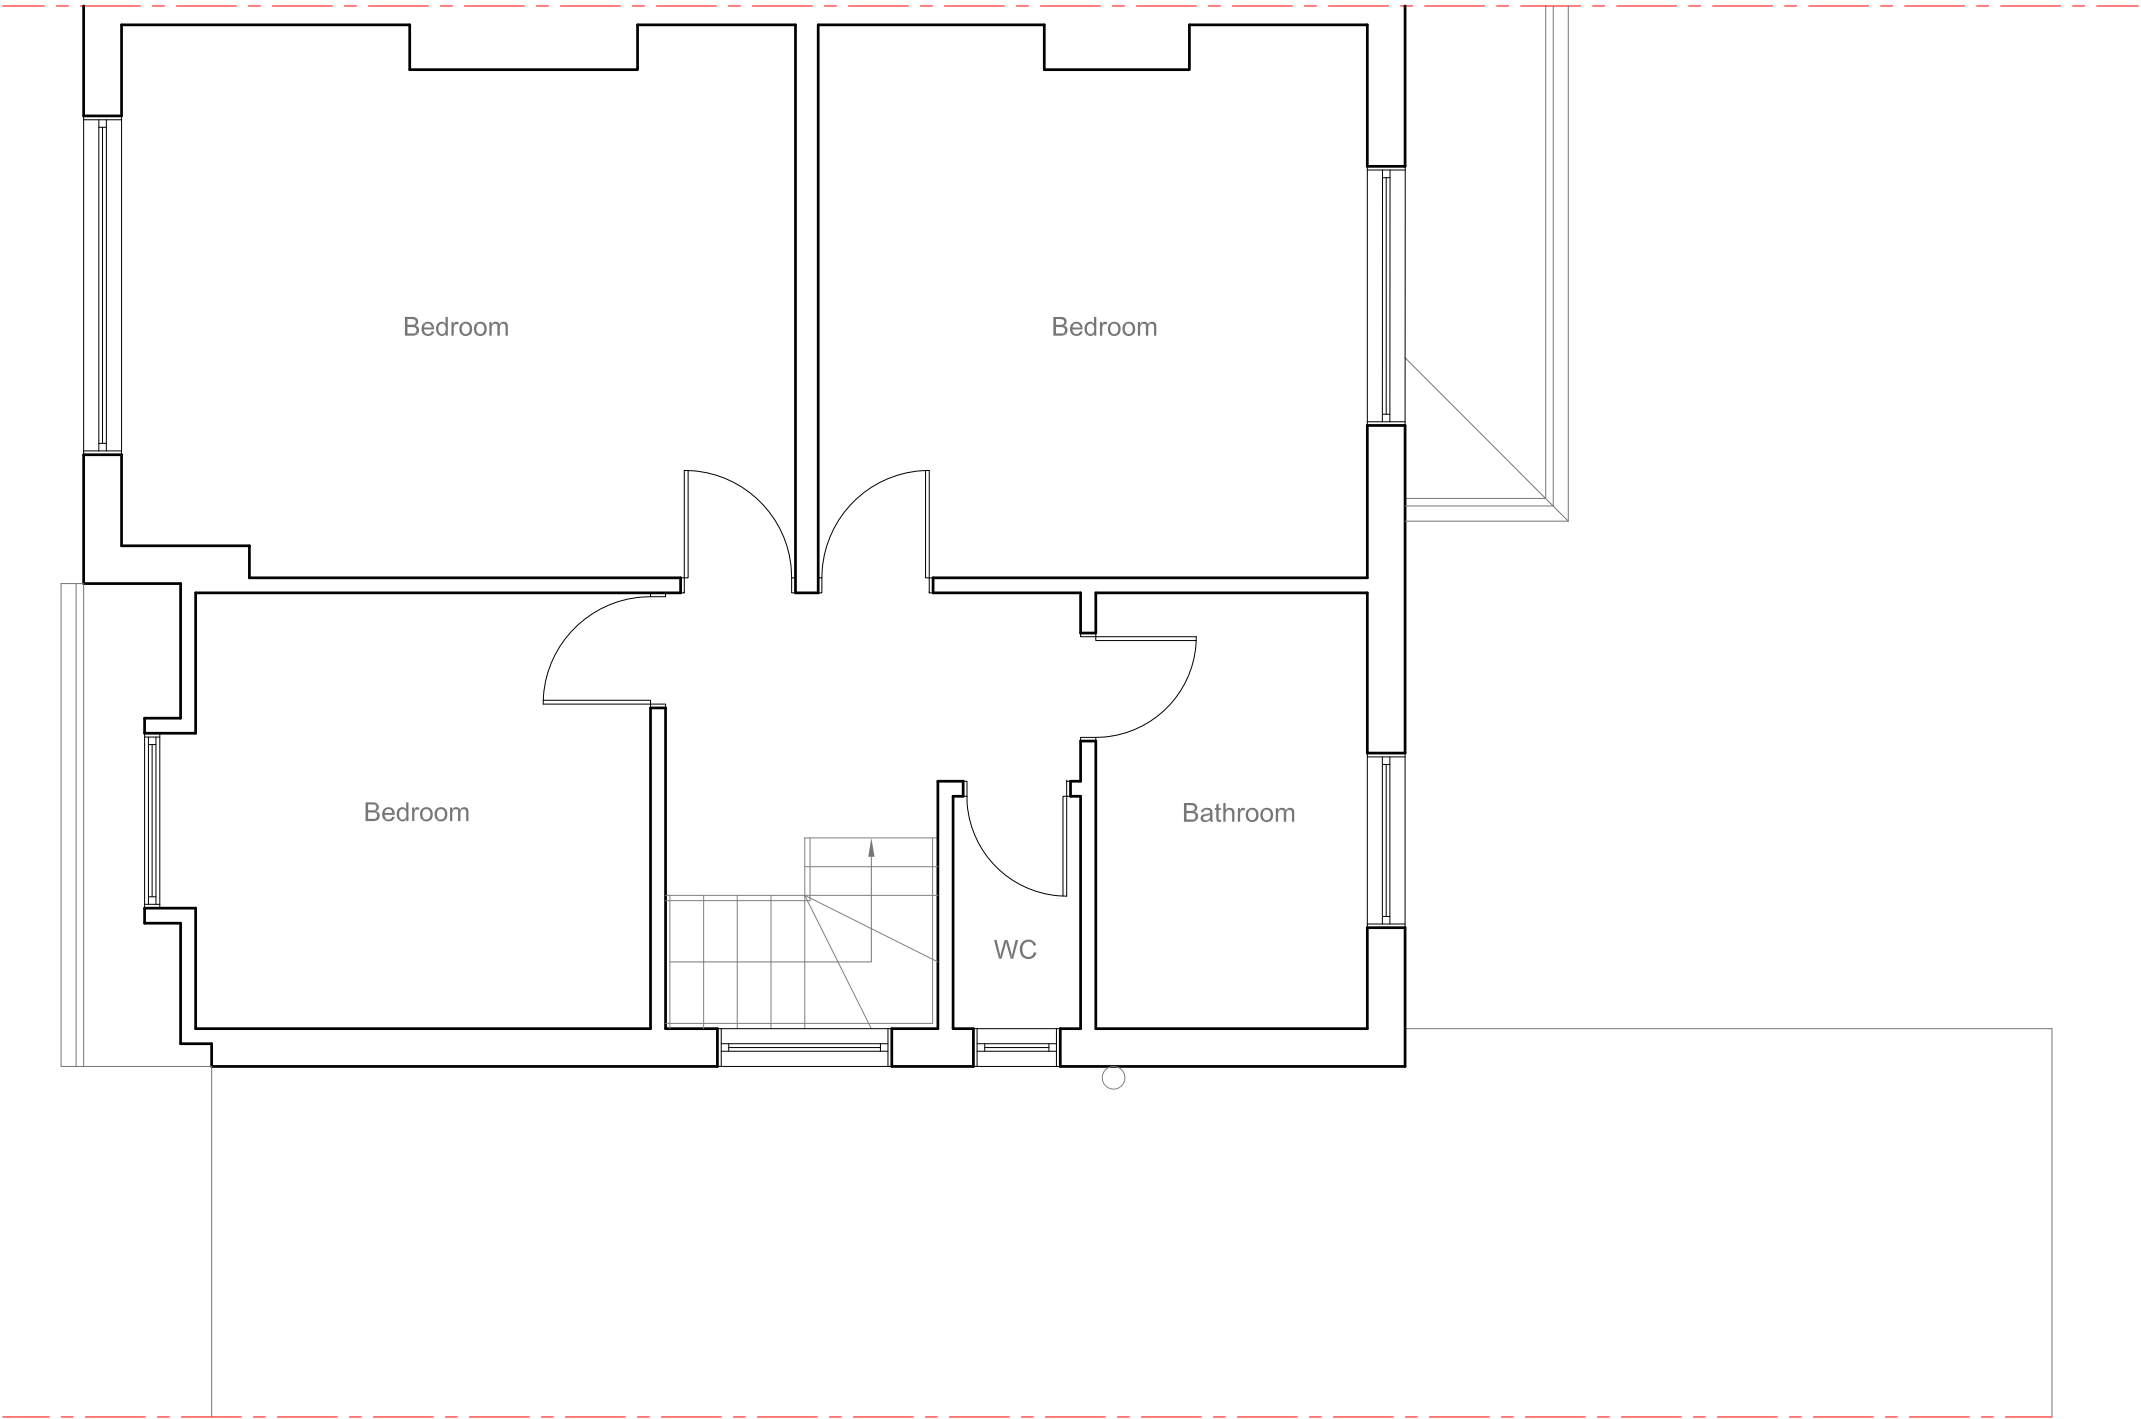

	<u>Site Address:</u> 60 Crescent Gardens Eastcote HA4 8TA	<u>Drawing Content:</u> Existing First Floor Plan	<u>Drawings No:</u> 60crescentgardens/2020/02	<u>Date Drawn:</u> 3rd January 2020	Planning Issue	
	1	2	3	5	7	
			<u>Drawings Scale:</u> 1:50	<u>Drawn By:</u> KG	<u>Revision:</u>	
			4	6		8

All work to comply with current building regulations and codes of practice


Do not scale from drawings
all dimensions to be checked on site before the start of any work

All Proposed External Materials to Match Existing External Materials


Any Proposed Windows to Flank wall to be Obscure Glazed and Non-Opening below 1.7m from FFL



Existing Rear Elevation
Scale 1:100

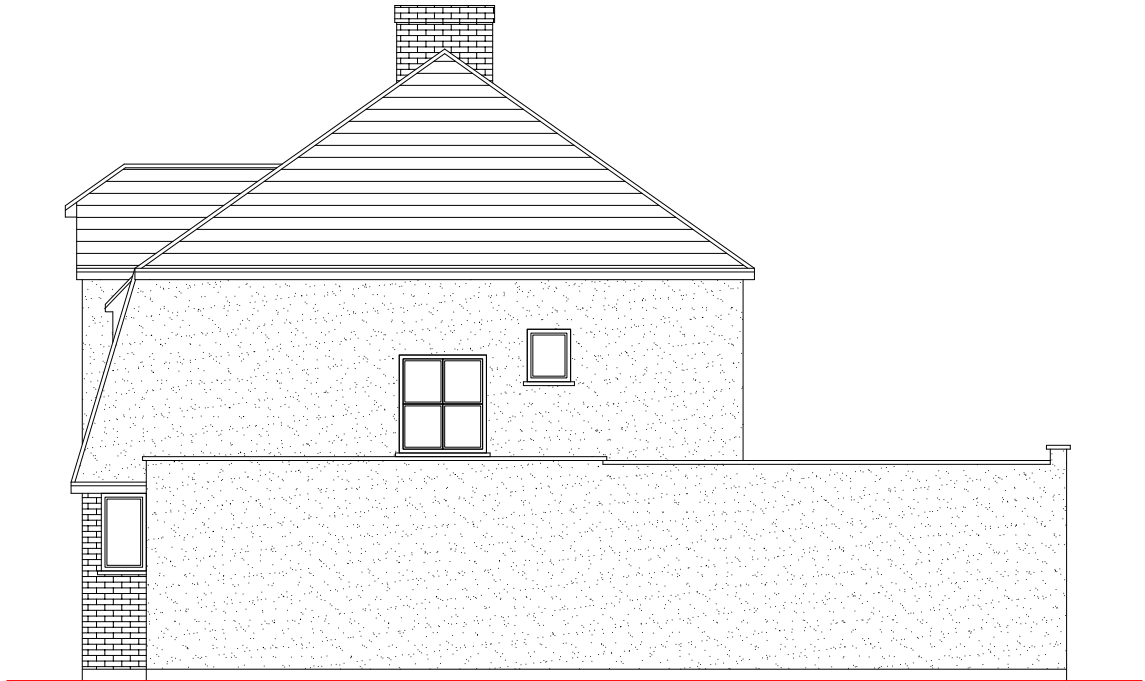


Existing Side Elevation
Scale 1:100

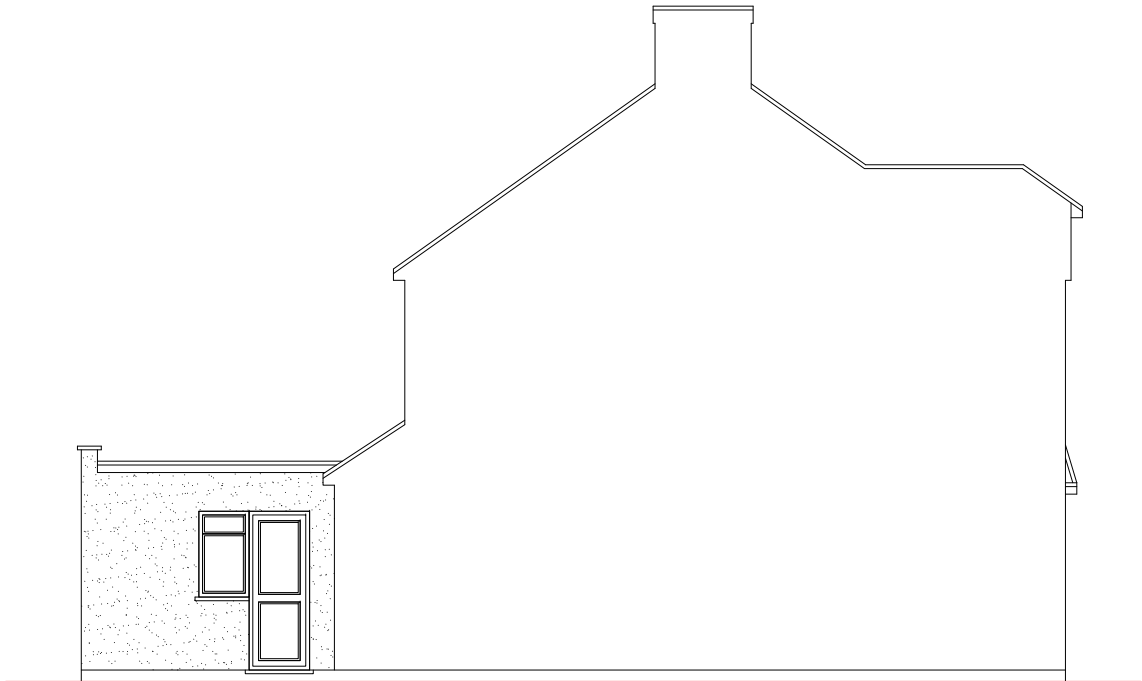

Existing Side Elevation
Scale 1:100





Existing Front Elevation
Scale 1:100

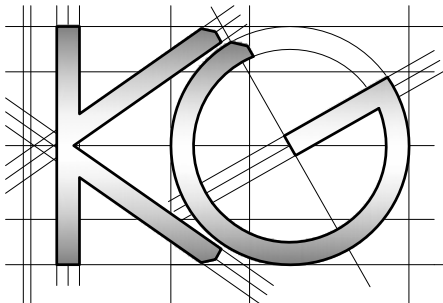

<u>Site Address:</u>	<u>Drawing Content:</u>	<u>Drawings No:</u>	<u>Date Drawn:</u>	Planning Issue								
60 Crescent Gardens Eastcote HA4 8TA	Existing Elevations	60crescentgardens/2020/03	3	3rd January 2020	5	7						
1		<u>Drawings Scale:</u>	4	<u>Drawn By:</u>	6	<u>Revision:</u>						

Any Proposed Windows to Flank wall to be
Obscure Glazed and Non-Opening below
1.7m from FFL

0 1 2 5 10 Meter

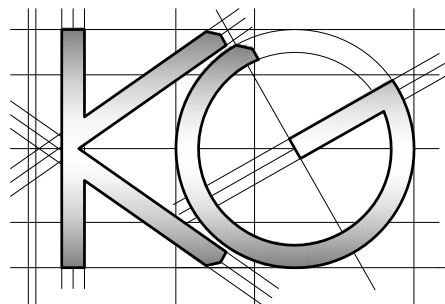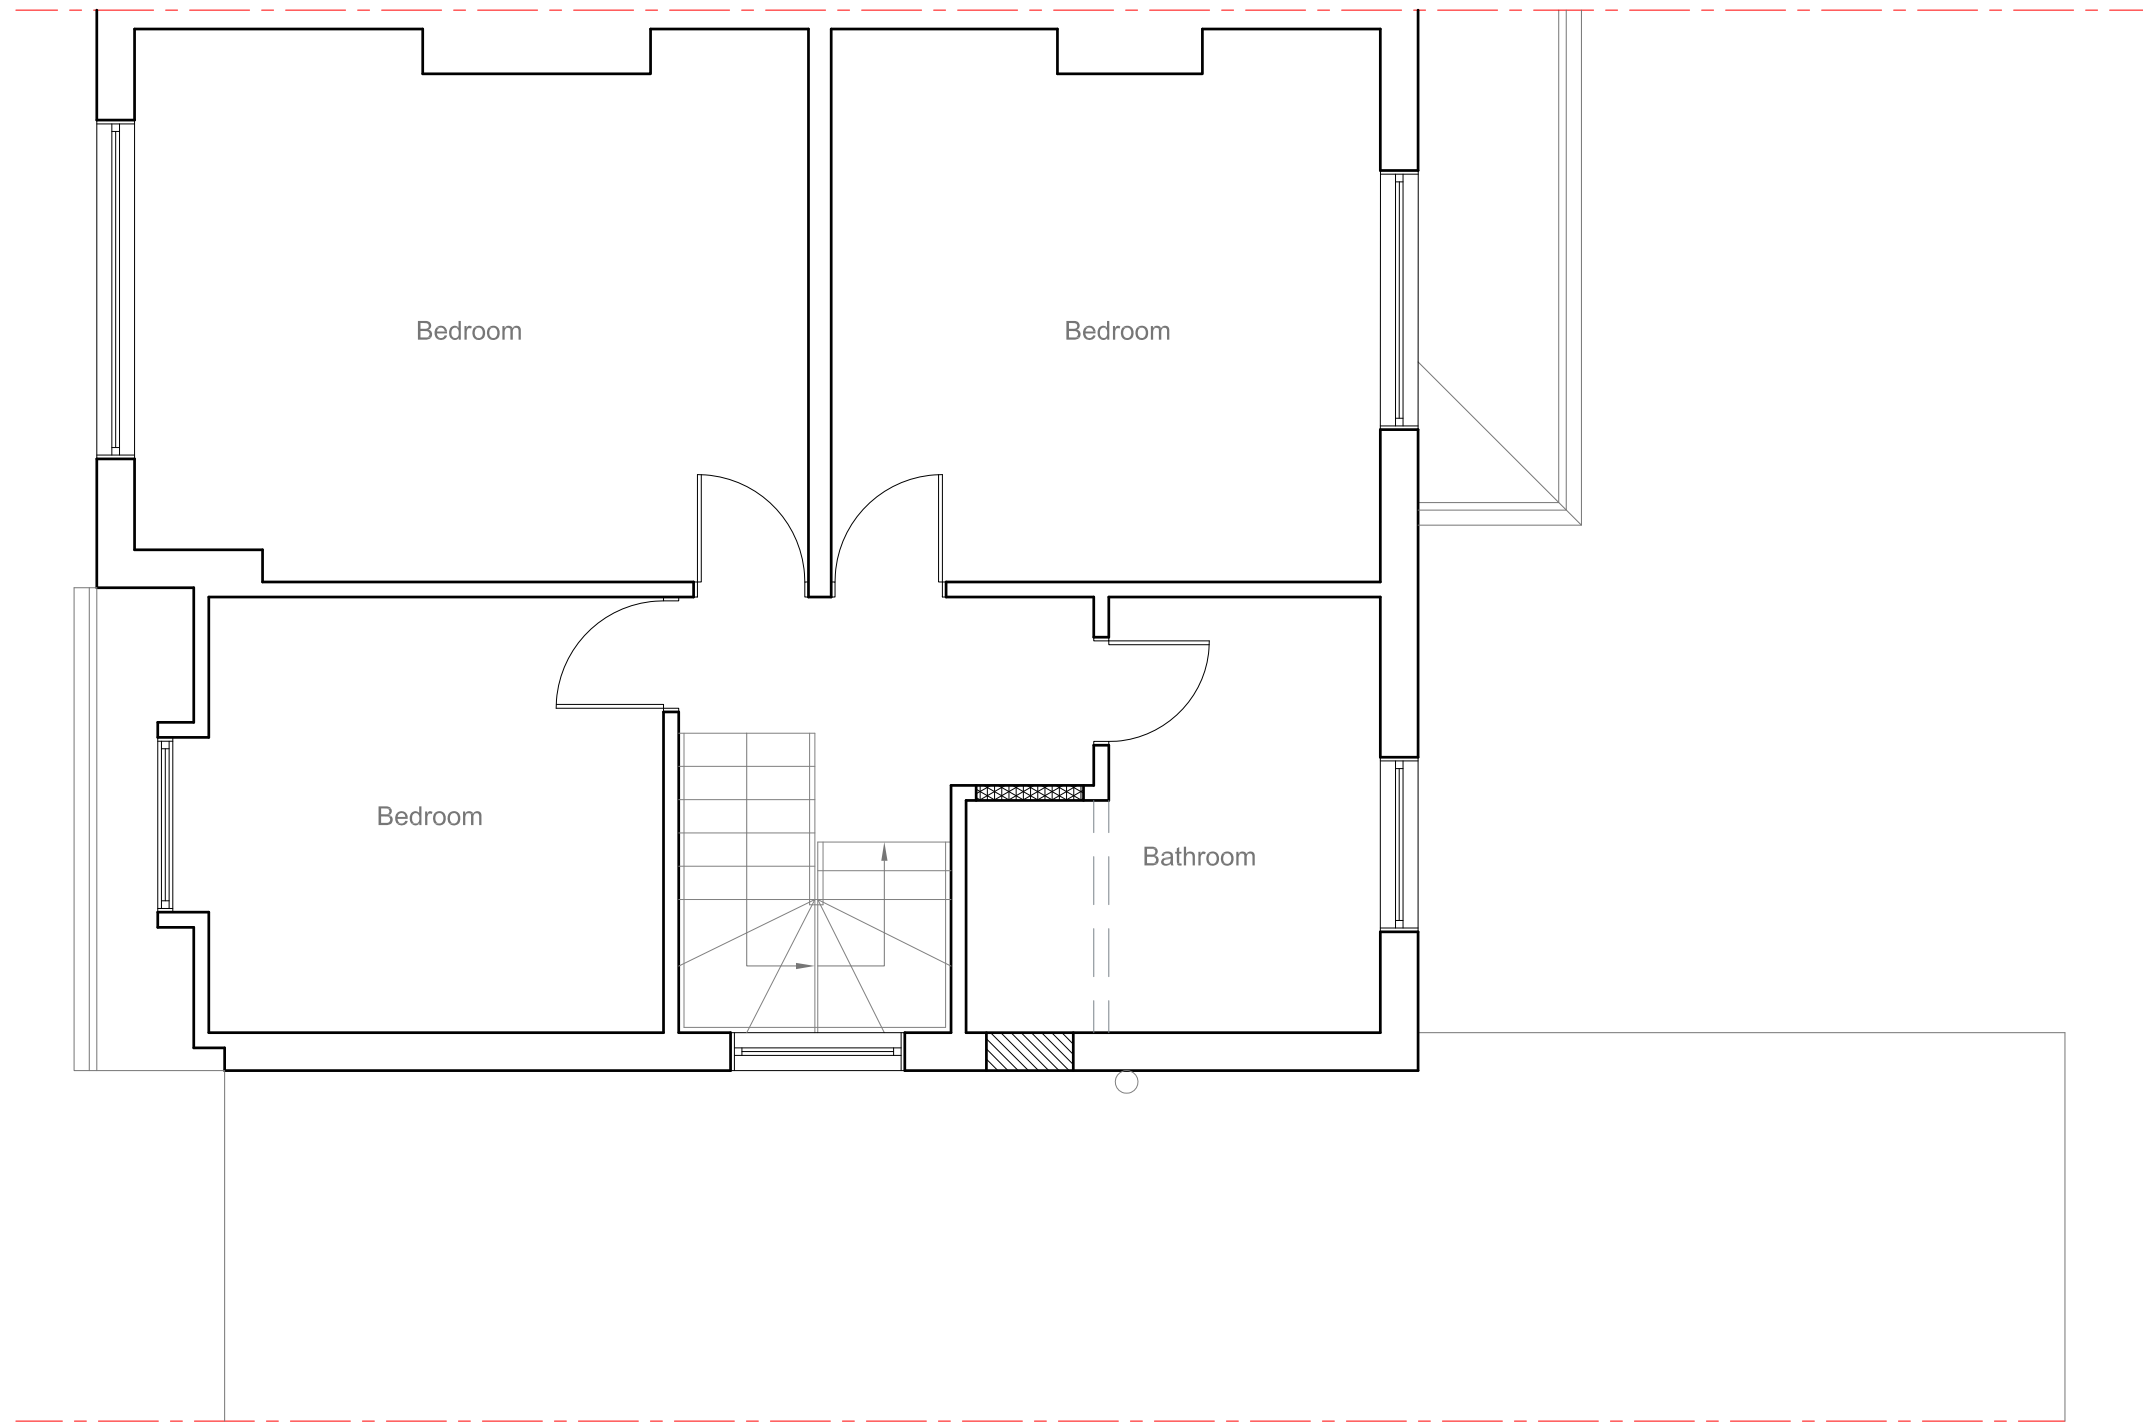

<u>Site Address:</u>	<u>Drawing Content:</u>	<u>Drawings No:</u>	<u>Date Drawn:</u>	Planning Issue								
60 Crescent Gardens Eastcote HA4 8TA	Proposed First Floor Plan	60crescentgardens/2020/04	3	3rd January 2020	5	7						
1	2	<u>Drawings Scale:</u>	4	<u>Drawn By:</u>	6	<u>Revision:</u>						
										8		

All work to comply with current building regulations and codes of practice

Do not scale from drawings all dimensions to be checked on site before the start of any work

All Proposed External Materials to Match Existing External Materials

Any Proposed Windows to Flank wall to be Obscure Glazed and Non-Opening below 1.7m from FFL

1:50

0

1

2

5

10 Meter

	<u>Site Address:</u> 60 Crescent Gardens Eastcote HA4 8TA	<u>Drawing Content:</u> Proposed First Floor Plan	<u>Drawings No:</u> 60crescentgardens/2020/05	<u>Date Drawn:</u> 3rd January 2020	Planning Issue	
	1	2	3	5	7	
			<u>Drawings Scale:</u> 1:50	<u>Drawn By:</u> KG	<u>Revision:</u>	
			4	6		8

All work to comply with current building regulations and codes of practice

Do not scale from drawings all dimensions to be checked on site before the start of any work

All Proposed External Materials to Match Existing External Materials


Any Proposed Windows to Flank wall to be Obscure Glazed and Non-Opening below 1.7m from FFL



Proposed Rear Elevation
Scale 1:100




Proposed Side Elevation
Scale 1:100

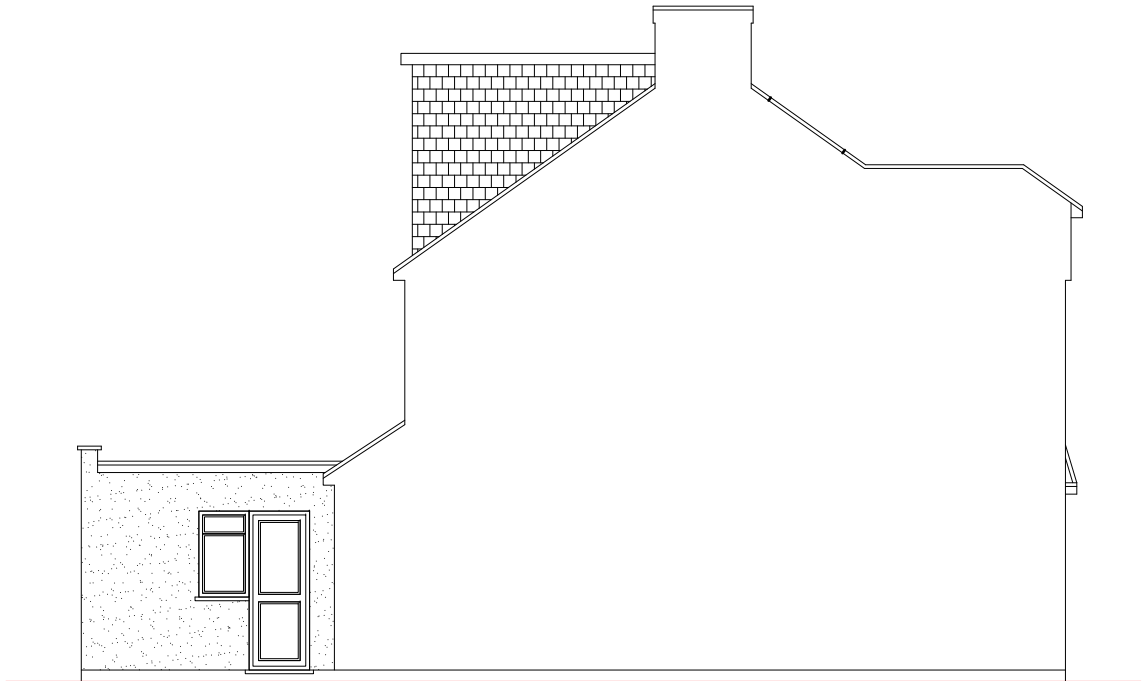

Proposed Side Elevation
Scale 1:100



Proposed Front Elevation
Scale 1:100

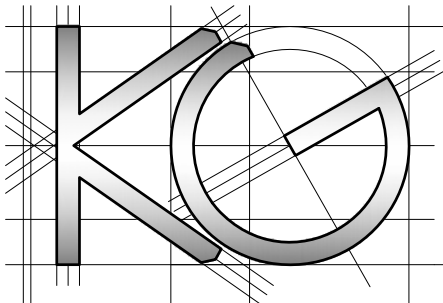

<u>Site Address:</u> 60 Crescent Gardens Eastcote HA4 8TA	<u>Drawing Content:</u> Proposed Elevations	<u>Drawings No:</u> 60crescentgardens/2020/06		<u>Date Drawn:</u> 3rd January 2020		Planning Issue	
		3		5		7	
		<u>Drawings Scale:</u> 1:100		<u>Drawn By:</u> KG		<u>Revision:</u>	
1	2	4		6			8