

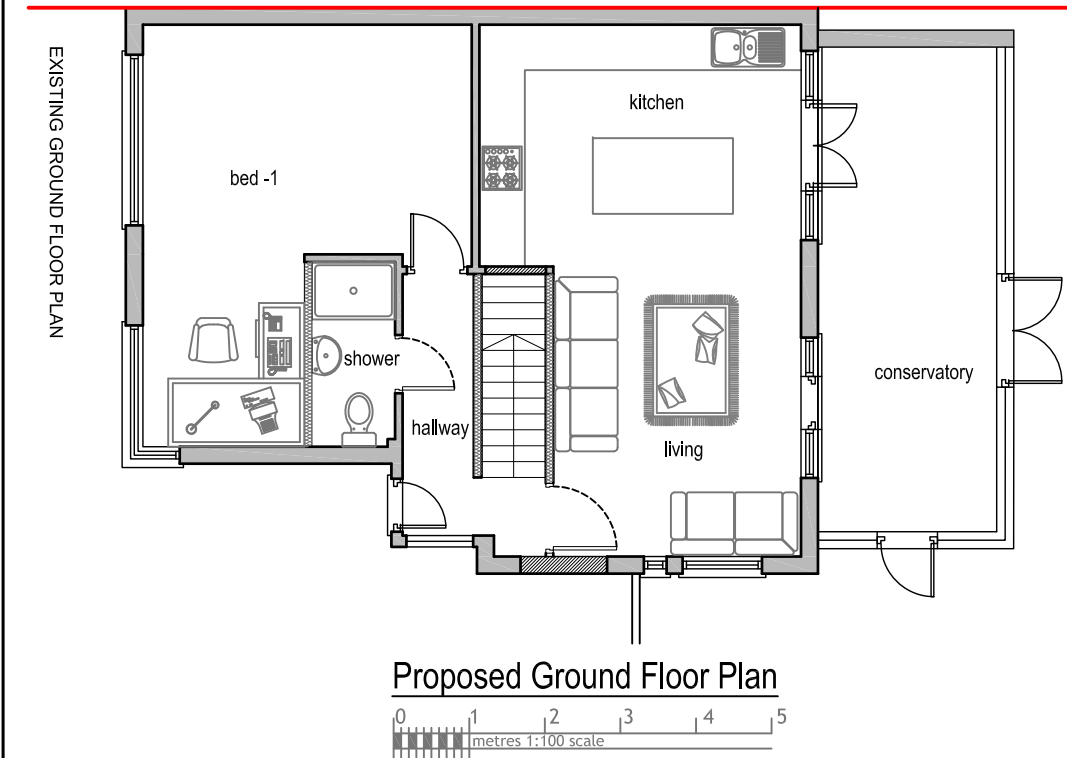
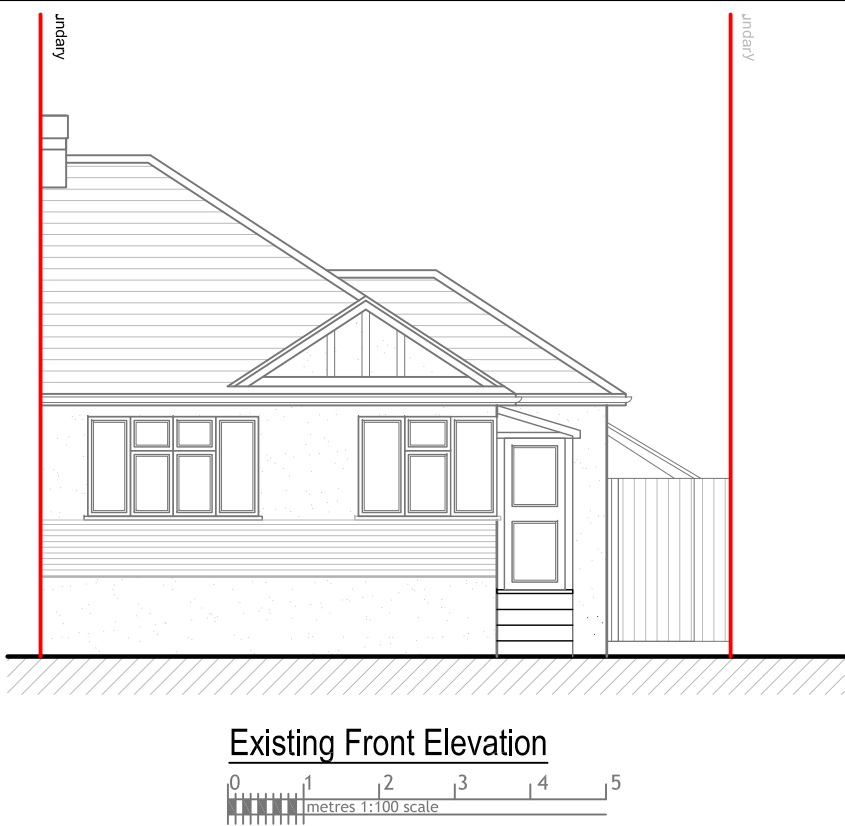


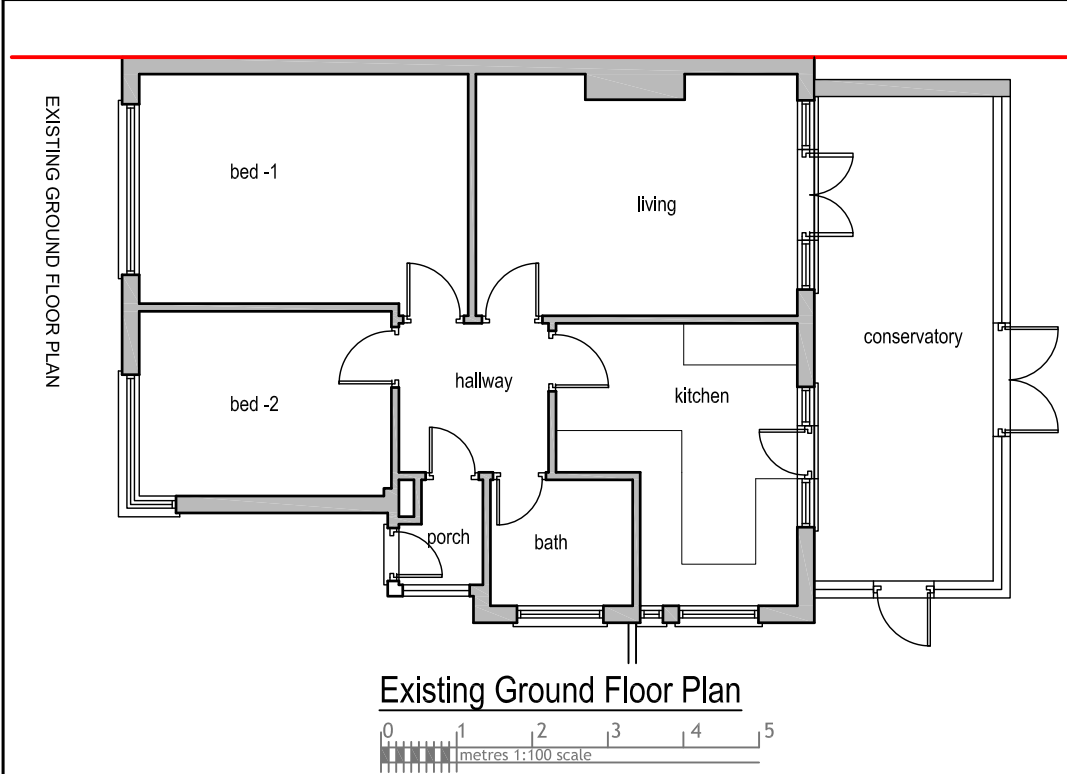

Rev Date Comments

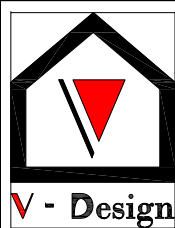

Dimensions to be verified on site
DO NOT SCALE FROM THIS DRAWING.
Any areas indicated on this drawing are for guidance only.
No responsibility is taken for their accuracy.

This drawing is the property of **V-DESIGN CAD Services Ltd** Copyright is reserved by them and the drawing is issued on the condition that it is not copied, reproduced, retained or disclosed to any unauthorized person, either wholly or in part without the consent in writing of **V-DESIGN CAD Services Ltd**

Email: vishal.p@vdesigncad.co.uk Mobile: 07971083395

Site Address:

28, Alandale Drive
Pinner
HA5 3UY

Title:

Existing & Proposed Ground Floor Plans
Existing Elevations

Scale:

1:100

Paper Size:

A3

Drawn By:

VP

Job Ref:


21095V

Date:

Aug 2021

Drawing No.

LW - 01

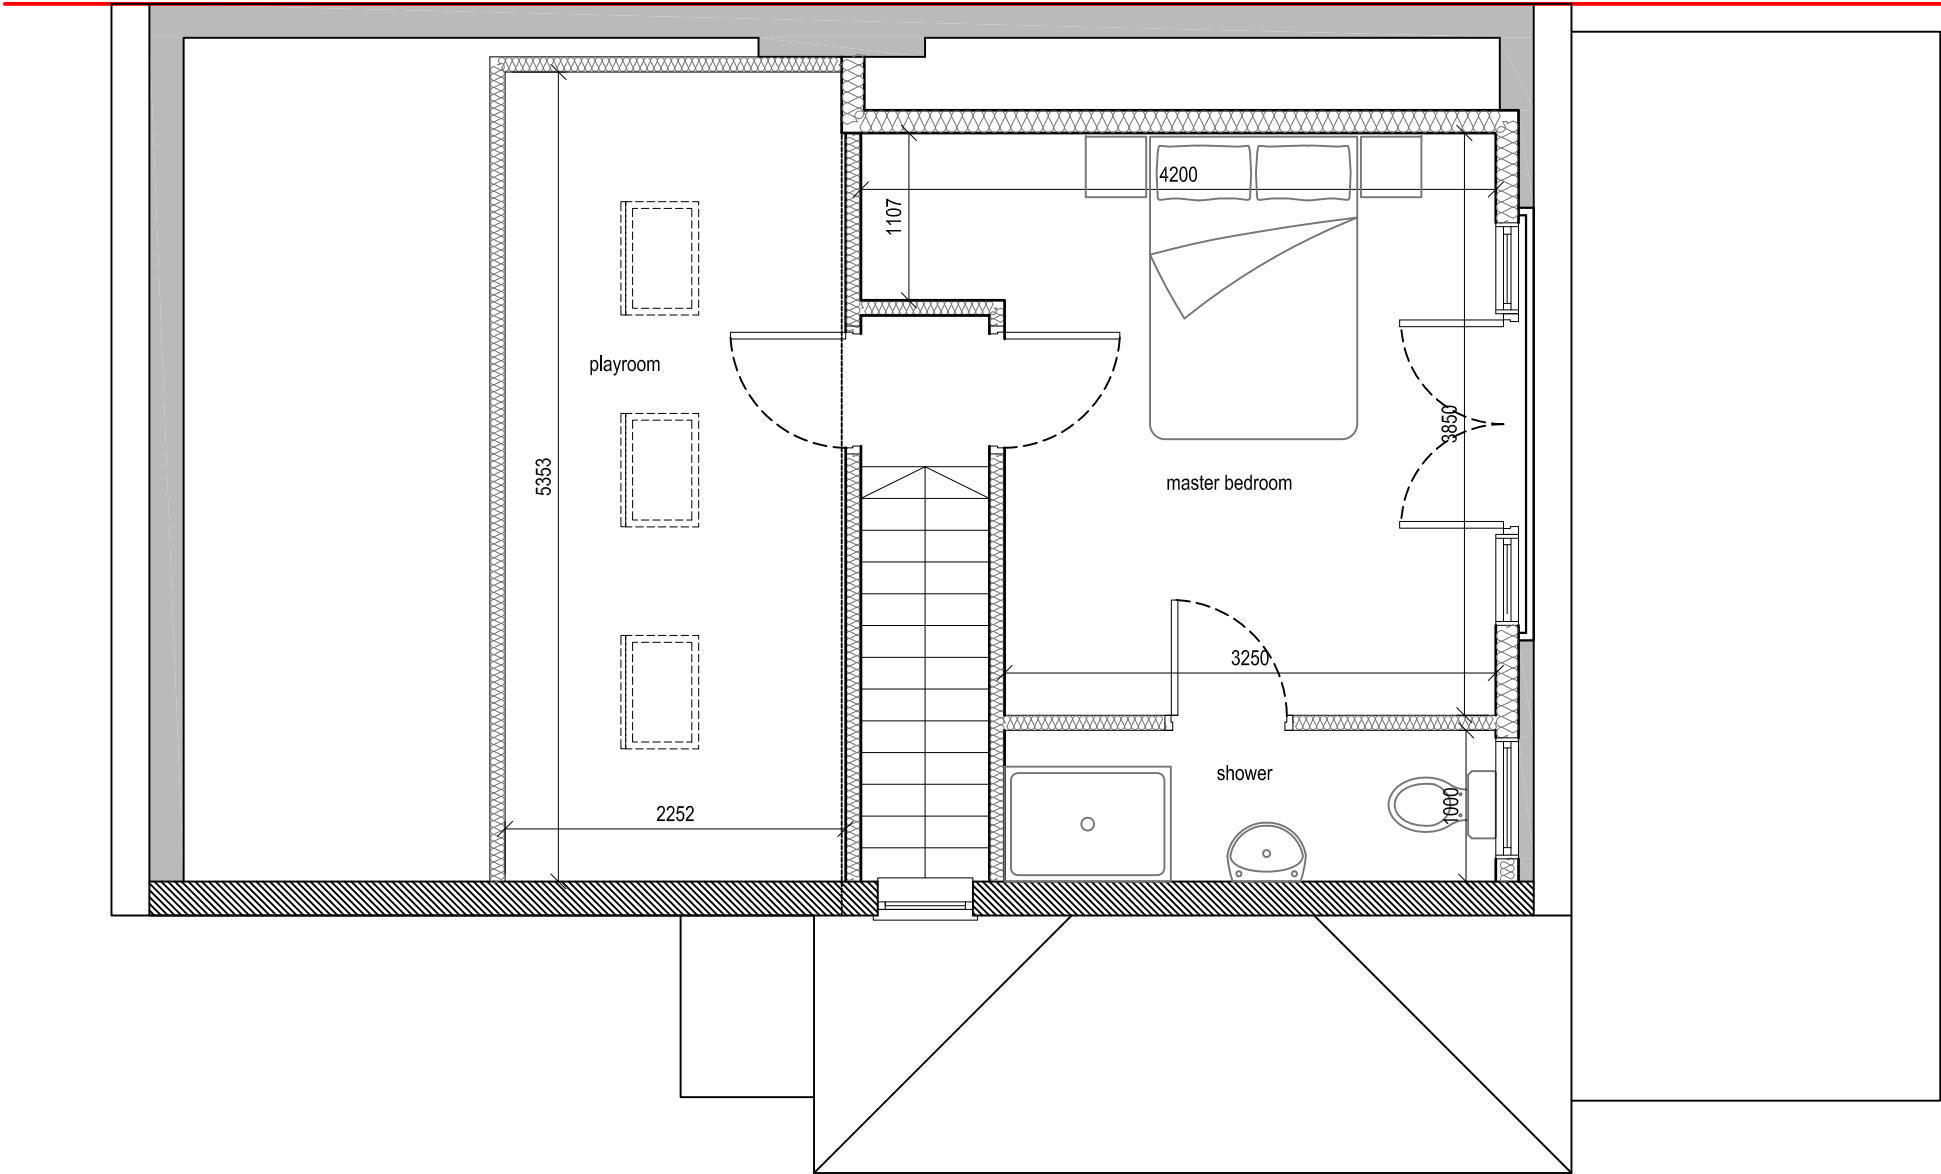

Proposed Loft Plan



Rev Date Comments



Dimensions to be verified on site
DO NOT SCALE FROM THIS DRAWING.
Any areas indicated on this drawing are for guidance only.
No responsibility is taken for their accuracy.

This drawing is the property of **V-DESIGN CAD Services Ltd** Copyright is reserved by them and the drawing is issued on the condition that it is not copied, reproduced, retained or disclosed to any unauthorized person, either wholly or in part without the consent in writing of **V-DESIGN CAD Services Ltd**

Email: vishal.p@vdesigncad.co.uk Mobile: 07971083395

Site Address:


28, Alandale Drive
Pinner
HA5 3UY

Title:

Proposed Loft Plan

Scale:	1:50	Paper Size:	A3
--------	------	-------------	----


Drawn By:	VP
Job Ref:	21095V
Date:	Aug 2021
Drawing No.	LW - 02

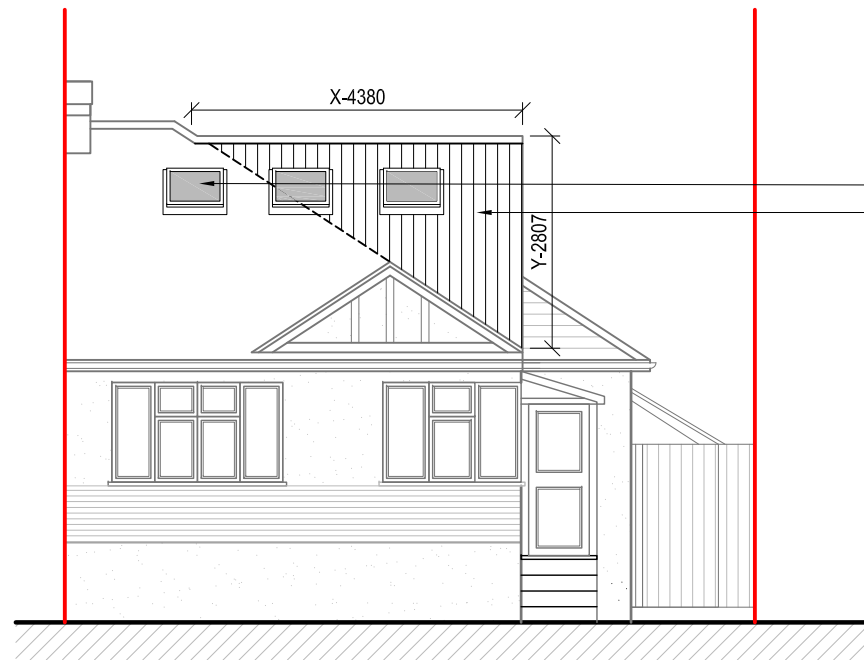


Proposed Front Elevation




- wall hung tile match to existing
- 3Nos roof windows velux or similar
- roof tiles match to existing
- obscured glazed window match to existing
- rendering match to existing

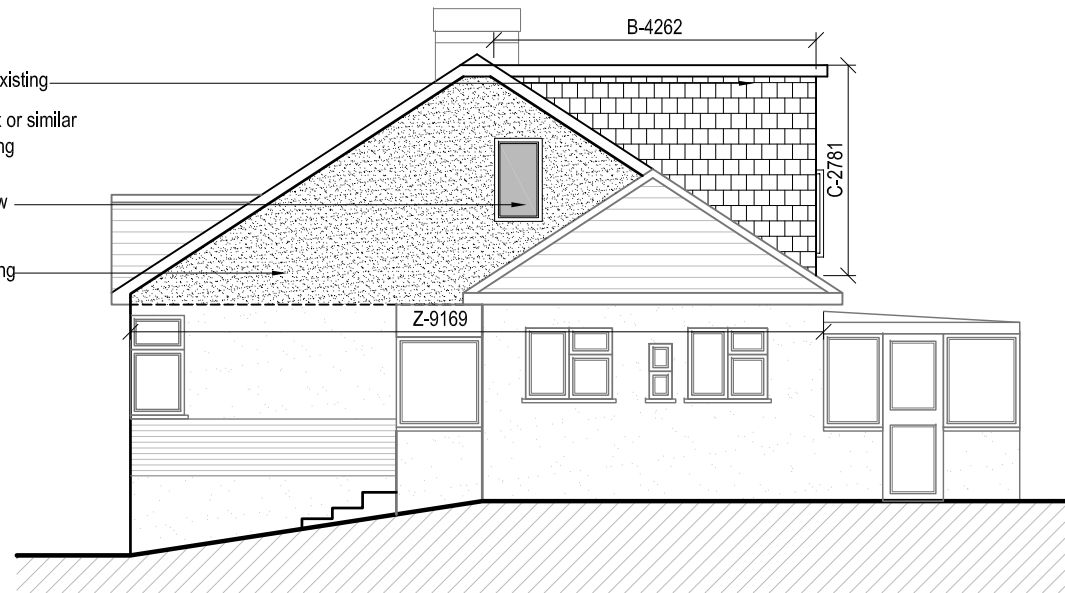

Proposed Side Elevation

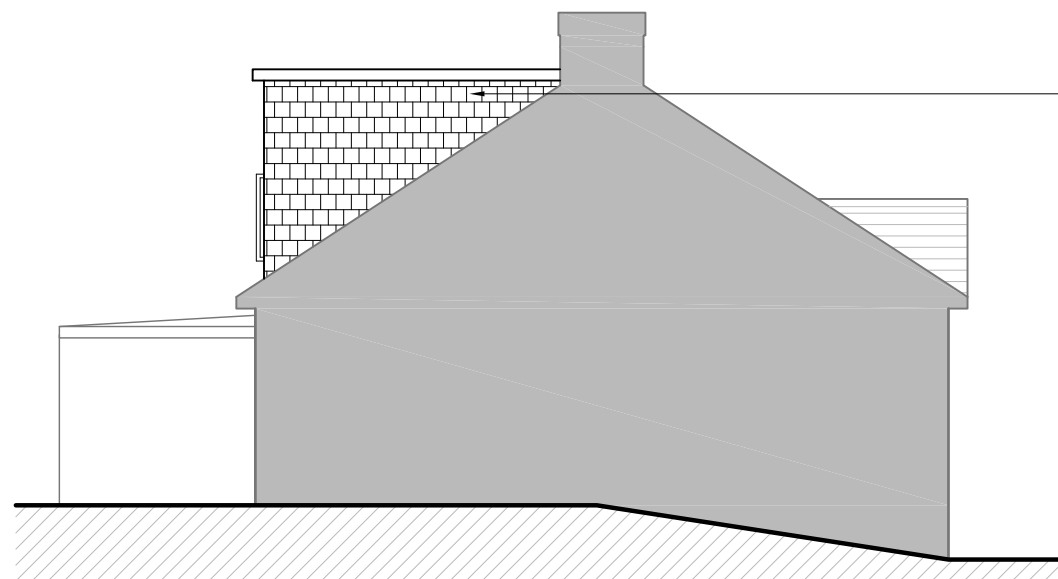


Proposed Side Elevation

 

- wall hung tile match to existing
- obscured glazed upvc window match to existing
- upvc door & window match to existing
- 1100mm high glass railing by q-railing system or similar



Proposed Rear Elevation

 

VOLUME CALCUATION :-

1. HIP TO GABLE :-

$$X- 4.38 \times Y- 2.80 \times Z- 9.16 \times \frac{1}{6} = 18.72 \text{ M3}$$

2. DORMER :-

$$A-5.10 \times B-4.26 \times C-2.78 \times \frac{1}{2} = 30.19 \text{ M3}$$


$$\text{TOTAL :- } 18.72 + 30.19 = 48.91 \text{ M3}$$

NOTE:

ANY WINDOW INSERTED ON WALL OR ROOF SLOPE FORMING A SIDE ELEVATION OF THE DWELLING SHALL BE:

1. OBSECURE P GLAZED
2. NON- OPENING UNLESS THE PARTS OF THE WINDOW WHICH CAN BE OPENED ARE MORE THAN 1.7 METERS ABOVE THE FLOOR OF THE ROOM IN WHICH THE WINDOW IS INSTALLED.
3. ROOF WINDOW WILL NOT PROTRUDE MORE THAN 150MM

Rev Date Comments

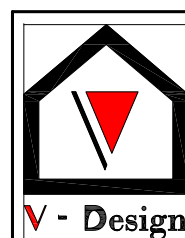

Dimensions to be verified on site
DO NOT SCALE FROM THIS DRAWING.
Any areas indicated on this drawing are for guidance only.
No responsibility is taken for their accuracy.

This drawing is the property of **V-DESIGN CAD Services Ltd** Copyright is reserved by them and the drawing is issued on the condition that it is not copied, reproduced, retained or disclosed to any unauthorized person, either wholly or in part without the consent in writing of **V-DESIGN CAD Services Ltd**
Email: vishal.p@vdesigncad.co.uk Mobile: 07971083395

Site Address:

28, Alandale Drive
Pinner
HA5 3UY

Title:

Proposed Elevations

Scale:

1:100

Paper Size:

A3

Drawn By: VP


Job Ref: 21095V

Date: Aug 2021


Drawing No. LW - 03



Block Plan

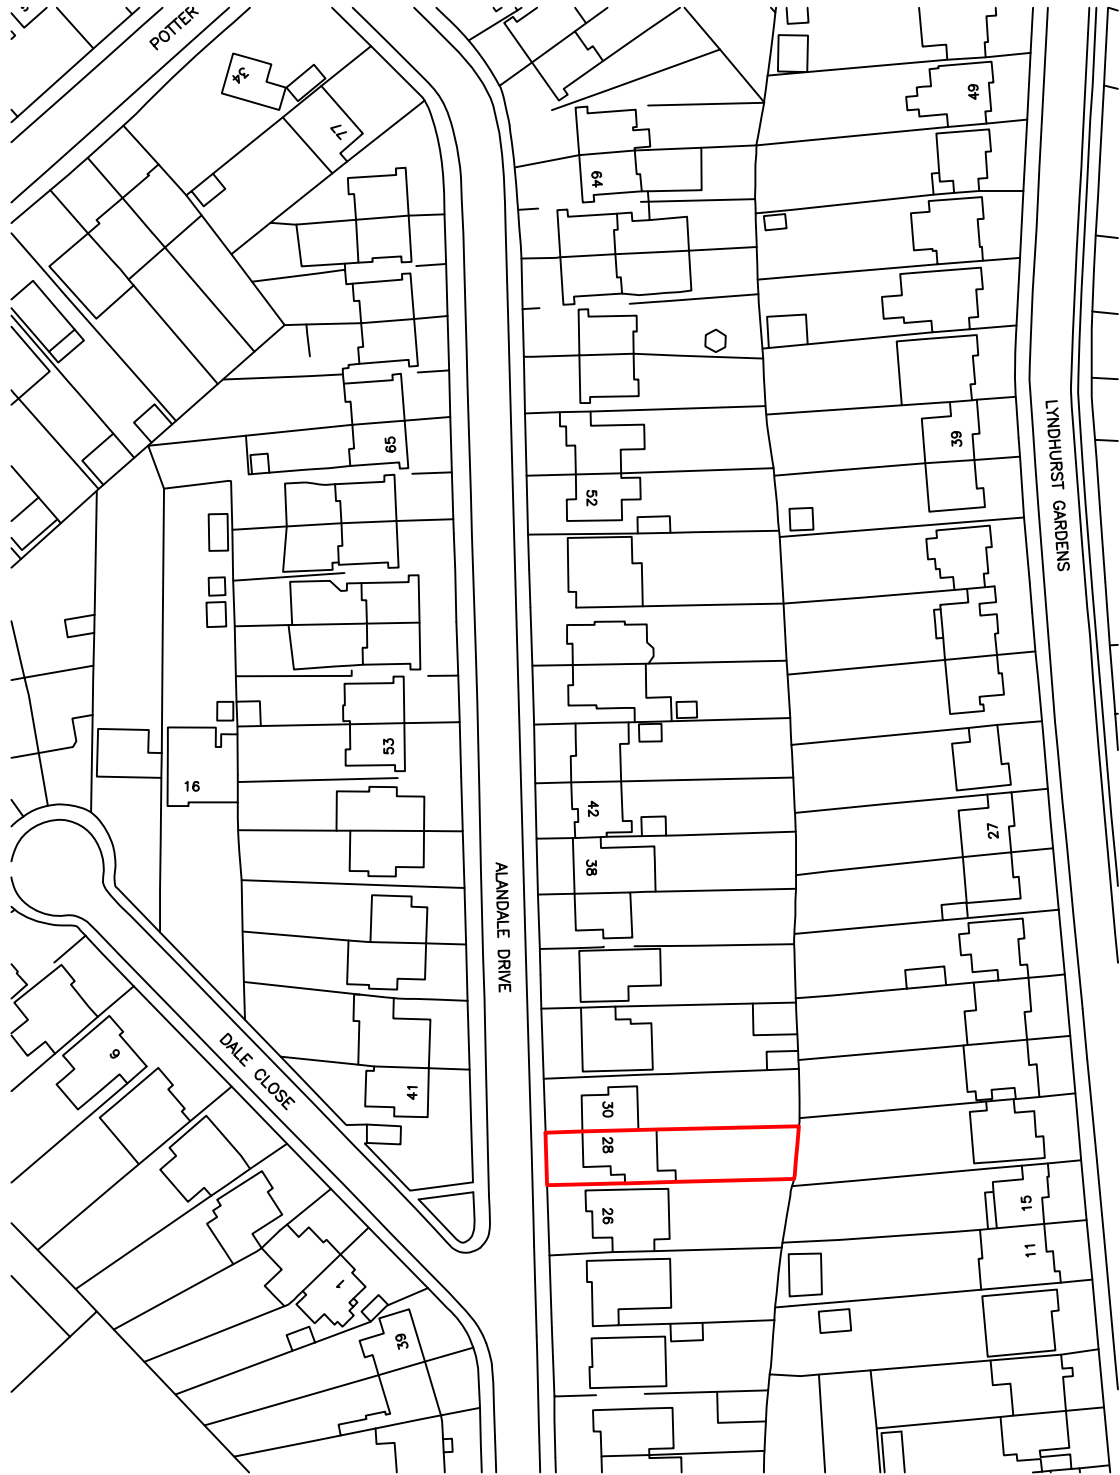

Site Location

 

Rev Date Comments



Dimensions to be verified on site
DO NOT SCALE FROM THIS DRAWING.
Any areas indicated on this drawing are for guidance only.
No responsibility is taken for their accuracy.

This drawing is the property of **V-DESIGN CAD Services Ltd** Copyright is reserved by them and the drawing is issued on the condition that it is not copied, reproduced, retained or disclosed to any unauthorized person, either wholly or in part without the consent in writing of **V-DESIGN CAD Services Ltd**

Email: vishal.p@vdesigncad.co.uk Mobile: 07971083395


Site Address:

28, Alandale Drive
Pinner
HA5 3UY

Title:

Block and Location Plans

Scale: 1:500, 1:1250 Paper Size: A3

 

Drawn By: VP

Job Ref: 21095V

Date: Aug 2021

Drawing No. LW - 04