




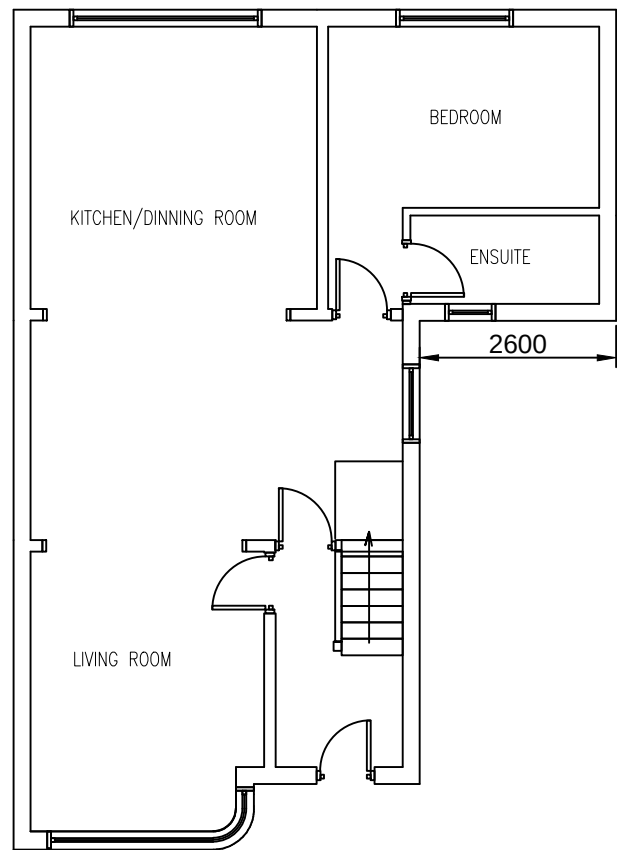


EXISTING GROUND FLOOR PLAN

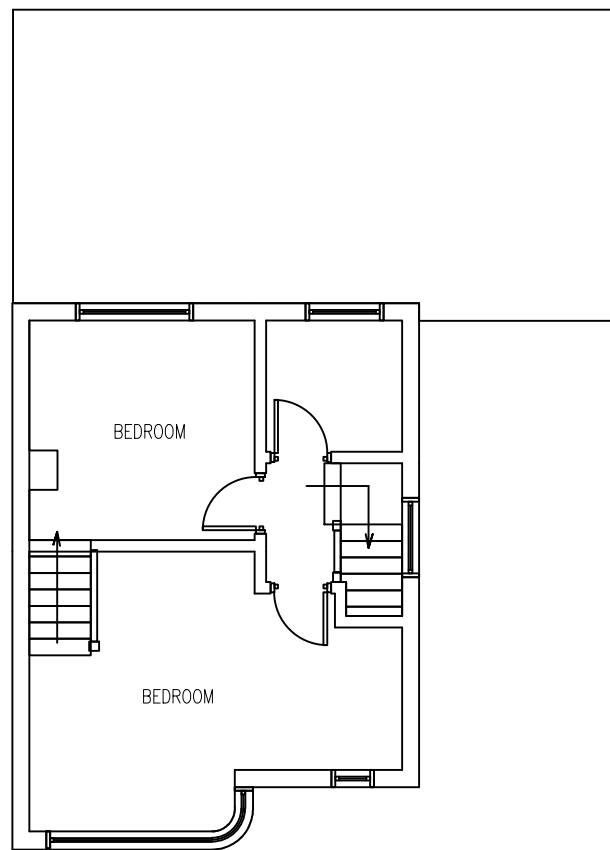



EXISTING FIRST FLOOR PLAN

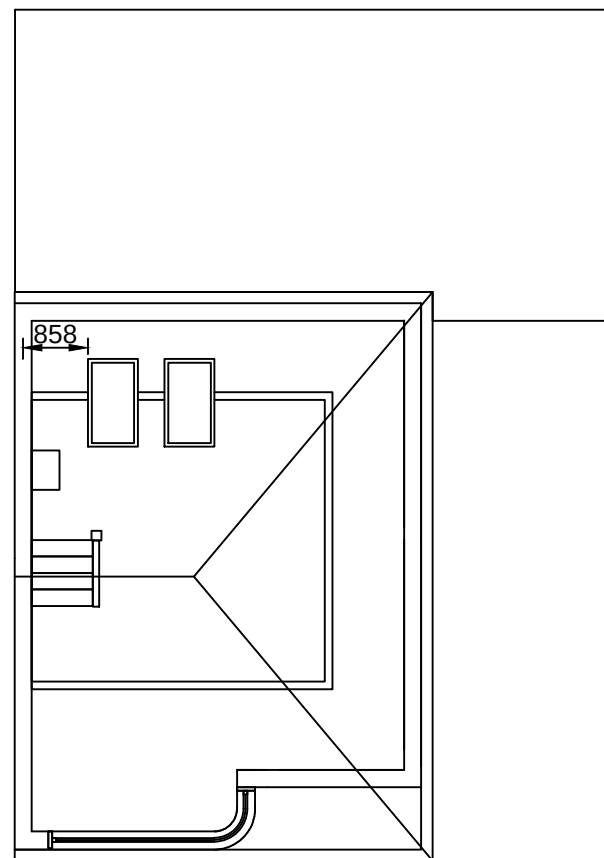


EXISTING 2nd/LOFT PLAN

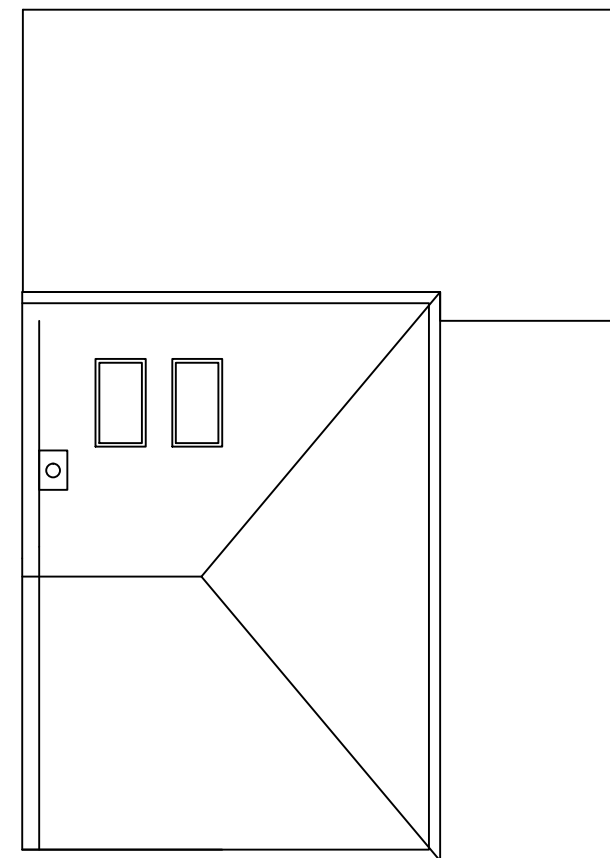


EXISTING ROOF PLAN

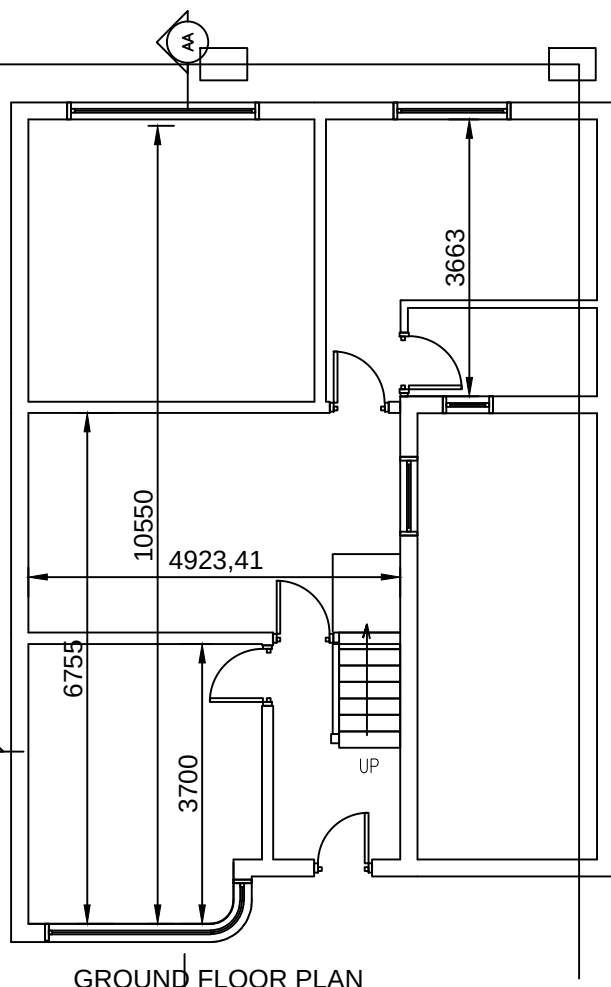 


GROUND FLOOR PLAN

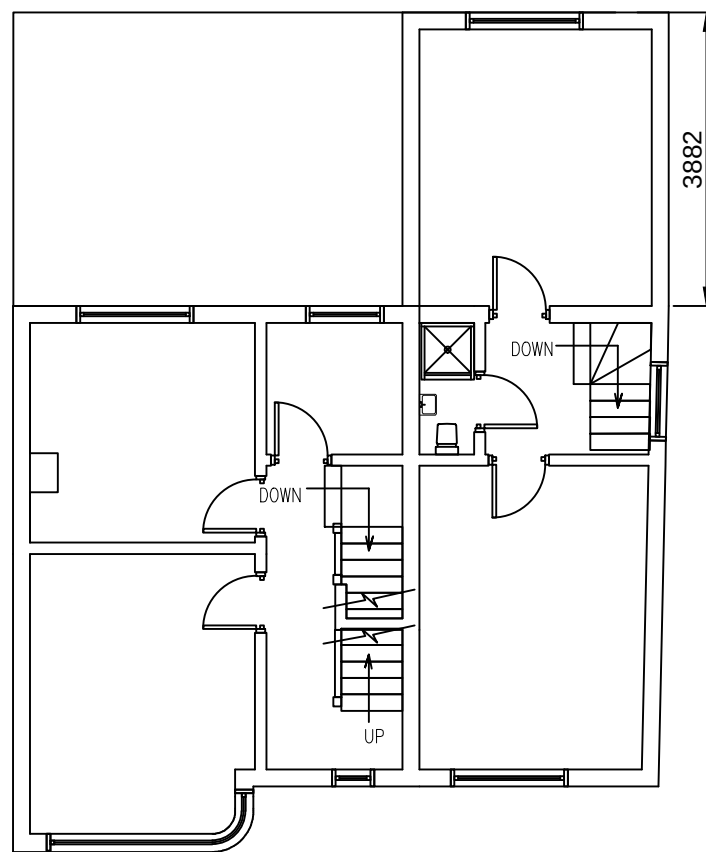

PROPOSED FIRST FLOOR PLAN

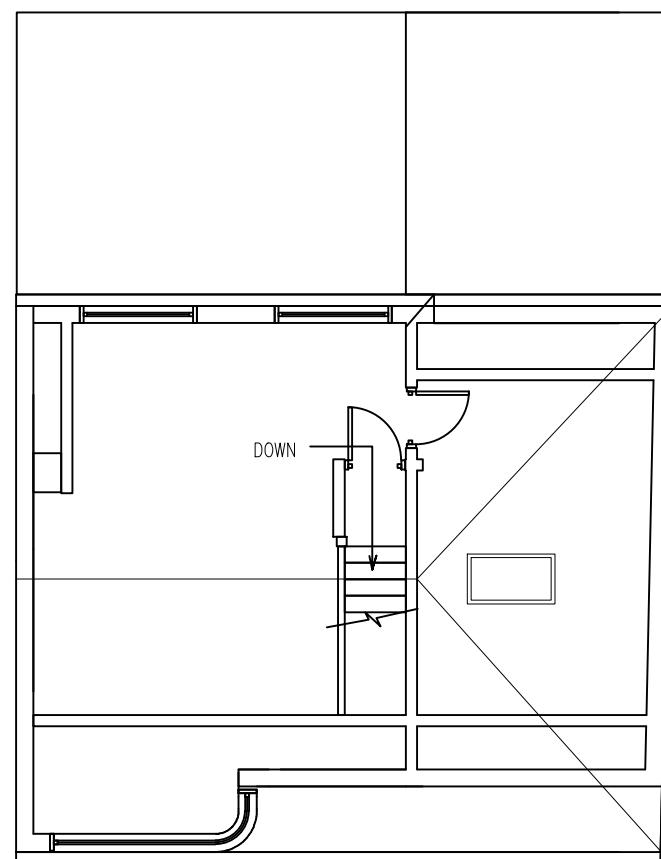

PROPOSED 2nd/LOFT PLAN

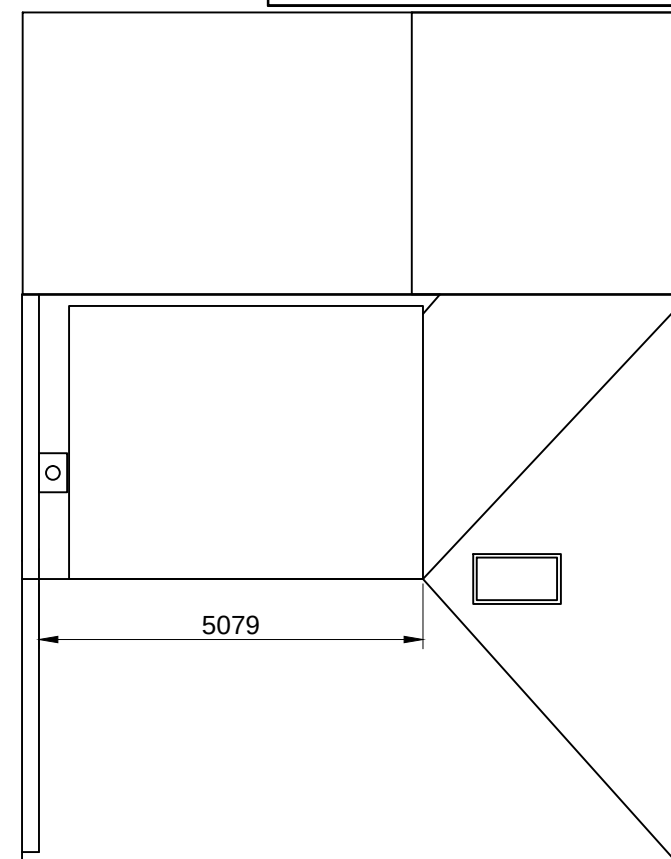

PROPOSED ROOF PLAN



JB ASSOCIATES
CHARTERED SURVEYORS & ENGINEERS
140 Morton Way, Southgate, London N14 7AL
Tel: 07967 966 097
ALL DRAWINGS REMAIN THE COPYRIGHT OF JB ASSOCIATES.

PROJECT

2 BRIDGWATER ROAD, RUISLIP, MIDDX, HA4.
PROPOSED TWO STOREY SIDE EXTENSION FIRST FLOOR
REAR EXTENSION AND LOFT EXTENSION

SCALE

1:100@A3

DATE



16/6/2015

DRAWING NO.

F/4

REVISION

E

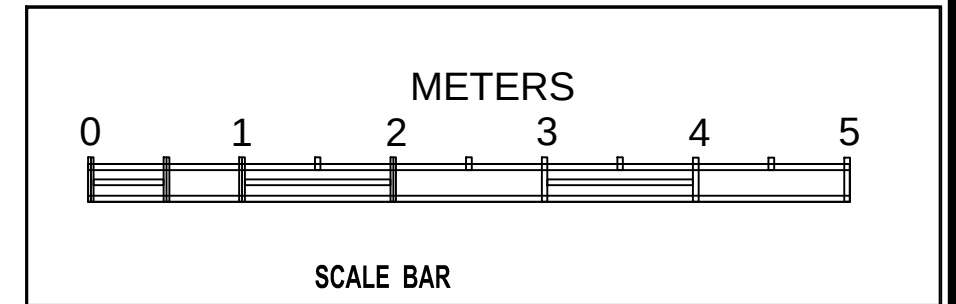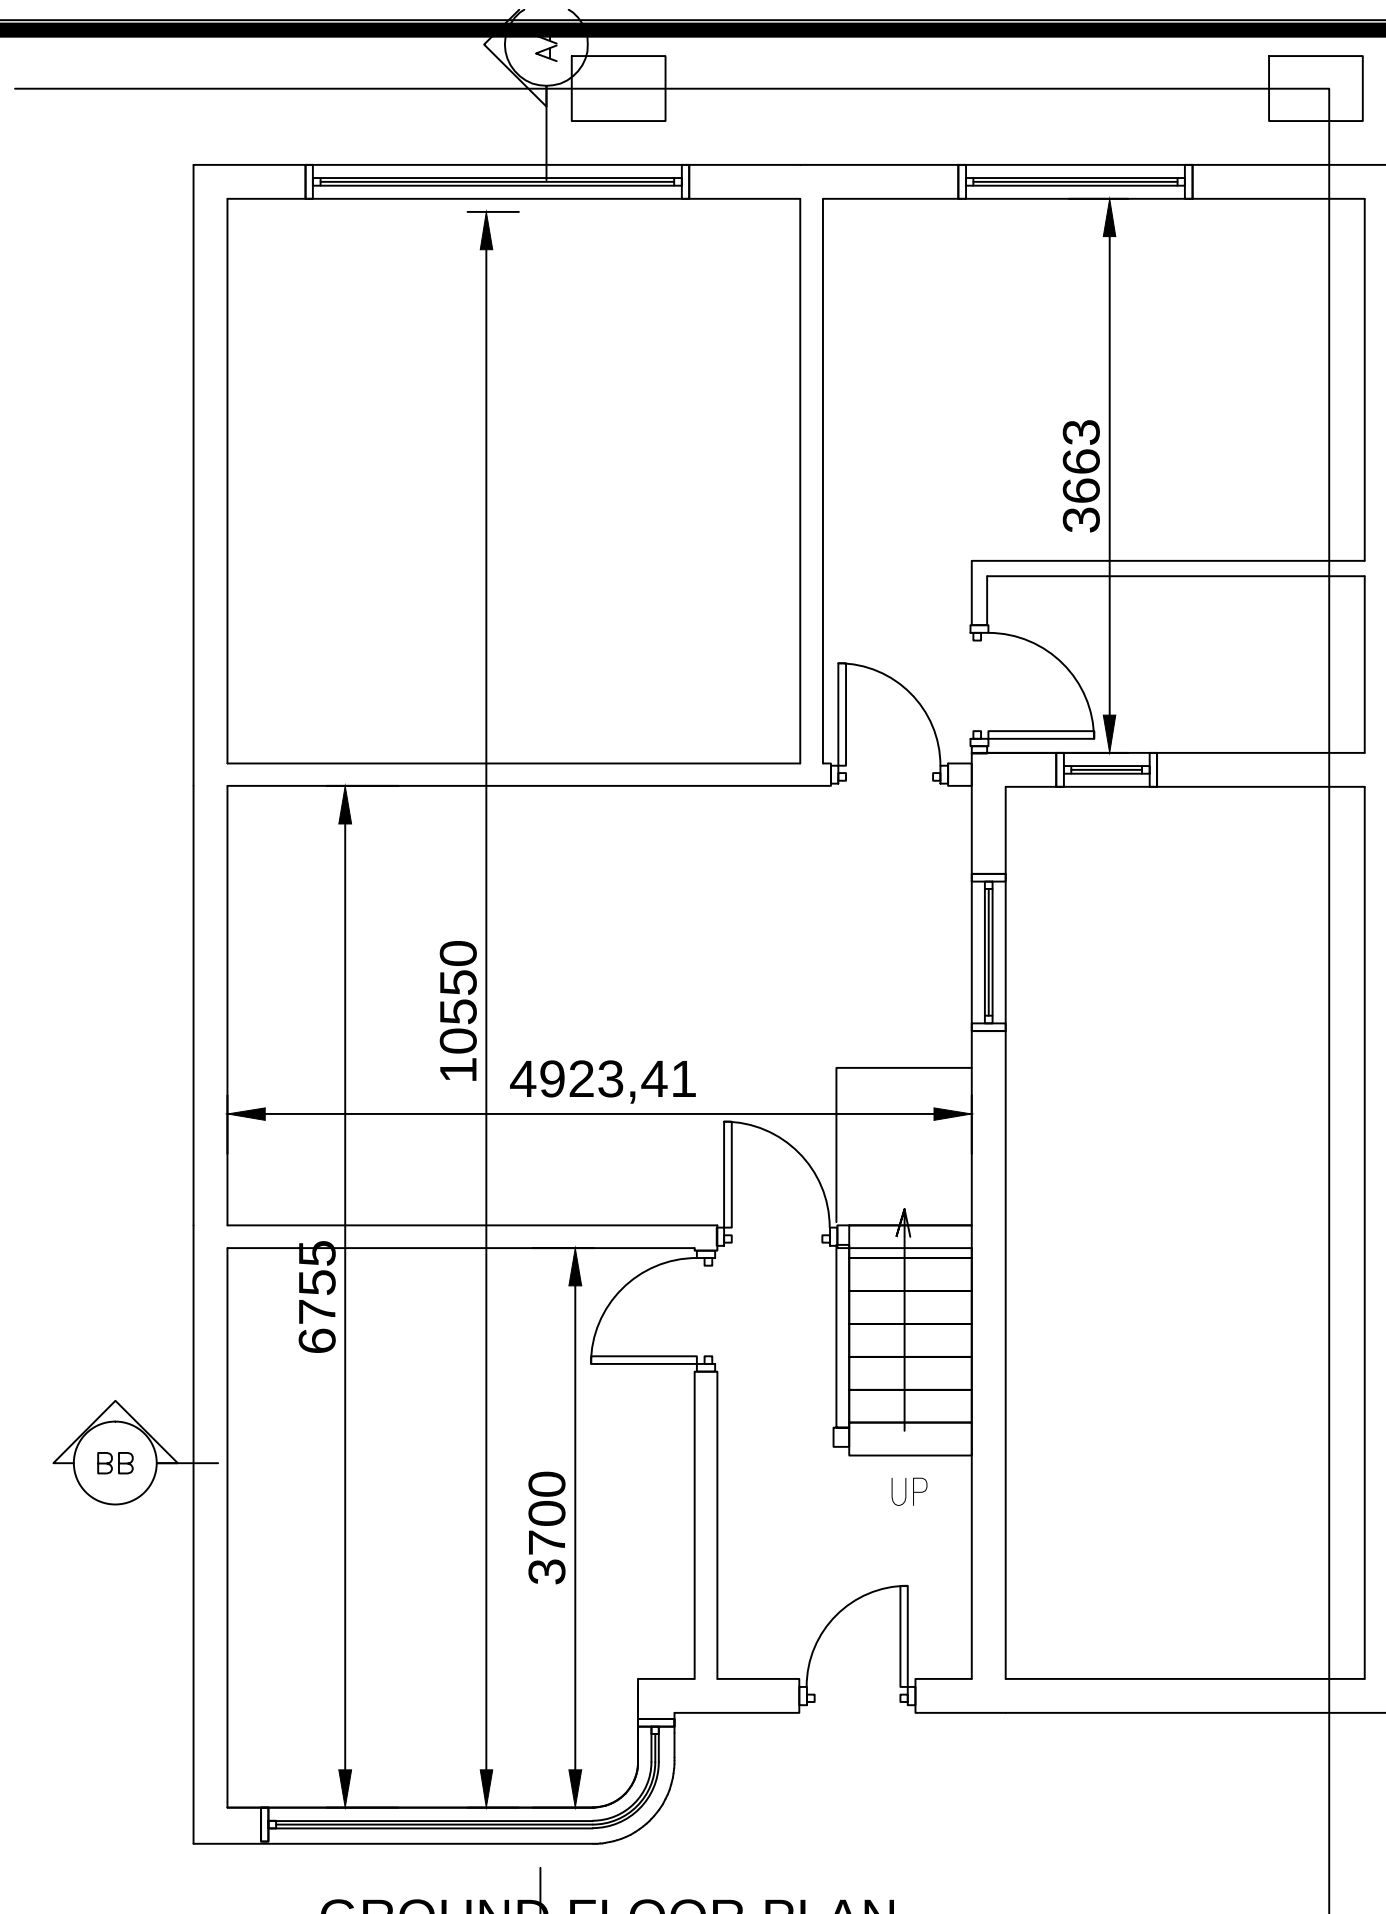

GROUND FLOOR PLAN



JB ASSOCIATES
 CHARTERED SURVEYORS & ENGINEERS
 140 Morton Way, Southgate, London N14 7AL
 Tel: 07967 966 097
 ALL DRAWINGS REMAIN THE COPYRIGHT OF JB ASSOCIATES.

PROJECT

2 BRIDGWATER ROAD, RUISLIP, MIDDX, HA4.
 PROPOSED TWO STOREY SIDE EXTENSION FIRST FLOOR
 REAR EXTENSION AND LOFT EXTENSION

SCALE

1:50@A3

DATE



16/6/2015

DRAWING NO.

F/5

REVISION

D

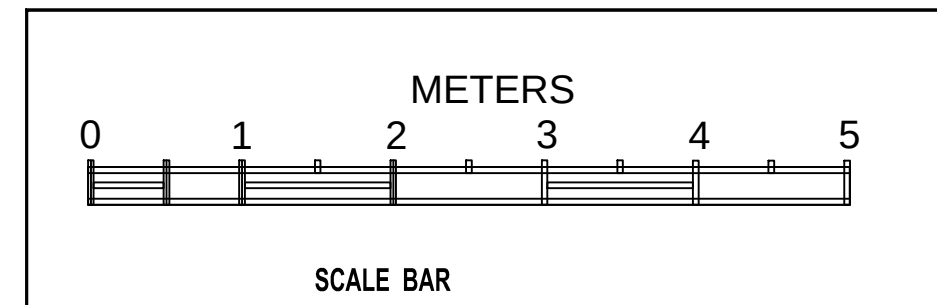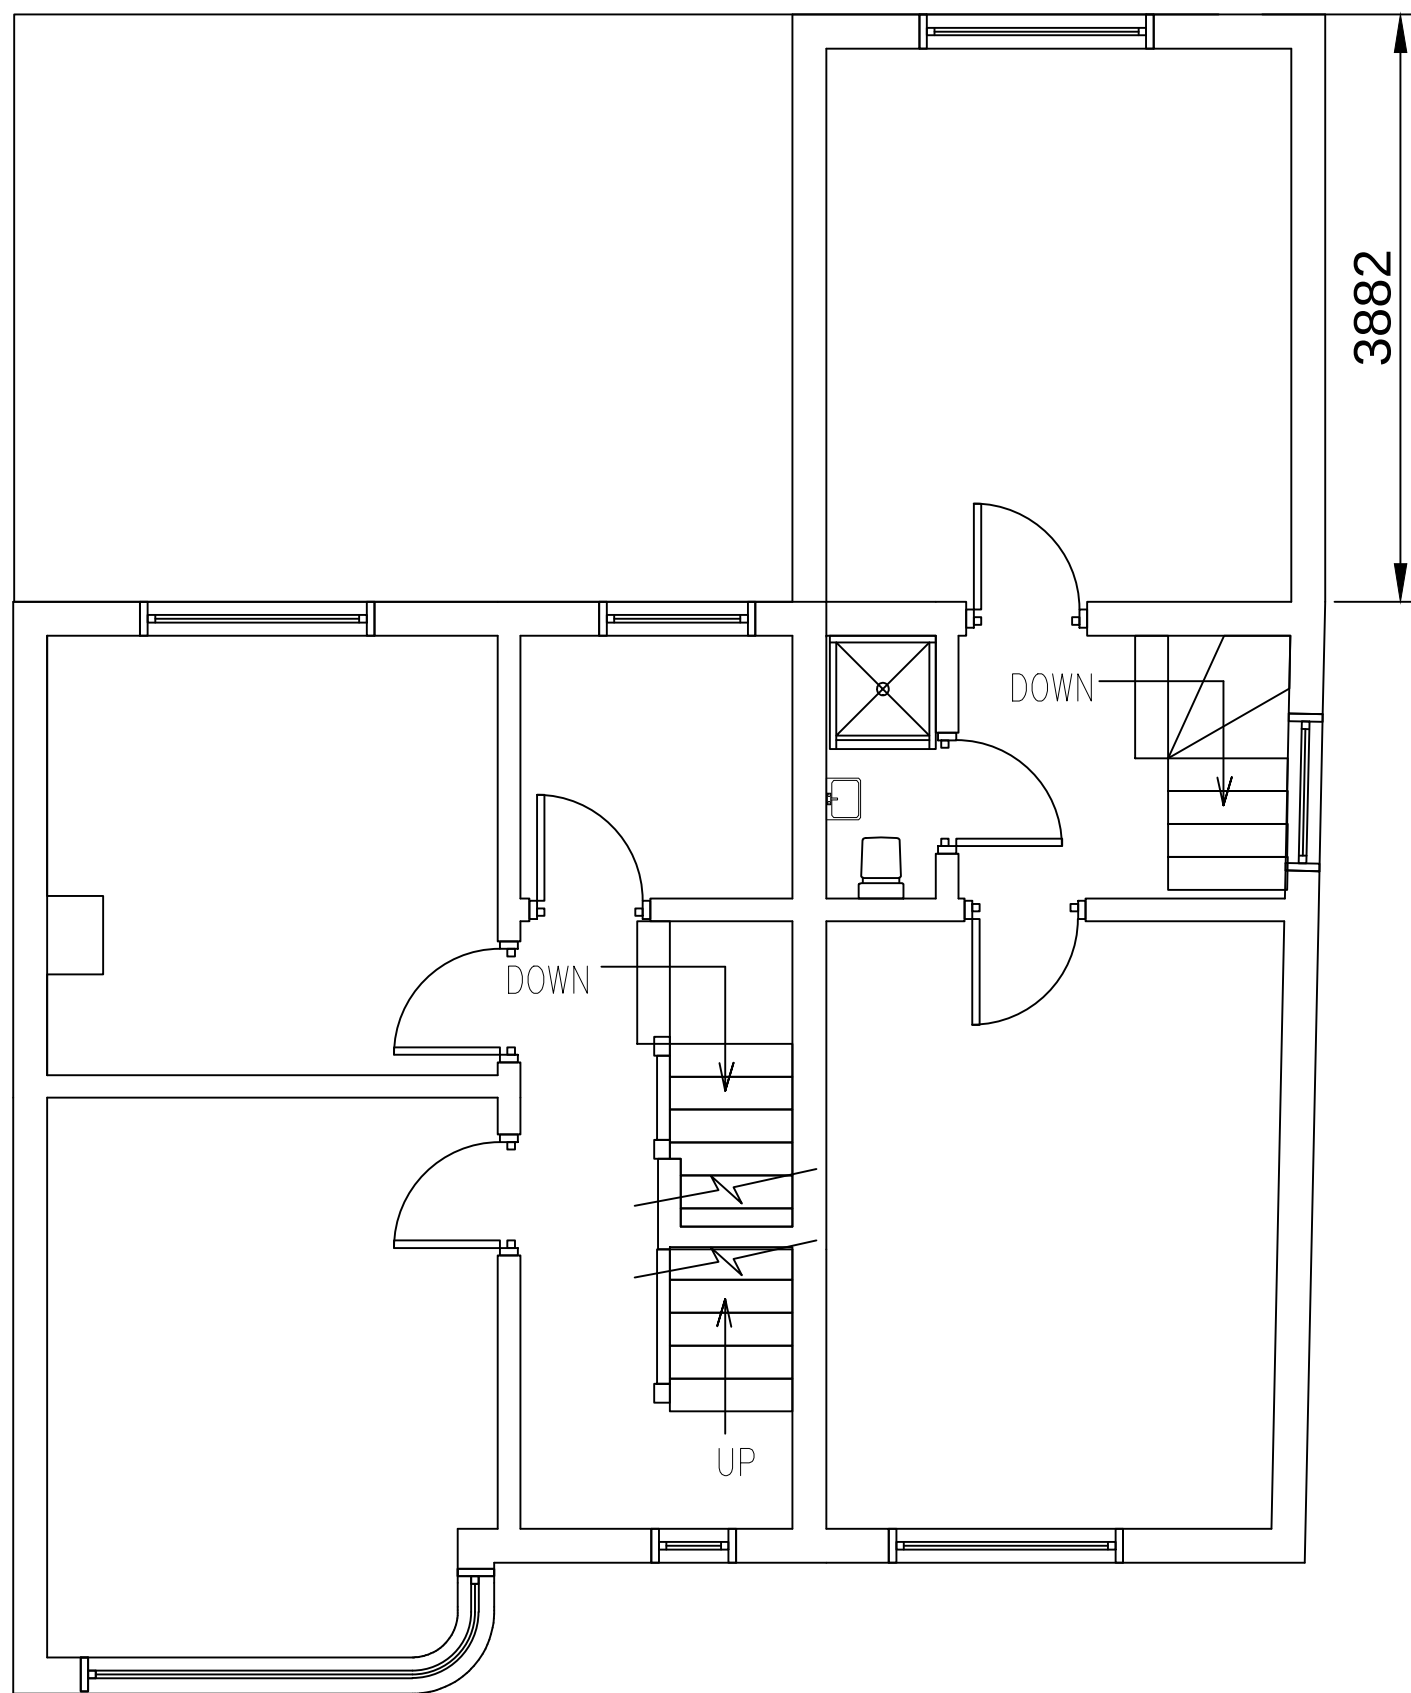

PROPOSED FIRST FLOOR PLAN



JB ASSOCIATES
 CHARTERED SURVEYORS & ENGINEERS
 140 Morton Way, Southgate, London N14 7AL
 Tel: 07967 966 097
 ALL DRAWINGS REMAIN THE COPYRIGHT OF JB ASSOCIATES.

PROJECT

2 BRIDGWATER ROAD, RUISLIP, MIDDX, HA4.
PROPOSED TWO STOREY SIDE EXTENSION FIRST FLOOR
REAR EXTENSION AND LOFT EXTENSION

SCALE

1:50@A3

DATE



16/6/2015

DRAWING NO.

F/6

REVISION

D

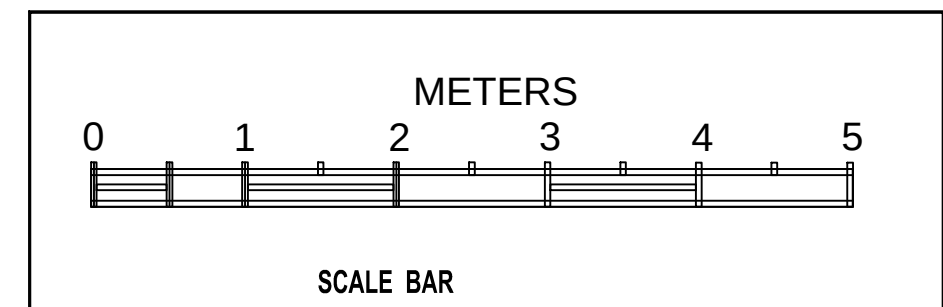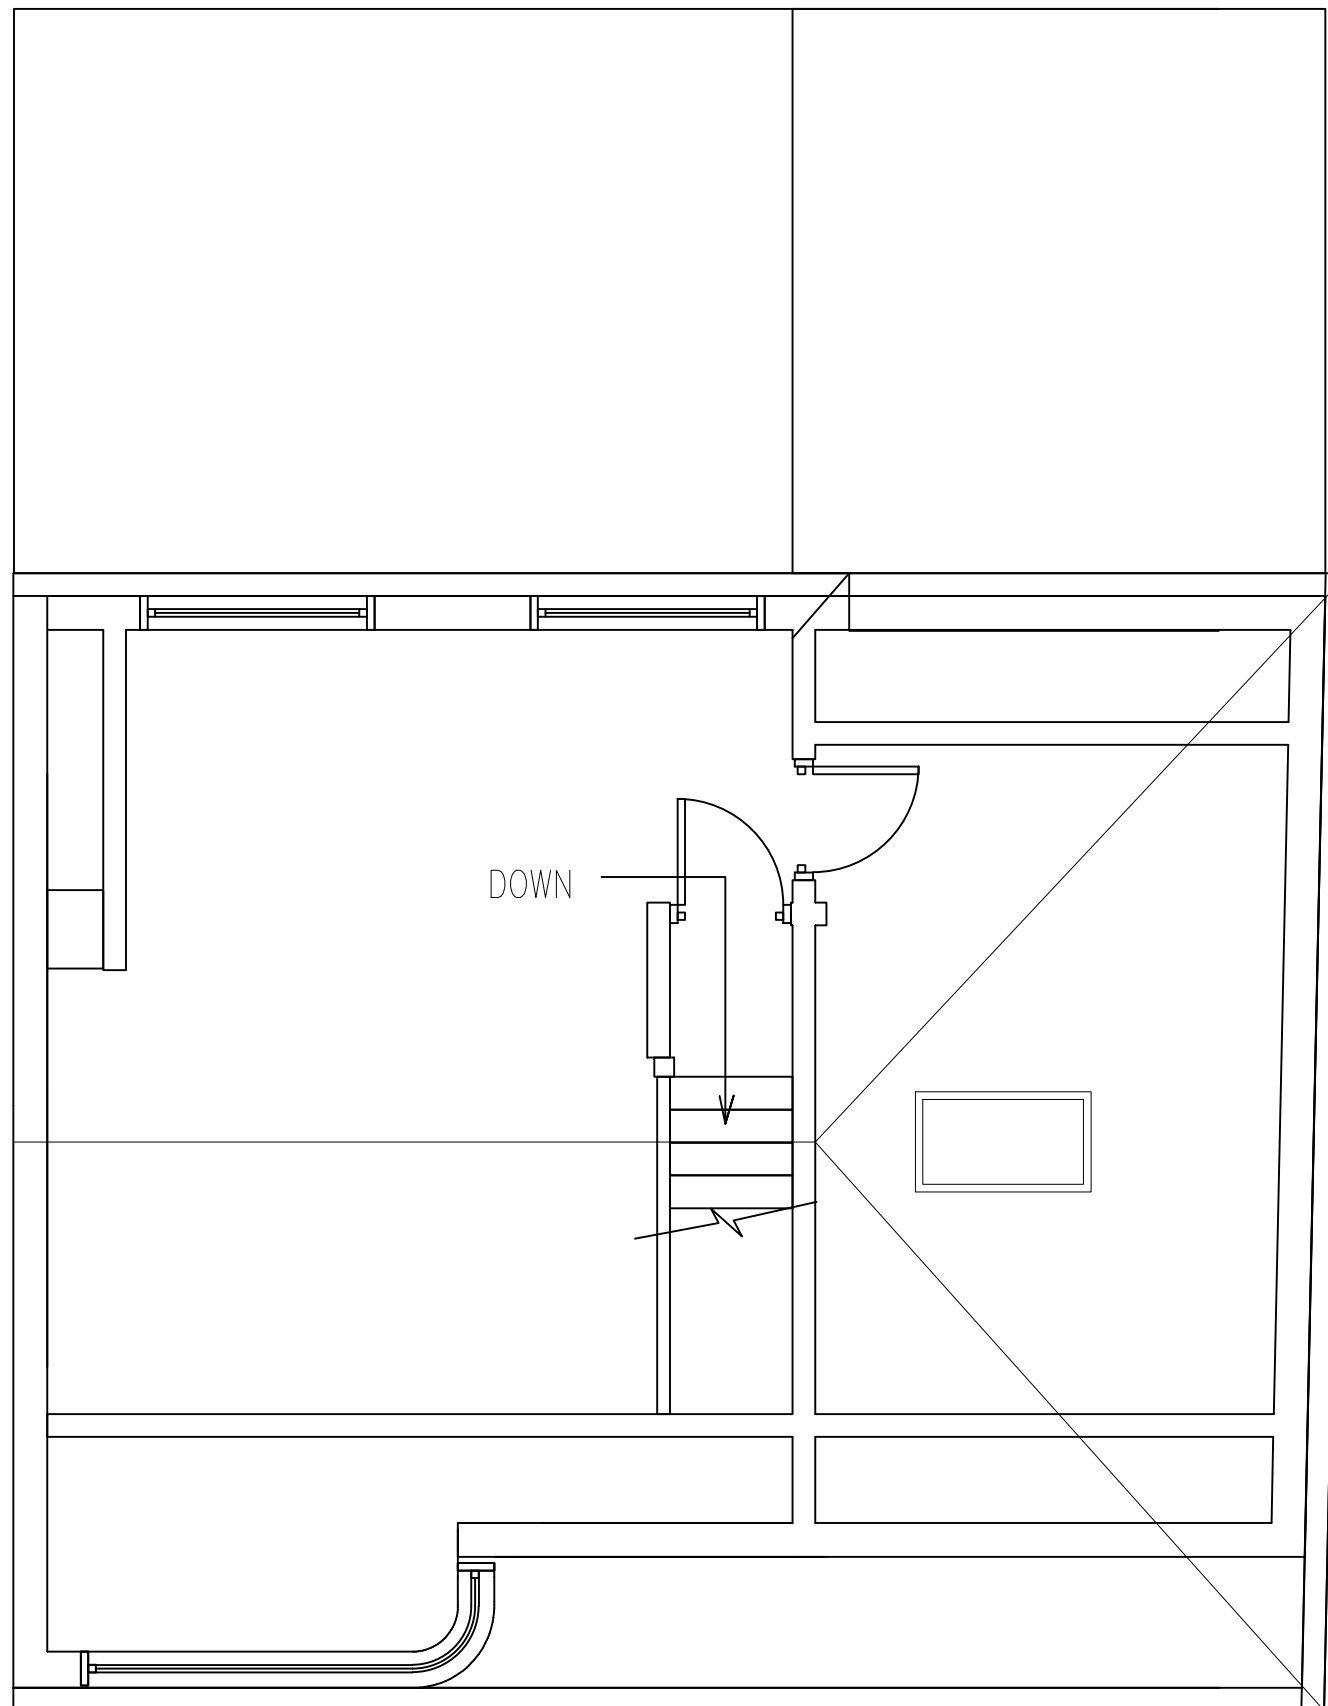

PROPOSED 2nd/LOFT PLAN



R I C S

J B ASSOCIATES
 CHARTERED SURVEYORS & ENGINEERS
 140 Morton Way, Southgate, London N14 7AL
 Tel: 07967 966 097
 ALL DRAWINGS REMAIN THE COPYRIGHT OF J.B. ASSOCIATES.

PROJECT

2 BRIDGWATER ROAD, RUISLIP, MIDDX, HA4.
PROPOSED TWO STOREY SIDE EXTENSION FIRST FLOOR
REAR EXTENSION AND LOFT EXTENSION

SCALE

1:50@A3

DATE



16/6/2015

DRAWING NO.

F/7

REVISION

D

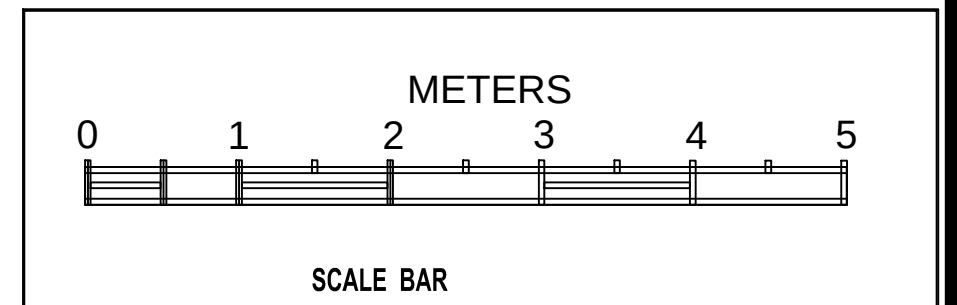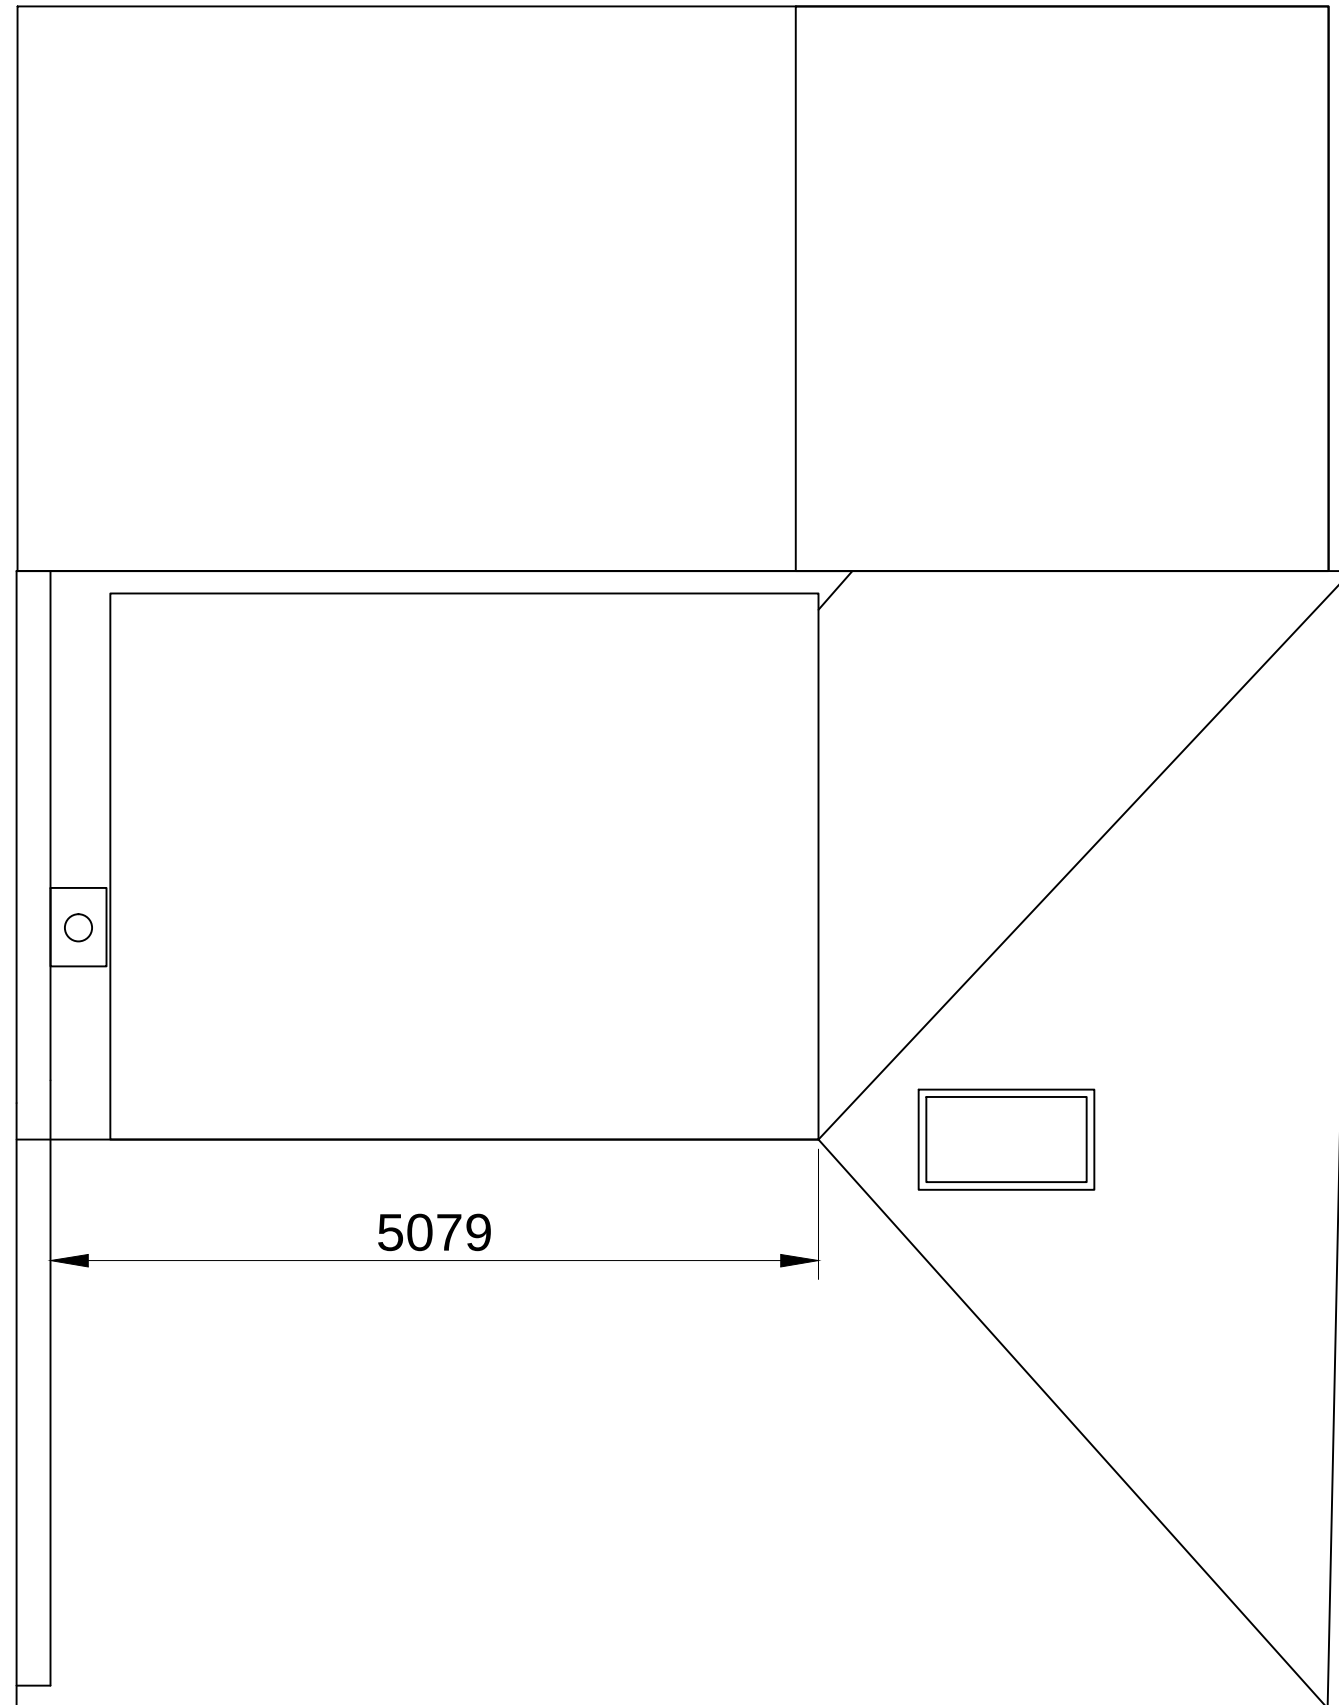

PROPOSED ROOF PLAN



J B ASSOCIATES
 CHARTERED SURVEYORS & ENGINEERS
 140 Morton Way, Southgate, London N14 7AL
 Tel: 07967 966 097
 ALL DRAWINGS REMAIN THE COPYRIGHT OF J.B. ASSOCIATES.

PROJECT

2 BRIDGWATER ROAD, RUISLIP, MIDDX, HA4.
PROPOSED TWO STOREY SIDE EXTENSION FIRST FLOOR
REAR EXTENSION AND LOFT EXTENSION

SCALE

1:50@A3

DATE

16/6/2015

DRAWING NO.


F/8

REVISION

D



EXISTING SIDE ELEVATION

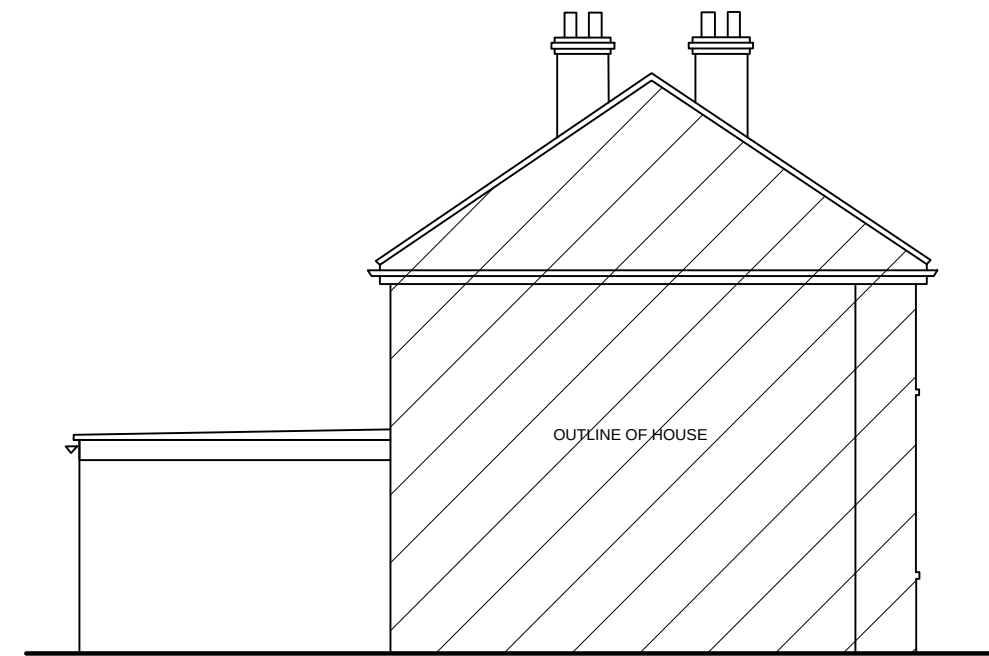


EXISTING SIDE ELEVATION ADJACENT TO NO. 4 BRIDGEWATER



EXISTING REAR ELEVATION



EXISTING FRONT ELEVATION

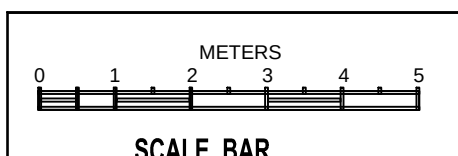




PROPOSED SIDE ELEVATION

Pitched roof,
Clay tiled to
match existing

Mansard cheeks, to
be Clay tiled to
match existing

New windows
to be white
UPVC to match
existing

New brickwork to
match existing

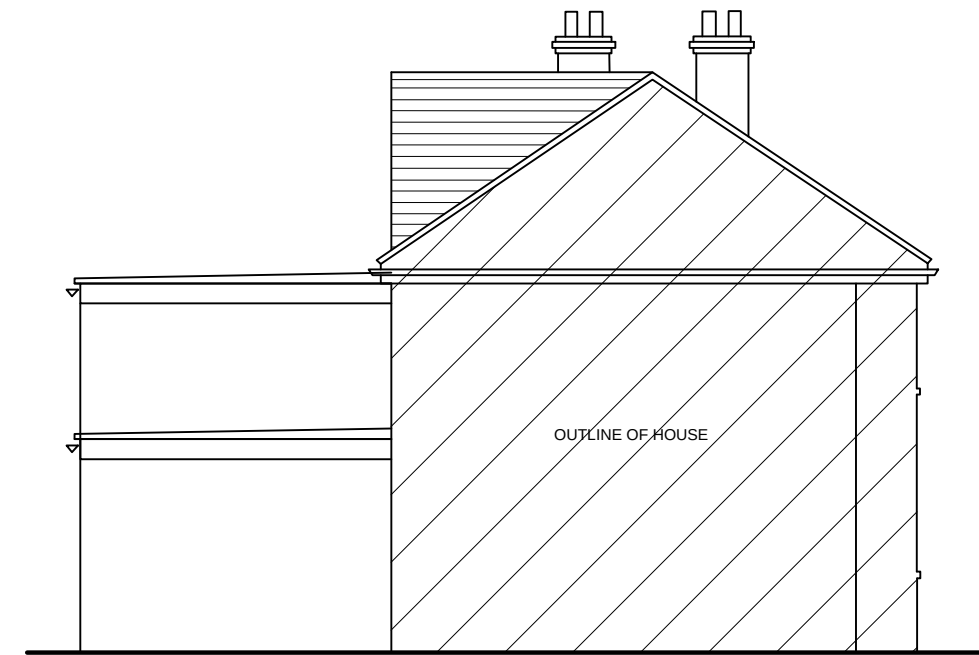

PROPOSED SIDE ELEVATION ADJACENT TO NO. 4 BRIDGEWATER



PROPOSED REAR ELEVATION

Pitched roof,
Clay tiled to
match existing


Mansard cheeks, to
be Clay tiled to
match existing

New windows
to be white
UPVC to match
existing

New brickwork to
match existing



PROPOSED FRONT ELEVATION

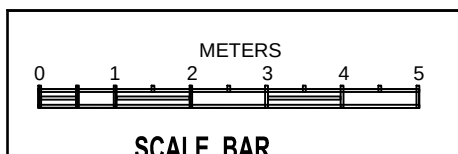

JB ASSOCIATES
CHARTERED SURVEYORS & ENGINEERS
140 Morton Way, Southgate, London N14 7AL
Tel: 07967 966 097
ALL DRAWINGS REMAIN THE COPYRIGHT OF JB ASSOCIATES.

PROJECT

2 BRIDGWATER ROAD, RUISLIP, MIDDX, HA4.
PROPOSED TWO STOREY SIDE EXTENSION FIRST FLOOR
REAR EXTENSION AND LOFT EXTENSION

SCALE

1:100@A3

DATE



16/6/2015

DRAWING NO.


F/10

REVISION


D

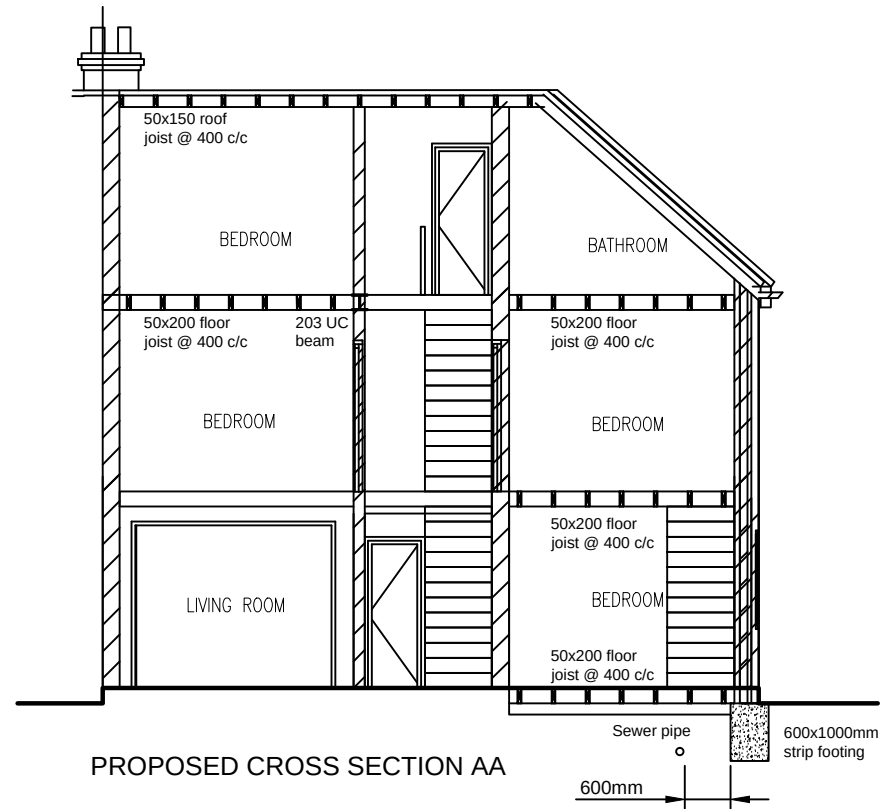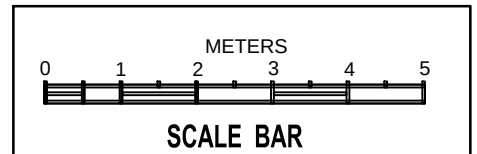


PROPOSED CROSS SECTION AA

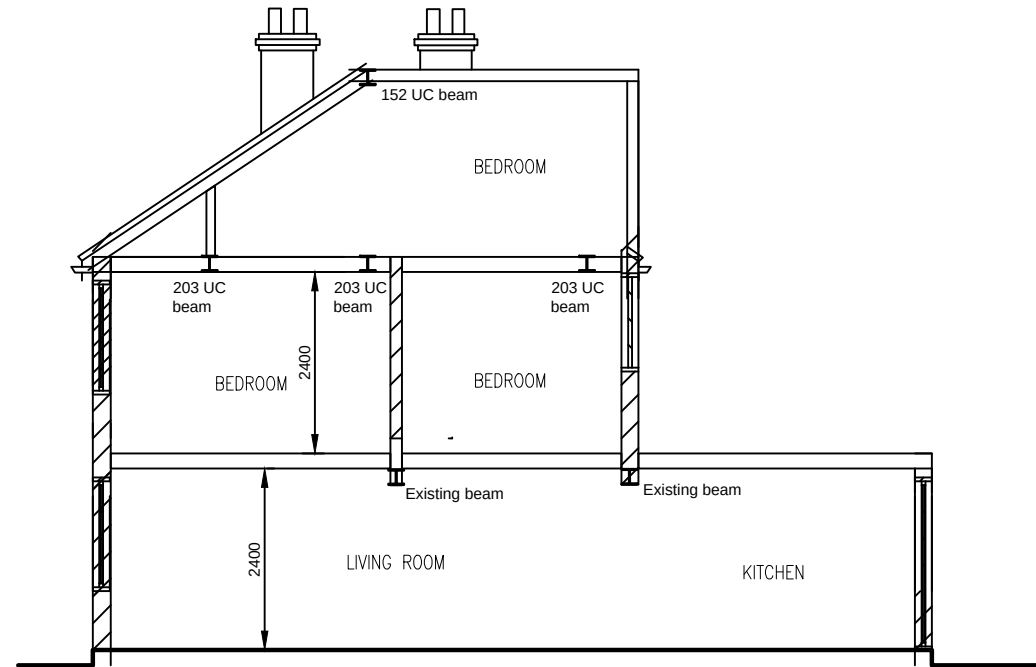

PROPOSED CROSS SECTION BB

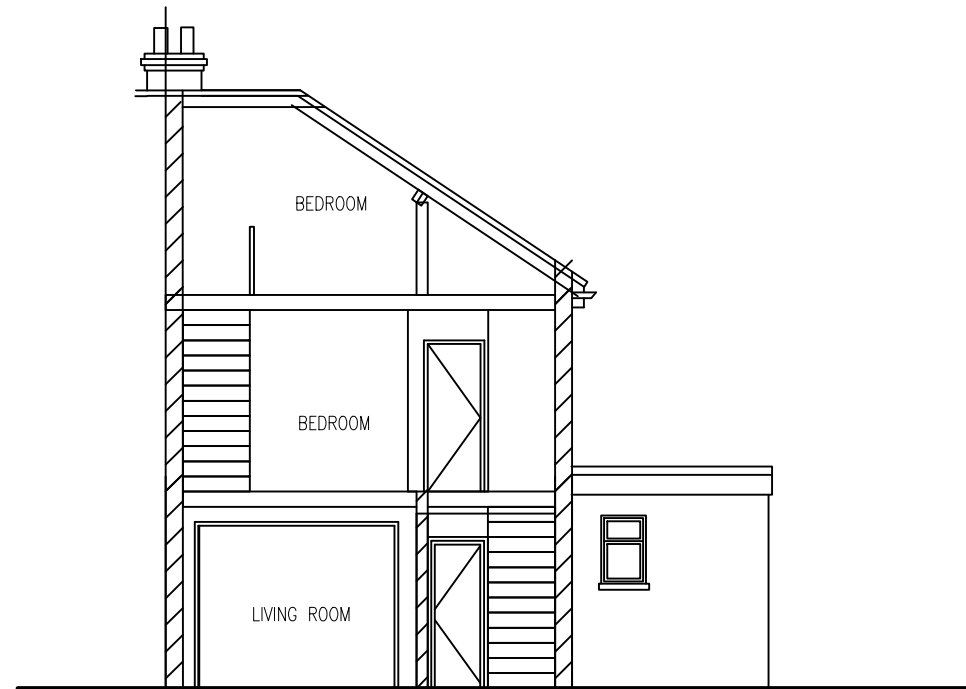

EXISTING CROSS SECTION AA

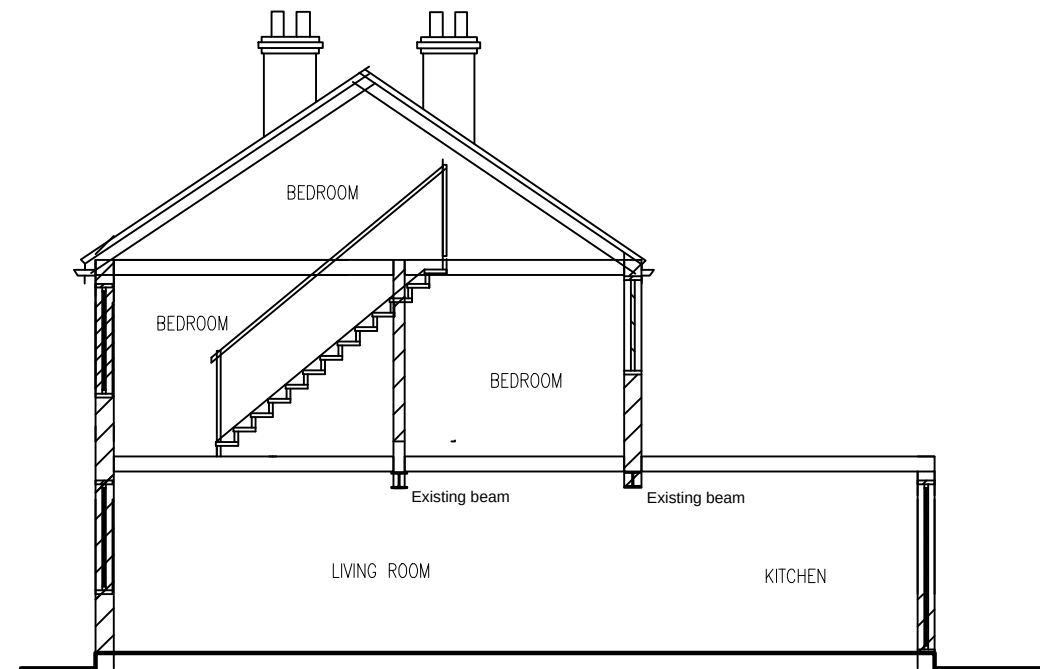

EXISTING CROSS SECTION BB



R I C S

JB ASSOCIATES
CHARTERED SURVEYORS & ENGINEERS
140 Morton Way, Southgate, London N14 7AL
Tel: 07967 966 097
ALL DRAWINGS REMAIN THE COPYRIGHT OF JB ASSOCIATES.

PROJECT

2 BRIDGWATER ROAD, RUISLIP, MIDDX, HA4.
PROPOSED TWO STOREY SIDE EXTENSION FIRST FLOOR
REAR EXTENSION AND LOFT EXTENSION

SCALE

1:100@A3

DATE

16/6/2015

DRAWING NO.

F/11

REVISION

D