


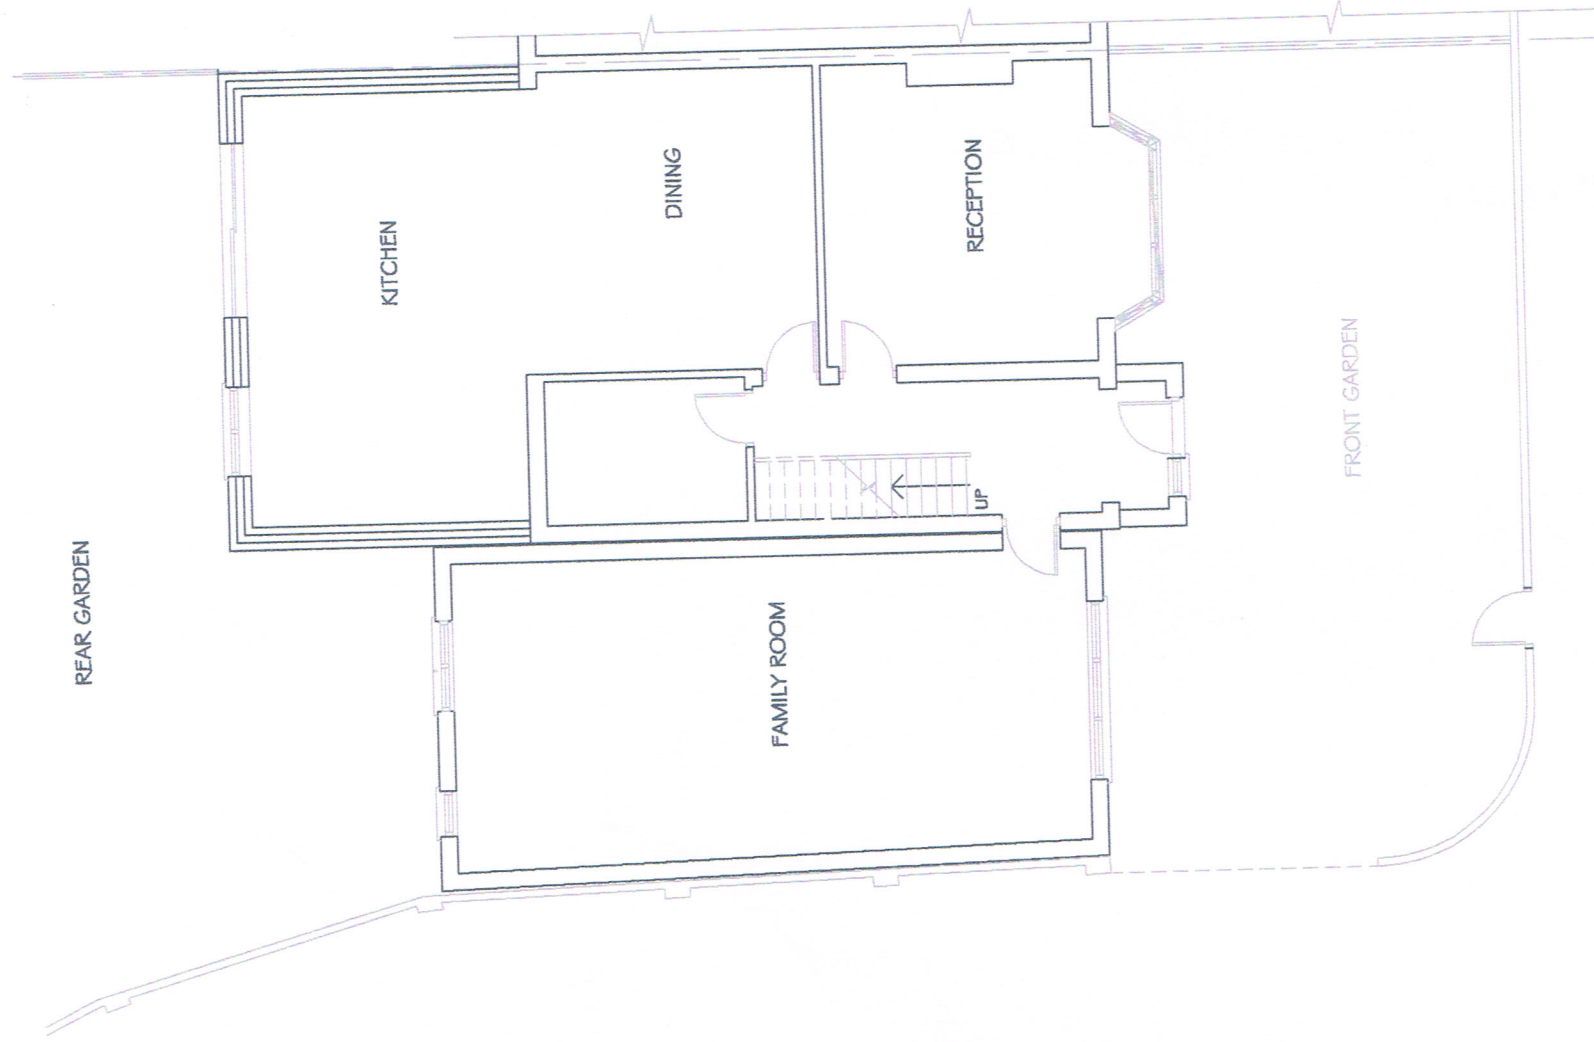

REAR GARDEN

KITCHEN

DINING

FAMILY ROOM

RECEPTION

FRONT GARDEN

← ACCESS ROAD →

OUTBUILDING

SPORTS ROOM

SHOWER ROOM

REAR GARDEN

KITCHEN

TOILET

DINING

FAMILY ROOM

RECEPTION



FRONT GARDEN

NEW BROADWAY

DENZILOE AVENUE


EXISTING GROUND F. PLAN

SCALE 1 : 100

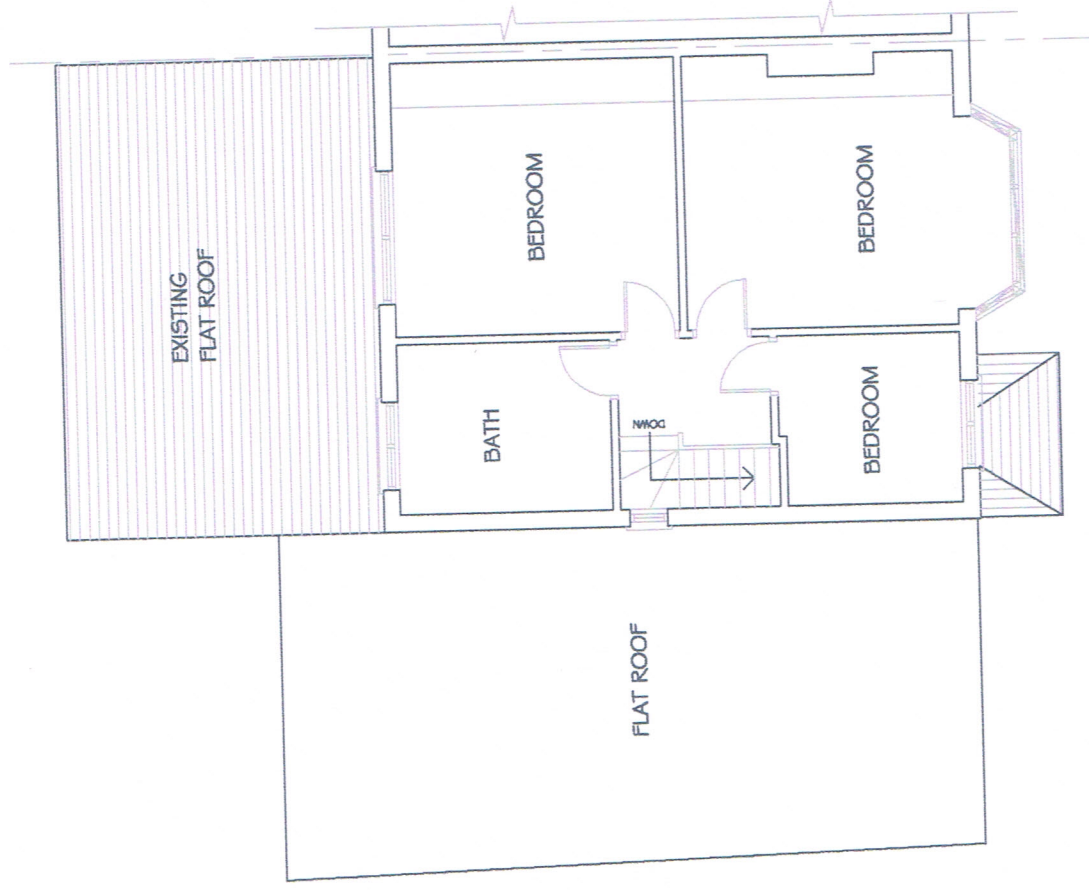 

EXISTING FIRST F. PLAN

SCALE 1 : 100

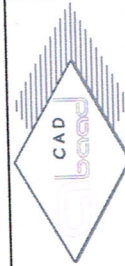

Drawn
S Emran

Checked

Job
24 NEW BROADWAY, UXBRIDGE, HILTINGDON
Loft Conversions

Client
Mrs Saliha Saraj

Drawing
Existing Floor Plans and Siteplan

Date
June 2017

Scale
1 : 100 @ a3

Draw. No.
452/01L

Date

Revisions

EXISTING SITEPLAN

SCALE 1 : 200