




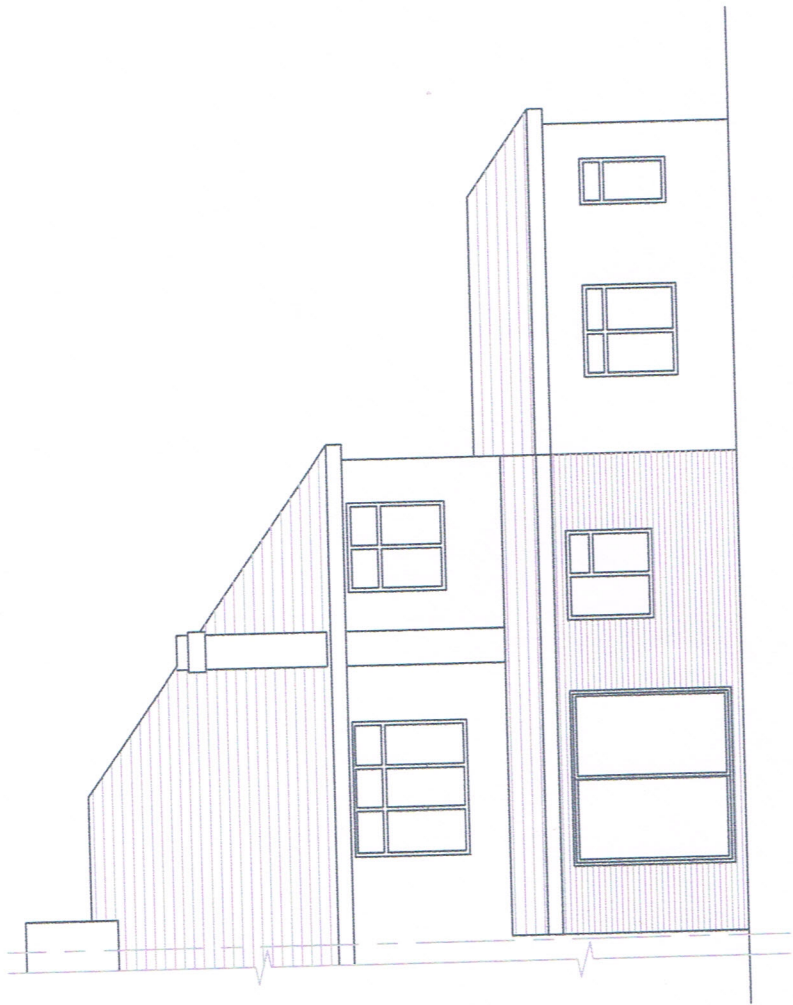


EXISTING REAR ELEVATION
SCALE 1 : 100

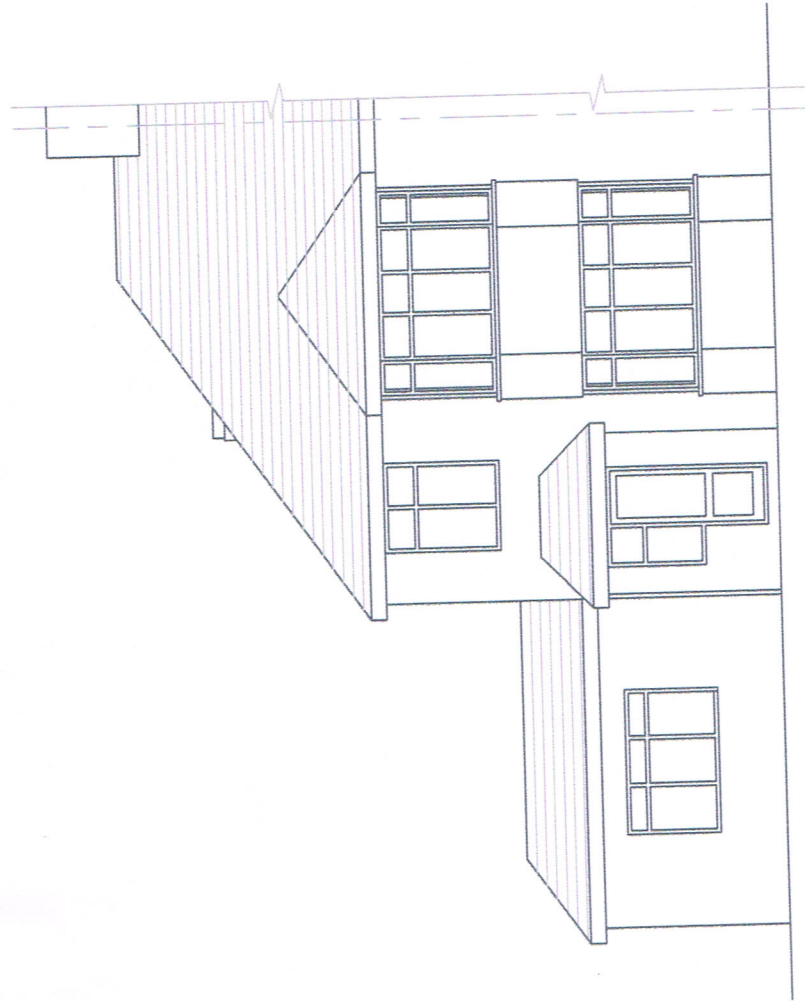


EXISTING FRONT ELEVATION
SCALE 1 : 100

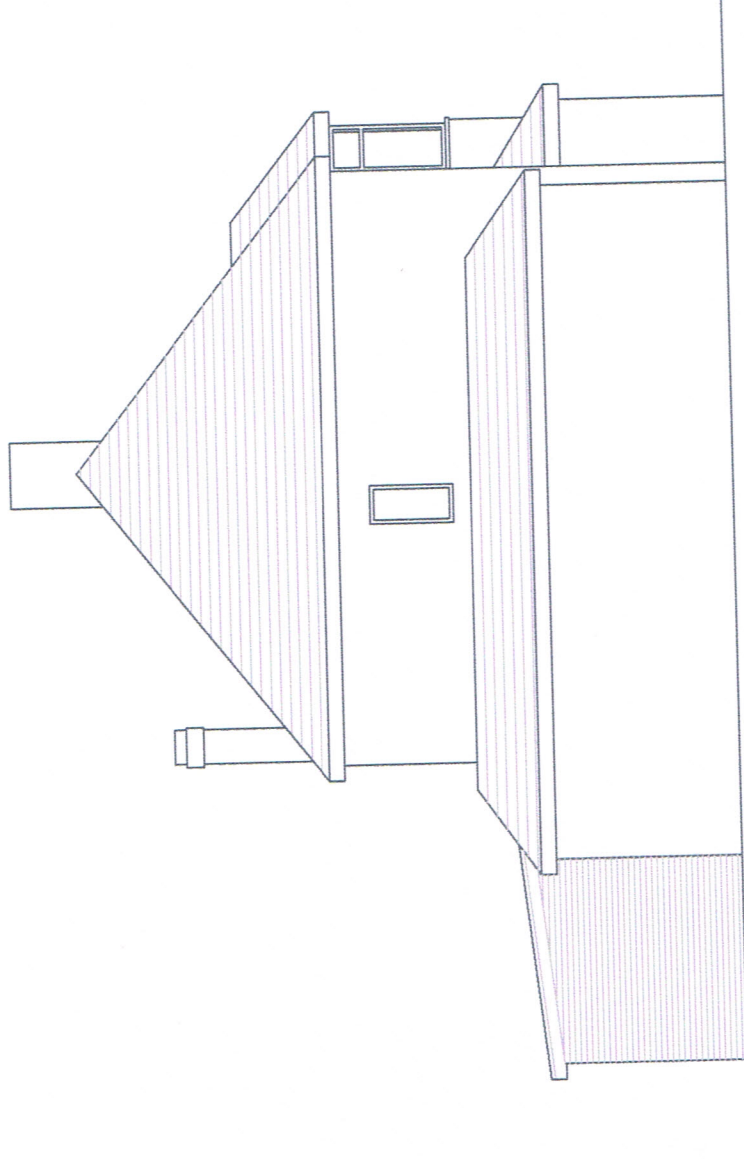

EXISTING SIDE ELEVATION
SCALE 1 : 100

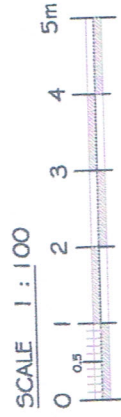

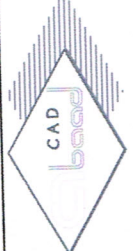	Job	24 NEW BROADWAY, UXBRIDGE, HILLINGDON			
	Client	Mrs Saliha Saraj			
	Drawing	Existing Elevations			
	Date	June 2017	Scale	1 : 100 @ a3	
Drawn	S Emran	Checked		Drawn No.	452/021