



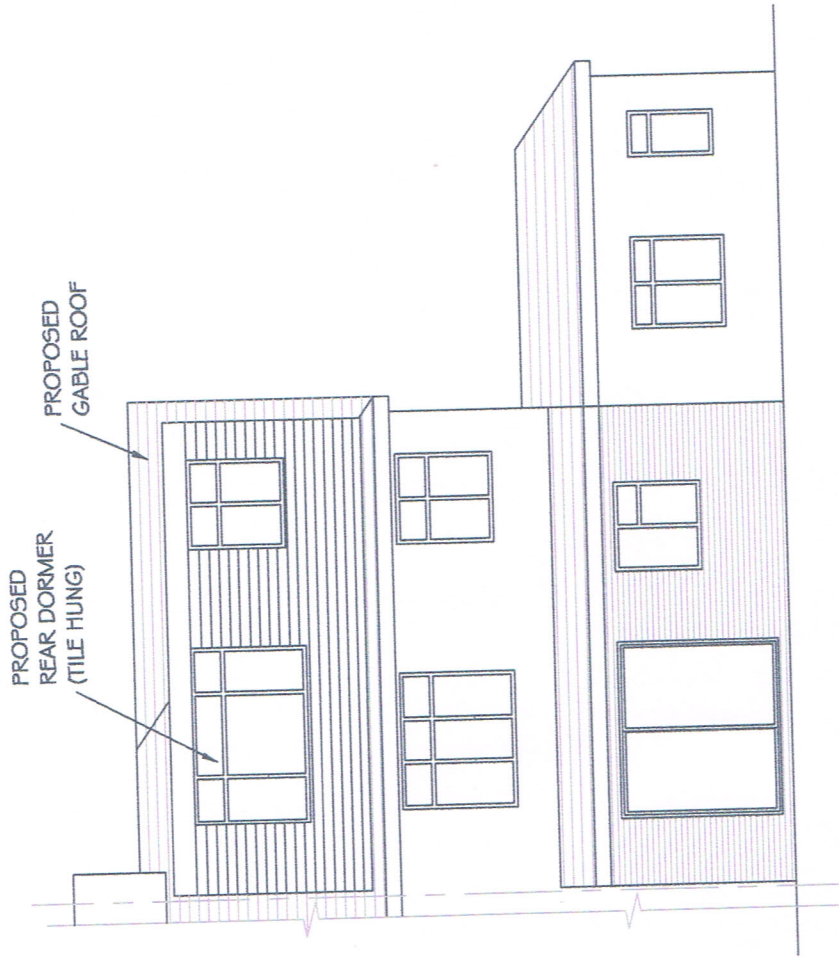


PROPOSED REAR ELEVATION
SCALE 1 : 100




PROPOSED FRONT ELEVATION
SCALE 1 : 100

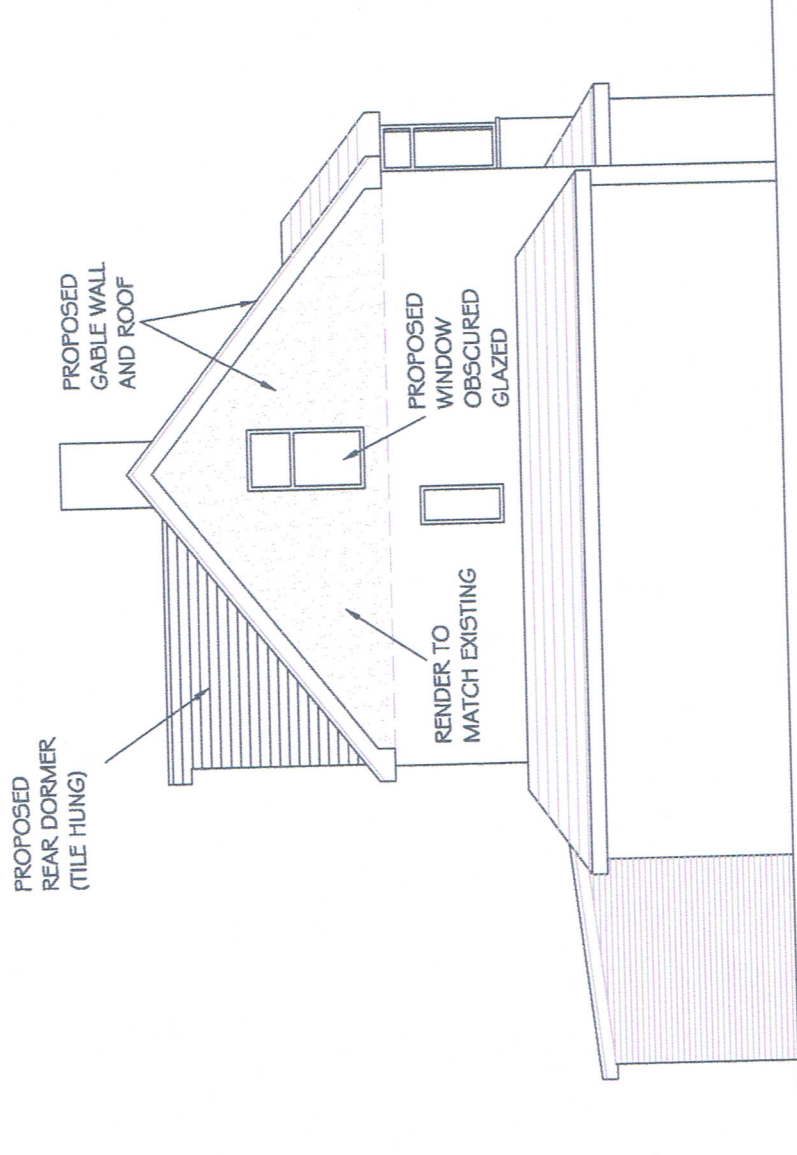

PROPOSED SIDE ELEVATION
SCALE 1 : 100

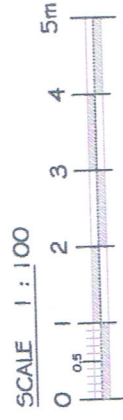

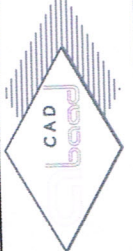	Job	24 NEW BROADWAY, UXBRIDGE, HILLINGDON		
	Client	Mrs Saliha Saraj		
	Drawing	Proposed Elevations		
	Date	June 2017	Scale	1 : 100 @ A3
Drawn	5 Enran	Dwg No.	452/04L	
Checked				