




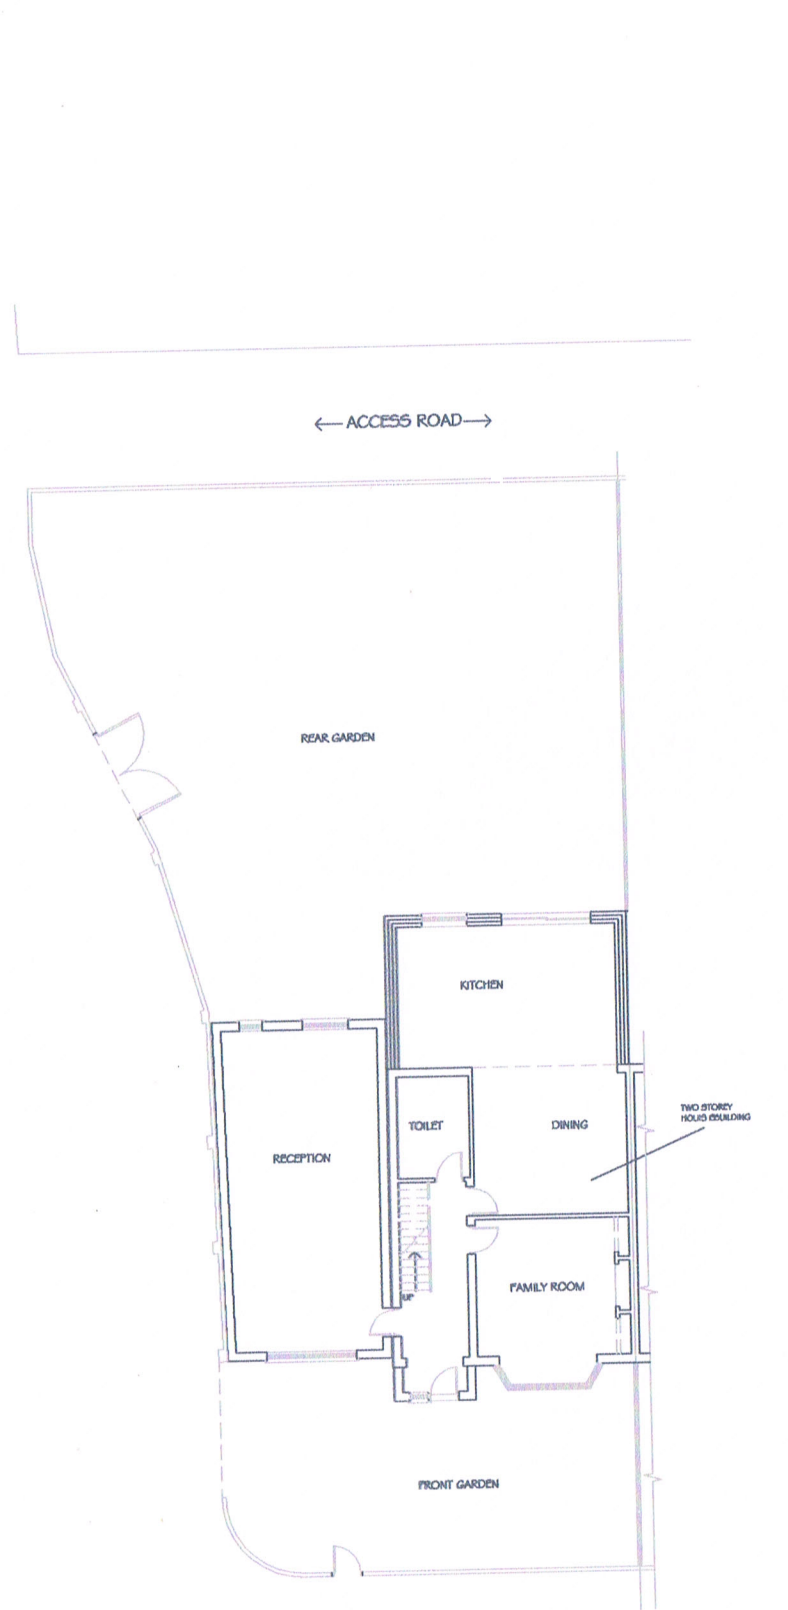


UXBRIDGE ROAD

EXISTING SITEPLAN
SCALE 1 : 200

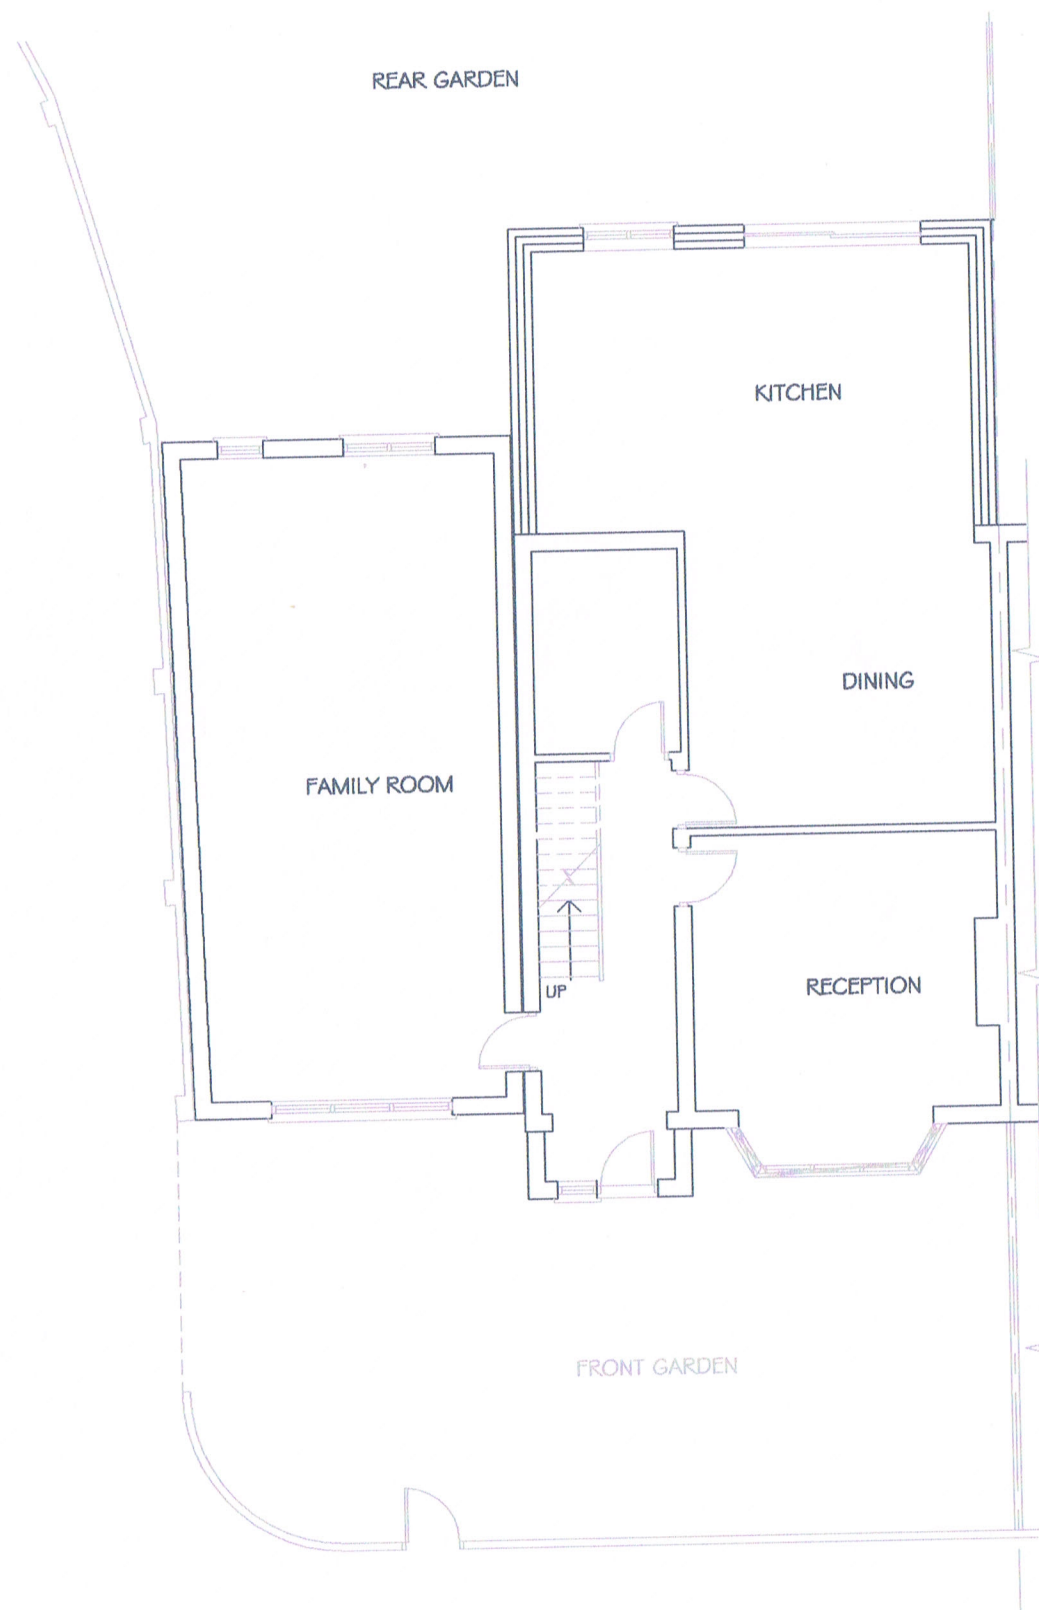

EXISTING GROUND F. PLAN
SCALE 1 : 100

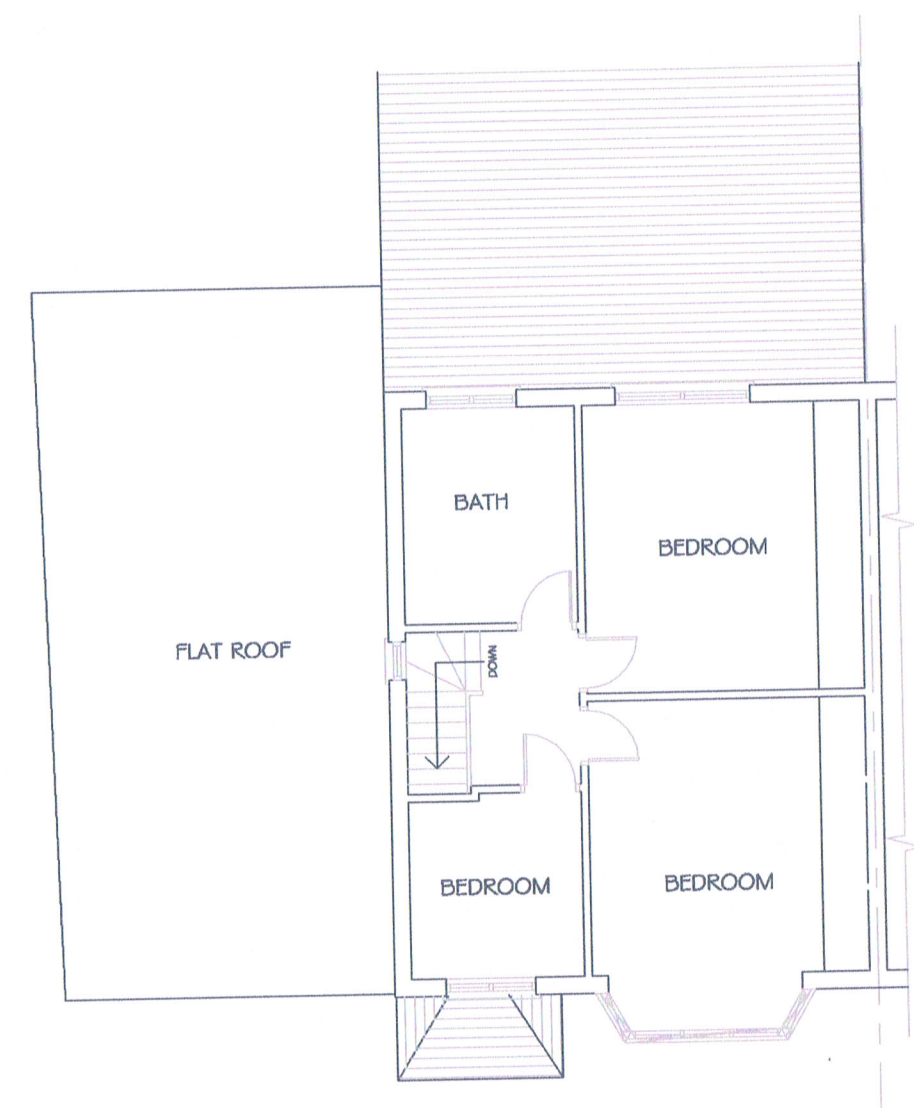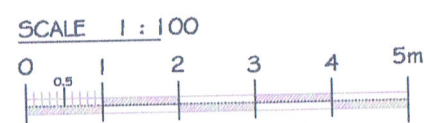

EXISTING FIRST F. PLAN
SCALE 1 : 100

	Job 24 NEW BROADWAY, UXBRIDGE, Hillingdon			Date Revisions
	Ground F and First F Rear Extensions			
	Client Mrs Saliha Saraj			
	Drawing Existing Floor Plans and Siteplan			
Drawn S Emran	Date Dec 2016	Scale 1 : 100 @ a3	Dwg. No. 452/01A	
Checked				