





EXISTING REAR ELEVATION
SCALE 1 : 100

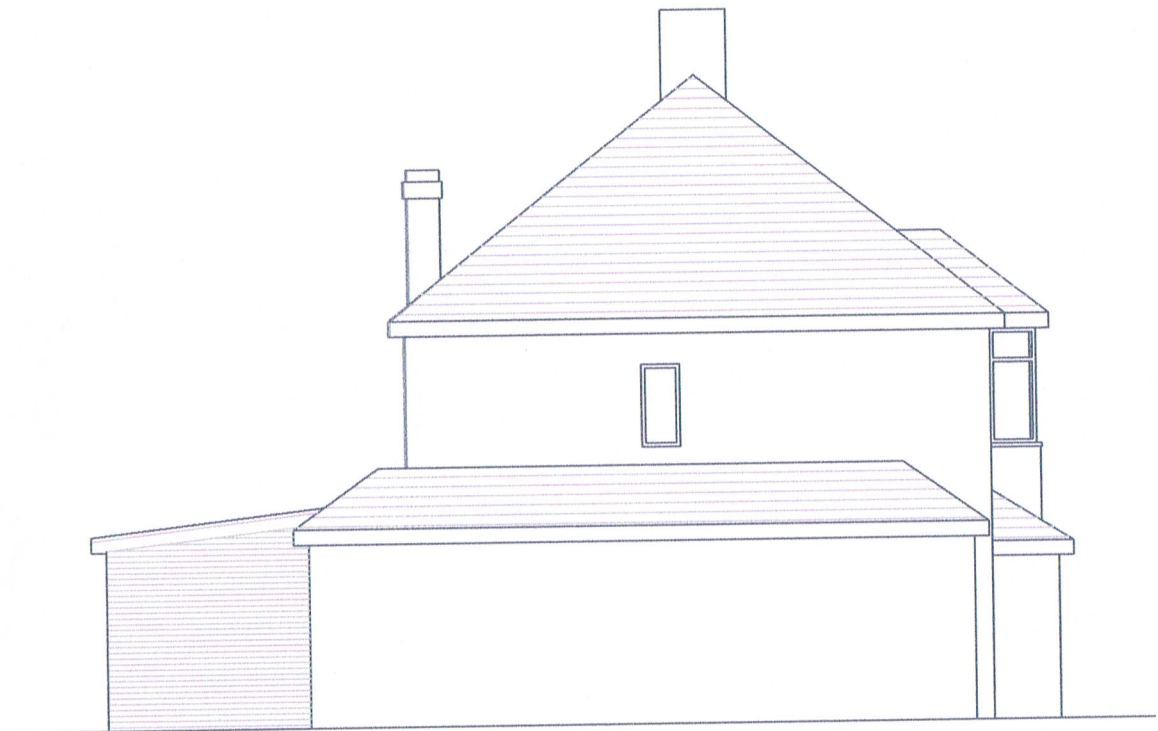

EXISTING SIDE ELEVATION
SCALE 1 : 100



EXISTING FRONT ELEVATION
SCALE 1 : 100

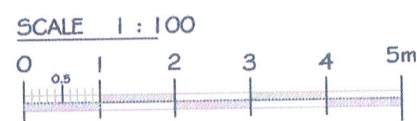

	Job 24 NEW BROADWAY, UXBRIDGE, Hillingdon Ground F and First F Rear Extensions		<table><tr><th>Date</th><th>Revisions</th></tr><tr><td> </td><td> </td></tr><tr><td> </td><td> </td></tr><tr><td> </td><td> </td></tr></table>	Date	Revisions						
	Date	Revisions									
Client: Mrs Saliha Saraj											
Drawing Existing Elevations											
Drawn S Emran	Drawing Existing Elevations										
Checked	Date Dec 2016	Scale 1 : 100 @ a3	Dwg. No. 452/02A								