

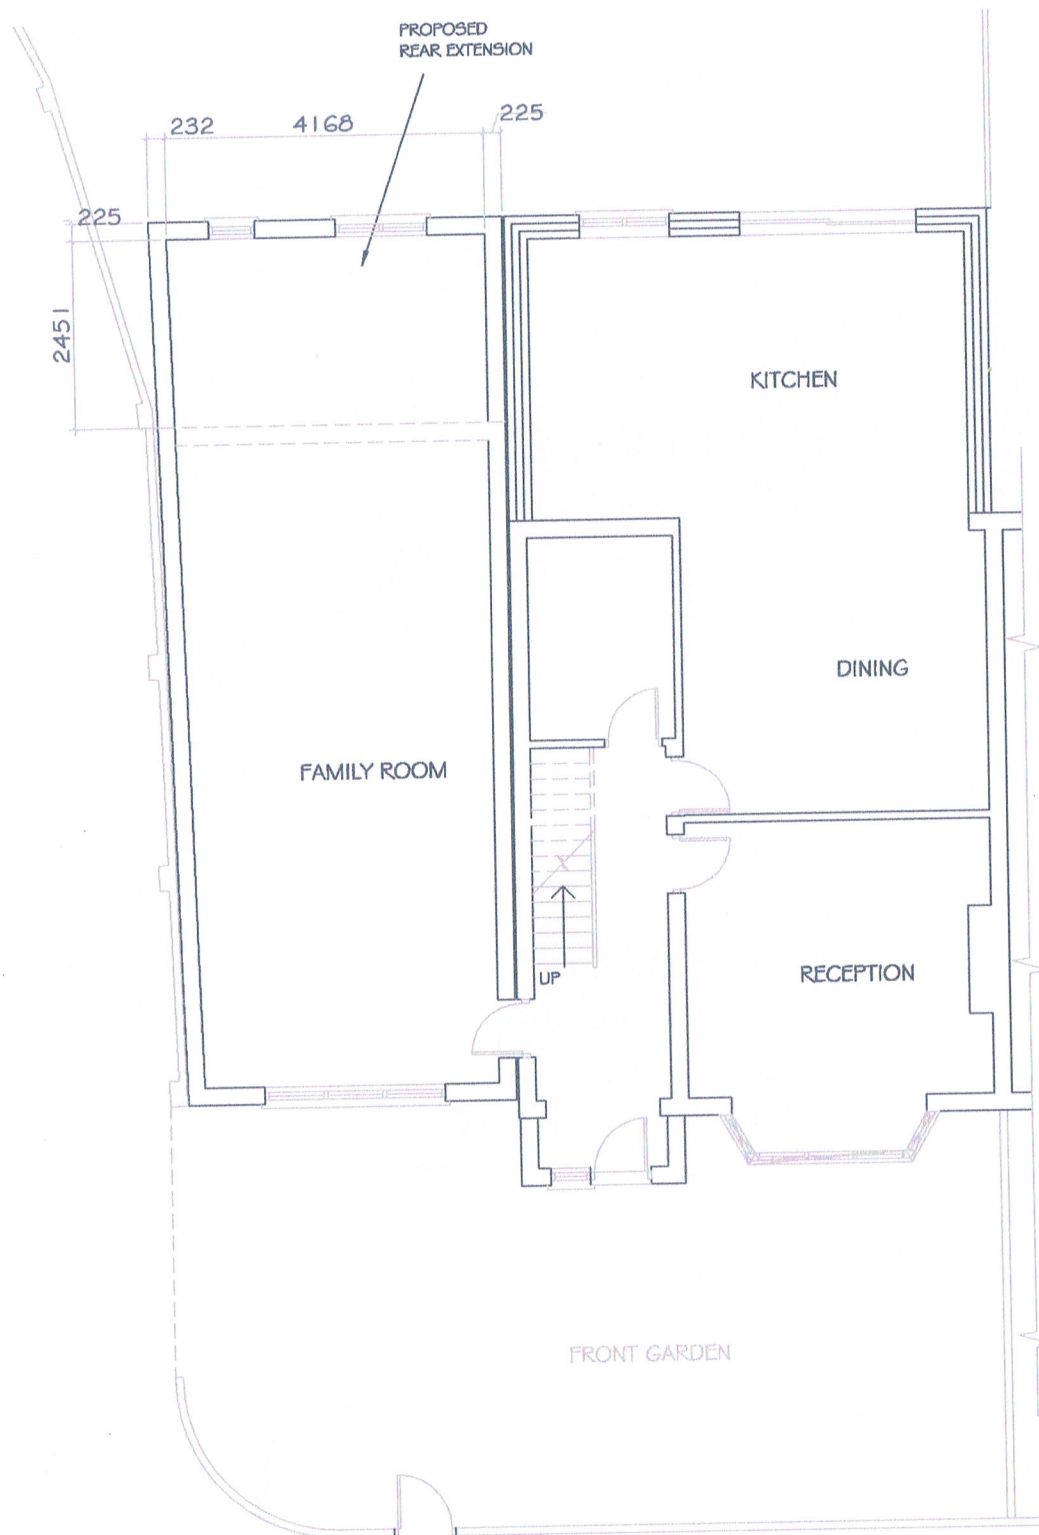



REAR GARDEN

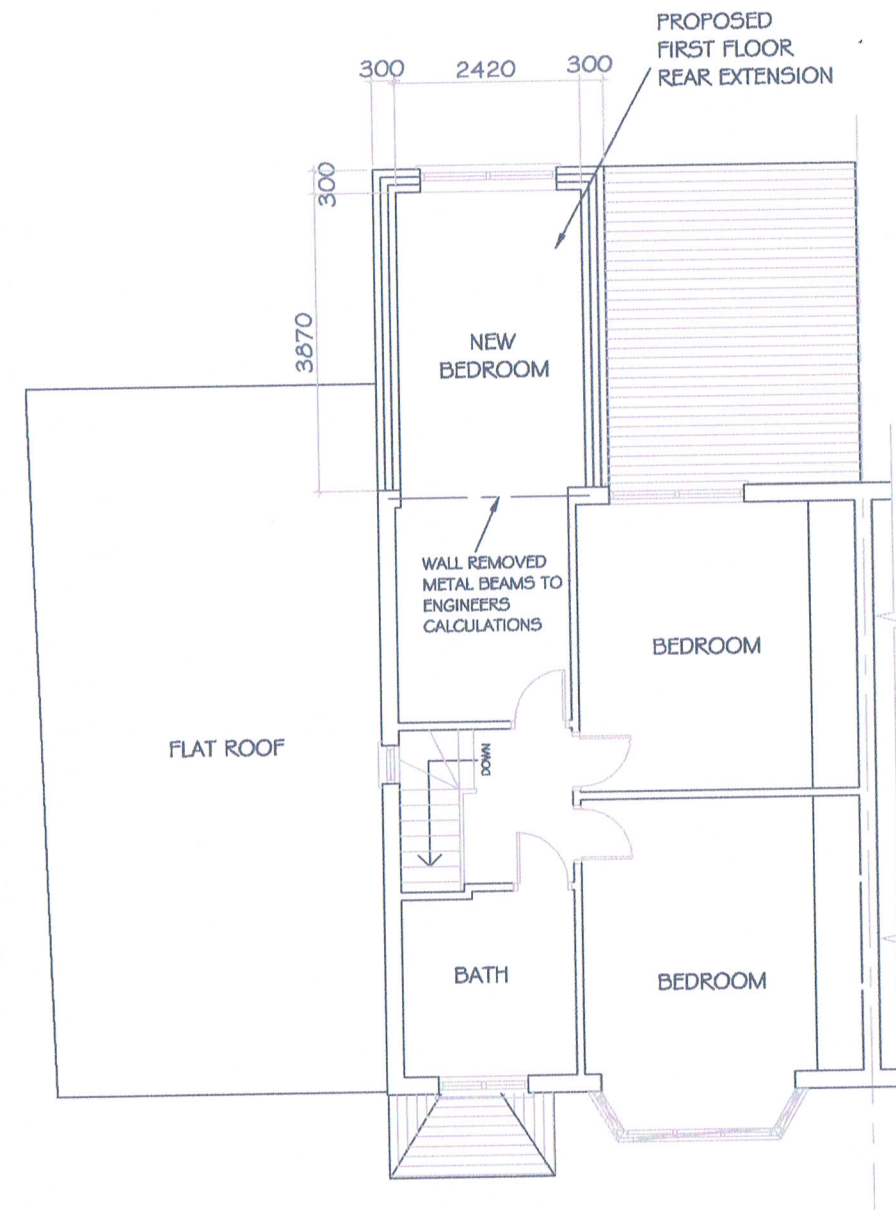

PROPOSED GROUND F. PLAN
SCALE 1 : 100

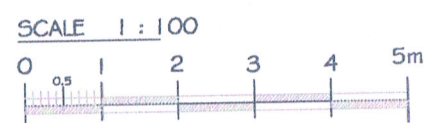

PROPOSED FIRST F. PLAN
SCALE 1 : 100

 	Job 24 NEW BROADWAY, UXBRIDGE, Hillingdon			Date Revisions
	Ground F and First F Reasr Extensions			
Client Mrs Saliha Saraj				
Drawing Proposed Floor Plans				
Drawn S Emran	Date Jan 2017		Scale 1 : 100 @ a3	Des. No. 452/03A
Checked				