




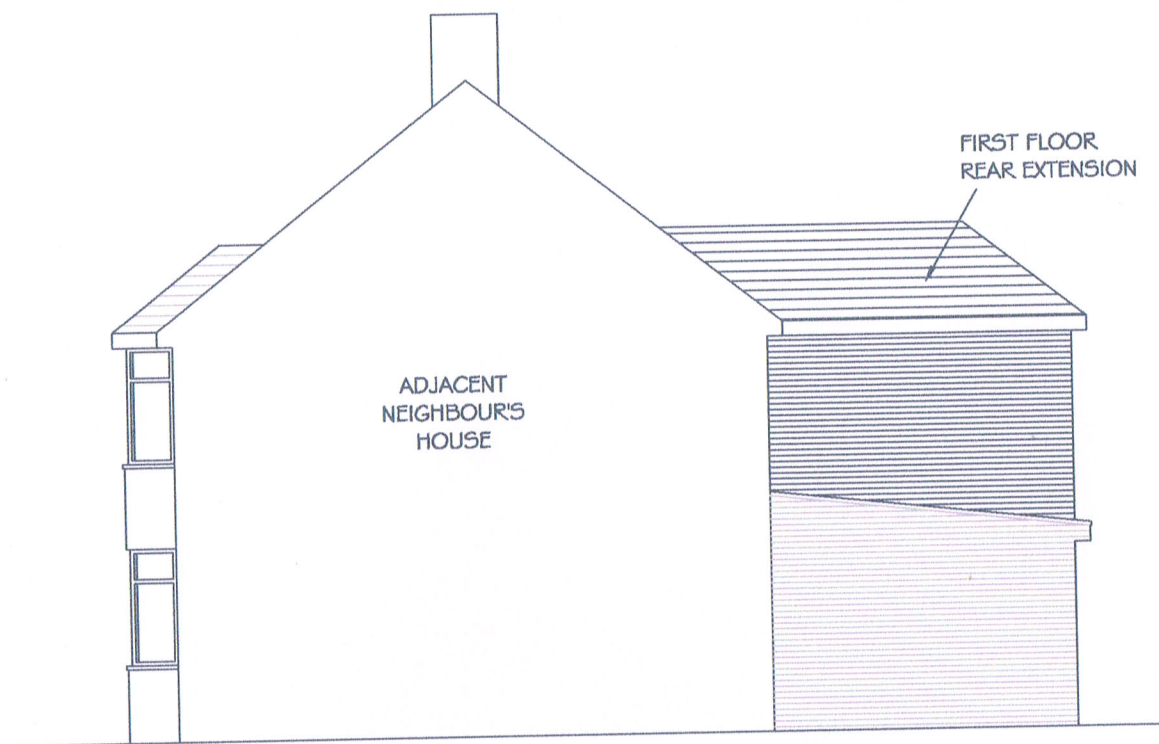


PROPOSED R SIDE ELEVATION
SCALE 1 : 100

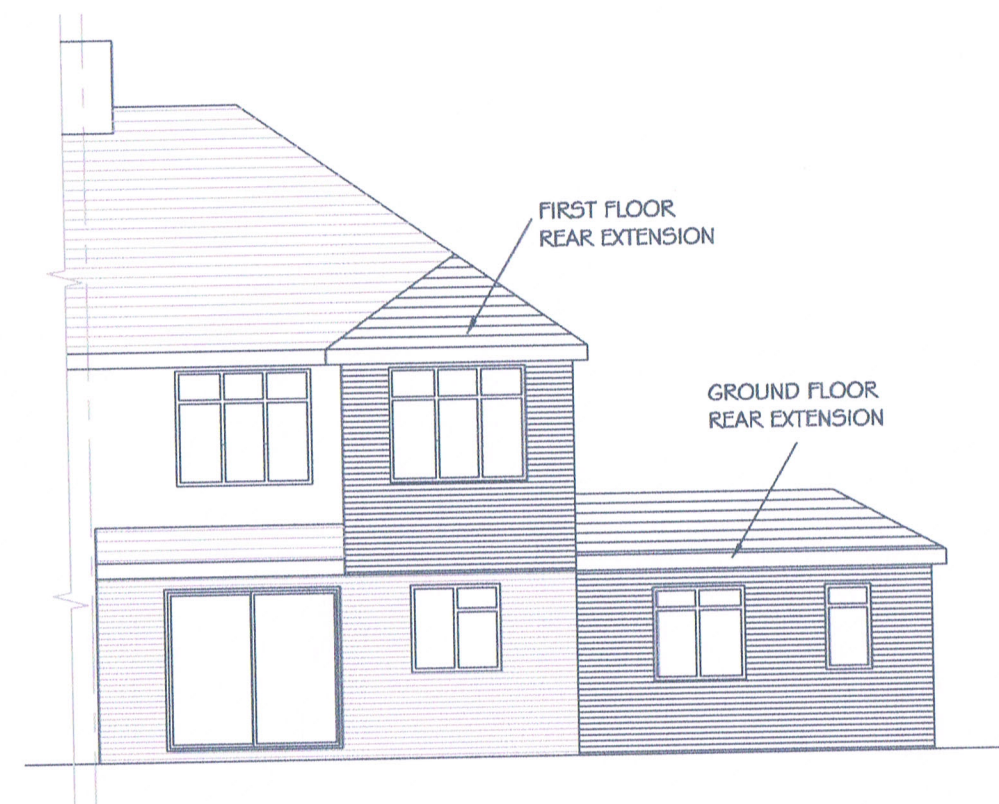

PROPOSED REAR ELEVATION
SCALE 1 : 100

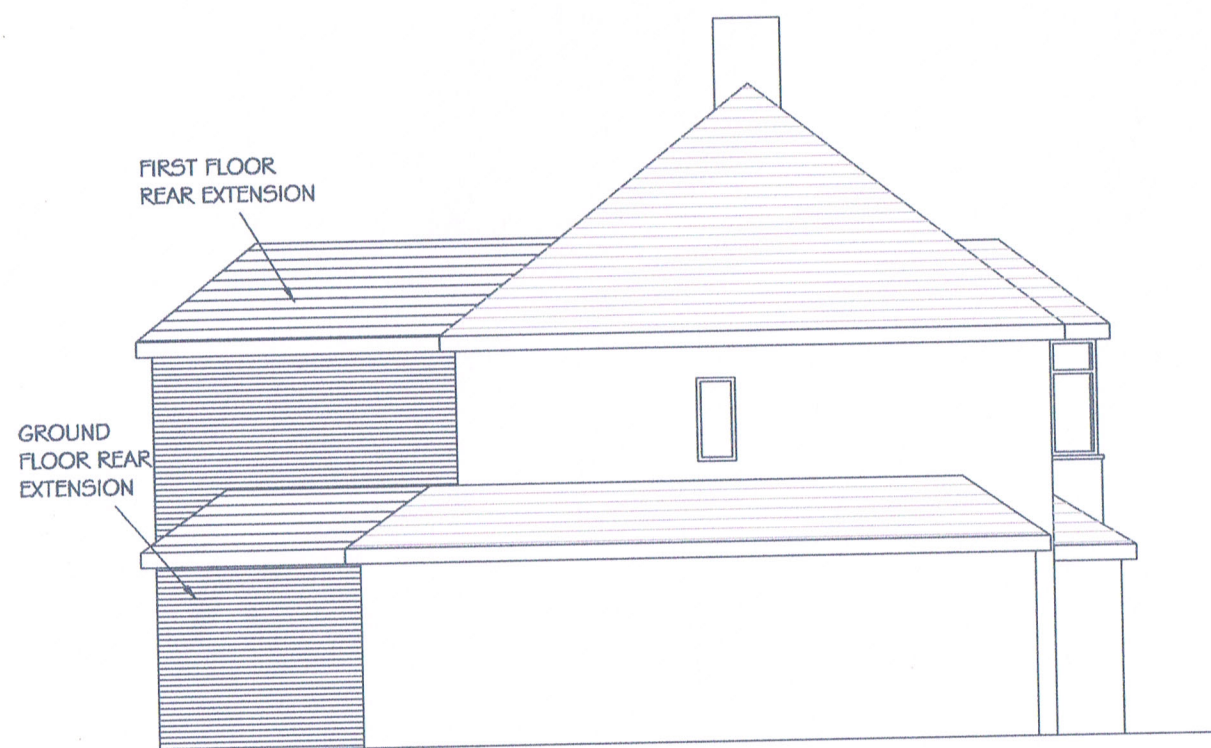

PROPOSED L SIDE ELEVATION
SCALE 1 : 100

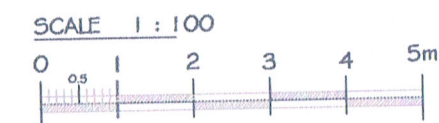

	Job 24 NEW BROADWAY, UXBRIDGE, Hillingdon			Date	Revisions
	Ground F and First F Rear Extensions				
Client	Mrs Saliha Saraj			Date	Revisions
Drawn	S Emran				
Checked	Drawing Proposed Elevations				
	Date	Scale	Dwg. No.		
	Jan 2017	1 : 100 @ A3	452/04A		