




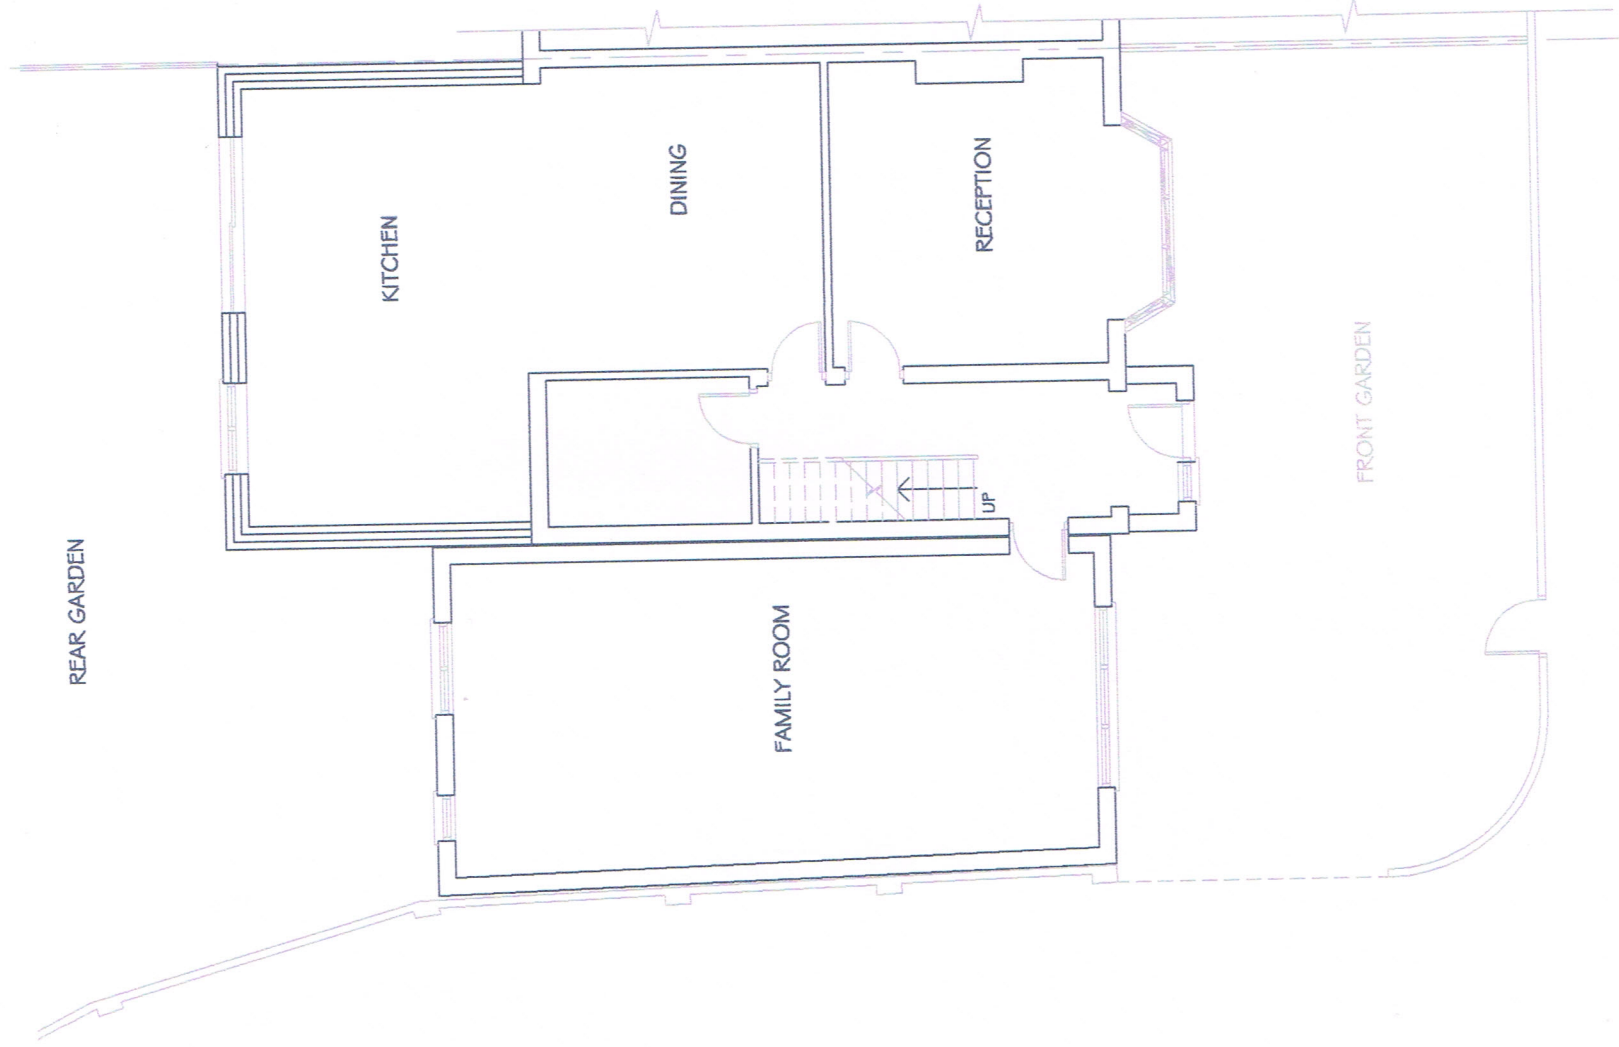

EXISTING FIRST F. PLAN  
SCALE 1 : 100

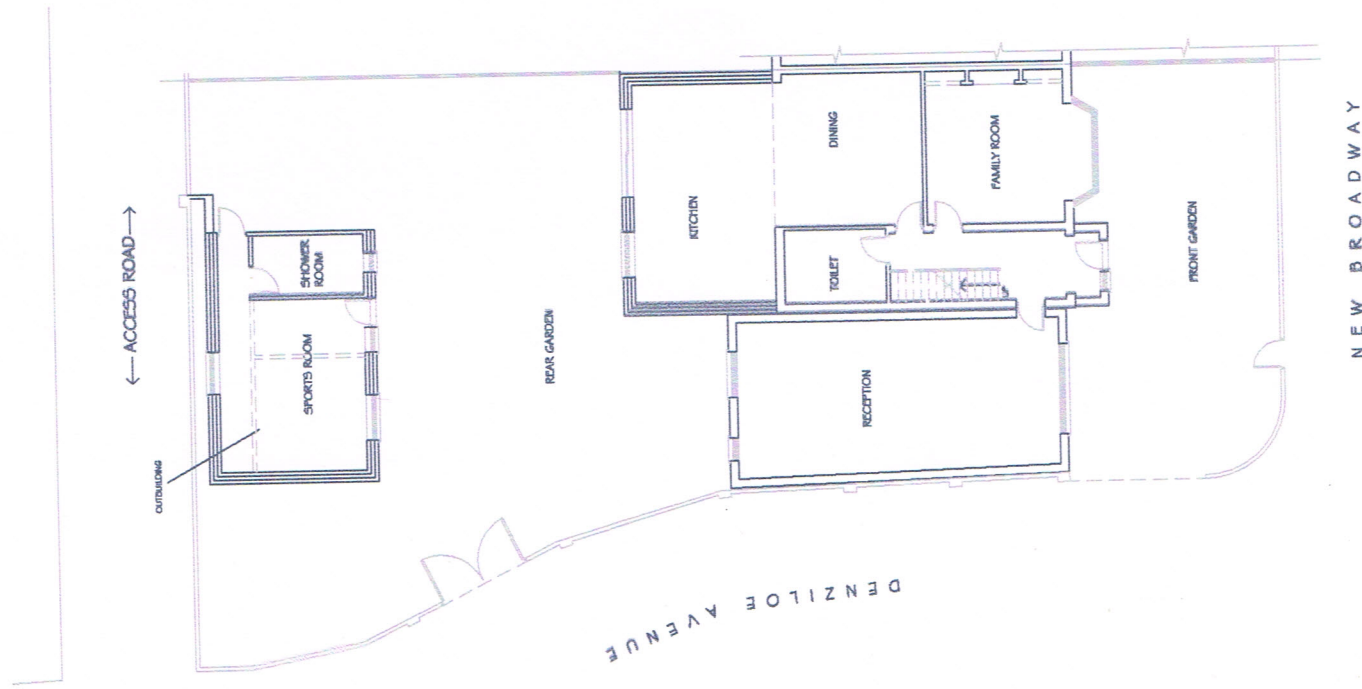

EXISTING GROUND F. PLAN  
SCALE 1 : 100

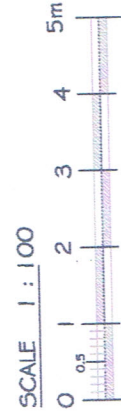

EXISTING SITEPLAN  
SCALE 1 : 200

|                                                                                       |         |                                       |       |              |          |           |
|---------------------------------------------------------------------------------------|---------|---------------------------------------|-------|--------------|----------|-----------|
|  | Job     | 24 NEW BROADWAY, UXBRIDGE, HILLINGDON |       |              | Date     | Revisions |
|                                                                                       | Client  | Mrs Saliha Saraj                      |       |              |          |           |
|                                                                                       | Drawing | Existing Floor Plans and Siteplan     |       |              |          |           |
|                                                                                       | Date    | Dec 2016                              | Scale | 1 : 100 @ a3 | Dwg. No. | 452/01A   |