

REAR GARDEN

PROPOSED
GROUND FLOOR
REAR EXTENSION

44.15

225

2565
225


KITCHEN

DINING

RECEPTION

FAMILY ROOM

FRONT GARDEN

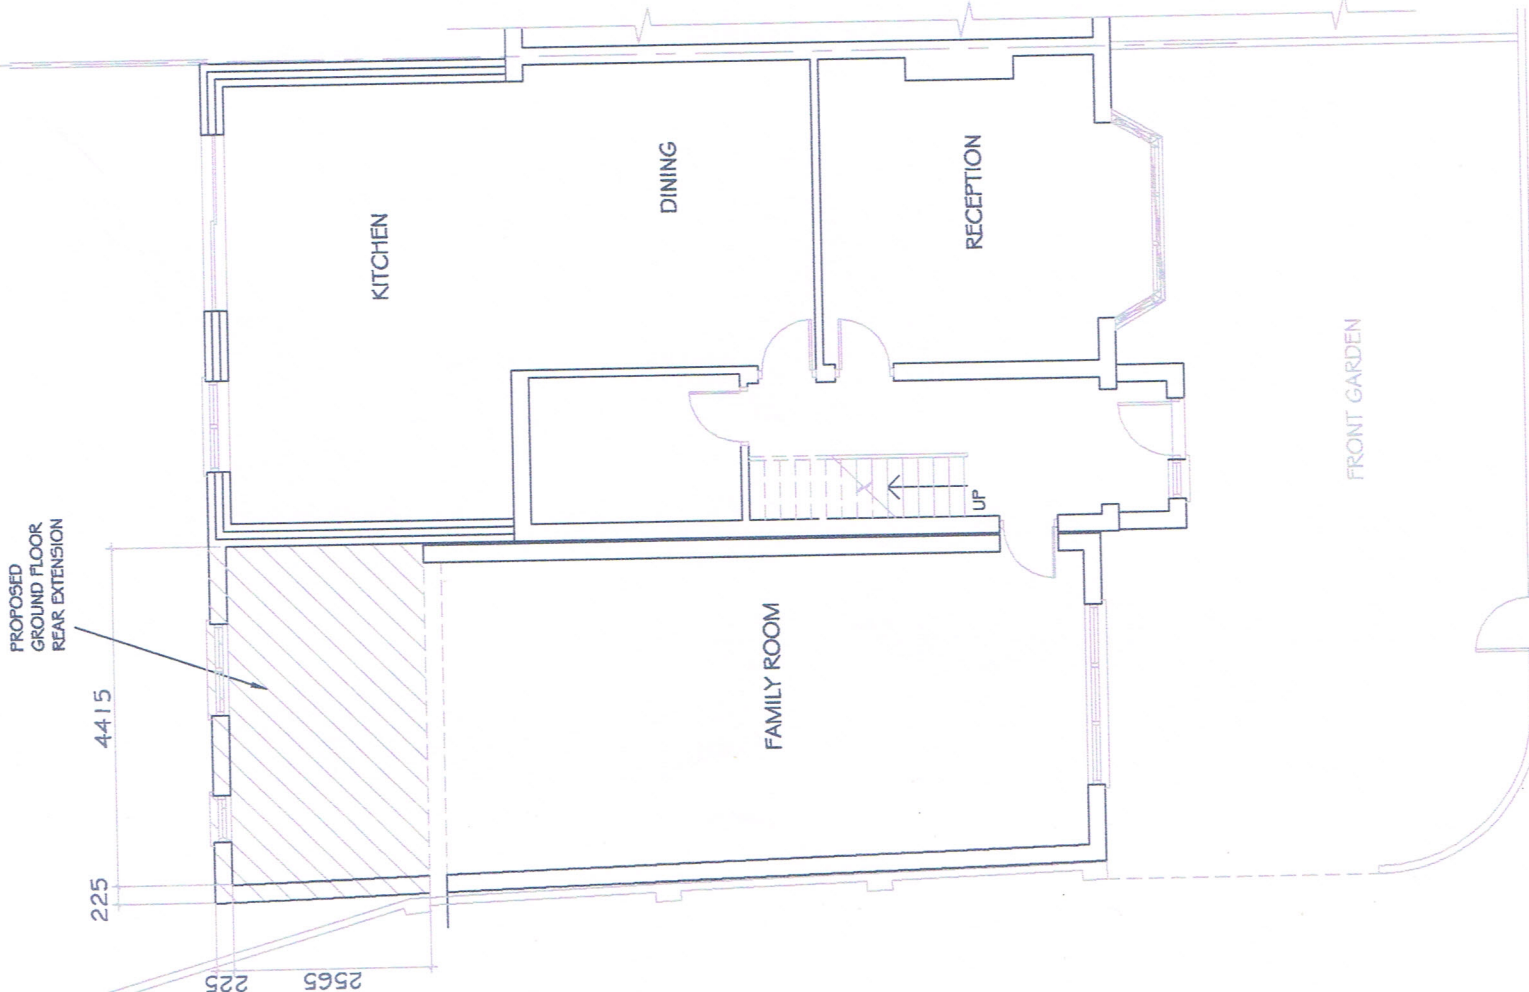

PROPOSED GROUND F. PLAN

SCALE 1 : 100

PROPOSED
GROUND F
EXTENSION

300 2420 300
PROPOSED
FIRST FLOOR
REAR EXTENSION

EXISTING
FLAT ROOF

NEW
BEDROOM

WALL REMOVED
METAL BEAMS TO
ENGINEERS
CALCULATIONS


BEDROOM

BEDROOM

BATH

FLAT ROOF

DOWN

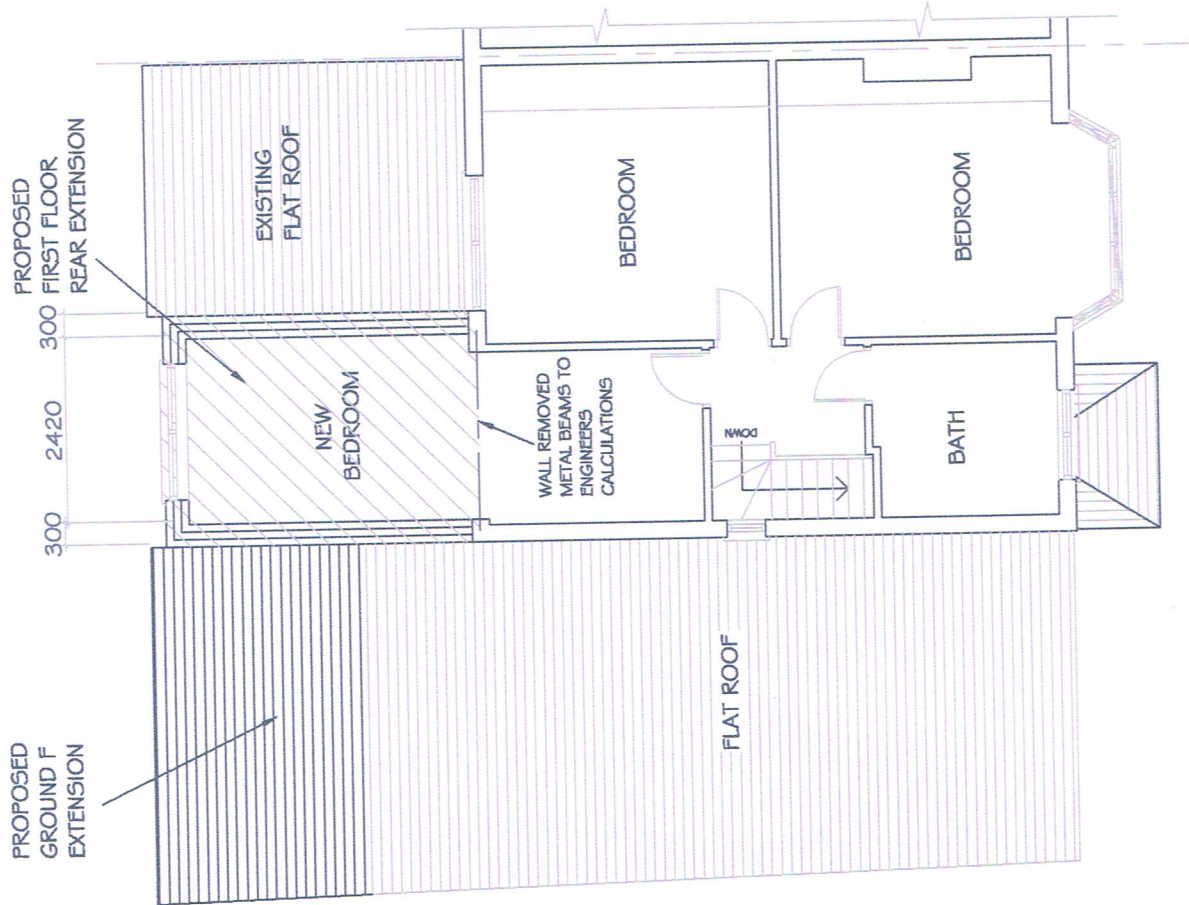

PROPOSED FIRST F. PLAN

SCALE 1 : 100

← ACCESS ROAD →

EXISTING
FLAT ROOF
(OUTBUILDING)

REAR GARDEN

PROPOSED
GROUND FLOOR
EXTENSION

EXISTING
FLAT ROOF

DENZILLO F. AVENUE


TWO STOREY
HOUSE BUILDING


FRONT GARDEN

NEW BROADWAY

PROPOSED SITE PLAN

SCALE 1 : 200

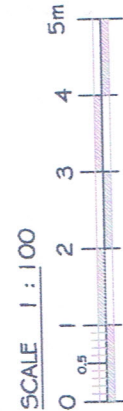

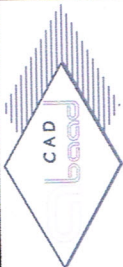	Job	24 NEW BROADWAY, UXBRIDGE, Hillingdon			Date	Revisions
	Client	Mrs Saliha Saraj				
	Drawing	Proposed Floor Plans and Siteplan			Dwg No.	452/03A
	Drawn	S Emran			Scale	1 : 100 @ a3
Checked	Date	Jan 2017				