




Metres

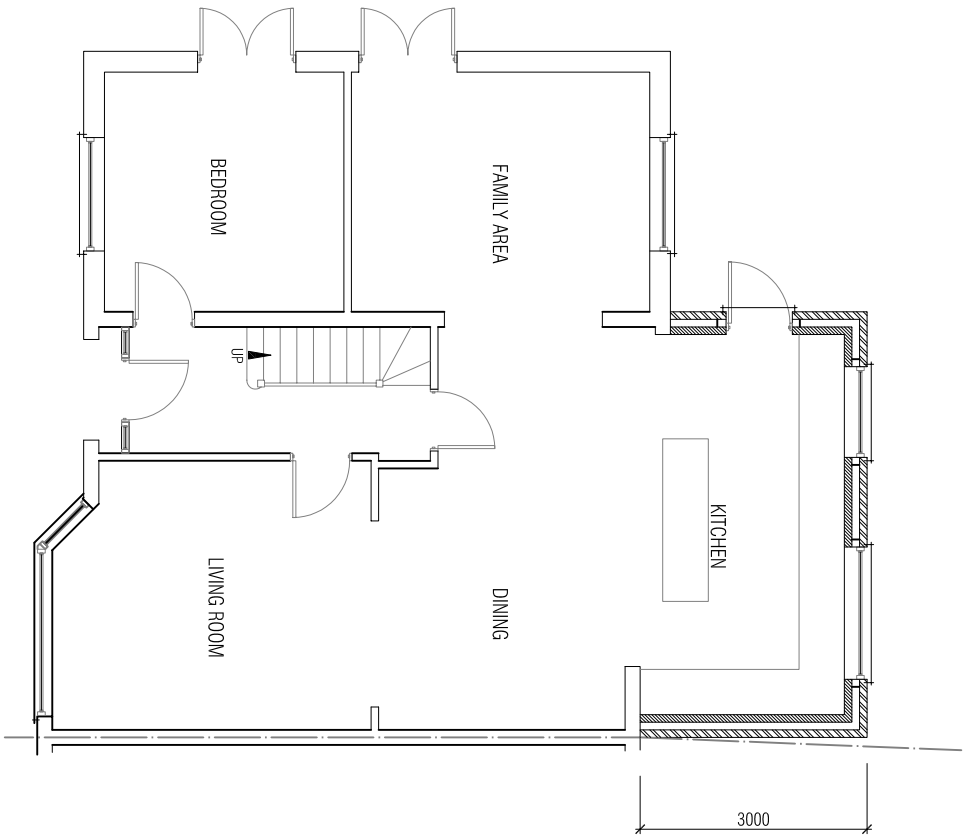


GROUND FLOOR PLAN

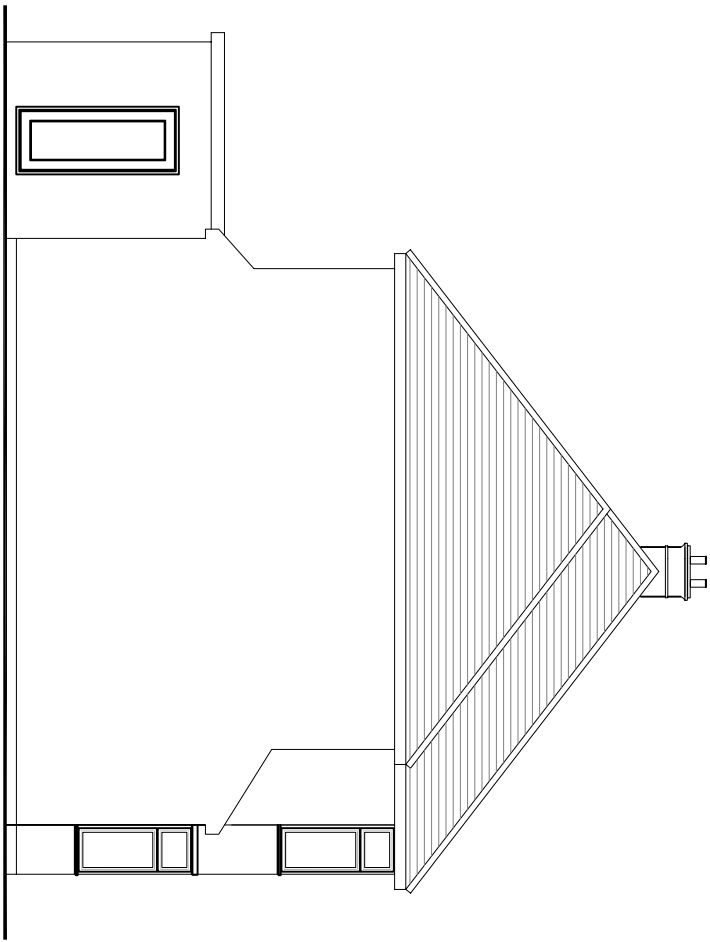


SIDE ELEVATION

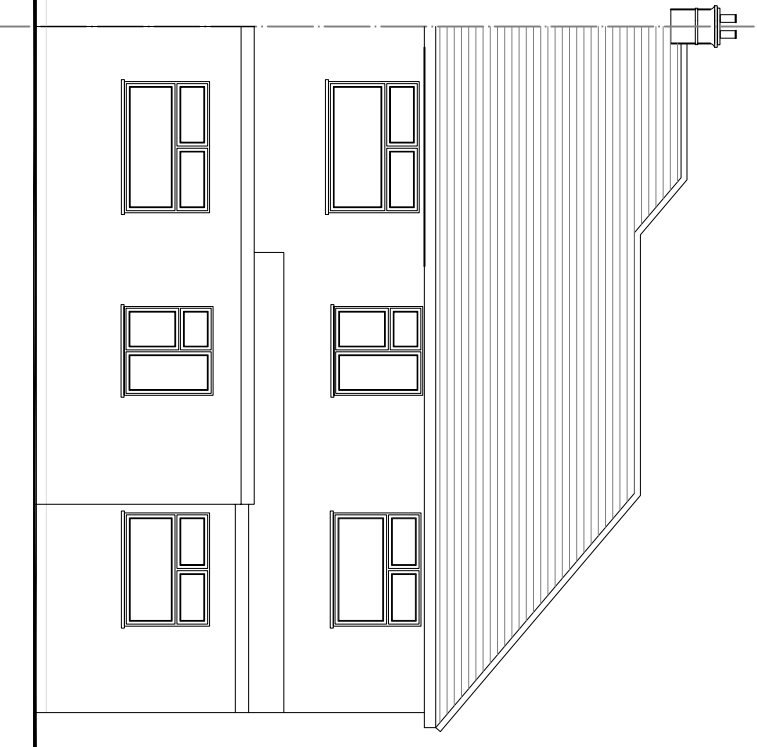

REAR ELEVATION

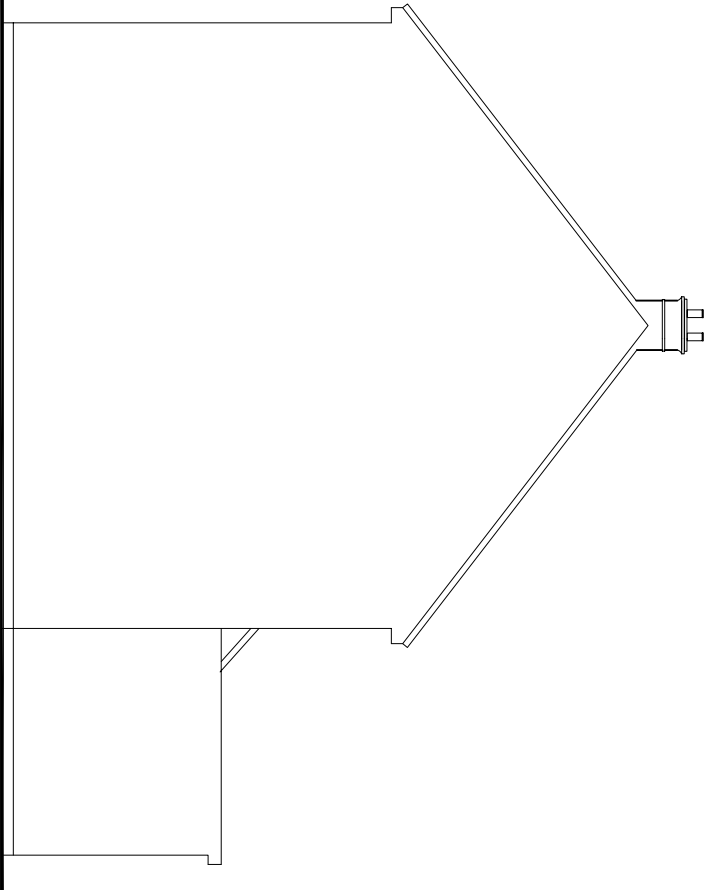

SIDE ELEVATION

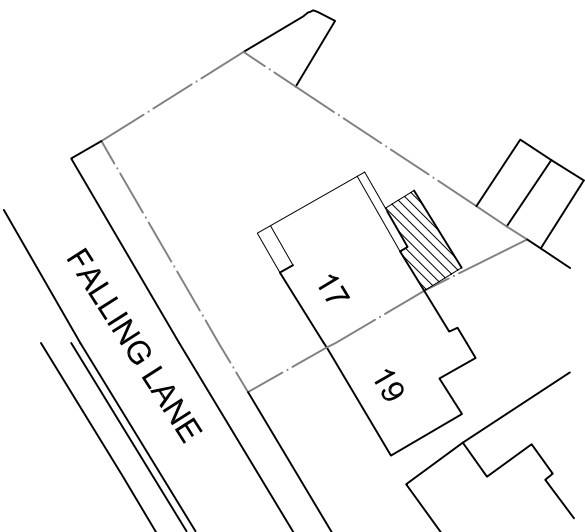

BLOCK PLAN
Scale 1:500



MANN ASSOCIATES
Town Planning & Development
"Sandi Korpai", 45 Palmer Drive, Cornish Cross,
Buckinghamshire, SL0 7HG Tel: 07956 845 733

Client

MR S DURAISAMY

Details

PROPOSED PLANS & ELEVATIONS

Job Title

17 FALLING LANE
WEST DRAUGHTON
MIDDLESEX
UB7 8AA

Drawing

ERECTION OF SINGLE STOREY REAR
EXTENSION TO DWELLINGHOUSE

Date

NOV 2020

Dwg No

02A

Scale

1:100