



AMENDMENTS	
A	Side extension revised 04/09/19
B	Release of conditions Appli 12/06/20
C	2nd Release of conditions Appli 21/10/20

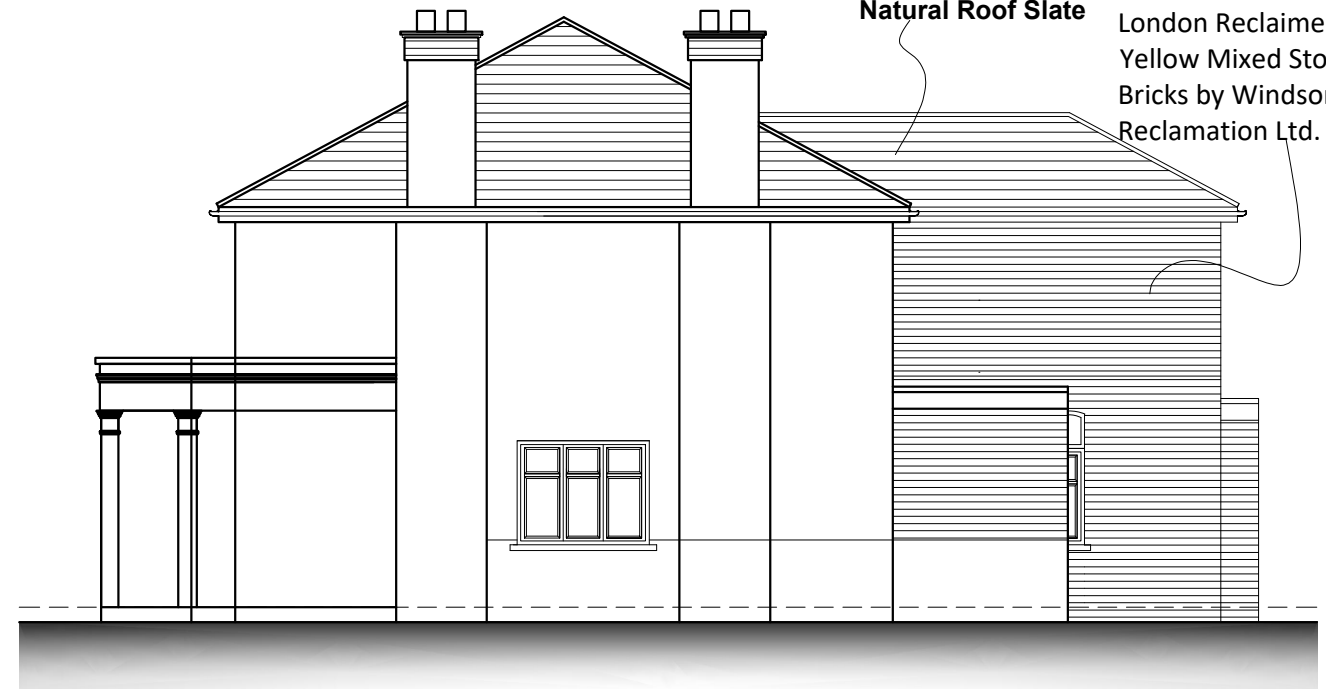

SOUTH EAST ELEVATION



NORTH WEST ELEVATION

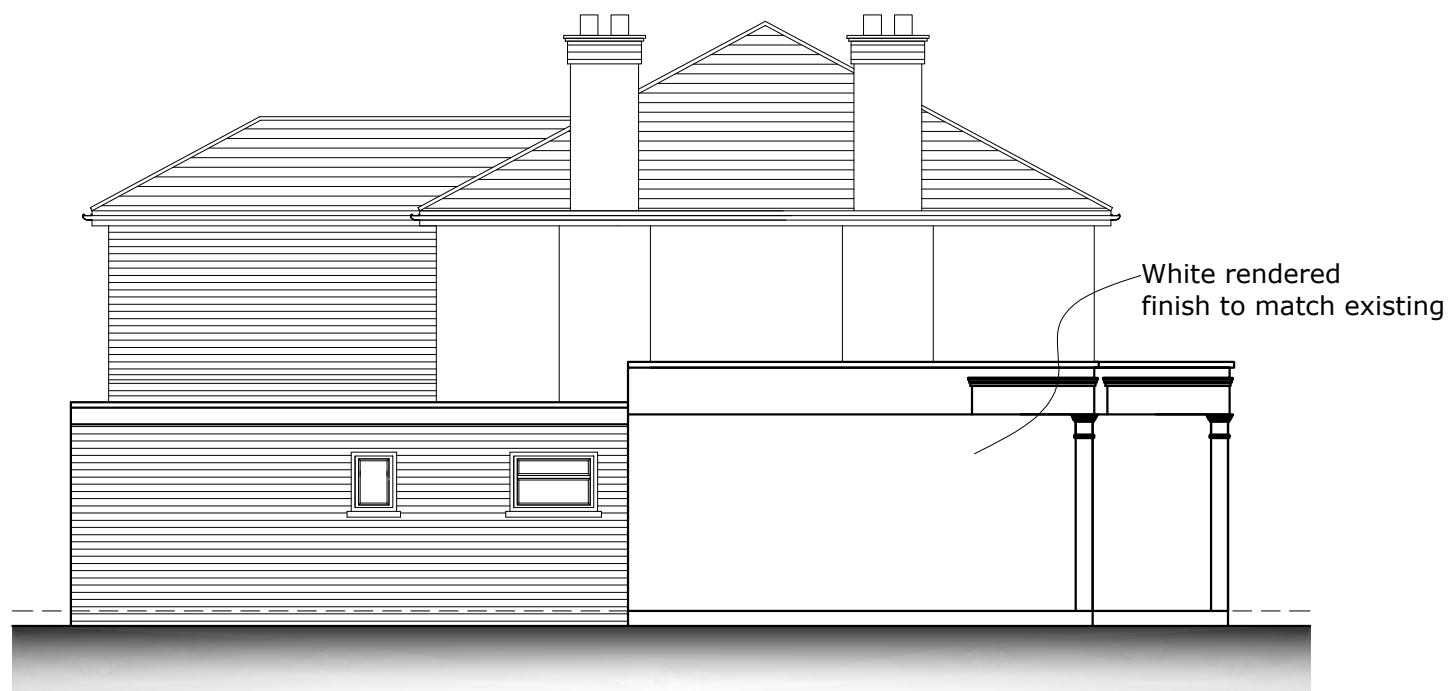


SOUTH EAST ELEVATION



NORTH WEST ELEVATION

PROPOSED ELEVATIONS

"The Gardeners Arms" Park Rd,
Uxbridge UB8 1NW

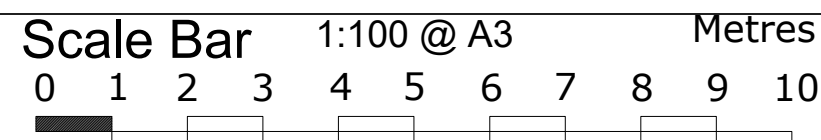

THE GILLETT MACLEOD PARTNERSHIP
Chartered Architects & Town Planning Consultants
1 High Road Old Eastcote Pinner Middlesex HA5 2EW tel. 0208 868 1333

Drg. No. 19/3279/107 C
Scale 1:100@A3
Date 14/08/19
Drawn by S.Bieszczad

REVISION	
C	
C	drawer