



REVISIONS	
1	Issue extension
2	Revised 04/09/18
3	Revised 04/09/18
4	Revised 04/09/18
5	Revised 04/09/18
6	Revised 04/09/18
7	Revised 04/09/18
8	Revised 04/09/18
9	Revised 04/09/18
10	Revised 04/09/18
11	Revised 04/09/18
12	Revised 04/09/18
13	Revised 04/09/18
14	Revised 04/09/18
15	Revised 04/09/18
16	Revised 04/09/18
17	Revised 04/09/18
18	Revised 04/09/18
19	Revised 04/09/18
20	Revised 04/09/18
21	Revised 04/09/18
22	Revised 04/09/18
23	Revised 04/09/18
24	Revised 04/09/18
25	Revised 04/09/18
26	Revised 04/09/18
27	Revised 04/09/18
28	Revised 04/09/18
29	Revised 04/09/18
30	Revised 04/09/18
31	Revised 04/09/18
32	Revised 04/09/18
33	Revised 04/09/18
34	Revised 04/09/18
35	Revised 04/09/18
36	Revised 04/09/18
37	Revised 04/09/18
38	Revised 04/09/18
39	Revised 04/09/18
40	Revised 04/09/18
82	Revised 04/09/18
83	Revised 04/09/18
84	Revised 04/09/18
85	Revised 04/09/18
86	Revised 04/09/18
87	Revised 04/09/18
88	Revised 04/09/18
89	Revised 04/09/18
90	Revised 04/09/18
91	Revised 04/09/18
92	Revised 04/09/18
93	Revised 04/09/18
94	Revised 04/09/18
95	Revised 04/09/18
96	Revised 04/09/18
97	Revised 04/09/18
98	Revised 04/09/18
99	Revised 04/09/18
100	Revised 04/09/18

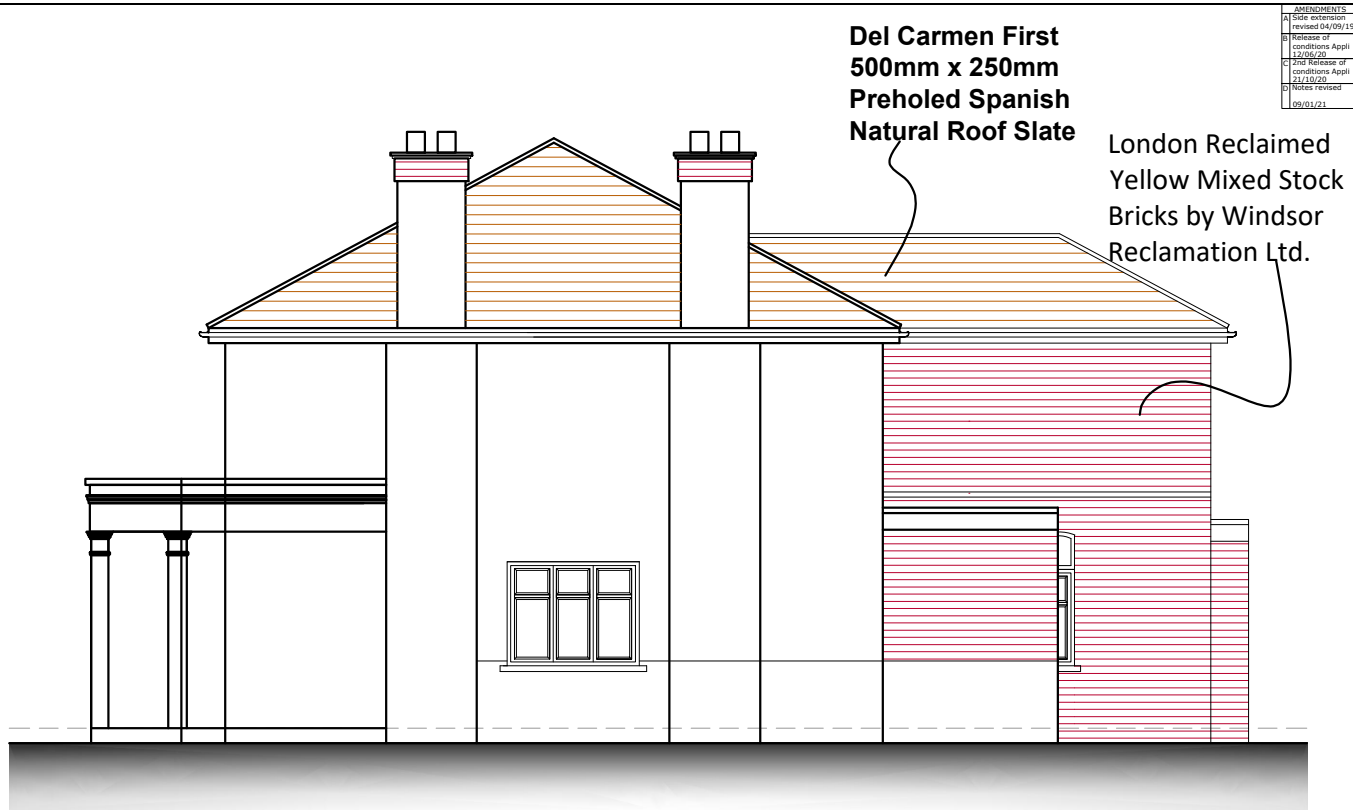


SOUTH EAST ELEVATION



NORTH WEST ELEVATION

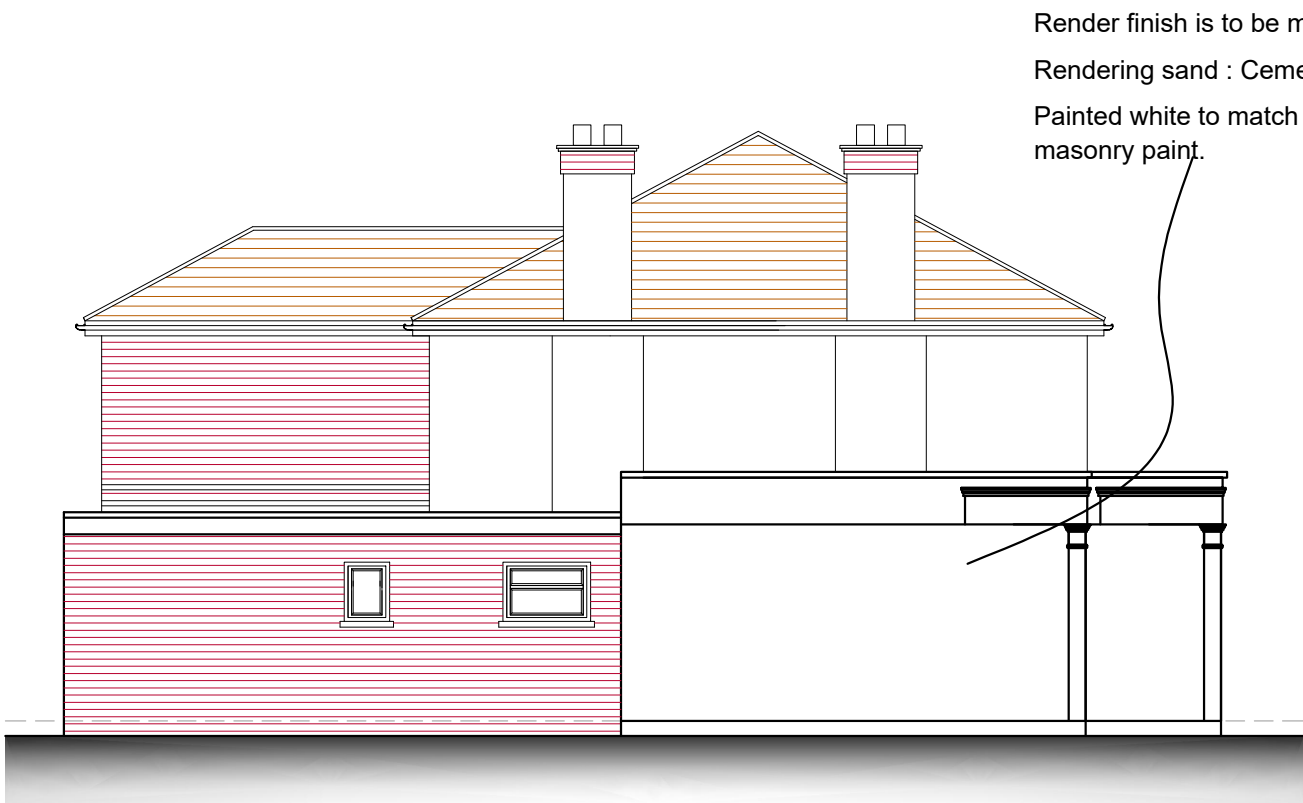


SOUTH EAST ELEVATION

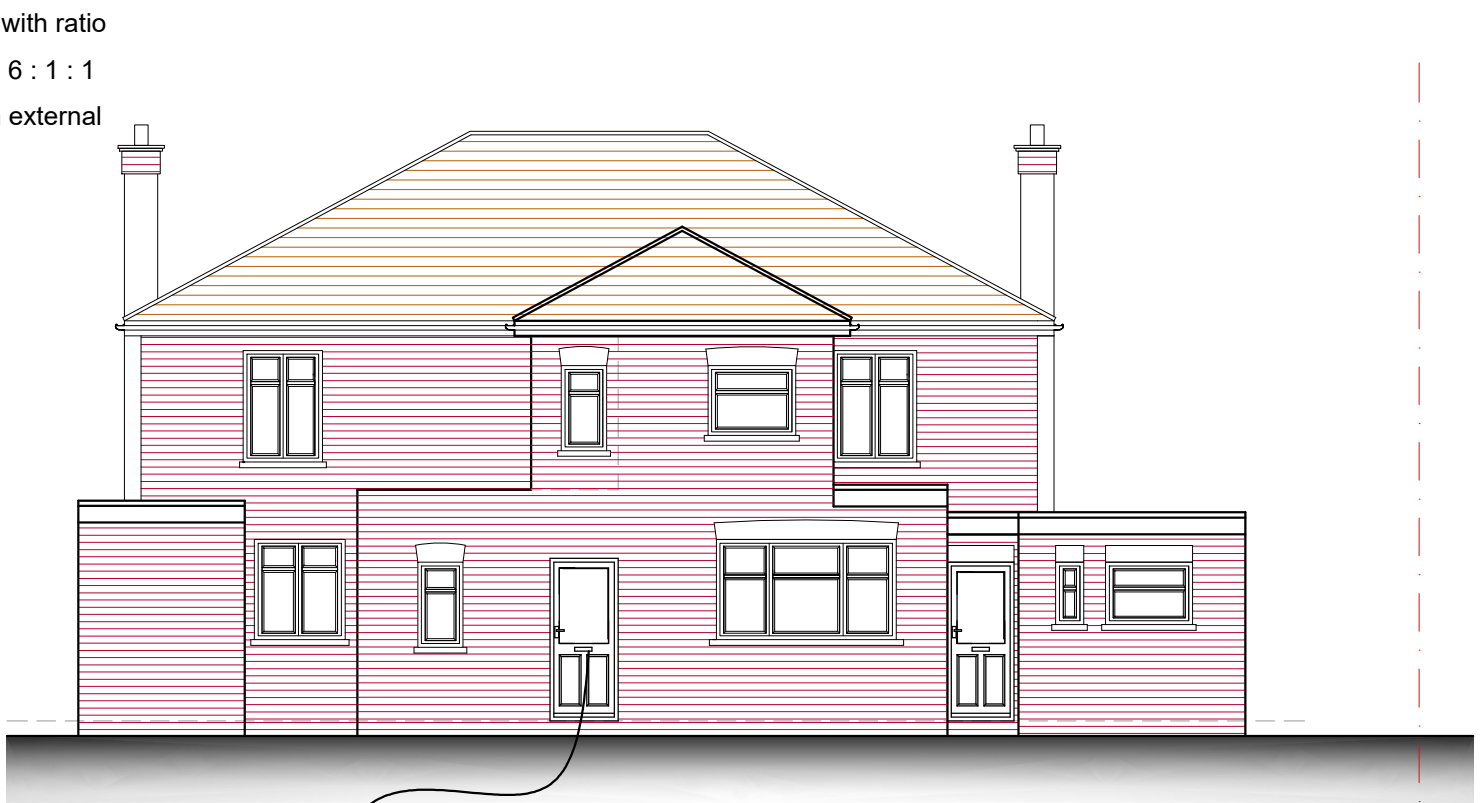

NORTH WEST ELEVATION

PROPOSED ELEVATIONS

"The Gardeners Arms" Park Rd,
Uxbridge UB8 1NW

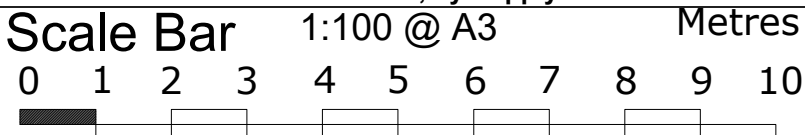

THE GILLETT MACLEOD PARTNERSHIP
Chartered Architects & Town Planning Consultants
1 High Road Old Eastcote Pinner Middlesex HA5 2EW tel. 0208 868 1333

Drg. No. 19/3279/107 D
Scale 1:100@A3
Date 14/08/19
Drawn by S.Bieszczad

REVISION	
D	
C	drawer