



1

EXISTING FRONT ELEVATION.

1 : 100



3

EXISTING SIDE ELEVATION- 2


1 : 100



2

EXISTING REAR ELEVATION

1 : 100

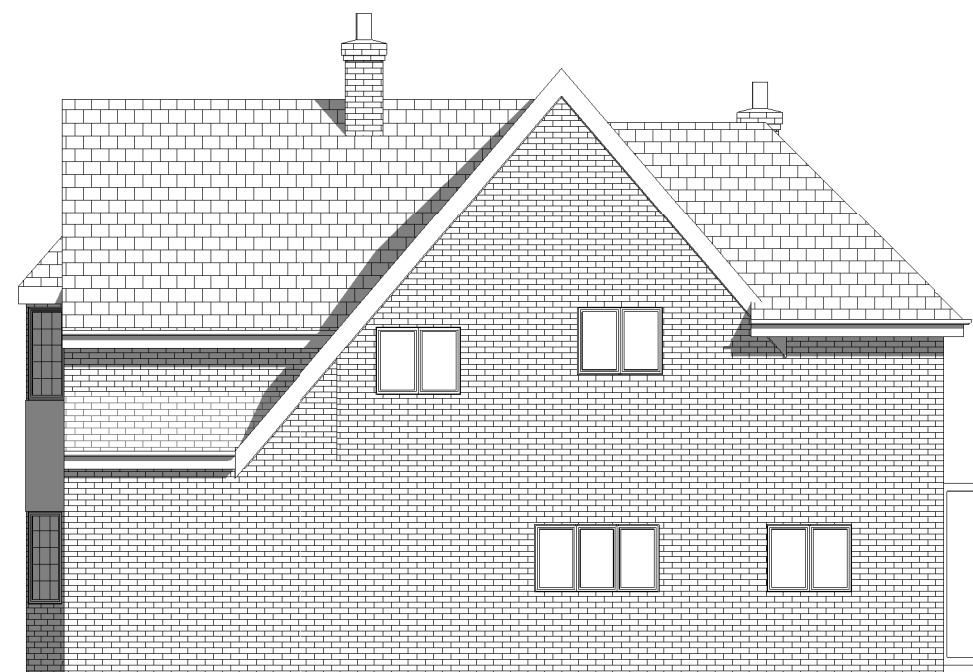

4

EXISTING SIDE ELEVATION- 1

1 : 100



VISUAL SCALE 1:100 @ A3

Just Extend Your House Ltd

Tel.: 0208-78-52-963

Mob.: 078-41-14-25-61

www.justextendyourhouse.co.uk

info@justextendyourhouse.co.uk

NOTE:
These drawings must be read in conjunction with Building
Control Regulation details and structural calculation.
All dimensions to be confirmed on site.

Project Name

16 WOOD LANE
RUISLIP
HA4 6EX

EXISTING ELEVATIONS


Project number 523-PL-G

Date 26/11/2019

Drawn by MAL KURZOWNIK

A103

Scale 1 : 100

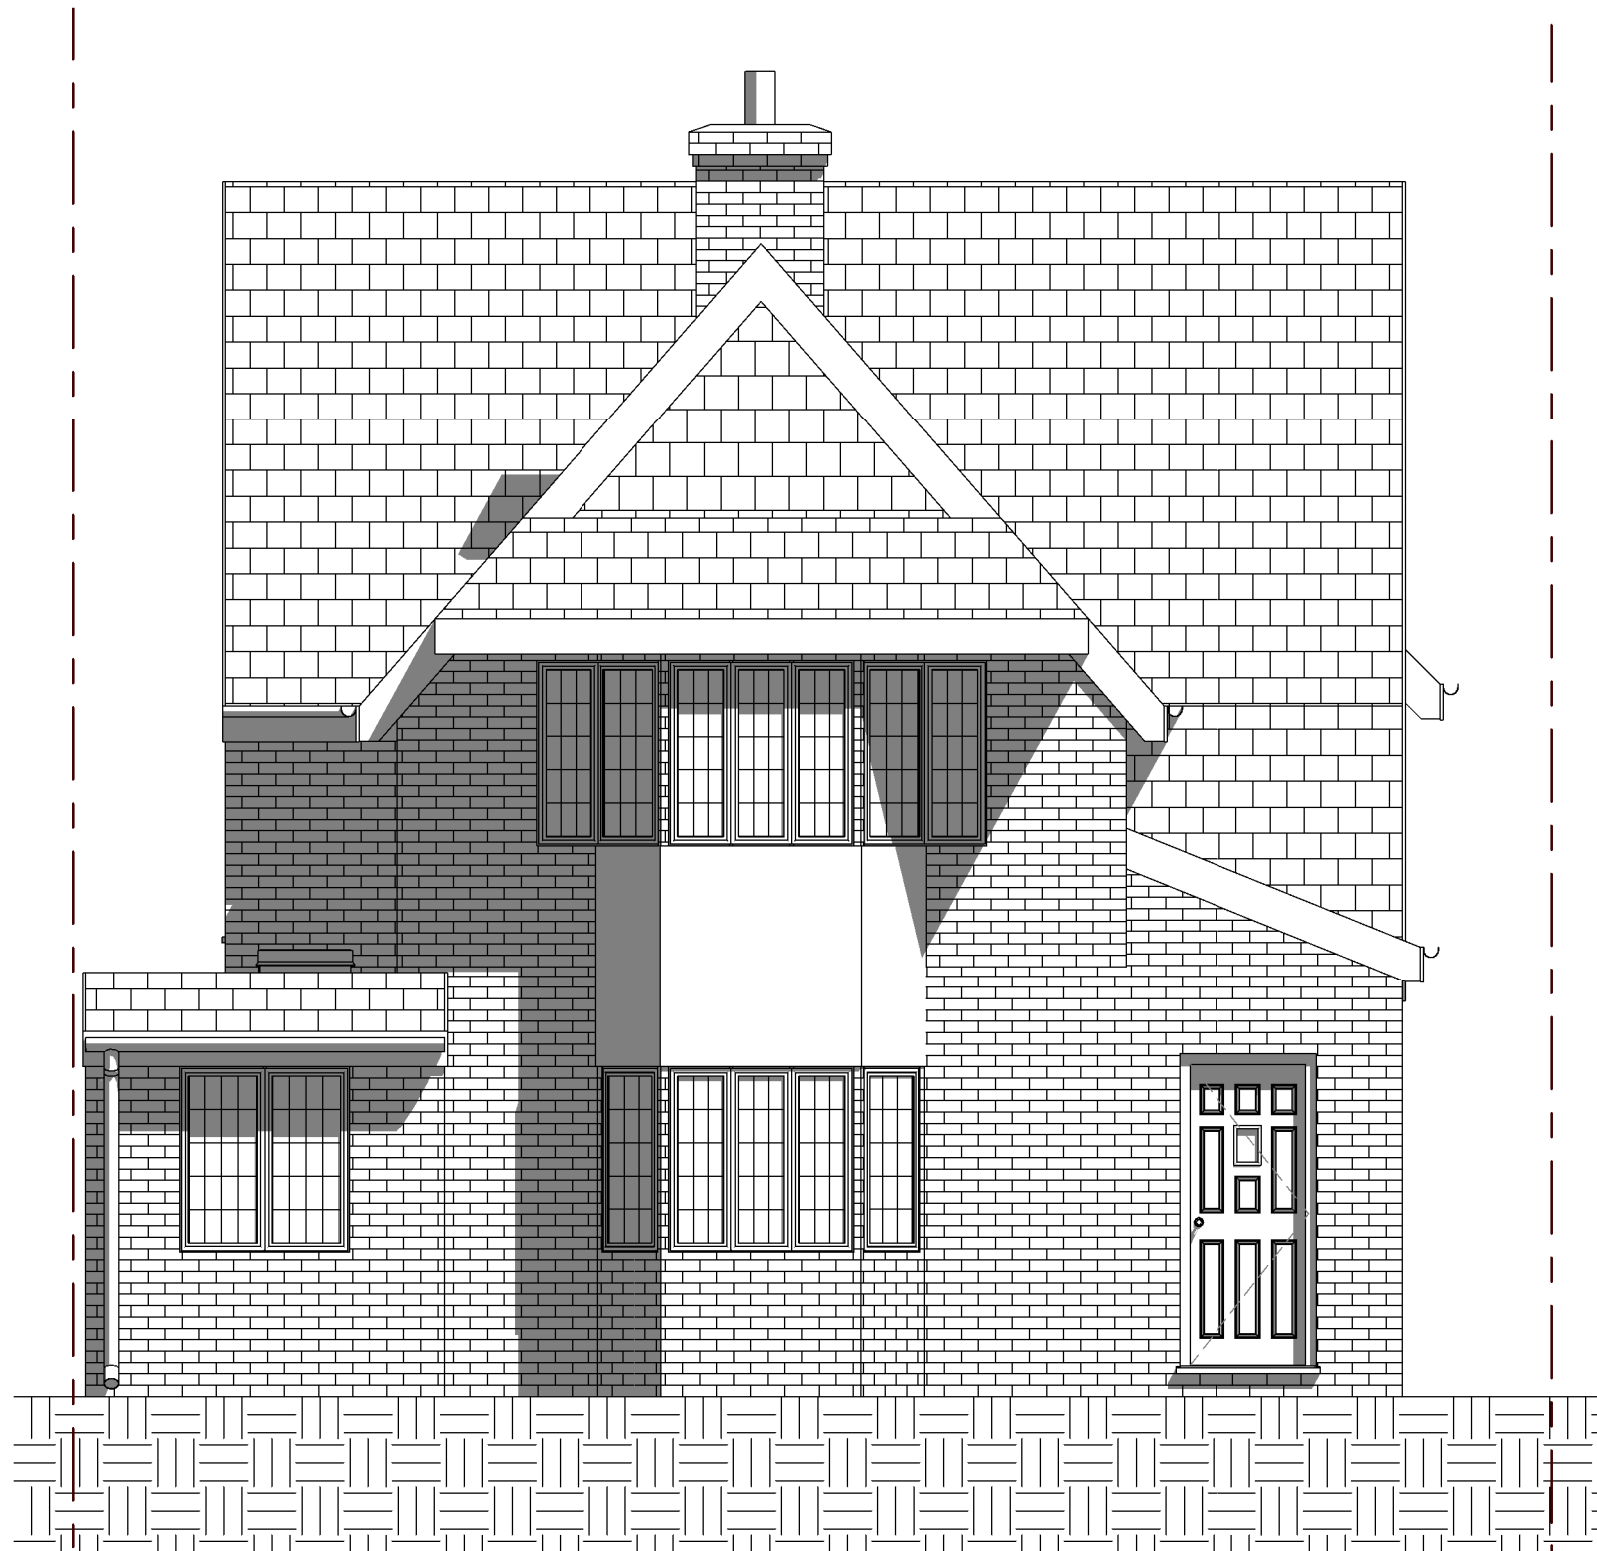

1 **PROPOSED FRONT ELEVATION**
1 : 50

Just Extend Your House Ltd

Tel.: 0208-78-52-963

Mob.: 078-41-14-25-61

www.justextendyourhouse.co.uk

info@justextendyourhouse.co.uk

NOTE:
These drawings must be read in conjunction with Building
Control Regulation details and structural calculation.
All dimensions to be confirmed on site.

Project Name

16 WOOD LANE
RUISLIP
HA4 6EX

PROPOSED FRONT ELEVATION

Project number 523-PL-G

Date 26/11/2019


Drawn by MAL KURZOWNIK

A106

Scale 1 : 50



2 **PROPOSED REAR ELEVATION**
1 : 50

 

VISUAL SCALE 1:50 @ A3

Just Extend Your House Ltd

Tel.: 0208-78-52-963

Mob.: 078-41-14-25-61

www.justextendyourhouse.co.uk

info@justextendyourhouse.co.uk

NOTE:
These drawings must be read in conjunction with Building
Control Regulation details and structural calculation.
All dimensions to be confirmed on site.

Project Name

16 WOOD LANE
RUISLIP
HA4 6EX

PROPOSED REAR ELEVATION

Project number 523-PL-G

Date 26/11/2019

Drawn by MAL KURZOWNIK

A107

Scale 1 : 50



1

PROPOSED SIDE ELEVATION- 1

1 : 50



VISUAL SCALE 1:50 @ A3

Just Extend Your House Ltd

Tel.: 0208-78-52-963

Mob.: 078-41-14-25-61

www.justextendyourhouse.co.uk

info@justextendyourhouse.co.uk

NOTE:
These drawings must be read in conjunction with Building
Control Regulation details and structural calculation.
All dimensions to be confirmed on site.

Project Name

16 WOOD LANE
RUISLIP
HA4 6EX

PROPOSED SIDE ELEVATION- EAST


Project number 523-PL-G

Date 26/11/2019


Drawn by MAL KURZOWNIK

A108

Scale 1 : 50

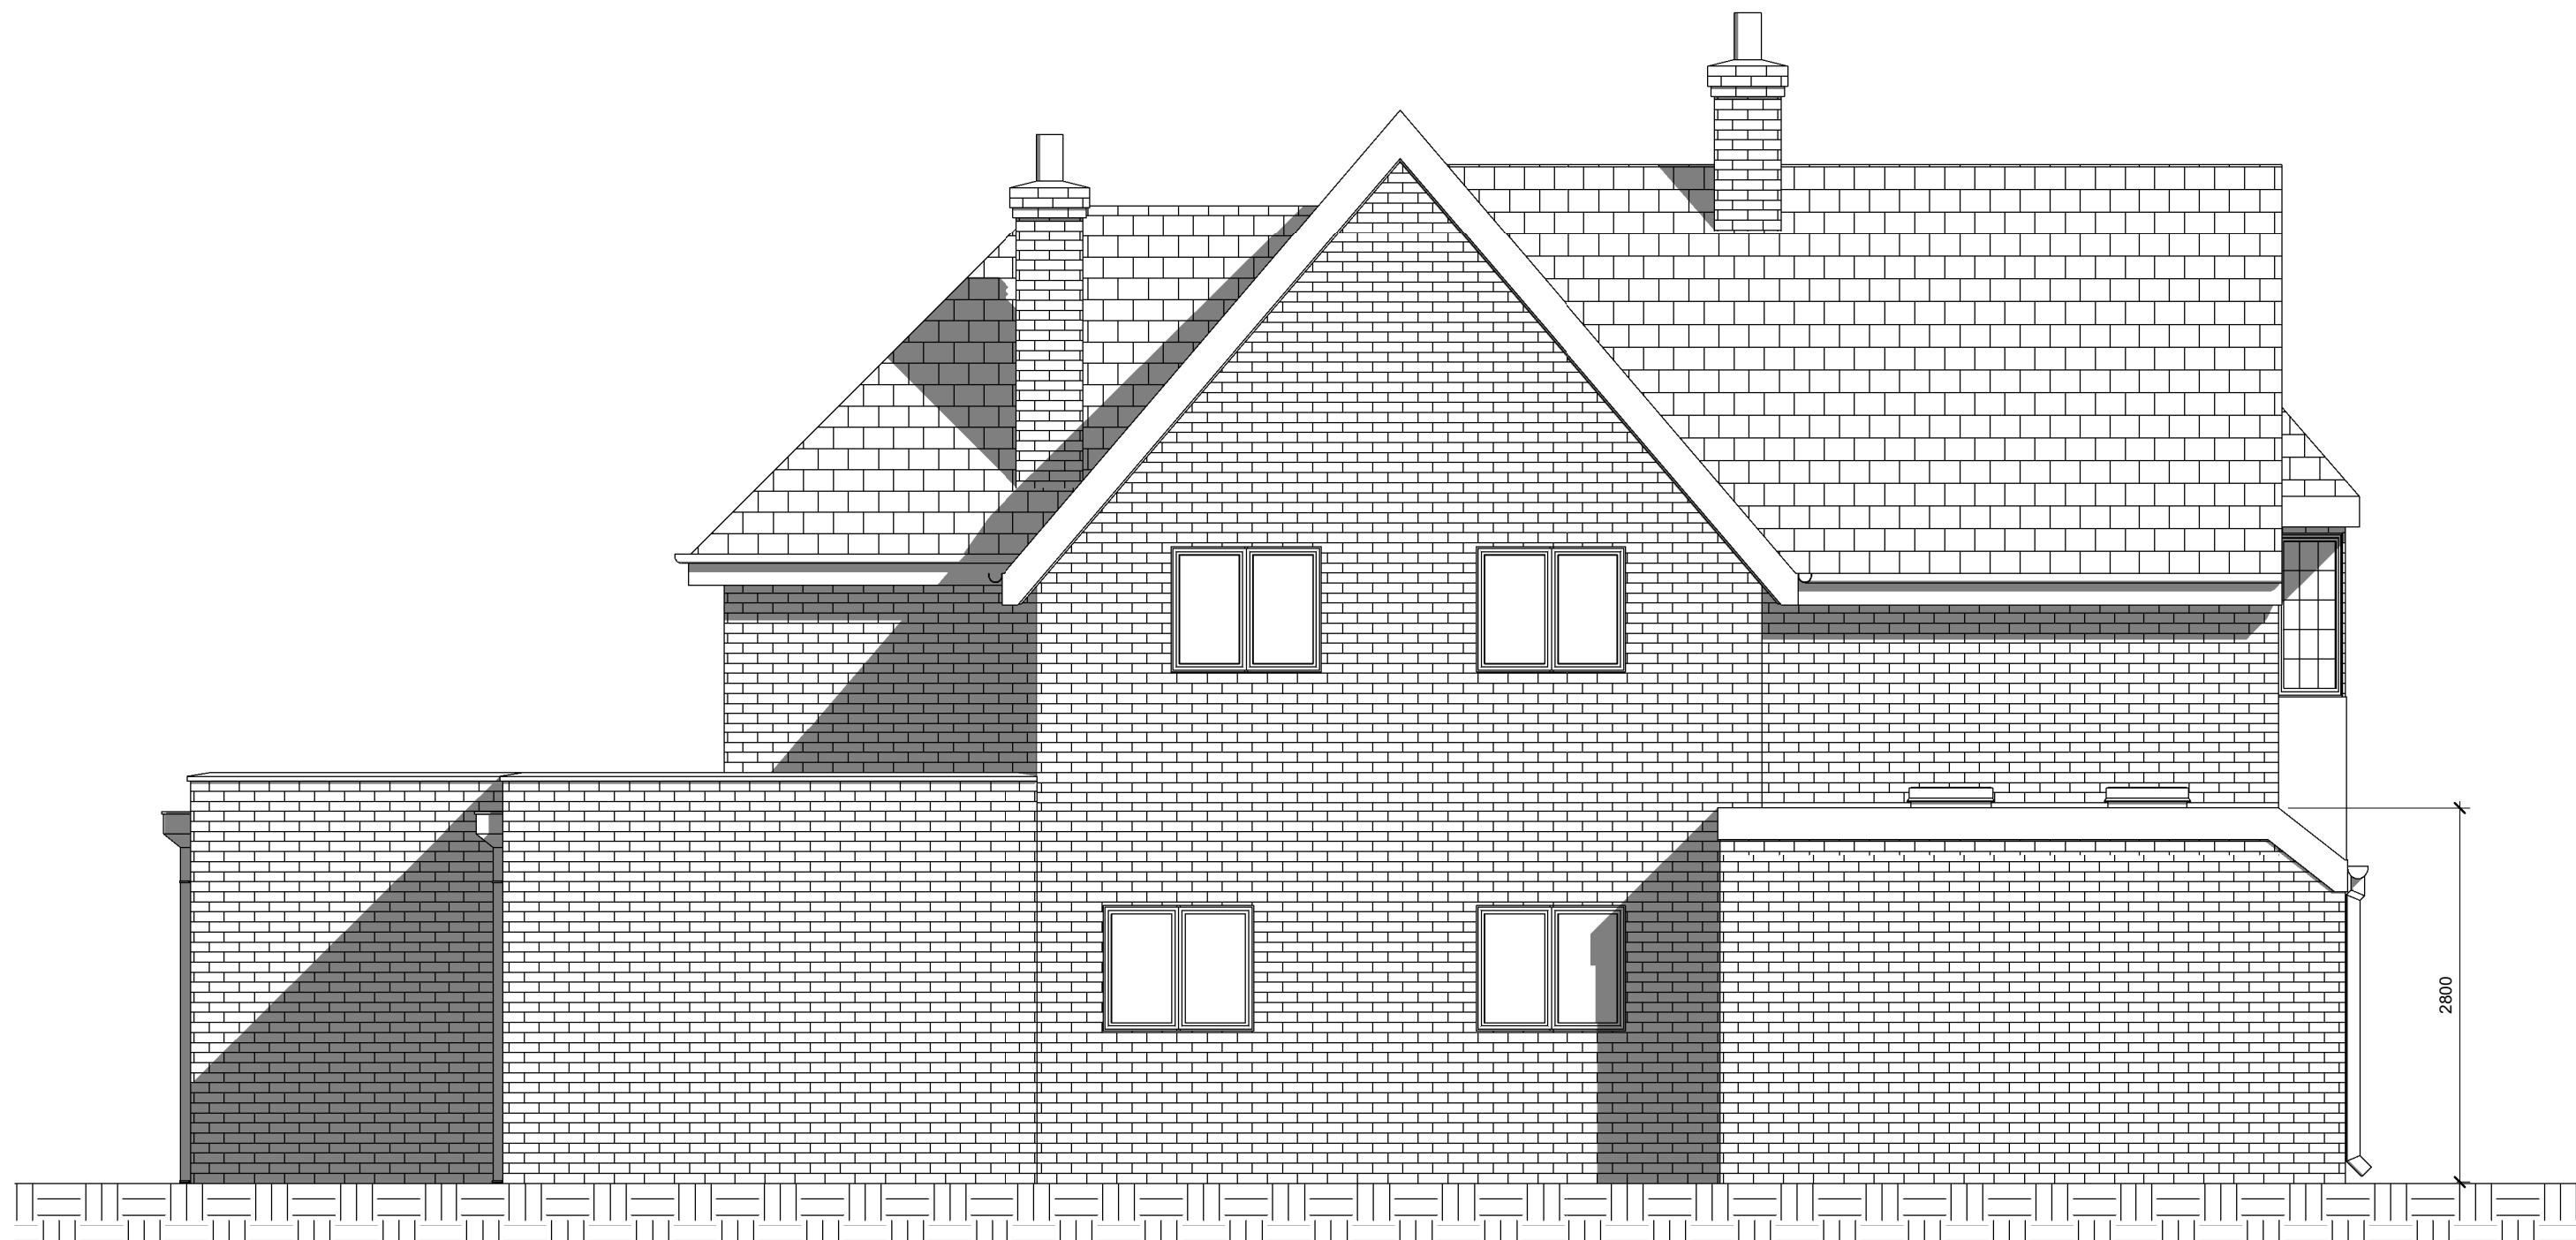

1 **PROPOSED SIDE ELEVATION- 2**
1 : 50

 

VISUAL SCALE 1:50 @ A3

Just Extend Your House Ltd

Tel.: 0208-78-52-963

Mob.: 078-41-14-25-61

www.justextendyourhouse.co.uk

info@justextendyourhouse.co.uk

NOTE:
These drawings must be read in conjunction with Building
Control Regulation details and structural calculation.
All dimensions to be confirmed on site.

Project Name

16 WOOD LANE
RUISLIP
HA4 6EX

PROPOSED SIDE ELEVATION- WEST

Project number 523-PL-G

Date 26/11/2019

Drawn by MAL KURZOWNIK

A109

Scale 1 : 50