
 


1

1 : 50

EXISTING GROUND FLOOR PLAN

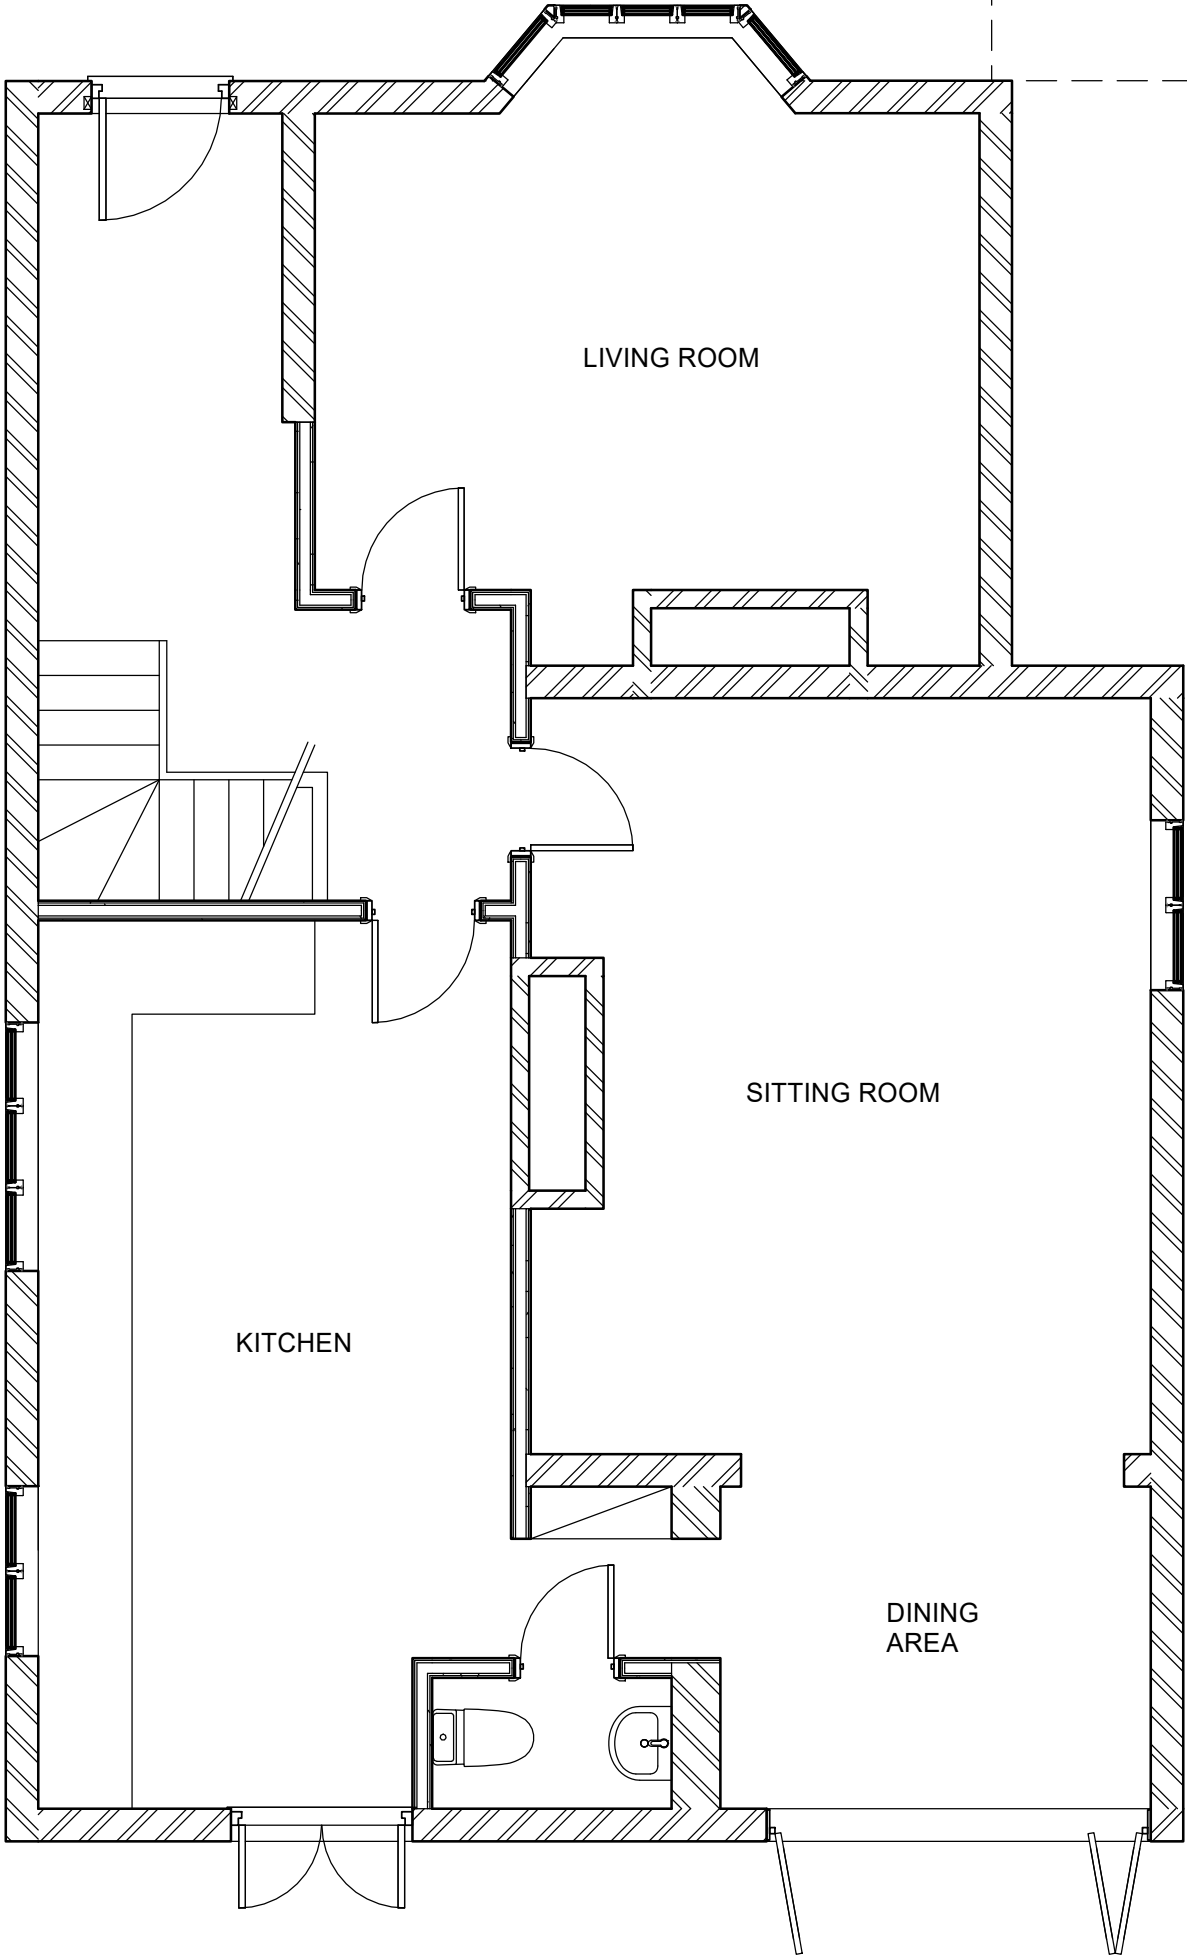

VISUAL SCALE 1:50 @ A3

T5

T4

T3

T2

T1

Just Extend Your House Ltd

Tel.: 0208-78-52-963

Mob.: 078-41-14-25-61

[www.justextendyourhouse.co.uk](http://www.justextendyourhouse.co.uk)

[info@justextendyourhouse.co.uk](mailto:info@justextendyourhouse.co.uk)

NOTE:  
These drawings must be read in conjunction with Building  
Control Regulation details and structural calculation.  
All dimensions to be confirmed on site.

Project Name

16 WOOD LANE  
RUISLIP  
HA4 6EX

EXISTING GROUND FLOOR PLAN

Project number

523-PL-B

Date

13/09/2019



Drawn by

MAL KURZOWNIK

Scale

1 : 50

A101

 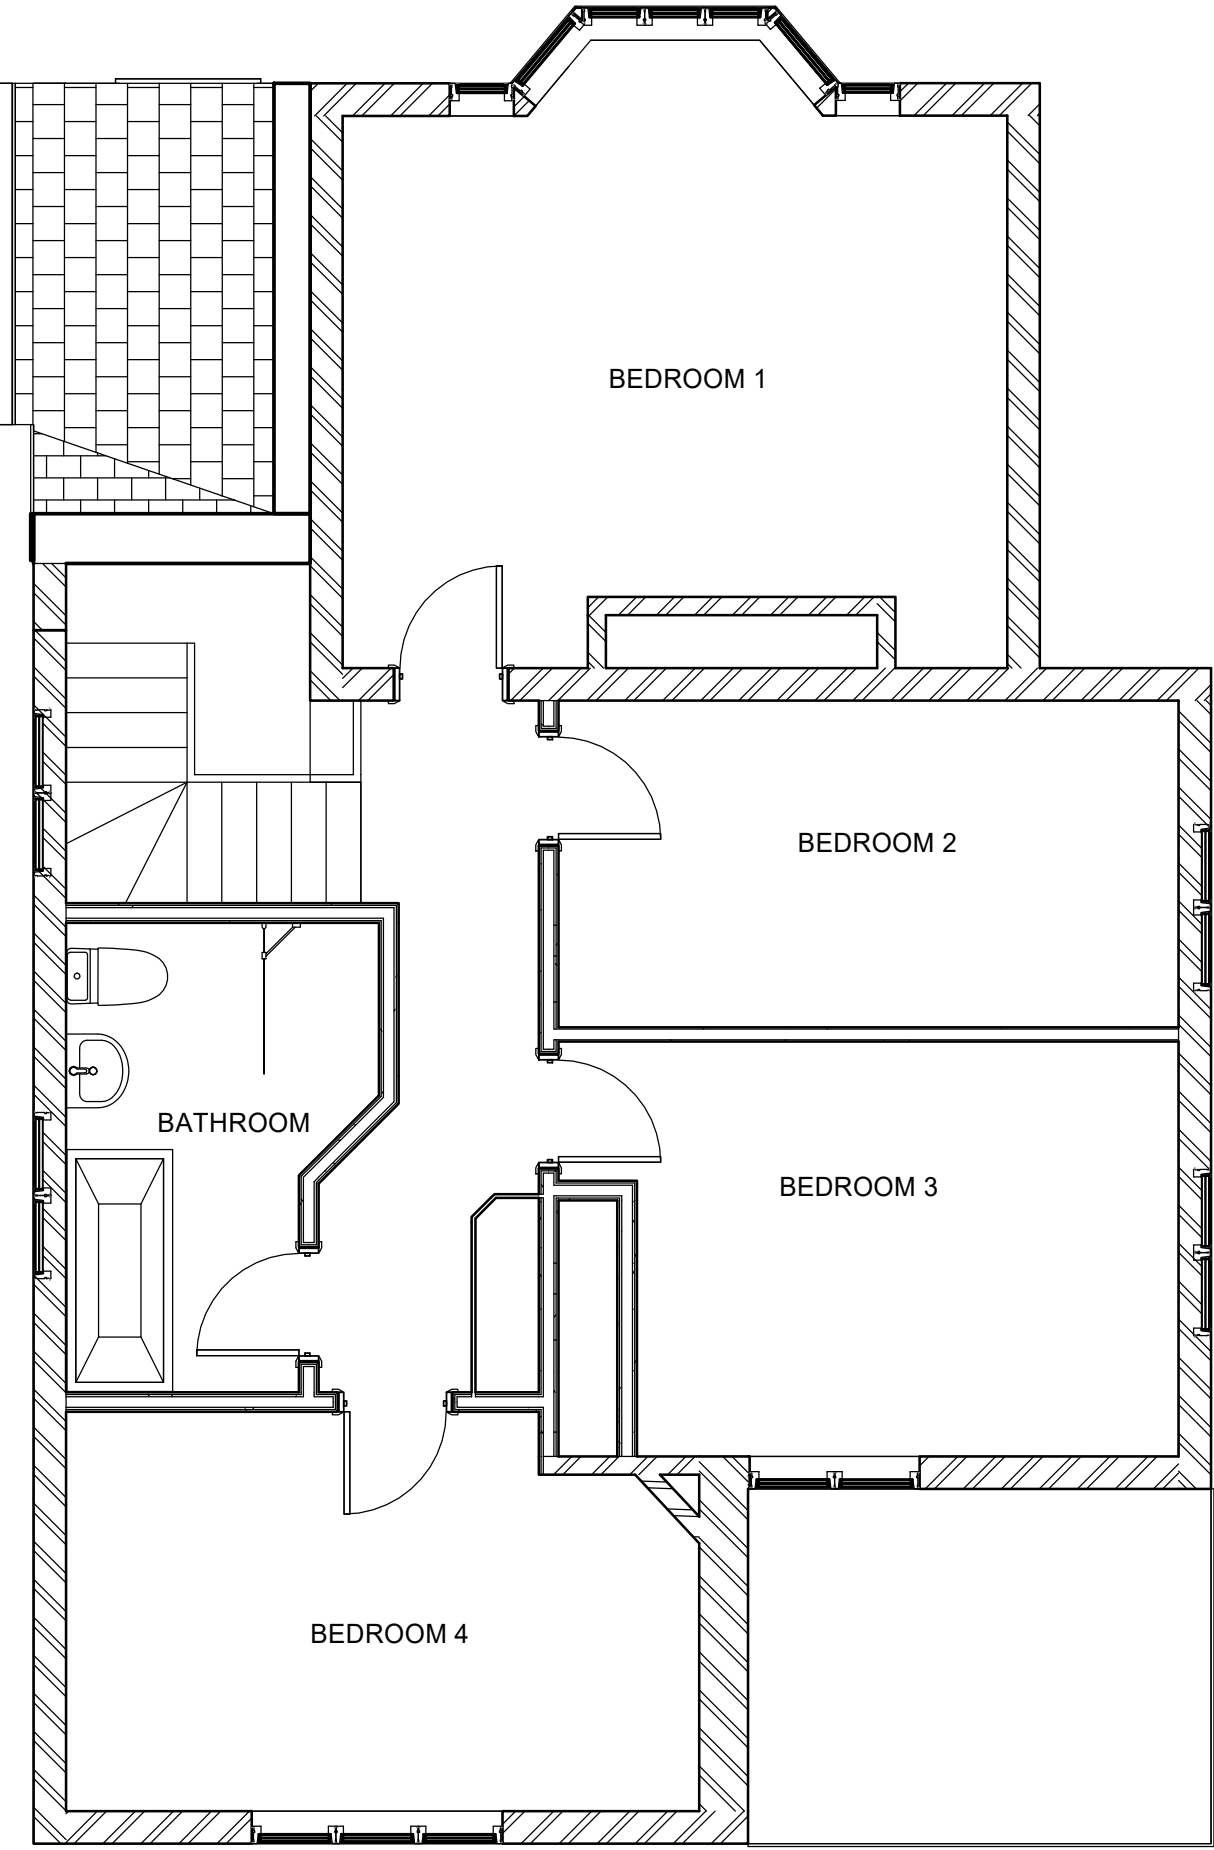

VISUAL SCALE 1:50 @ A3

**1** **EXISTING FIRST FLOOR PLAN**  
1 : 50

Just Extend Your House Ltd

Tel.: 0208-78-52-963  
Mob.: 078-41-14-25-61  
[www.justextendyourhouse.co.uk](http://www.justextendyourhouse.co.uk)  
[info@justextendyourhouse.co.uk](mailto:info@justextendyourhouse.co.uk)

NOTE:  
These drawings must be read in conjunction with Building  
Control Regulation details and structural calculation.  
All dimensions to be confirmed on site.


Project Name  
16 WOOD LANE  
RUISLIP  
HA4 6EX

EXISTING FIRST FLOOR PLAN

|                |               |        |
|----------------|---------------|--------|
| Project number | 523-PL-B      | A102   |
| Date           | 13/09/2019    |        |
| Drawn by       | MAL KURZOWNIK | Scale  |
|                |               | 1 : 50 |



VISUAL SCALE 1:50 @ A3

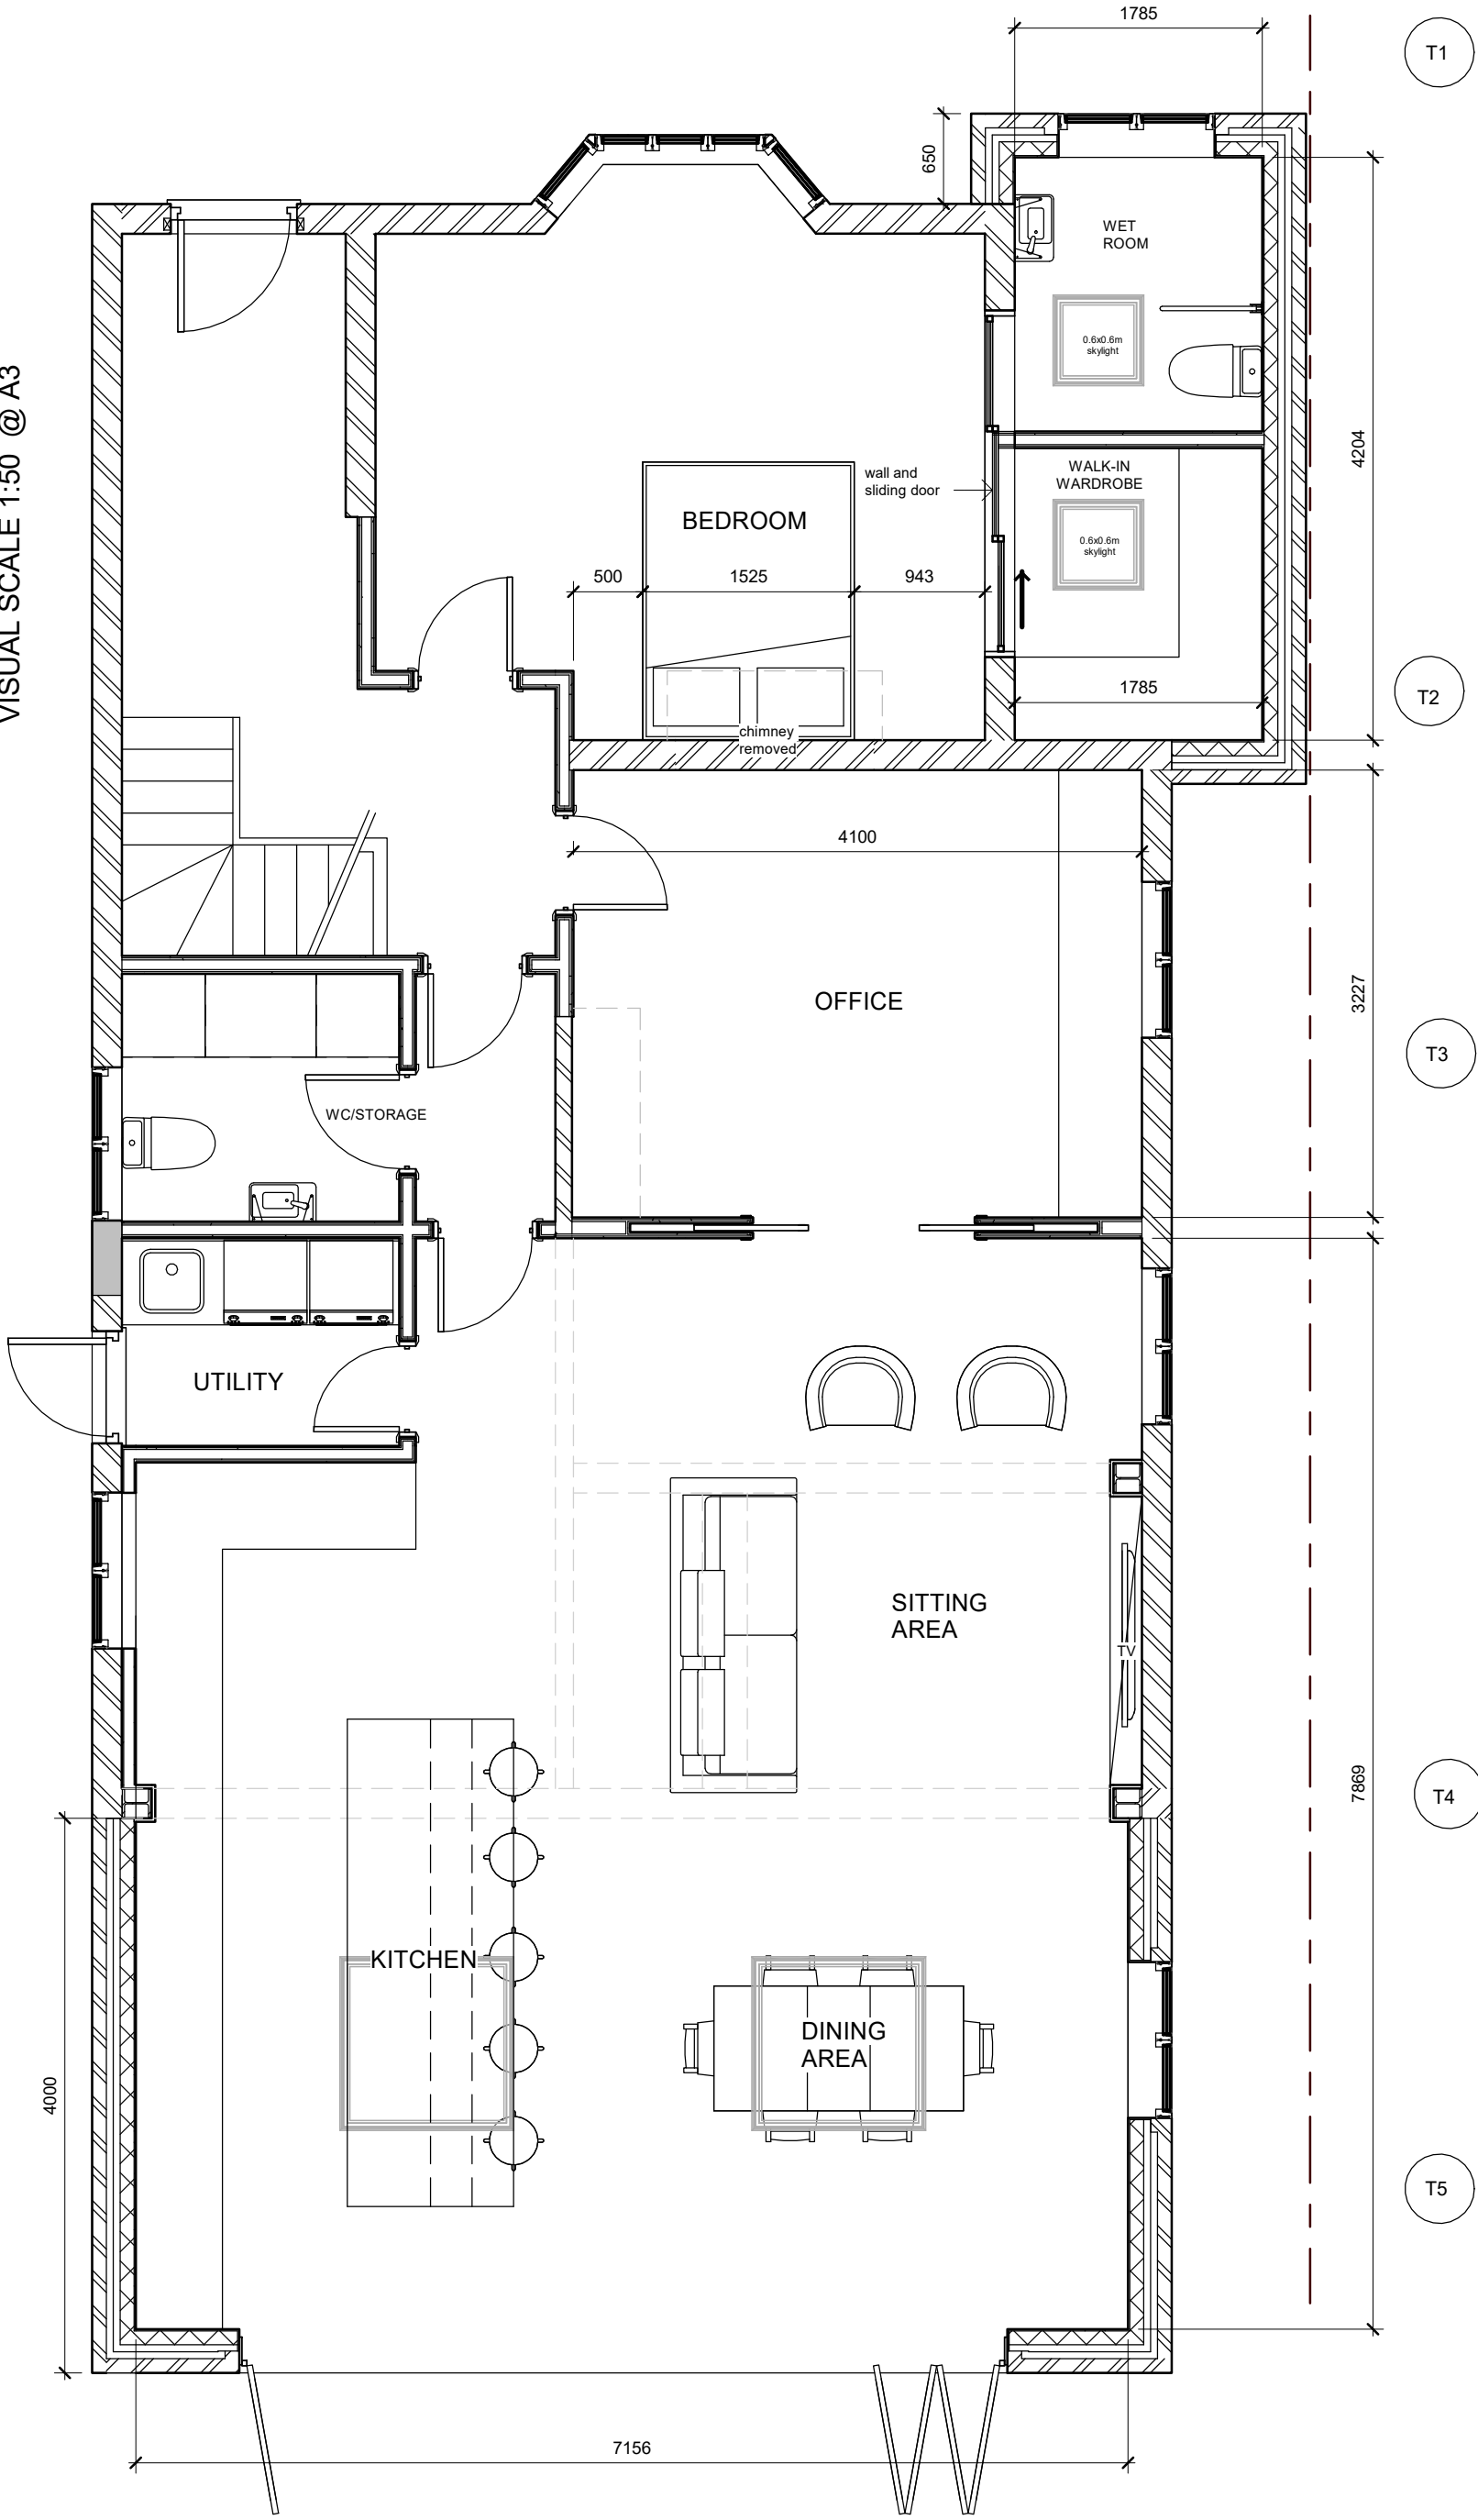

1

# PROPOSED GROUND FLOOR PLAN

1 : 50

**Just Extend Your House Ltd**

Tel.: 0208-78-52-963  
Mob.: 078-41-14-25-61  
[www.justextendyourhouse.co.uk](http://www.justextendyourhouse.co.uk)  
[info@justextendyourhouse.co.uk](mailto:info@justextendyourhouse.co.uk)

NOTE:  
These drawings must be read in conjunction with Building  
Control Regulation details and structural calculation.  
All dimensions to be confirmed on site.

**Project Name**  
16 WOOD LANE  
RUISLIP  
HA4 6EX

## PROPOSED GROUND FLOOR PLAN

Project number 523-PL-B  
Date 13/09/2019  
Drawn by MAL KURZOWNIK  
Scale 1 : 50

**A105**


1

PROPOSED FIRST FLOOR PLAN

1 : 50



VISUAL SCALE 1:50 @ A3

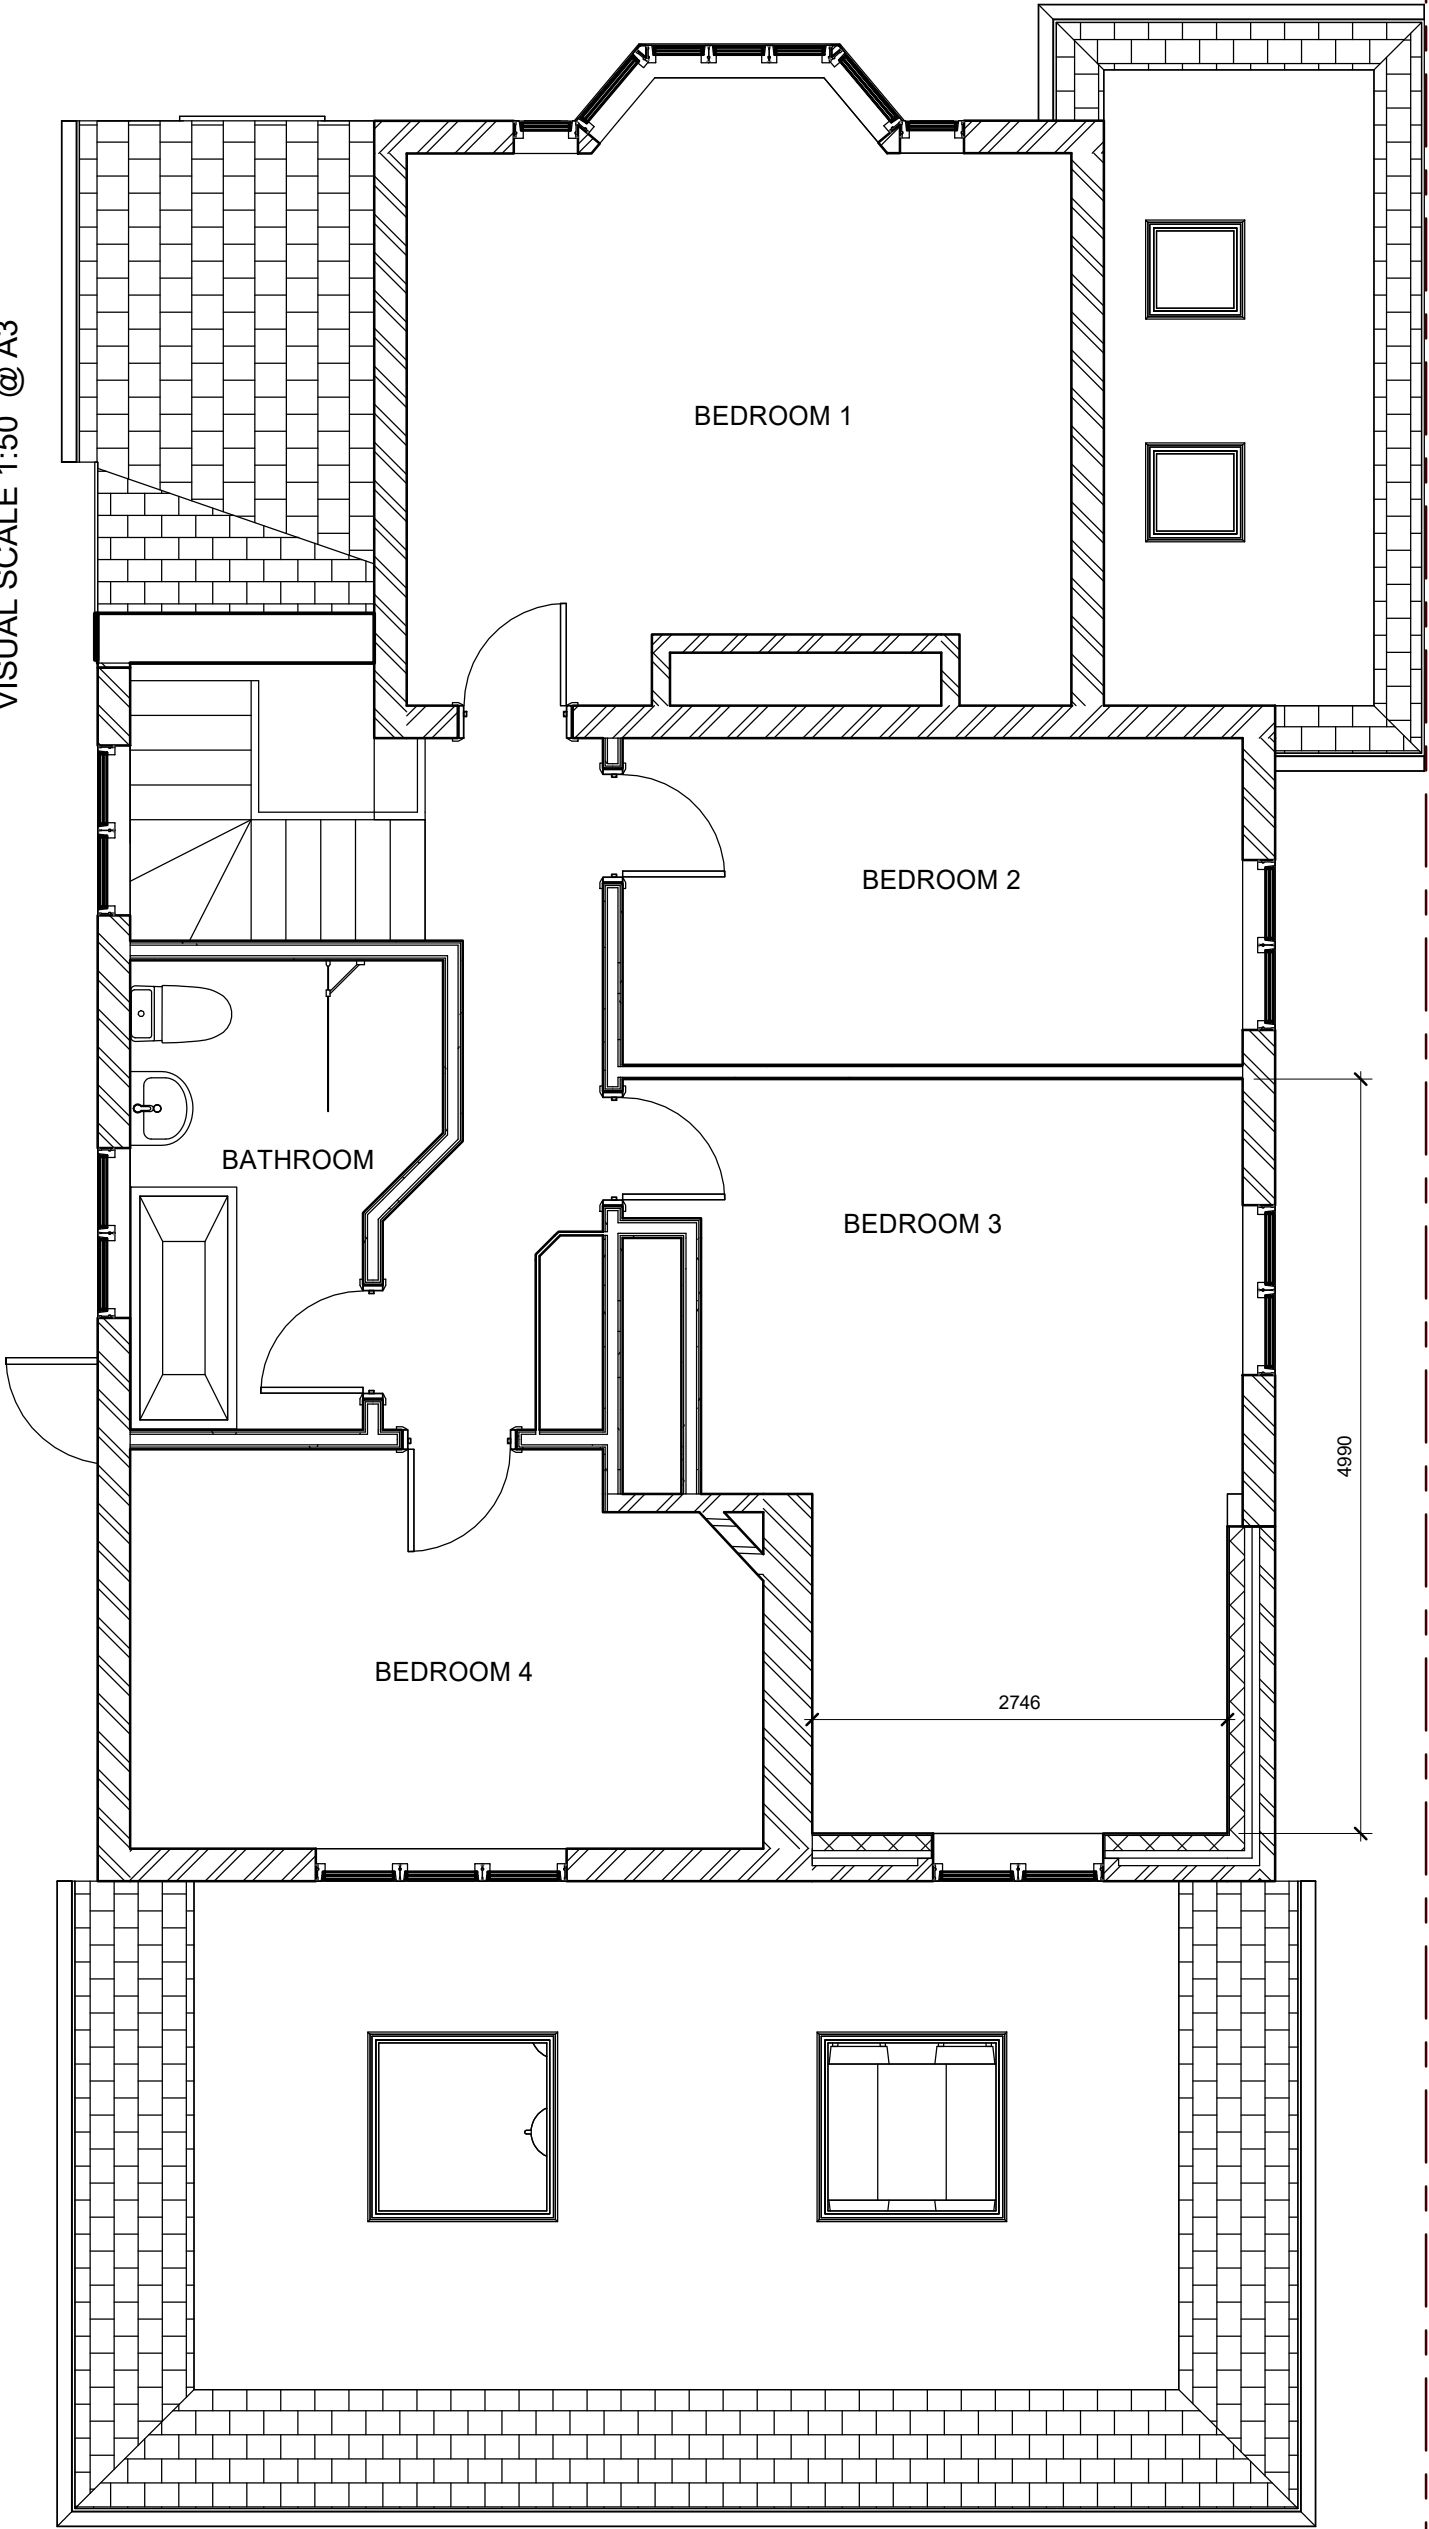

Just Extend Your House Ltd

Tel.: 0208-78-52-963

Mob.: 078-41-14-25-61

[www.justextendyourhouse.co.uk](http://www.justextendyourhouse.co.uk)

[info@justextendyourhouse.co.uk](mailto:info@justextendyourhouse.co.uk)

NOTE:  
These drawings must be read in conjunction with Building  
Control Regulation details and structural calculation.  
All dimensions to be confirmed on site.

Project Name

16 WOOD LANE  
RUISLIP  
HA4 6EX

PROPOSED FIRST FLOOR PLAN

Project number

523-PL-B

Date

13/09/2019

Drawn by

MAL KURZOWNIK

Scale

1 : 50

A106