




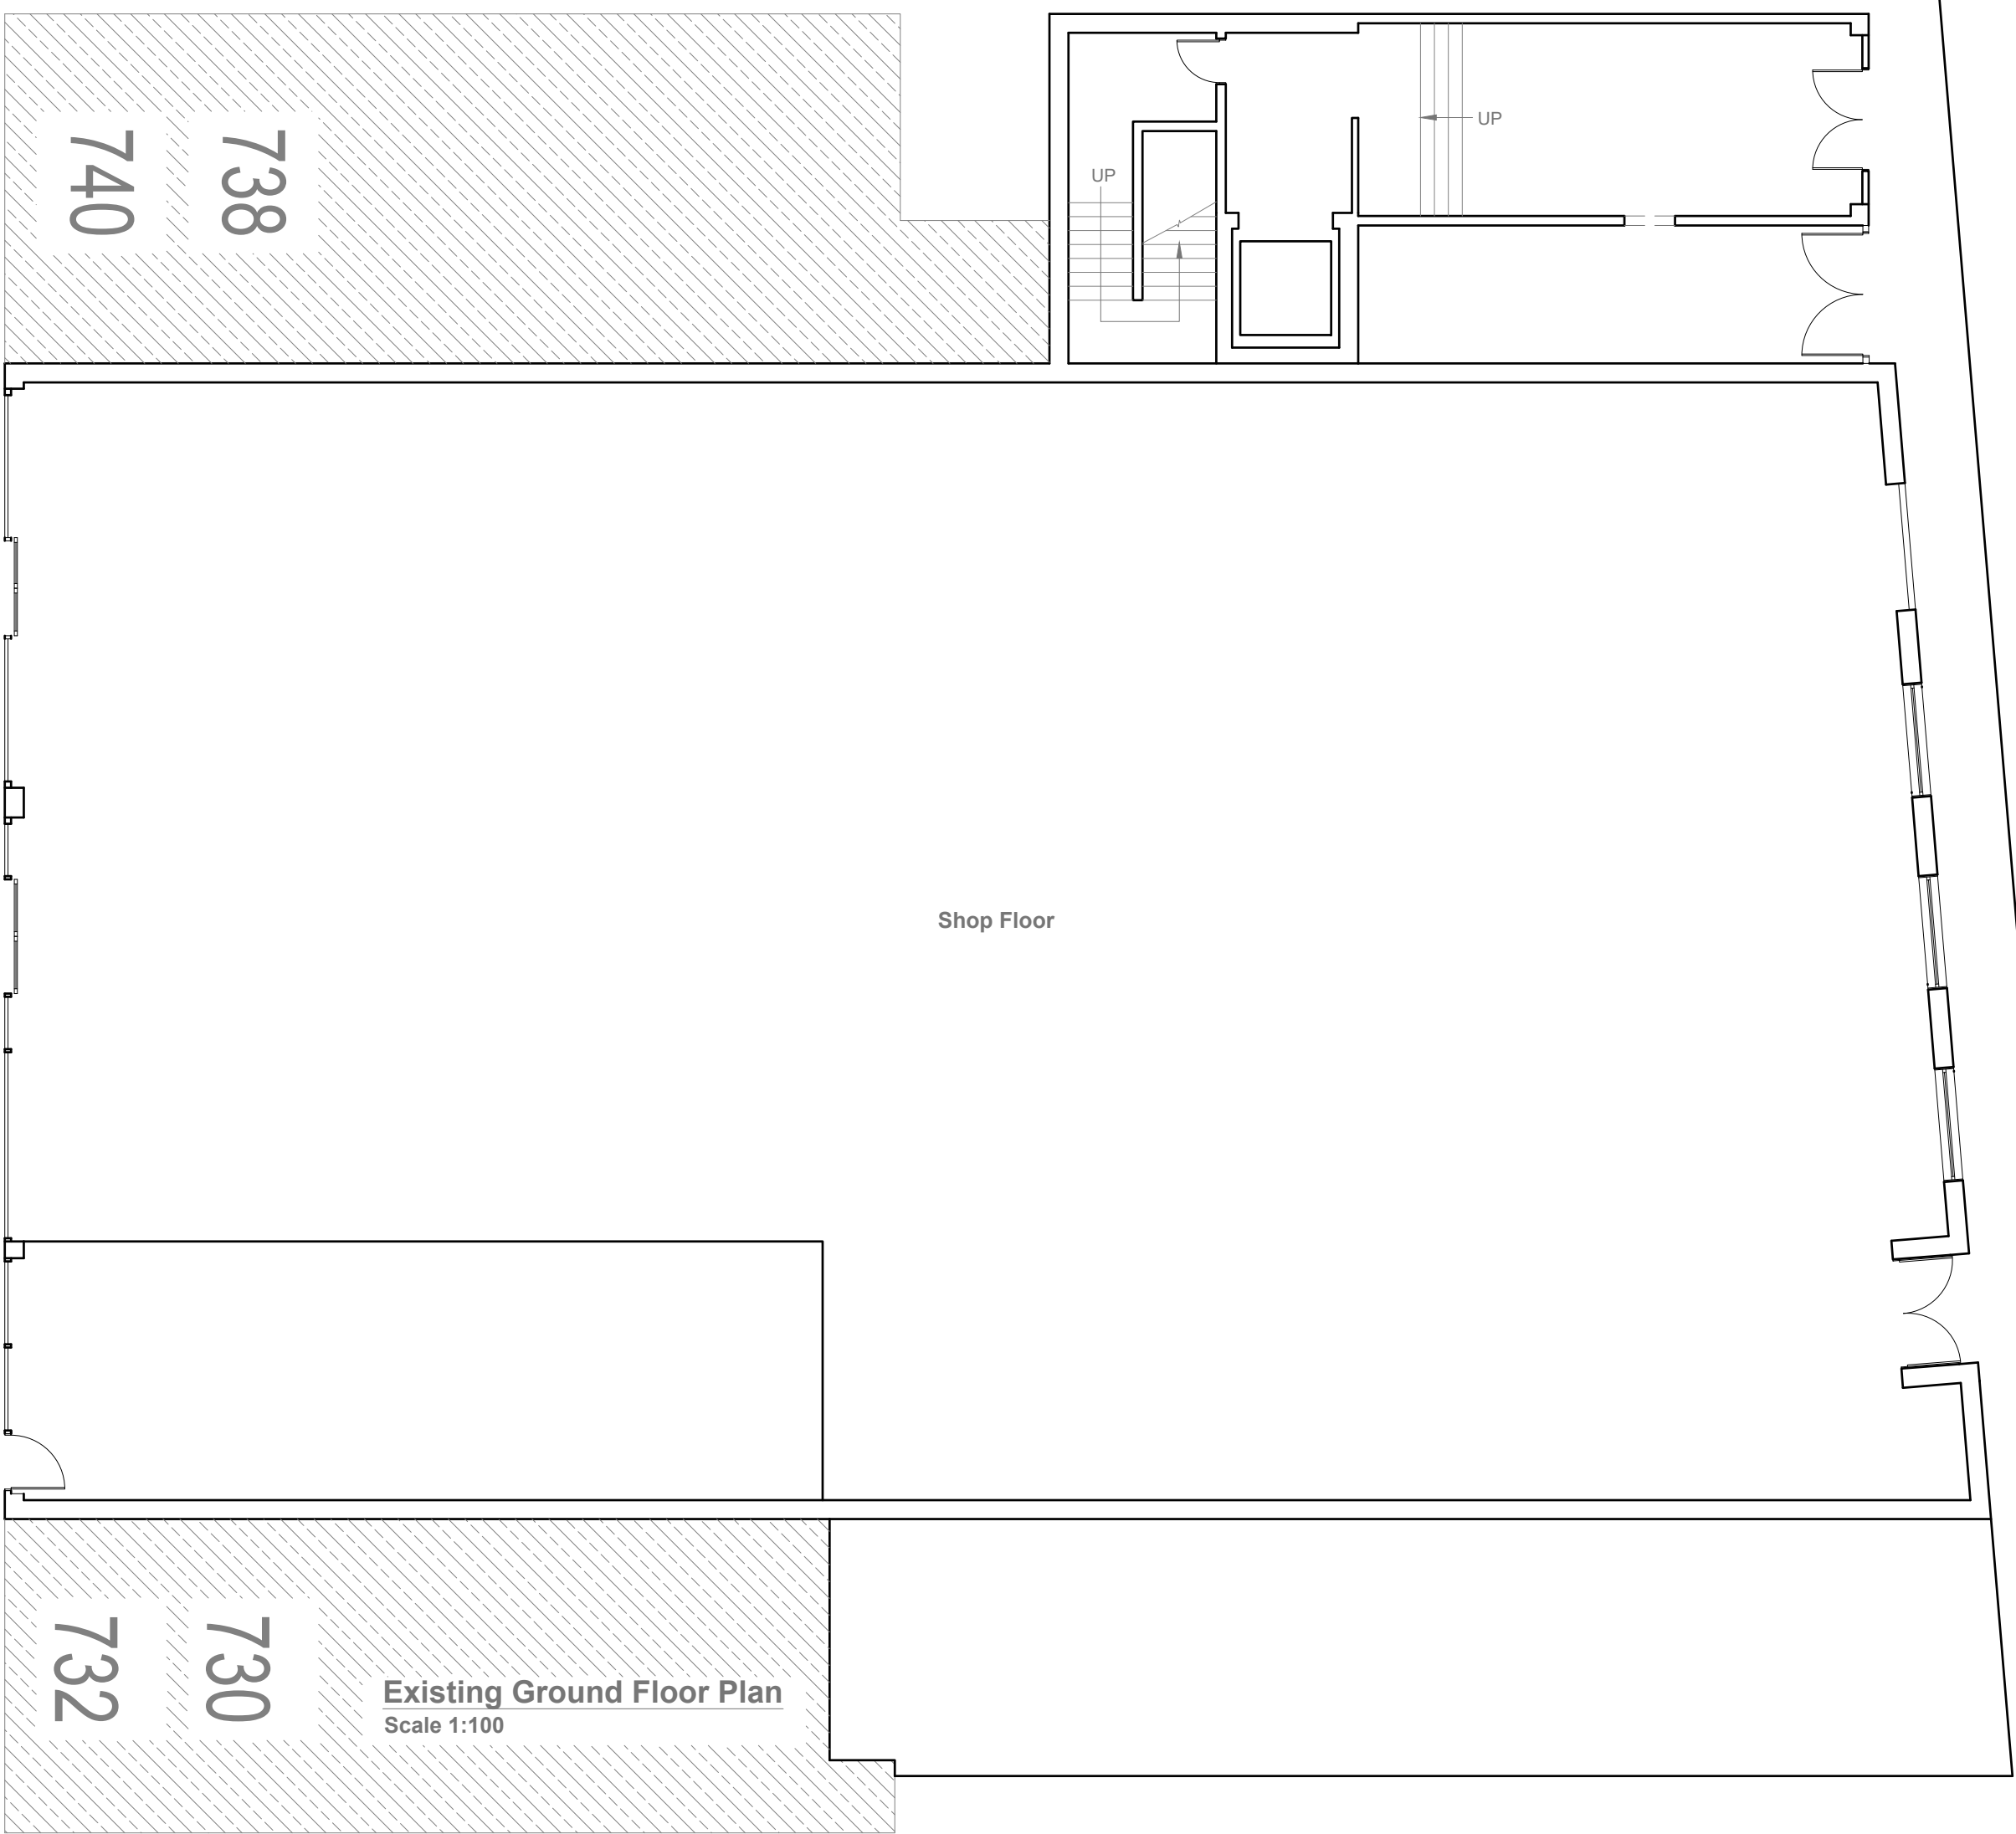


COLERIDGE WAY

 


	Project: 734-736 Uxbridge Road, Hillingdon, Middlesex, UB4 0RU								
	Title: Existing Ground Floor Plan								
	Scale: 1:100 @ A3								
	Date: AUG 2026								
	Drawing No.: 3706/HH-01/JG								
Revision									
<table><tr><td></td><td></td><td></td><td></td><td></td></tr></table>									
239 Western Road, Southall, Middx, UB2 5HS Tel: 020 8571 1369 info@multicreation.co.uk									

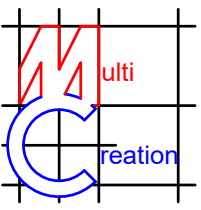


COLERIDGE WAY

 

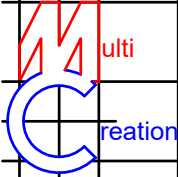	Project: 734-736 Uxbridge Road, Hillingdon, Middlesex, UB4 0RU			
	Title: Existing First Floor Plan			
	Scale: 1:100 @ A3			
	Date: AUG 2026			
	Drawing No.: 3706/HH-02/JG			
	Revision			
239 Western Road, Southall, Middx, UB2 5HS Tel: 020 8571 1369 info@multicreation.co.uk				




Existing Front Elevation
Scale 1:100

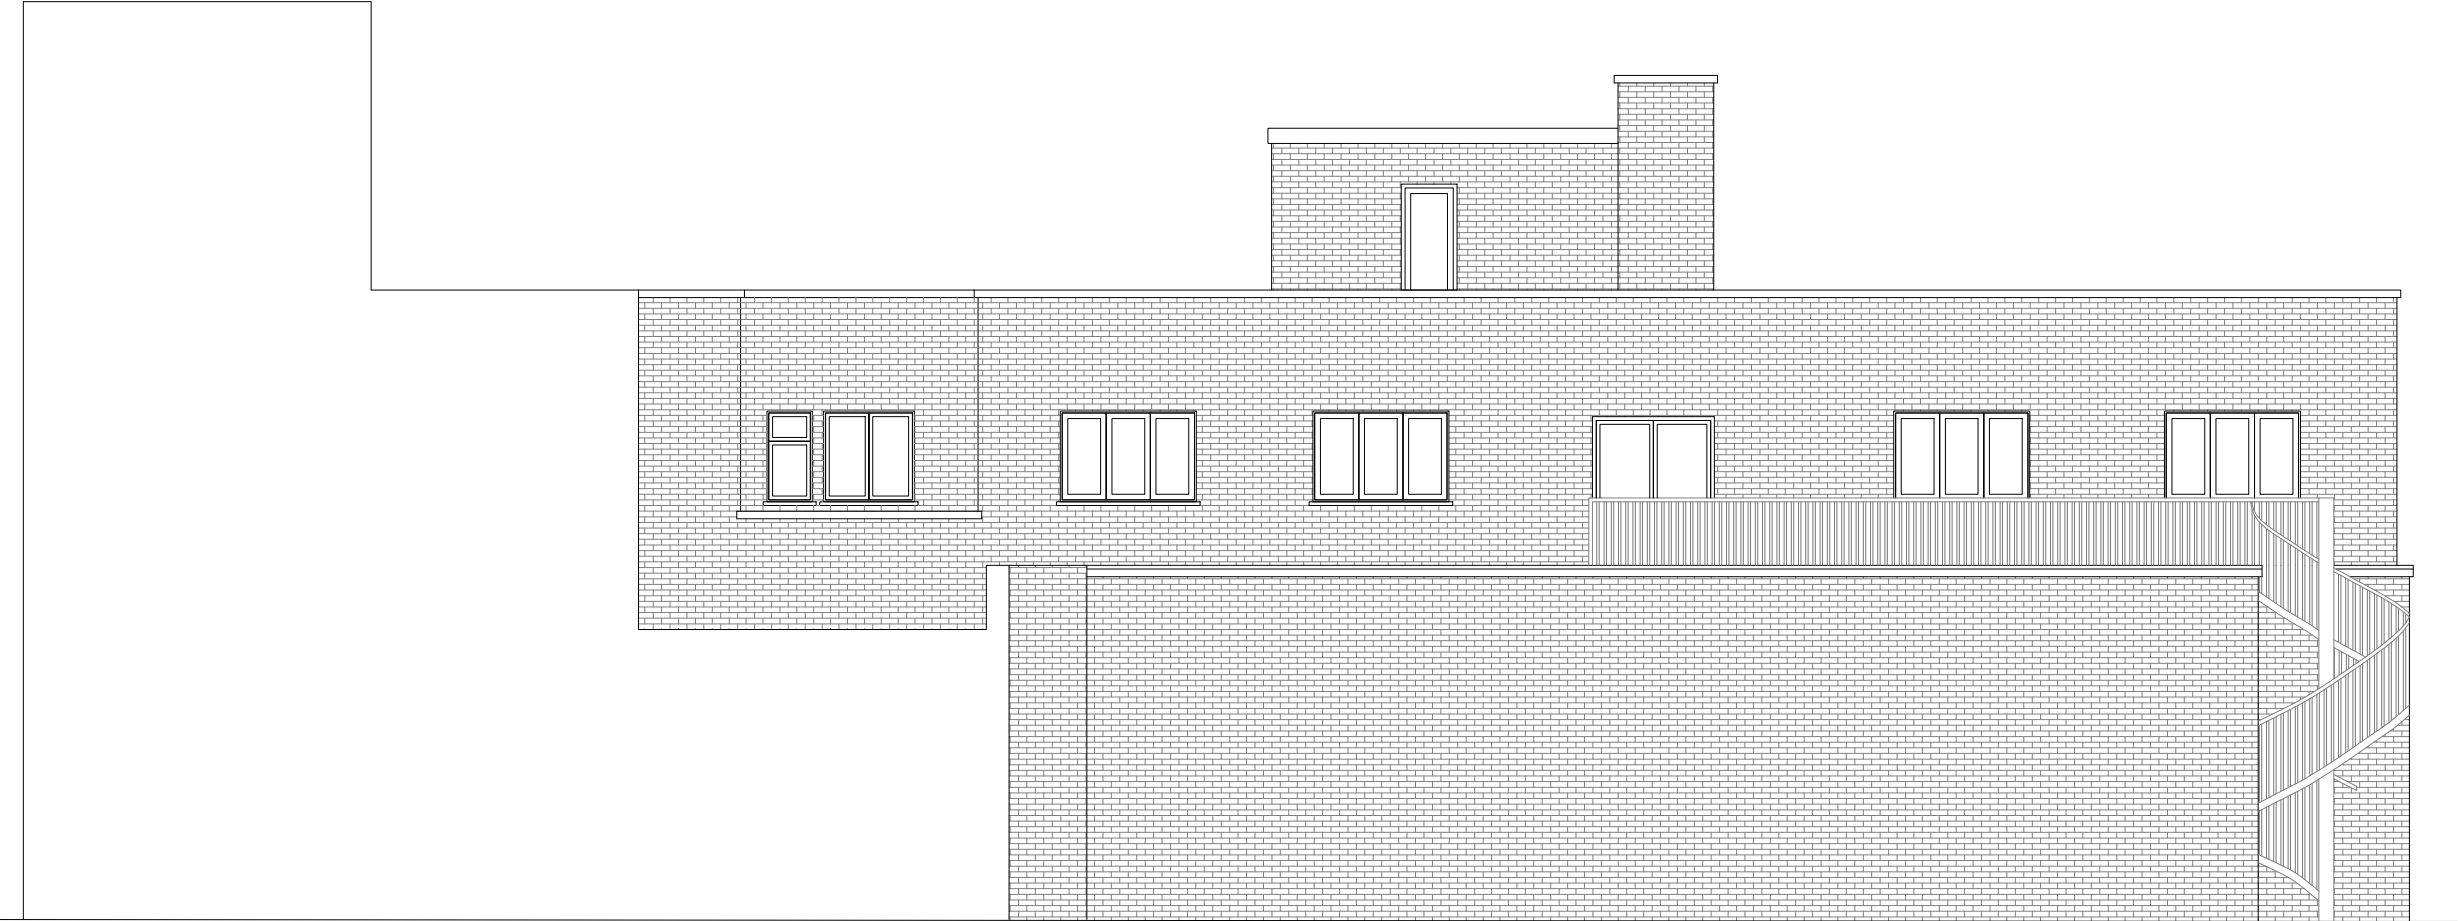


Existing Side Elevation
Scale 1:100



	Project:	734-736 Uxbridge Road, Hillingdon, Middlesex, UB4 0RU
	Title:	Existing Front & Side Elevations
	Scale:	1:100 @ A3
	Date:	AUG 2026
	Drawing No.:	3706/HH-03/JG
	Revision	
239 Western Road, Southall, Middx, UB2 5HS Tel: 020 8571 1369 info@multicreation.co.uk		

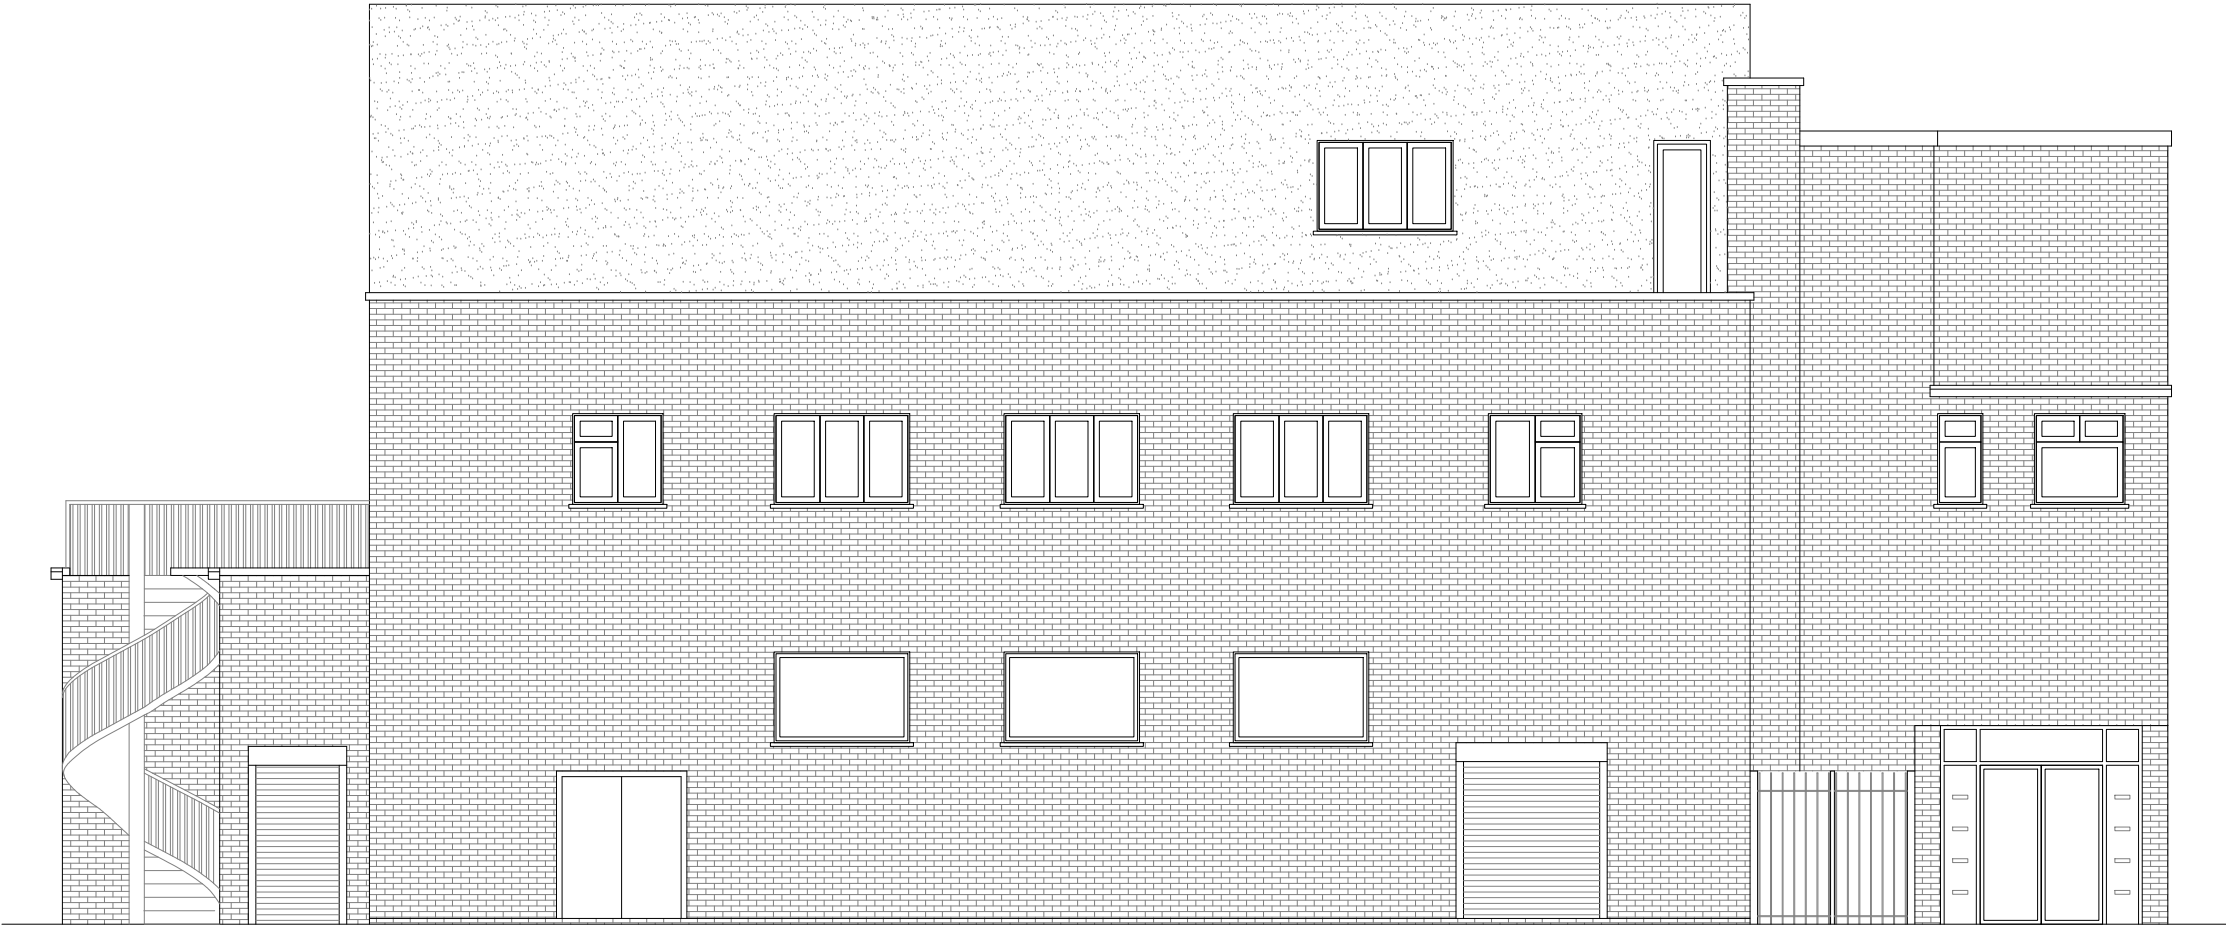



Existing Rear Elevation
Scale 1:100

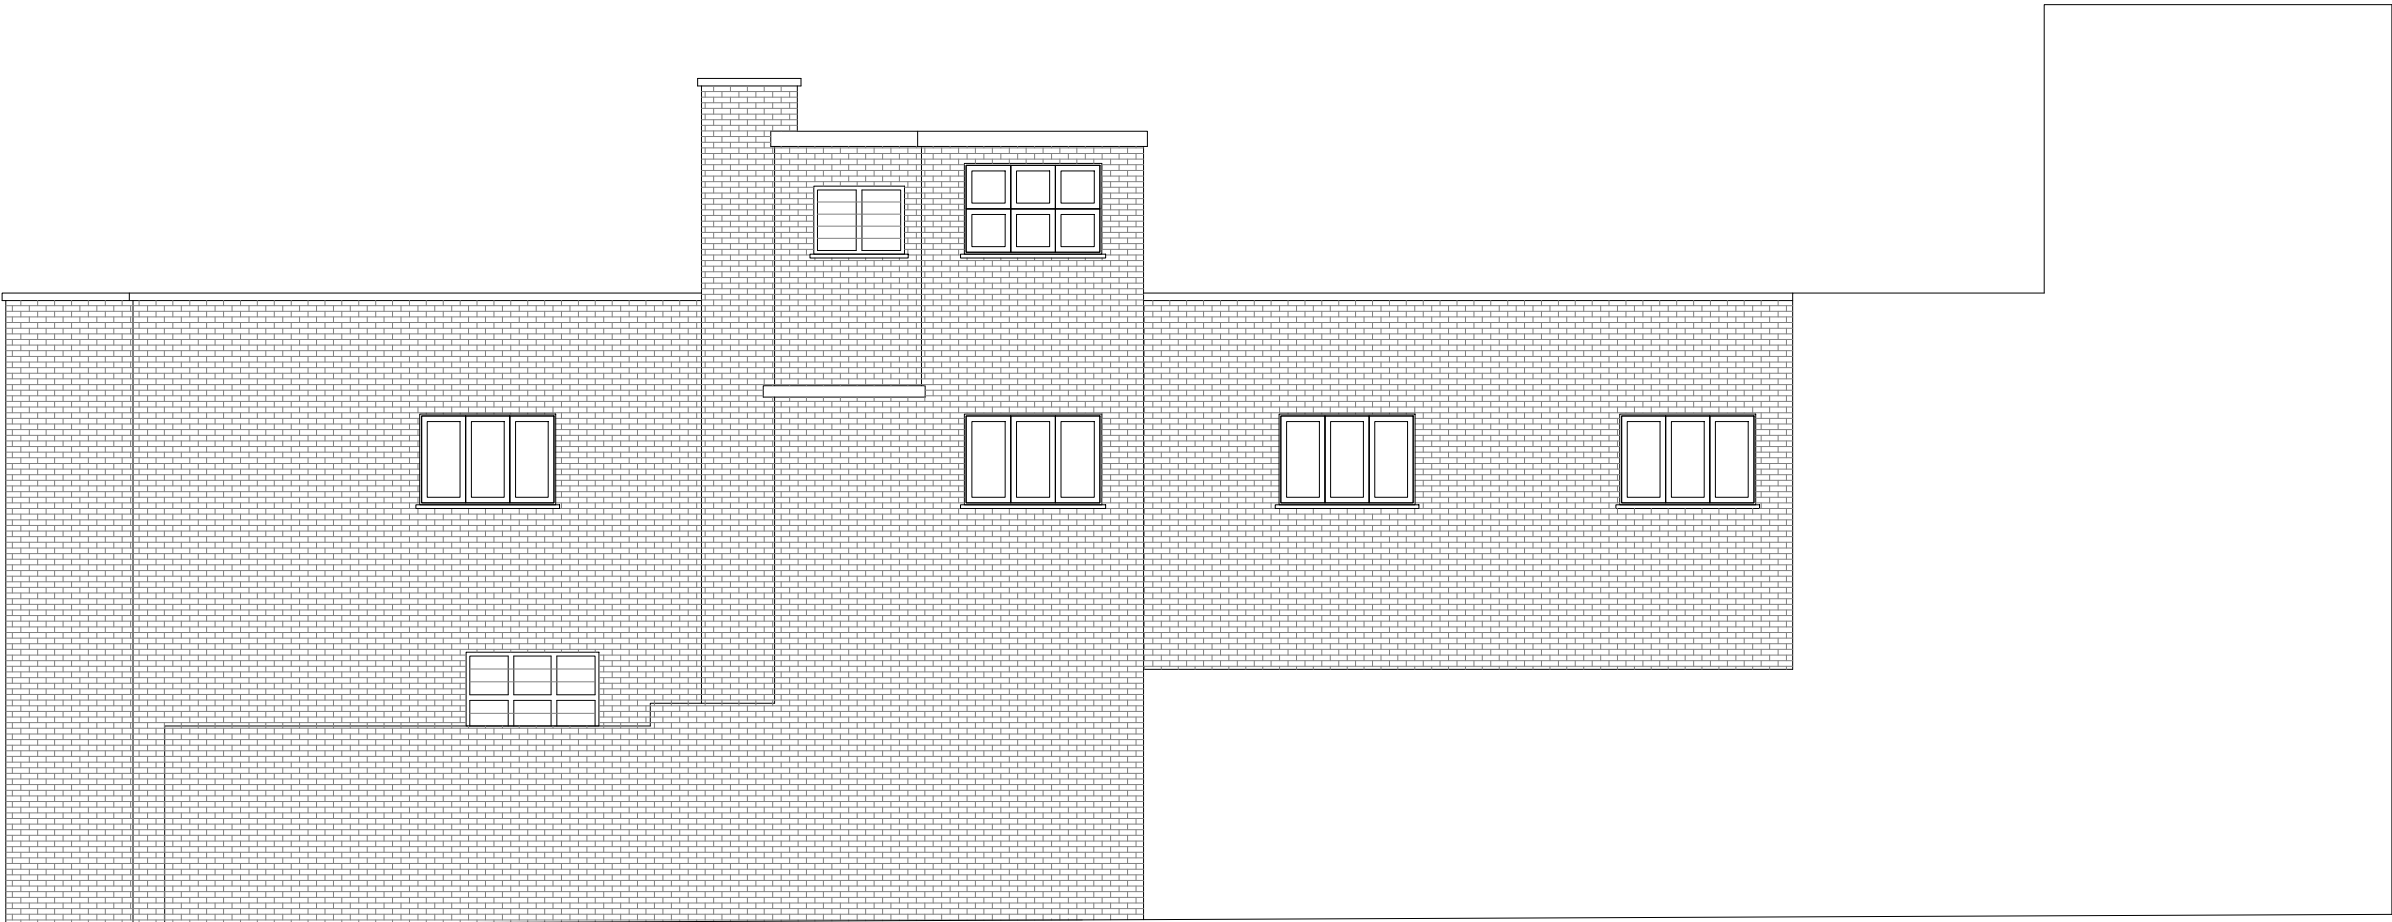

Existing Side Elevation
Scale 1:100

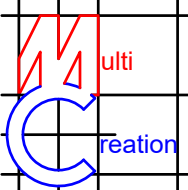


	Project: 734-736 Uxbridge Road, Hillingdon, Middlesex, UB4 0RU										
Title: Existing Rear & Side Elevations	Scale: 1:100 @ A3 Date: AUG 2026 Drawing No.: 3706/HH-04/JG Revision <table><tr><td></td><td></td><td></td><td></td><td></td></tr><tr><td></td><td></td><td></td><td></td><td></td></tr></table>										
239 Western Road, Southall, Middx, UB2 5HS Tel: 020 8571 1369 info@multicreation.co.uk											

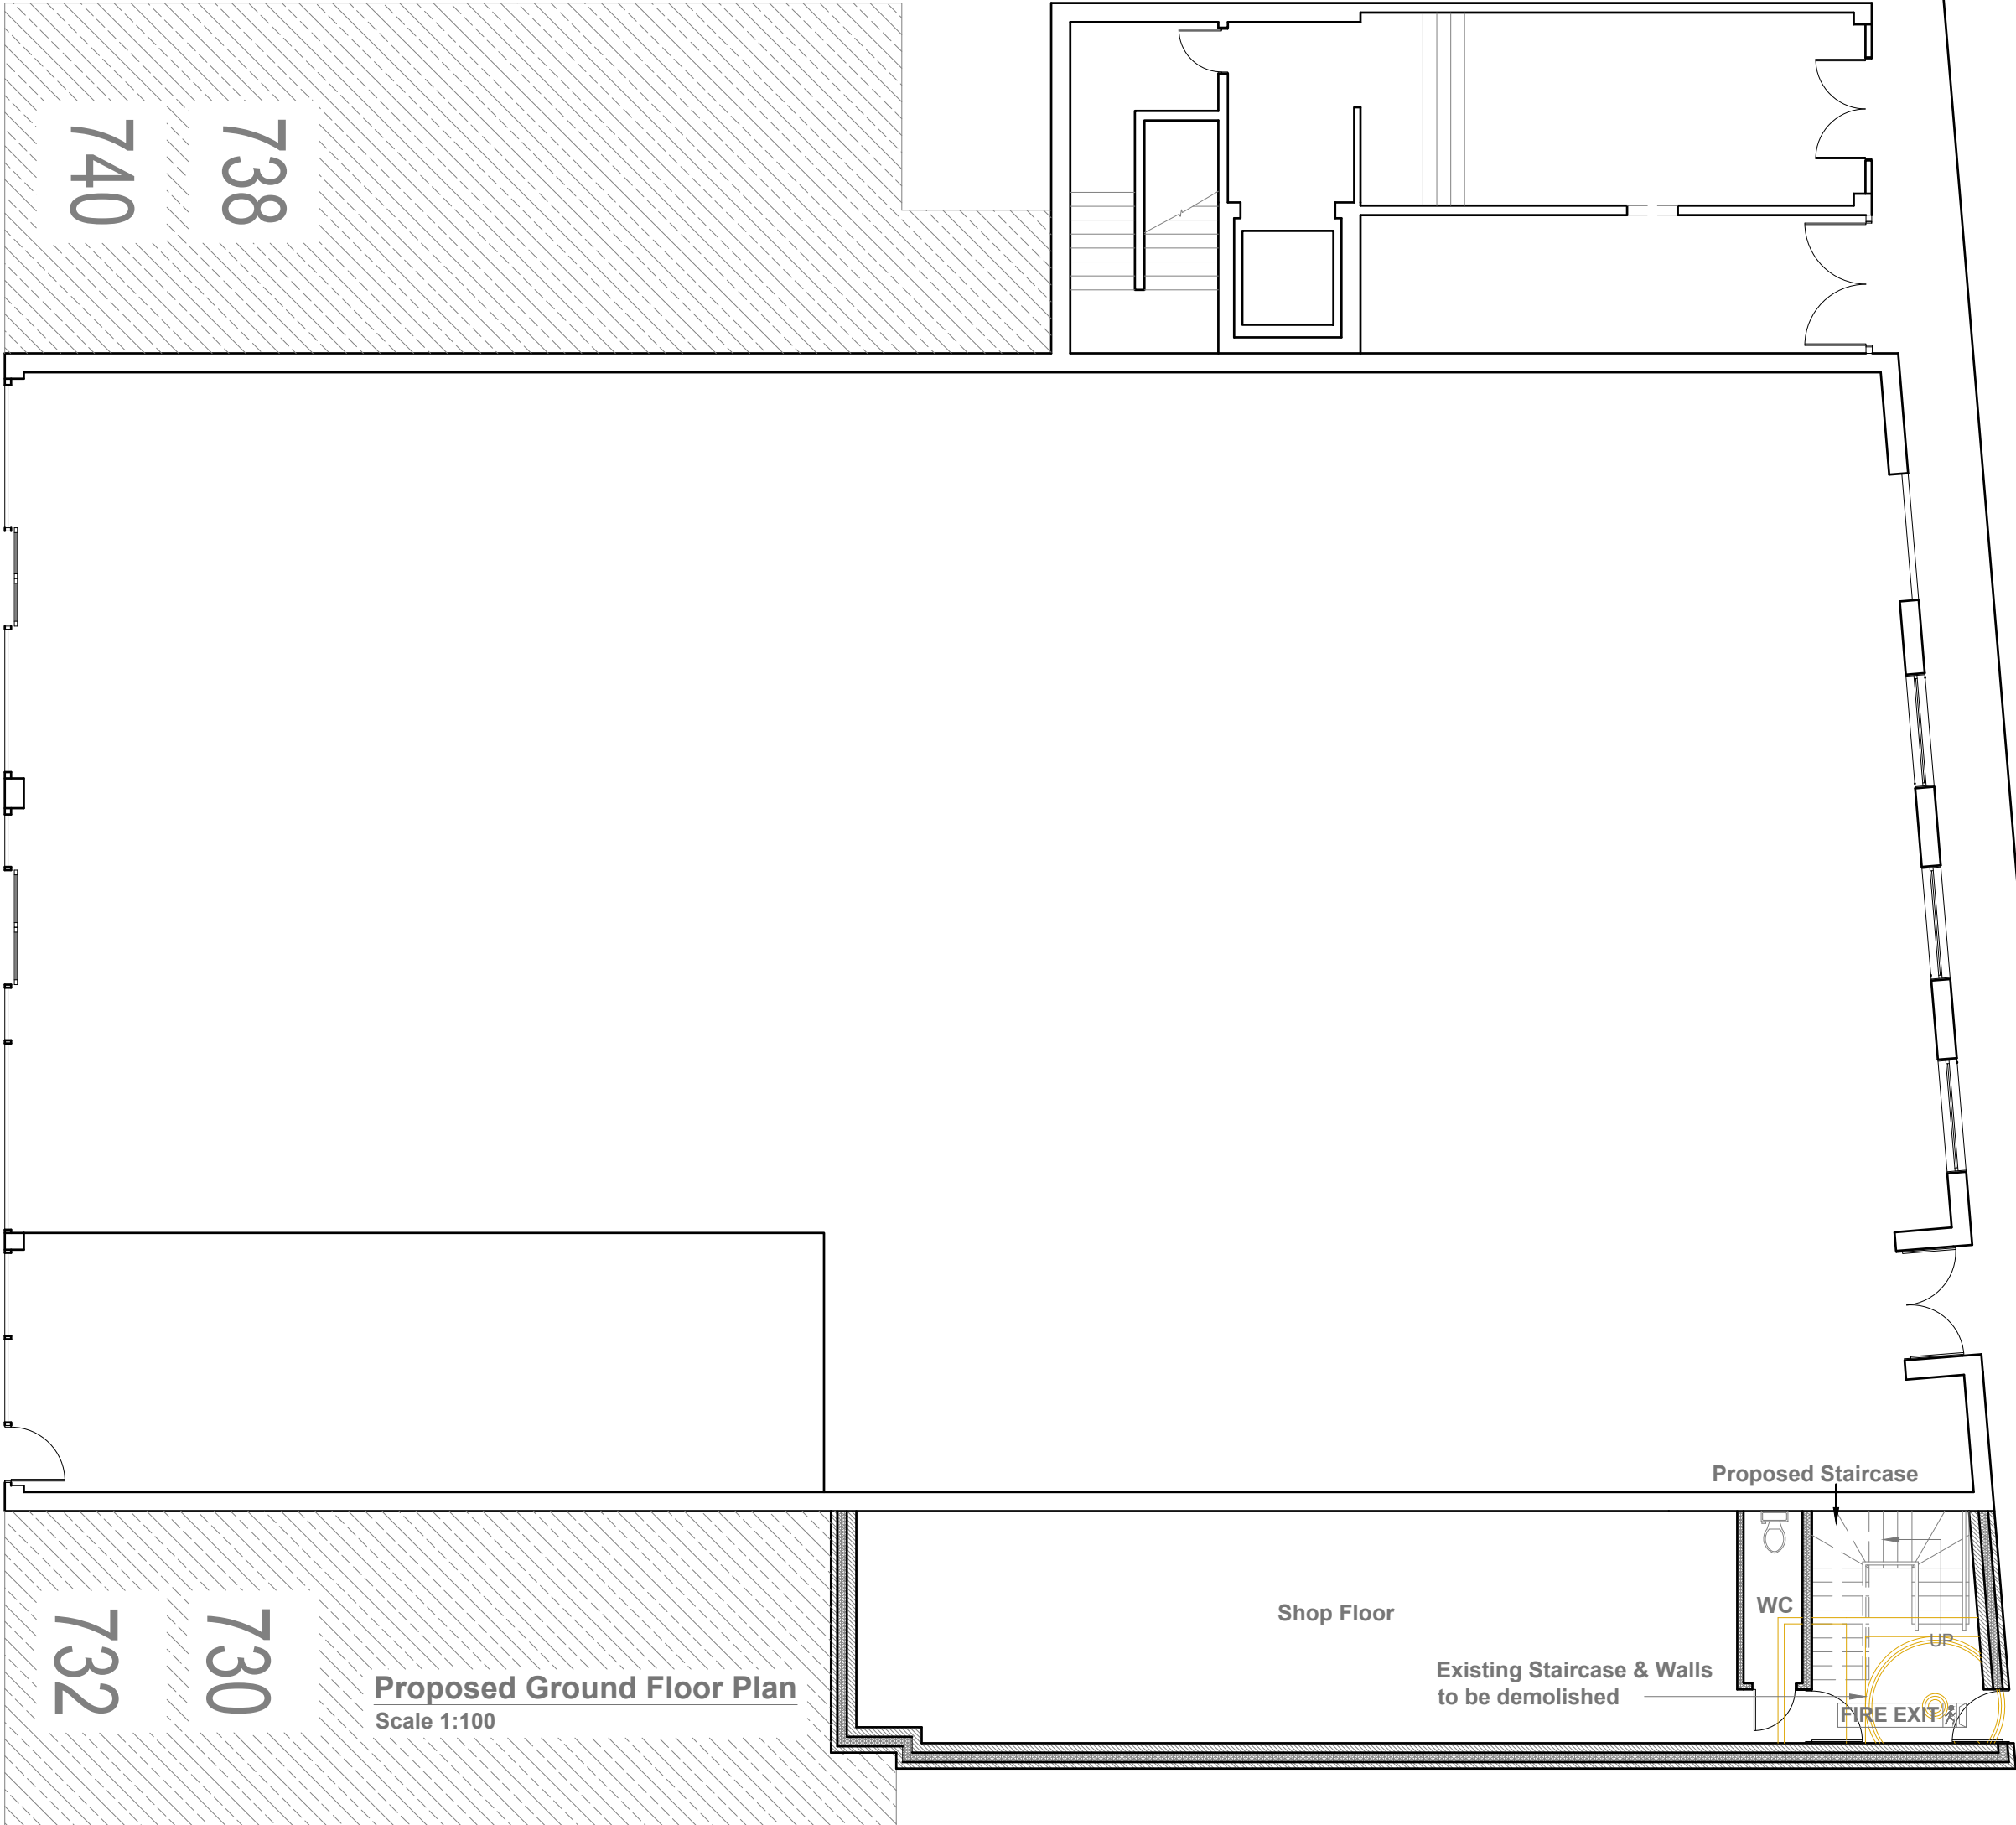


FIRE EXIT  Fire Exit Sign
Comply with BS 5499



COLERIDGE WAY

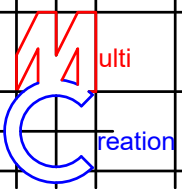
	Project:			
	734-736 Uxbridge Road, Hillingdon, Middlesex, UB4 0RU			
	Scale: 1:100 @ A3			
	Date: AUG 2026			
	Drawing No.: 3706/HH-05/JG			
Title: Proposed Ground Floor Plan	Revision			
239 Western Road, Southall, Middx, UB2 5HS Tel: 020 8571 1369 info@multicreation.co.uk				

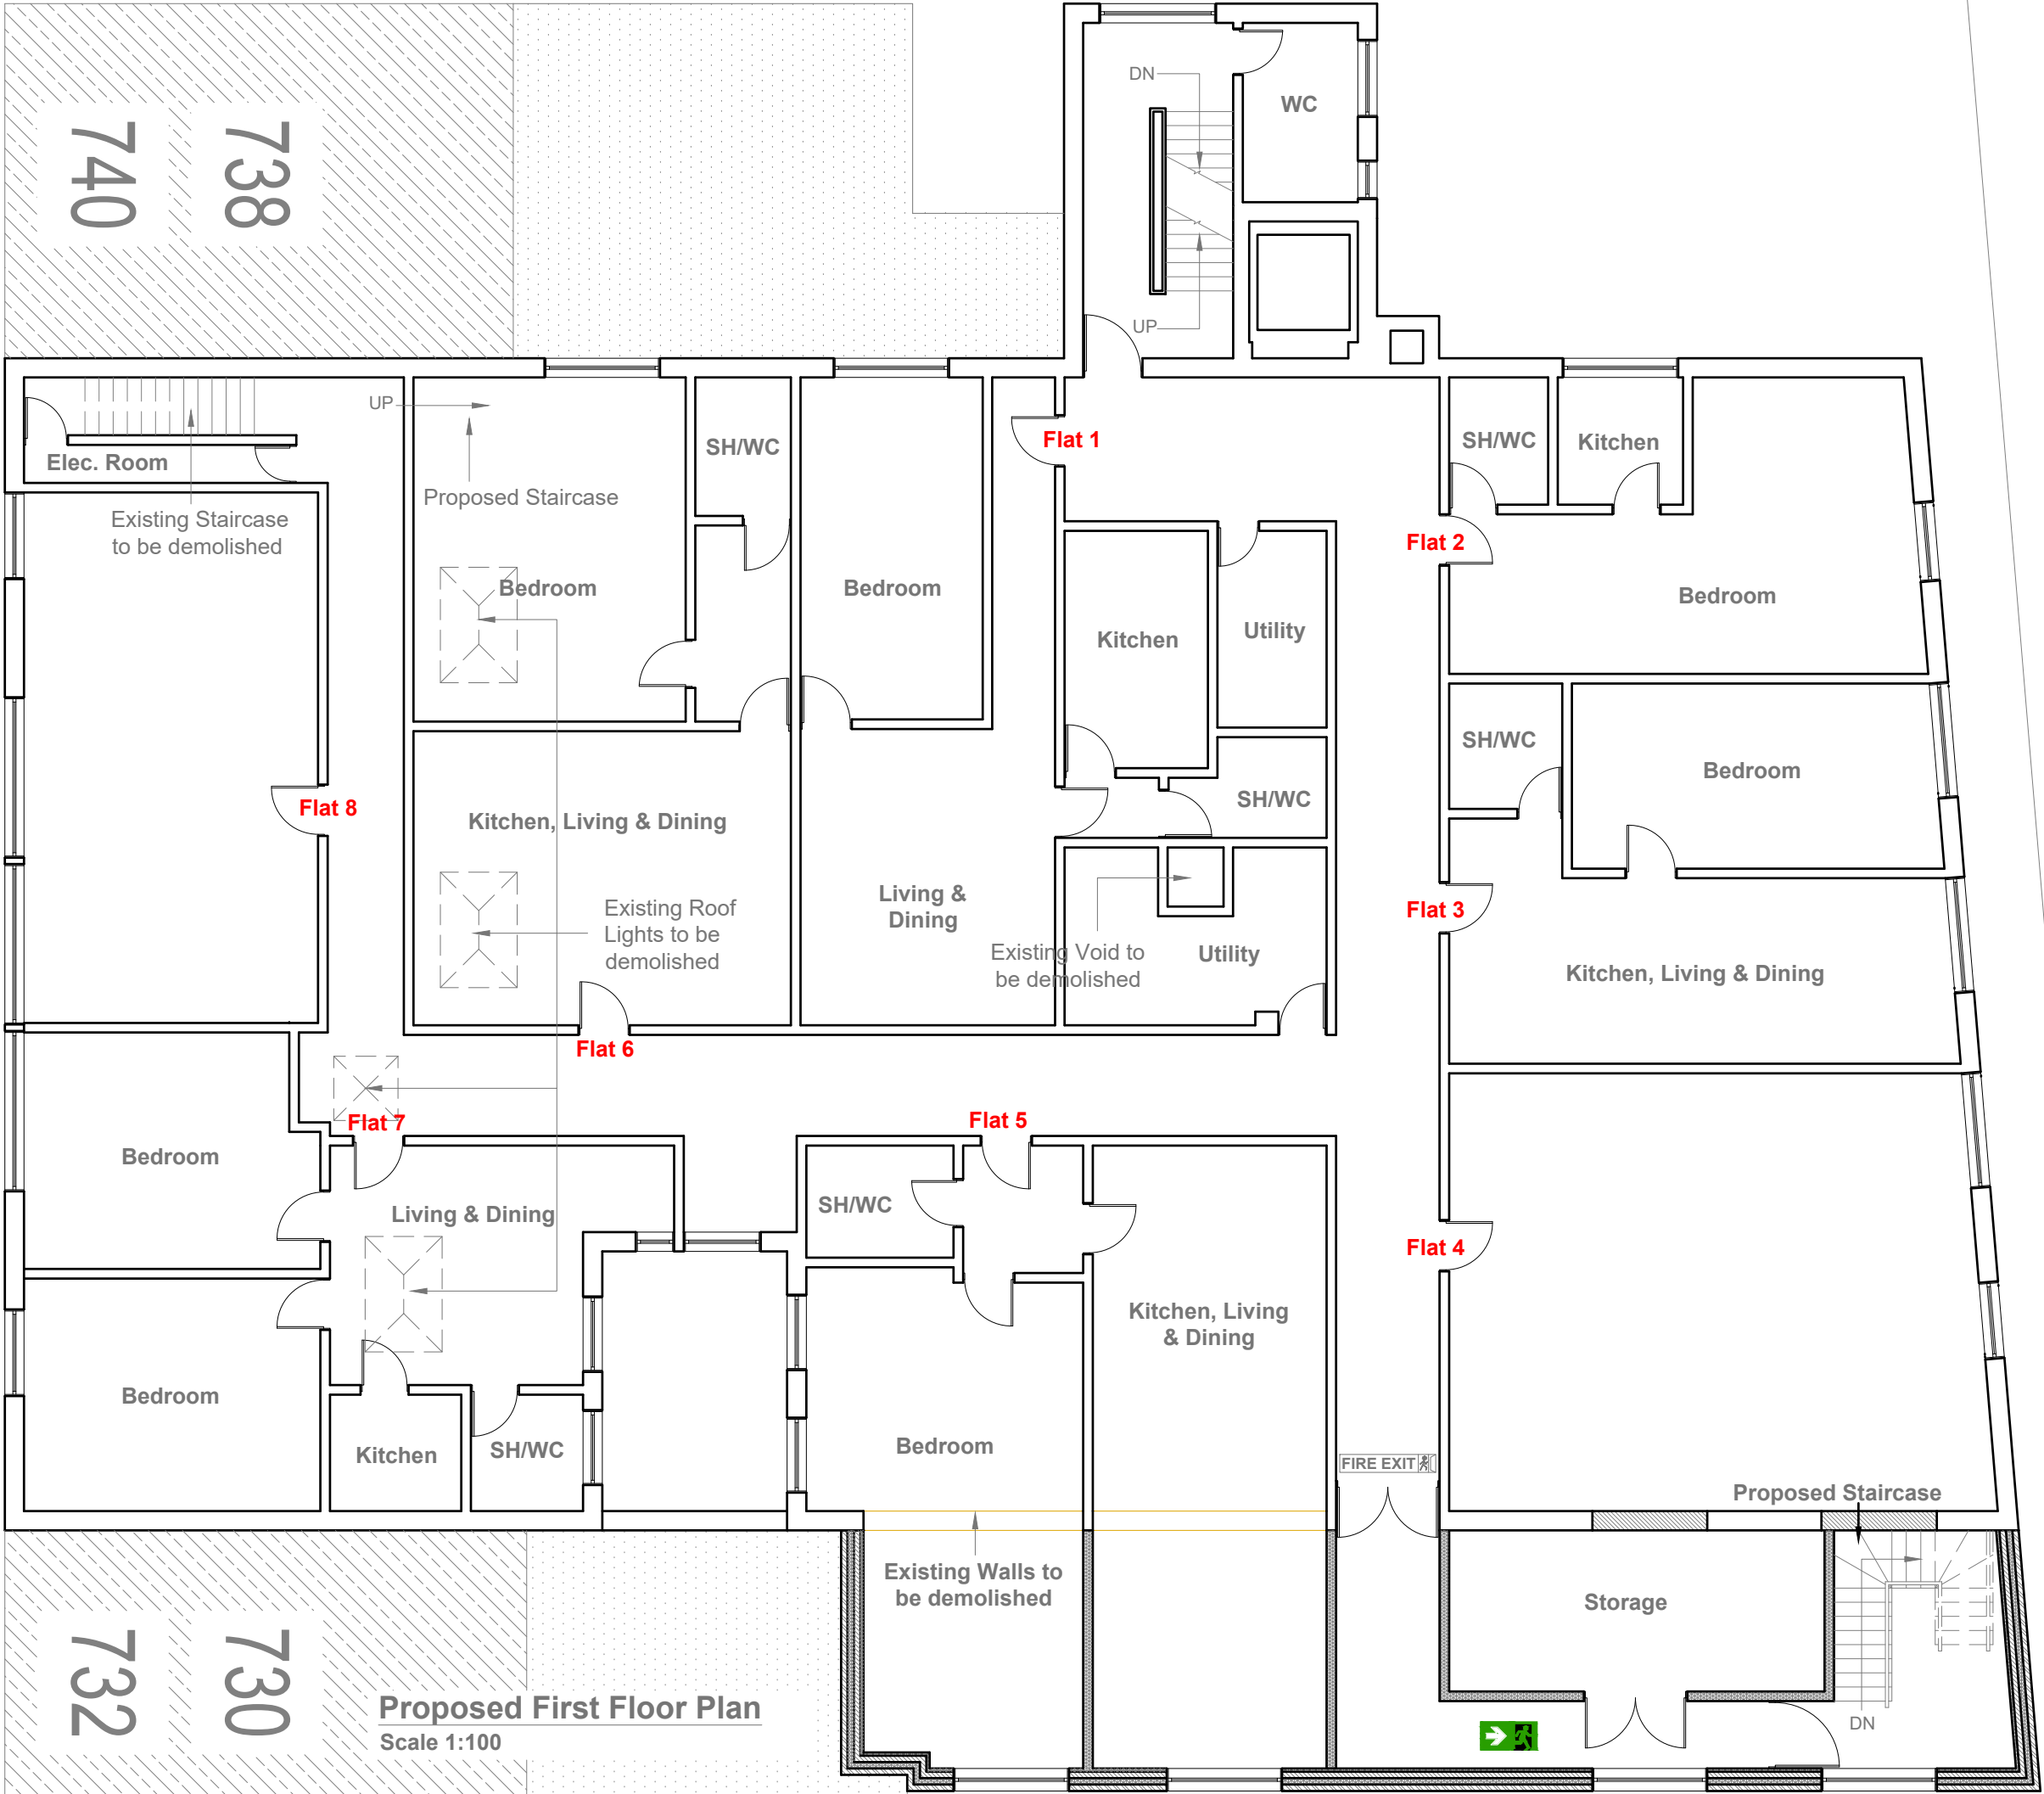

FIRE EXIT  Fire Exit Sign
Comply with BS 5499


COLERIDGE WAY

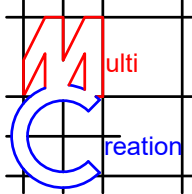

	Project: 734-736 Uxbridge Road, Hillingdon, Middlesex, UB4 0RU	
	Title: Proposed First Floor Plan	Scale: 1:100 @ A3
		Date: AUG 2026
		Drawing No.: 3706/HH-06/JG
Revision		
239 Western Road, Southall, Middx, UB2 5HS Tel: 020 8571 1369 info@multicreation.co.uk		



Proposed Front Elevation
Scale 1:100

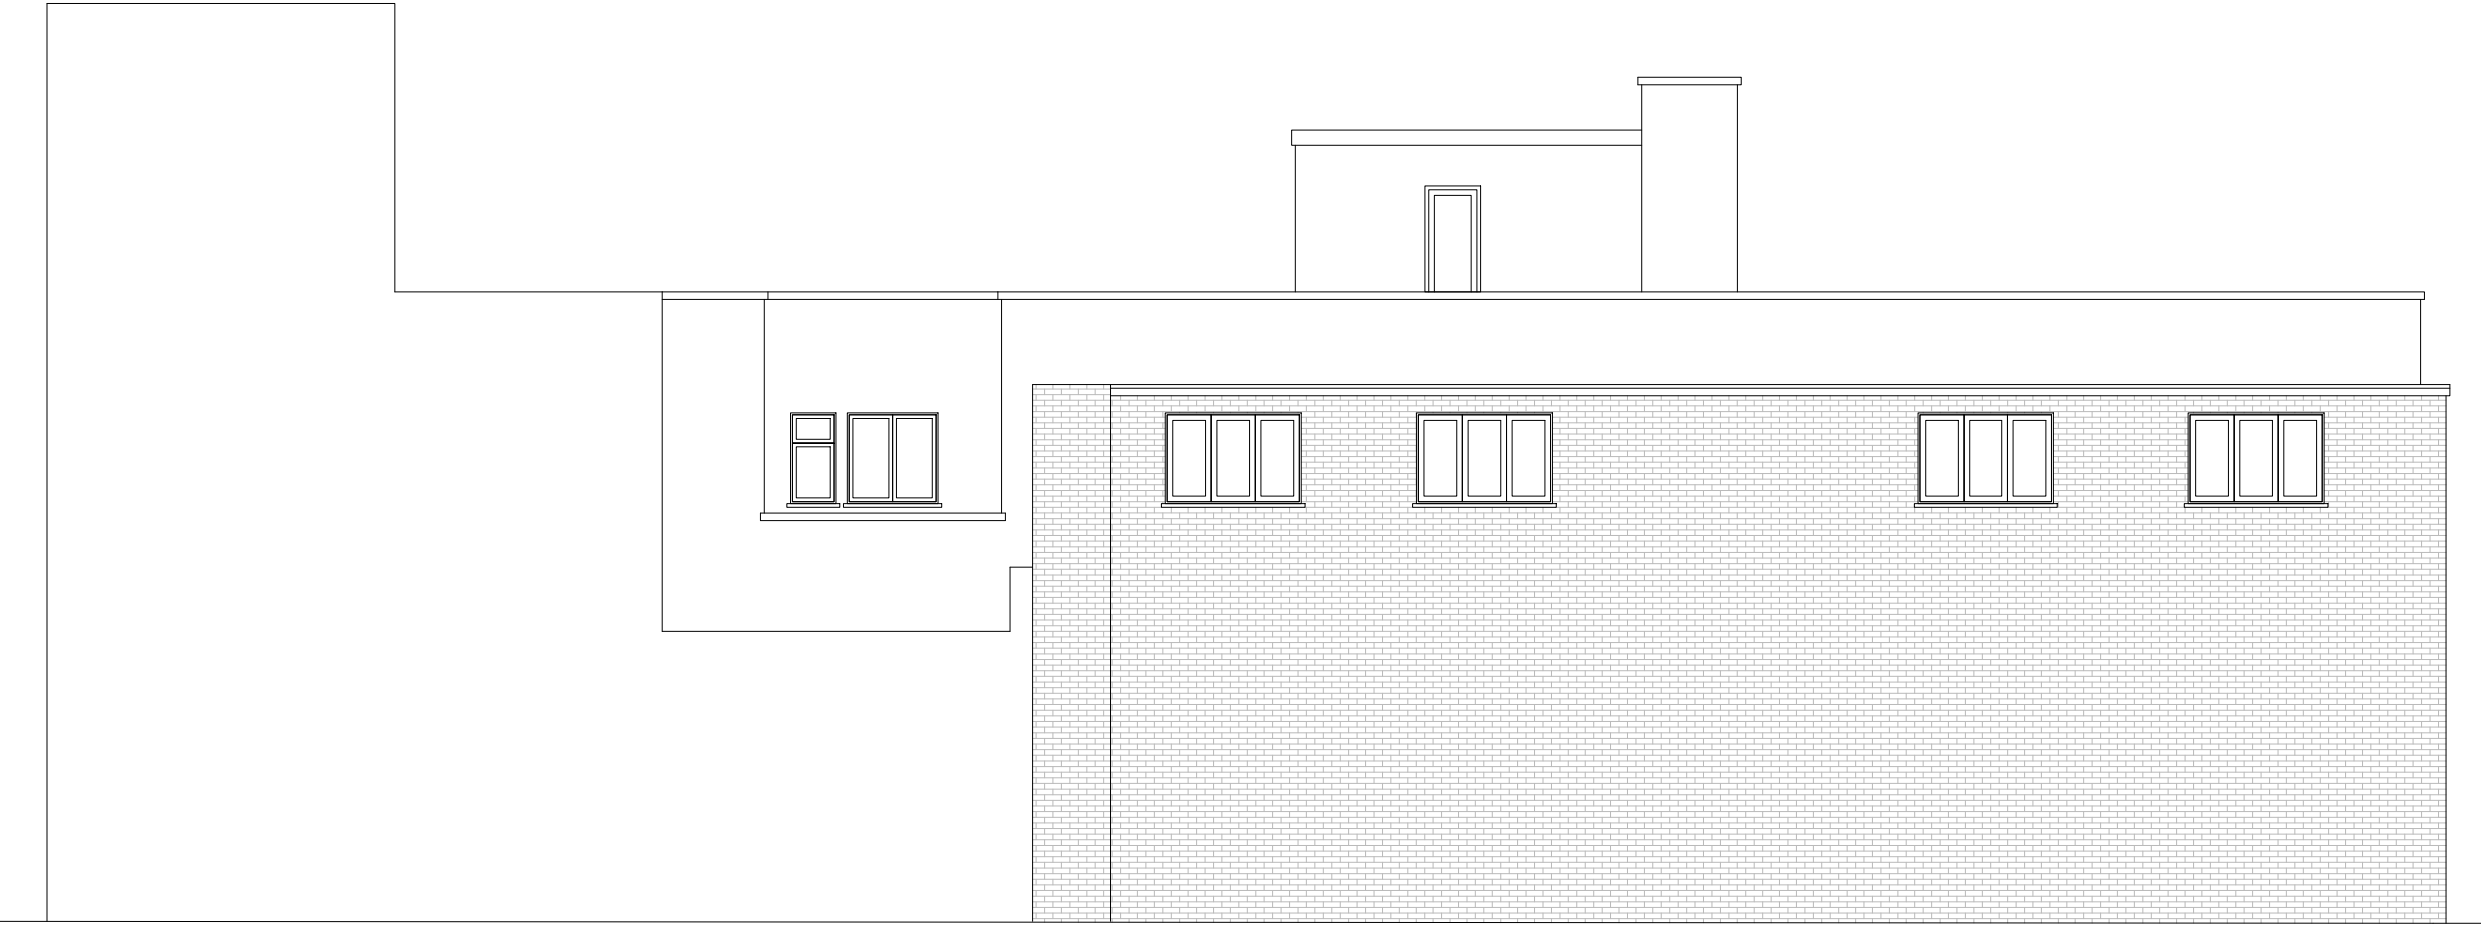


Proposed Side Elevation
Scale 1:100

Proposed External Finish Materials to
Match Existing External Finish
Materials



	Project:	734-736 Uxbridge Road, Hillingdon, Middlesex, UB4 0RU				
	Title:	Proposed Front & Side Elevations				
	Scale:	1:100 @ A3				
	Date:	AUG 2026				
	Drawing No.:	3706/HH-07/JG				
	Revision					
239 Western Road, Southall, Middx, UB2 5HS Tel: 020 8571 1369 info@multicreation.co.uk						

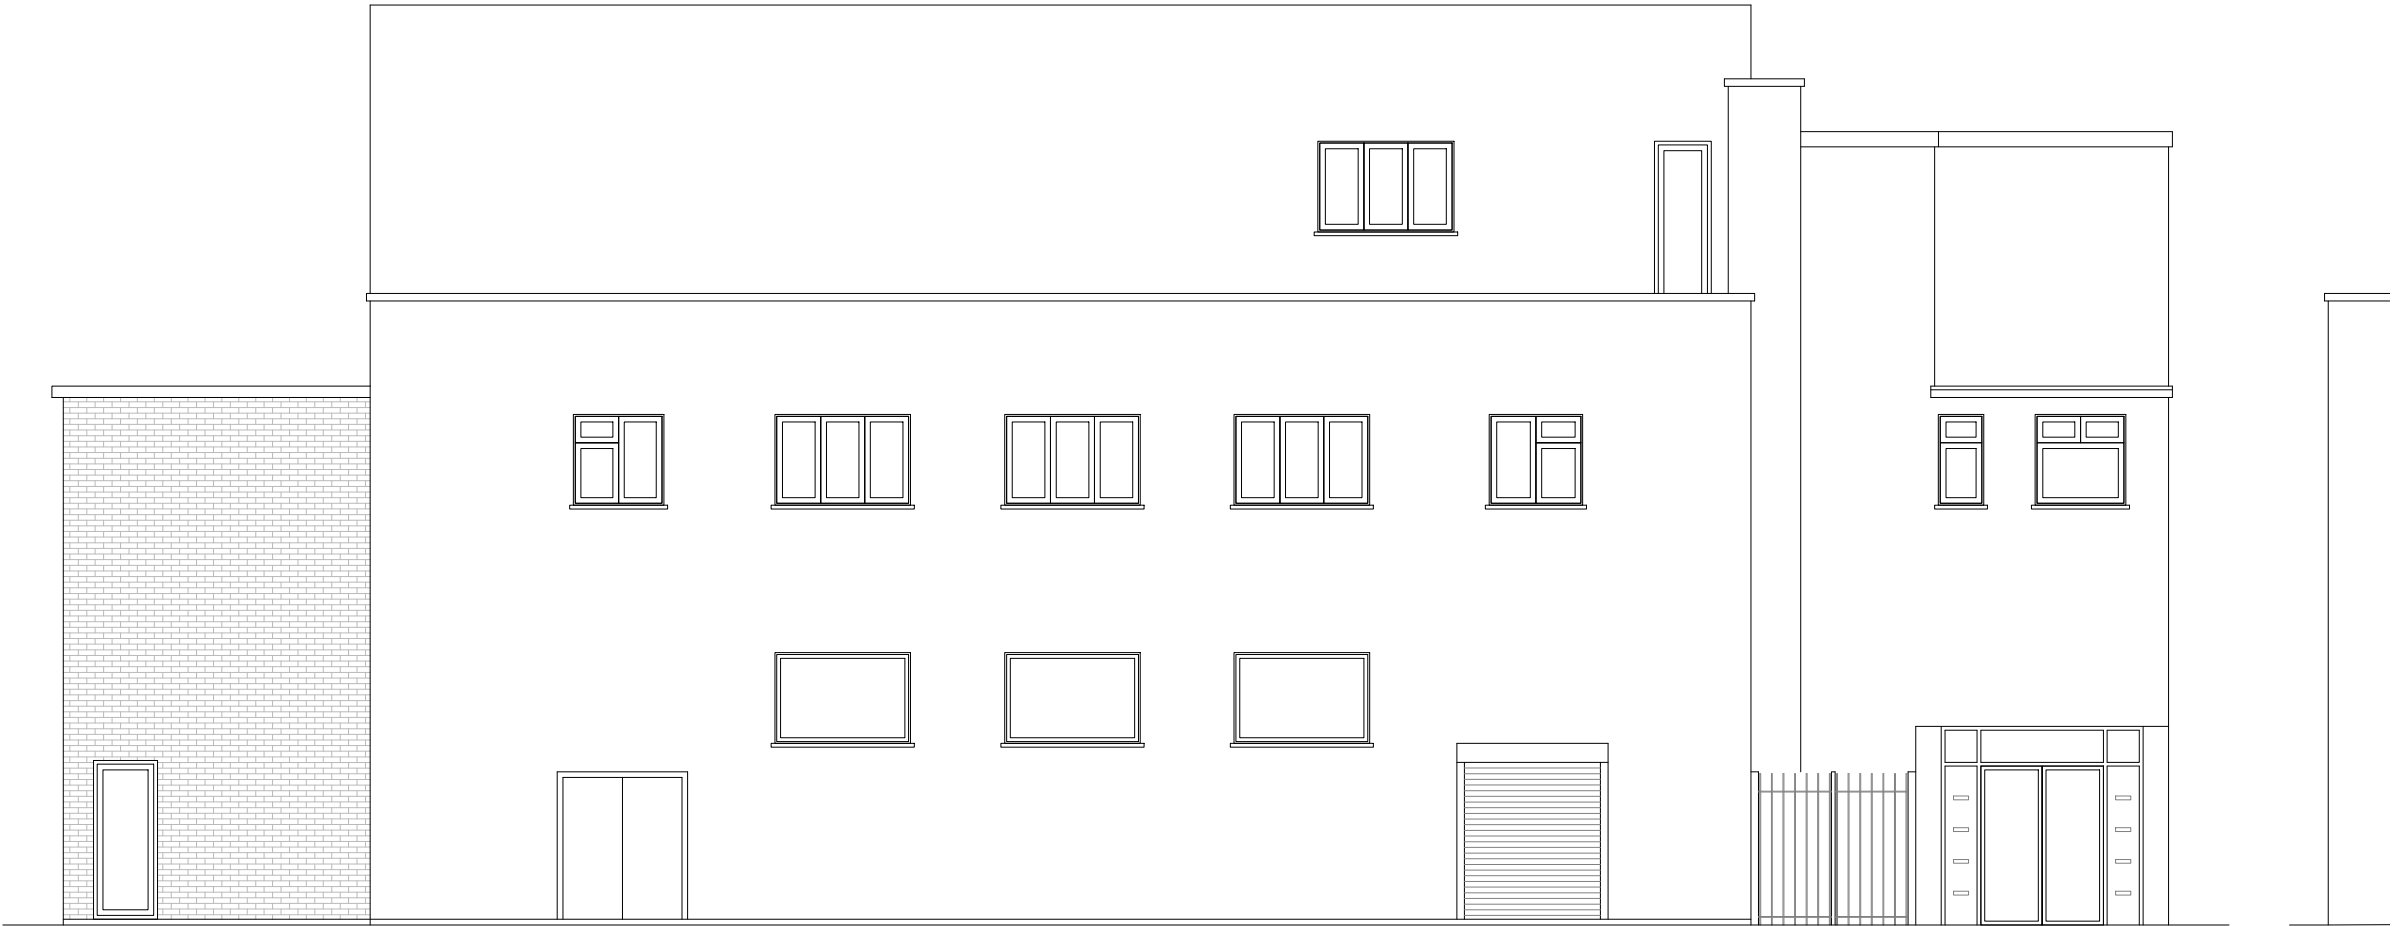


Proposed Rear Elevation
Scale 1:100

Proposed External Finish Materials to
Match Existing External Finish
Materials



Proposed Side Elevation
Scale 1:100

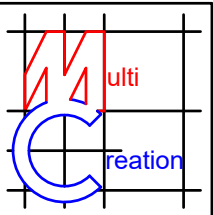	Project:	734-736 Uxbridge Road, Hillingdon, Middlesex, UB4 0RU
	Title:	Proposed Rear & Side Elevations
	Scale:	1:100 @ A3
	Date:	AUG 2026
	Drawing No.:	3706/HH-08/JG
	Revision	
239 Western Road, Southall, Middx, UB2 5HS Tel: 020 8571 1369 info@multicreation.co.uk		