




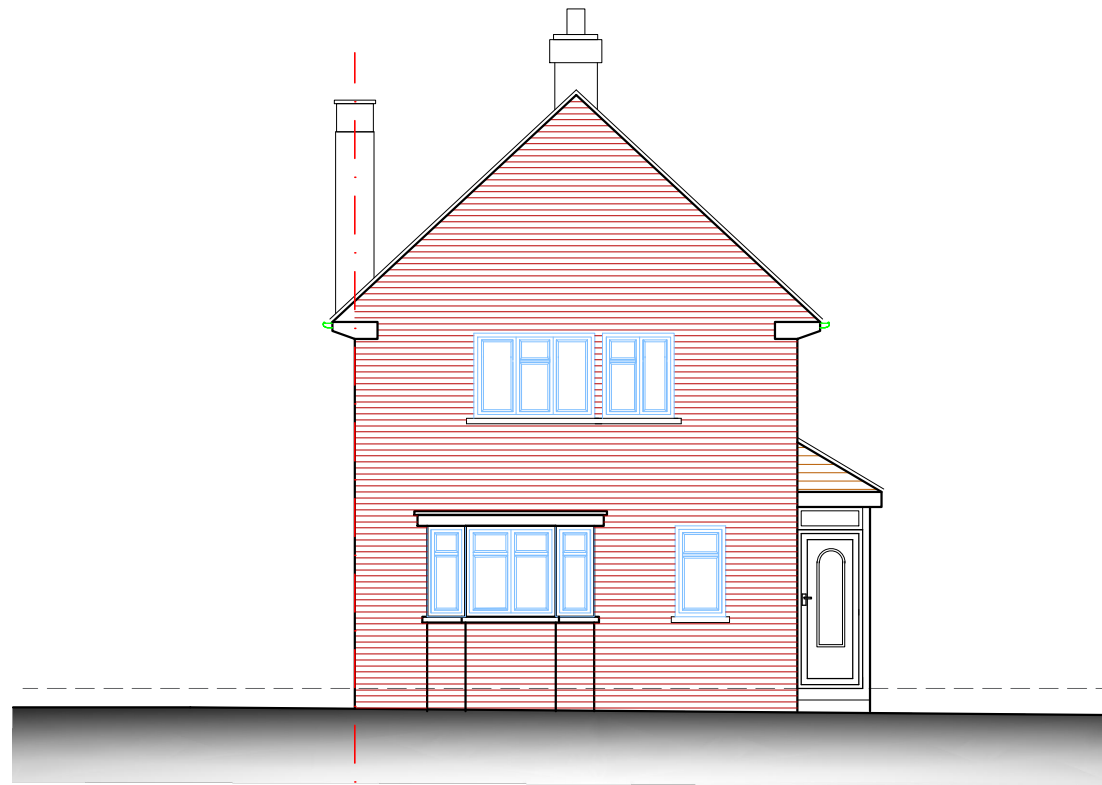


WEST ELEVATION

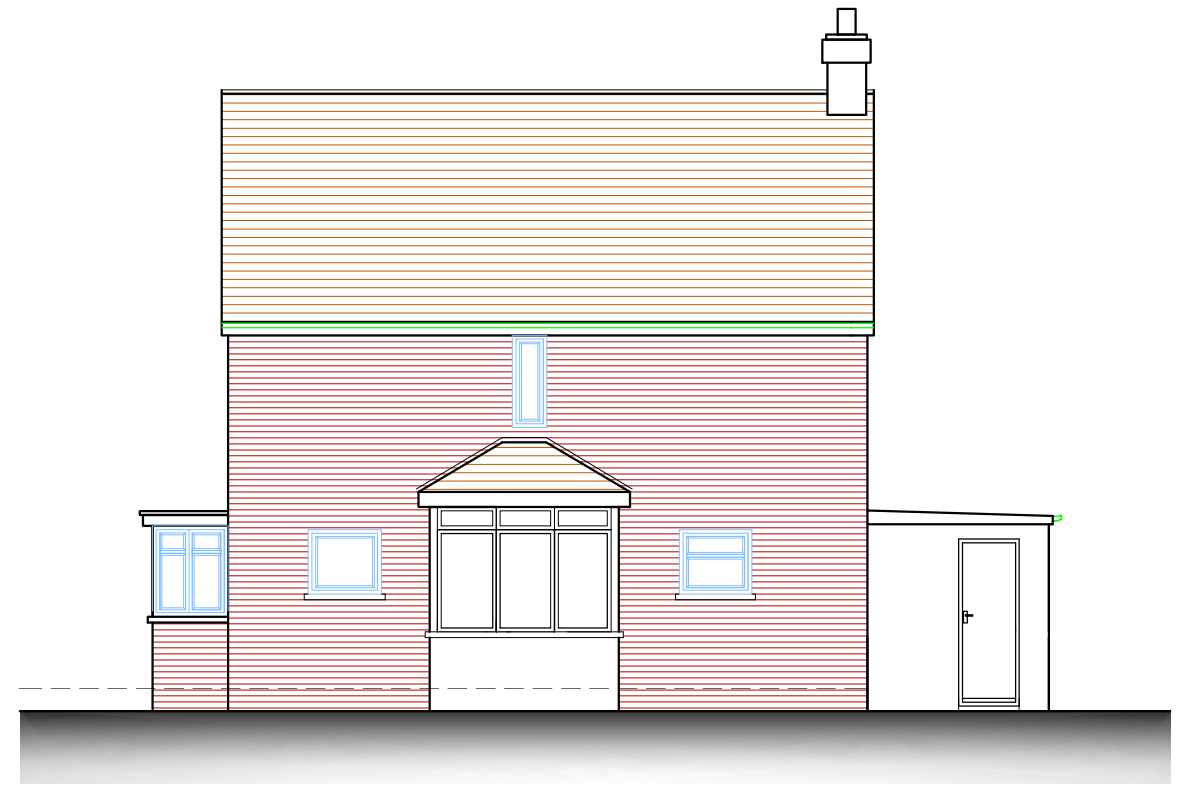

EAST ELEVATION

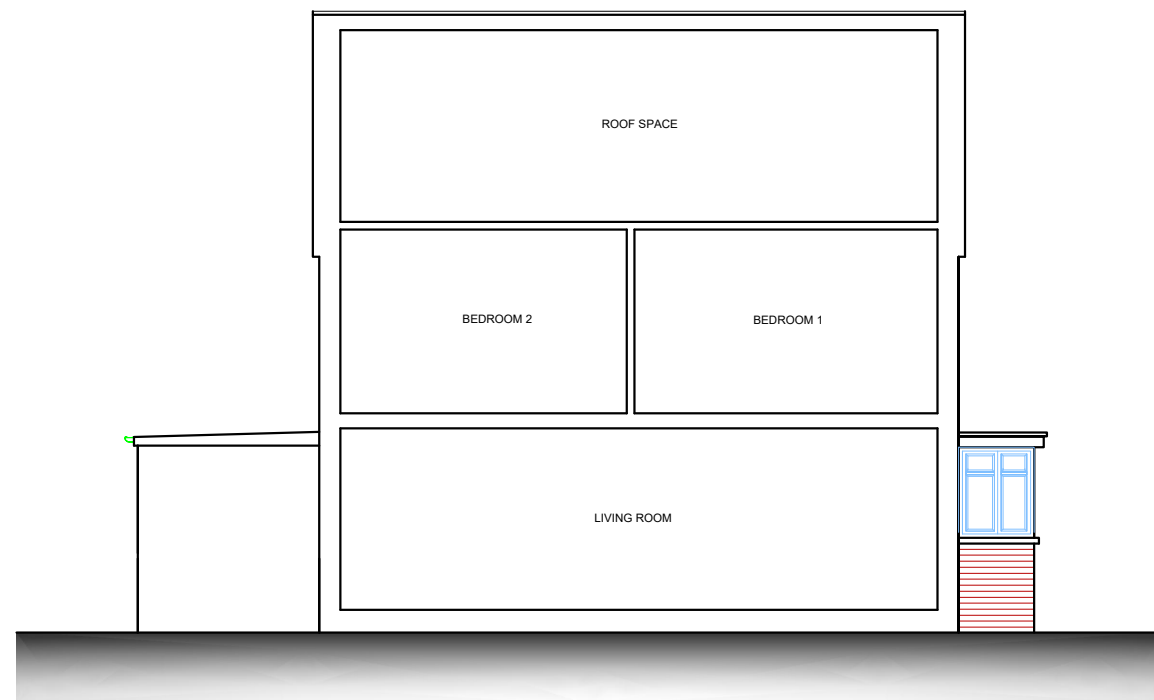


NORTH ELEVATION

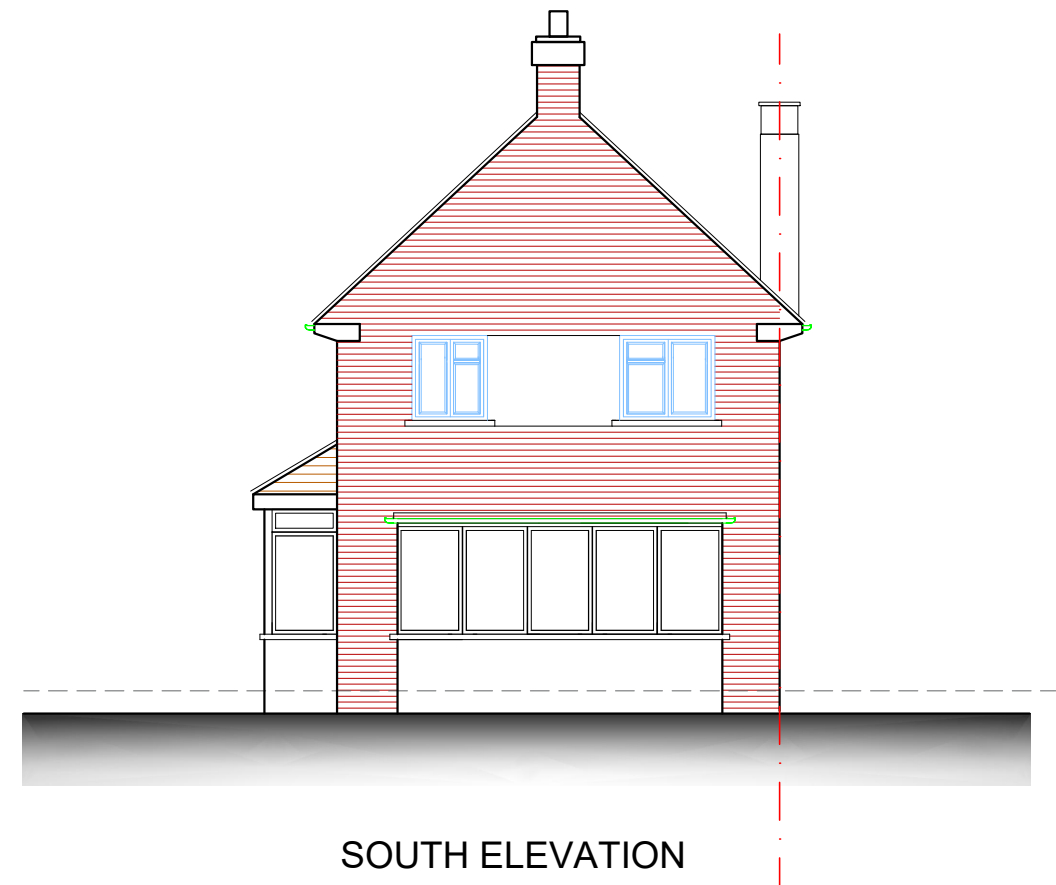

SOUTH ELEVATION

EXISTING ELEVATIONS

47 Coombe Drive, Ruislip, HA4 9TW

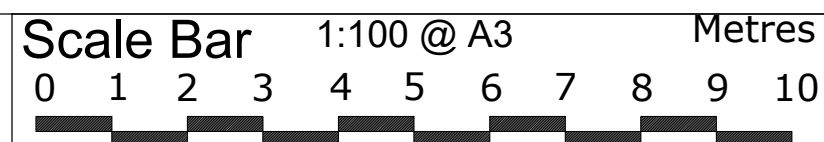

THE GILLETT MACLEOD PARTNERSHIP  
Chartered Architects & Town Planning Consultants  
1 High Road Old Eastcote Pinner Middlesex HA5 2EW tel. 0208 868 1333

Drg. No. 21/3400/5  
Scale 1:100@A3  
Date 31/03/21  
Drawn by SB

| REVISION |        |
|----------|--------|
| (C)      | drawer |