



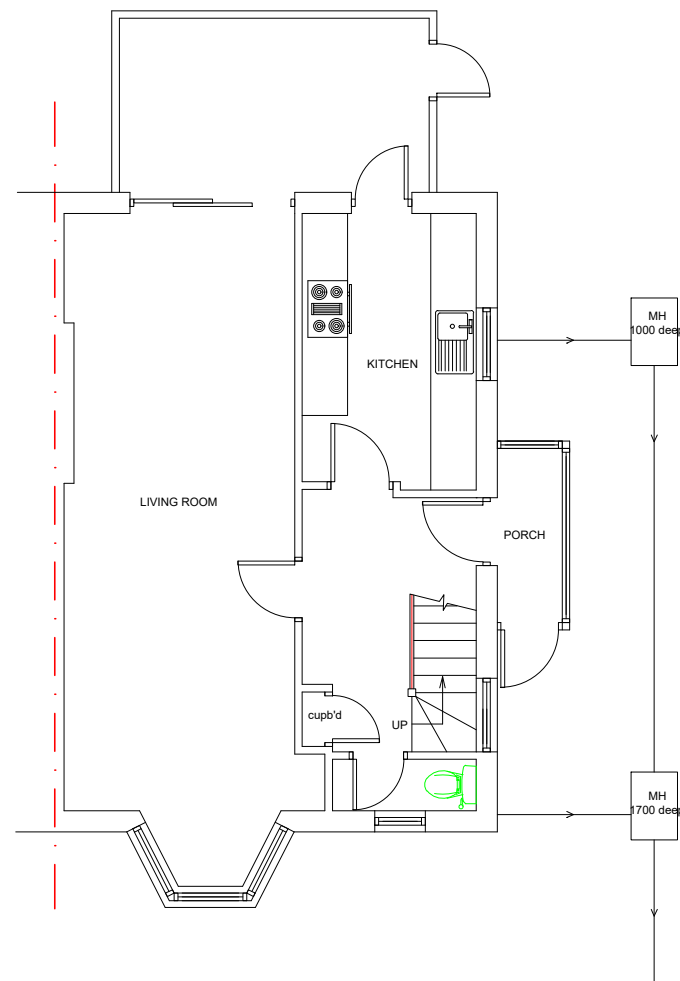


GROUND FLOOR

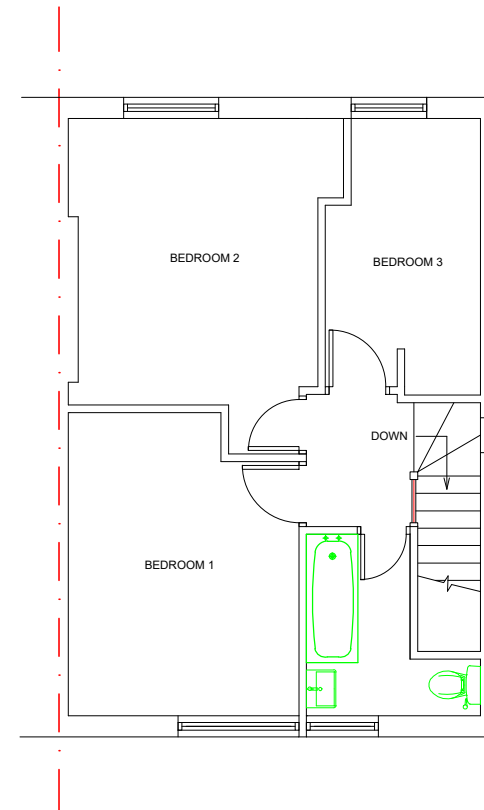

FIRST FLOOR

## EXISTING FLOOR PLANS

47 Coombe Drive, Ruislip, HA4 9TW

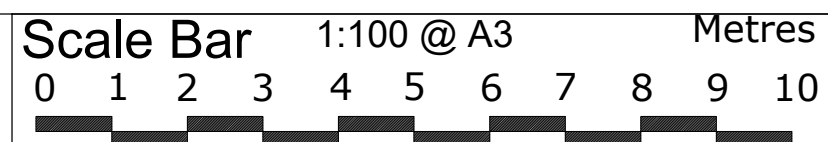

THE GILLETT MACLEOD PARTNERSHIP  
Chartered Architects & Town Planning Consultants  
1 High Road Old Eastcote Pinner Middlesex HA5 2EW tel. 0208 868 1333

Drg. No. 21/3400/4  
Scale 1:100@A3  
Date 31/03/21  
Drawn by SB

REVISION

(C) drawer