


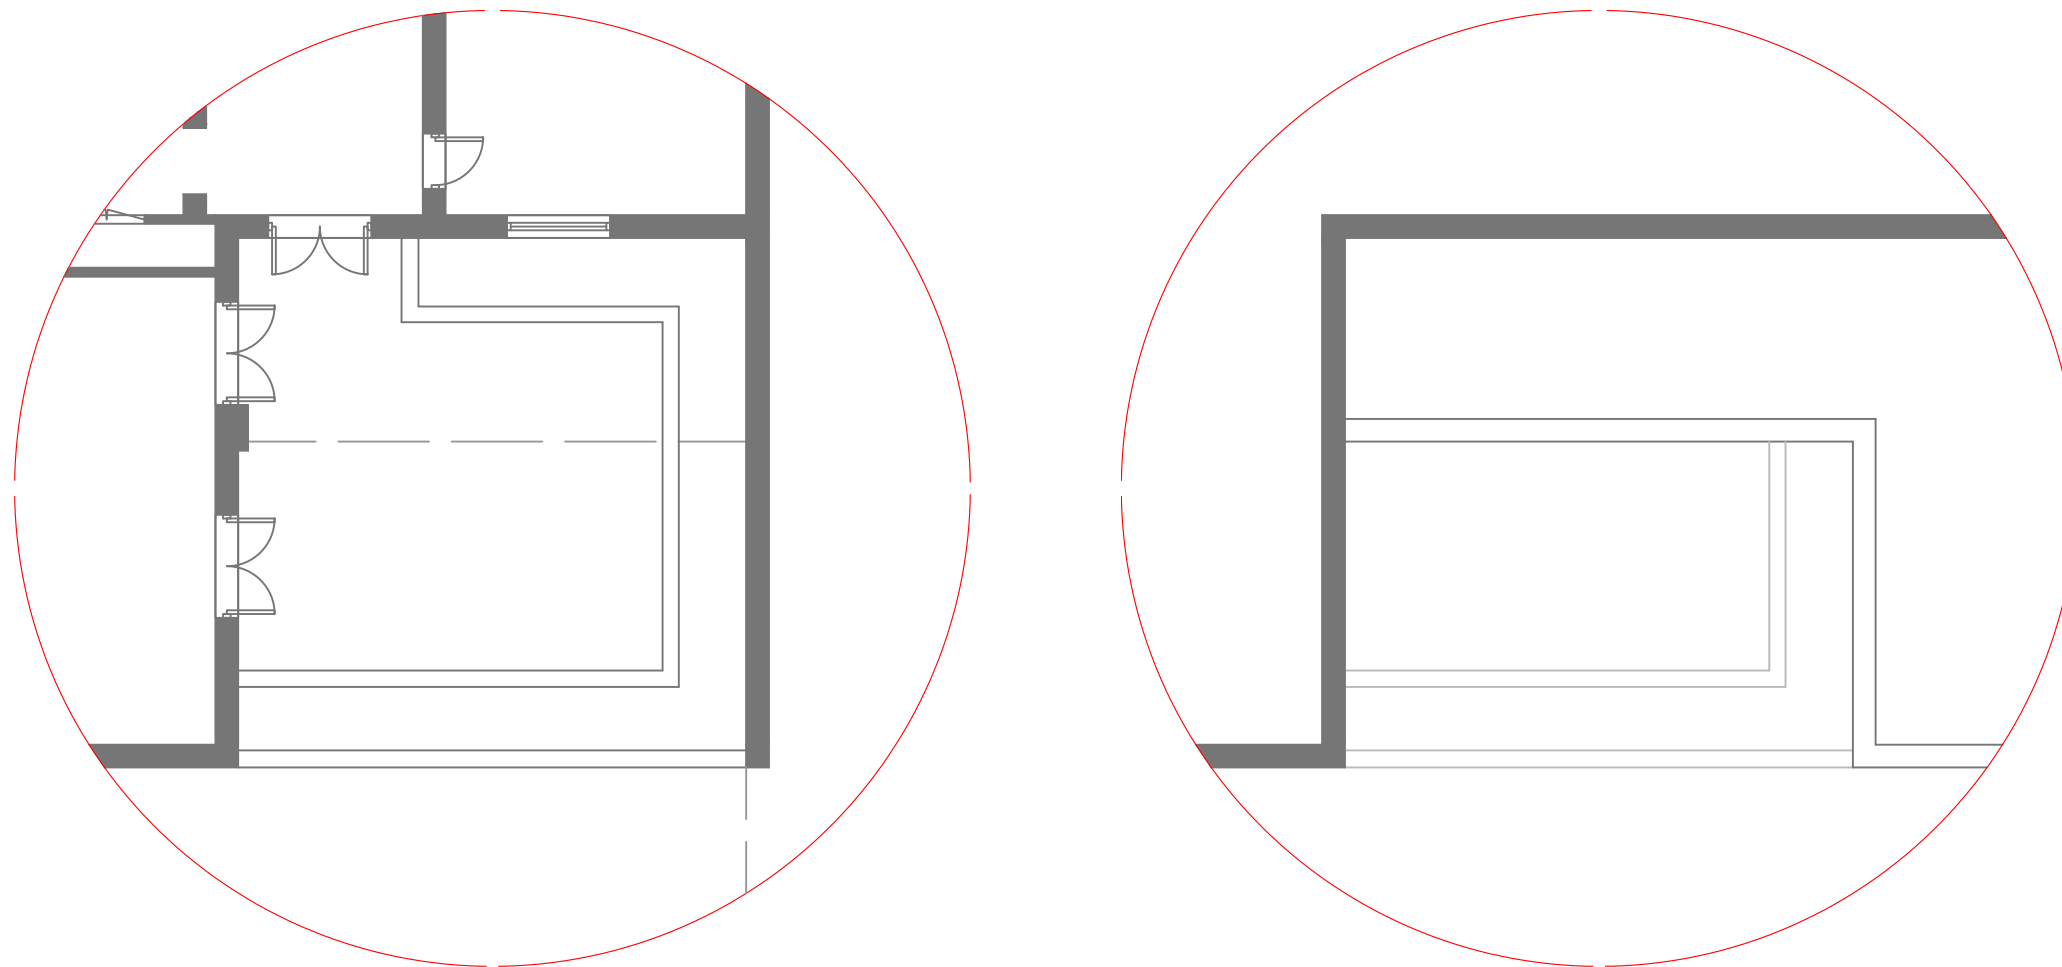

UPPER GROUND FLOOR PLAN

notes		
-	-	-
no.	revision/issue	date



job title	
Mr Ramrakha, 1 Pinnacle Apartments, 6 Maxwell Road, Northwood, Middlesex, HA6 2YF	
drawing title	
Plans As Existing	
drawing status	
PLANNING	
job no.	drawing no.
75109	75109-03
date	
10/09/2026	
scale	
1:100 @A3	