


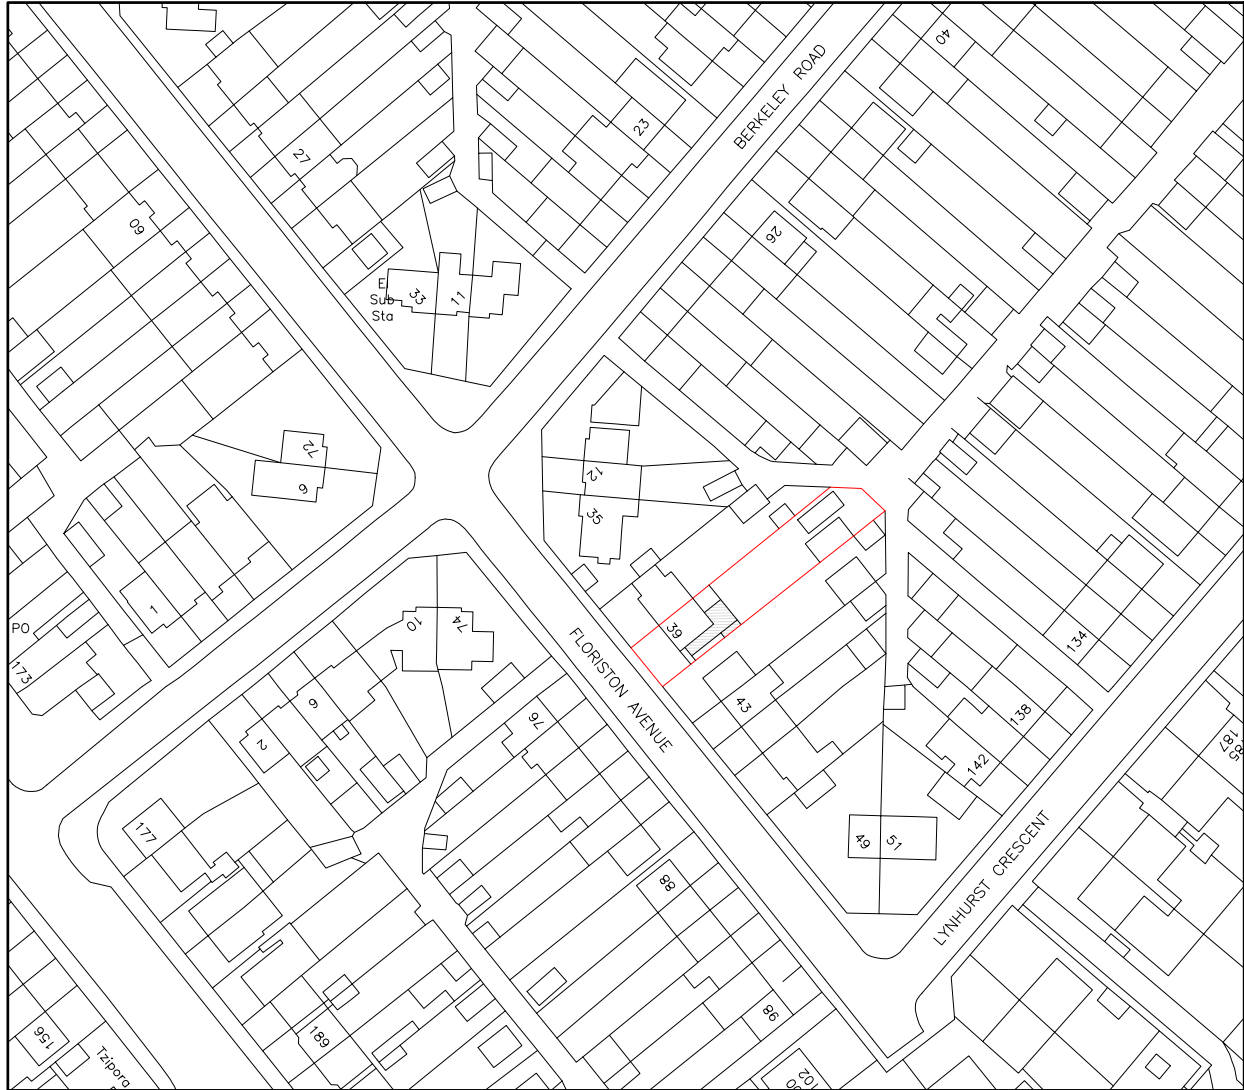


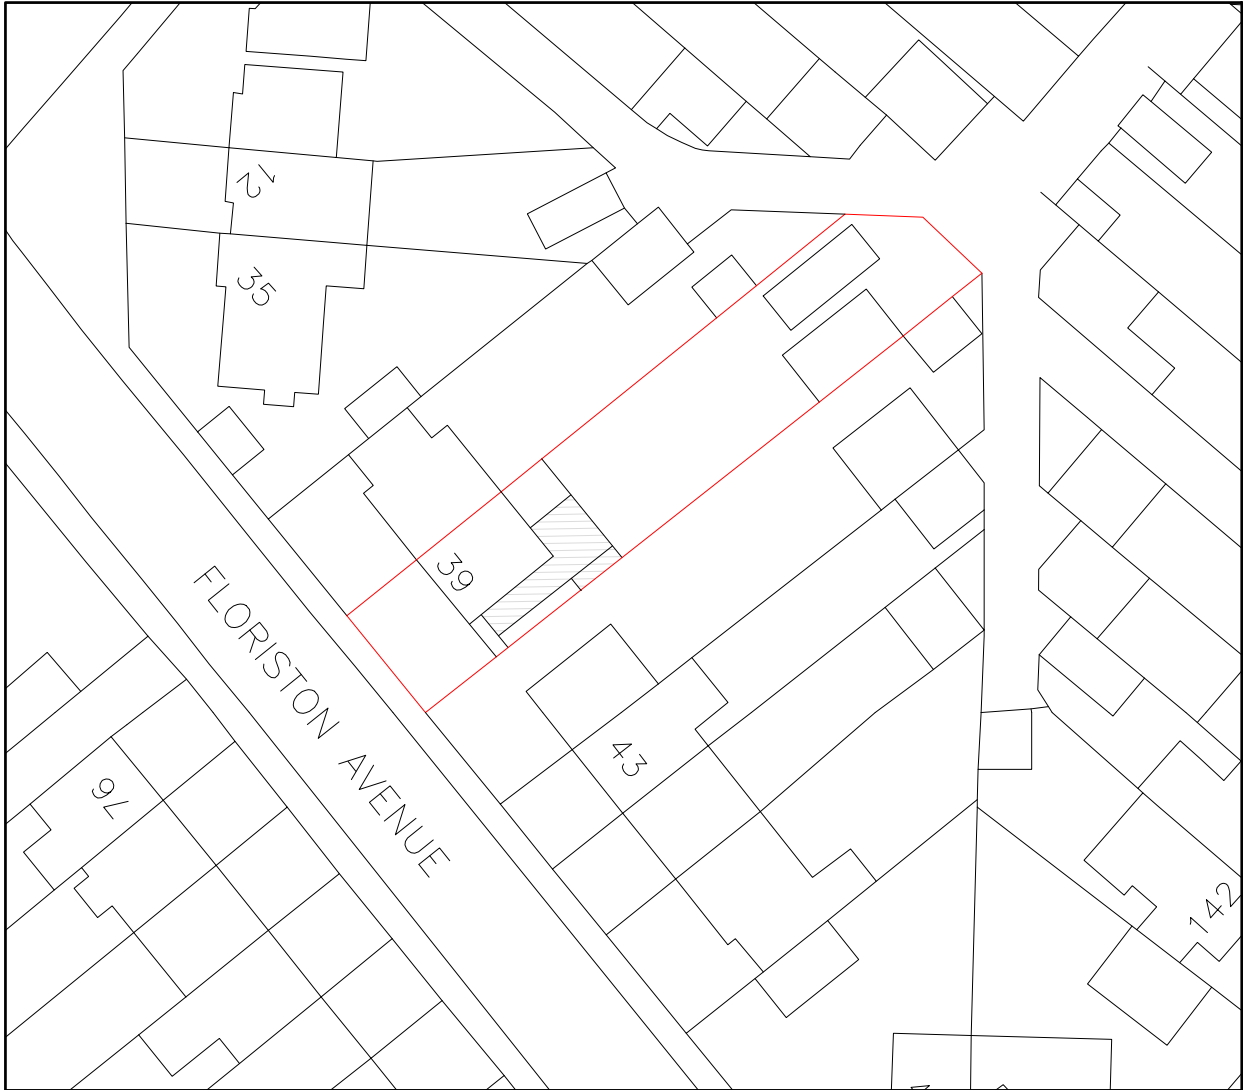



Location Plan
Scale:1:1250

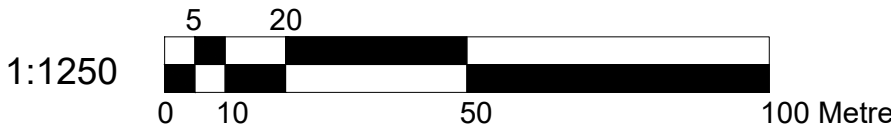


Block Plan
Scale:1:500

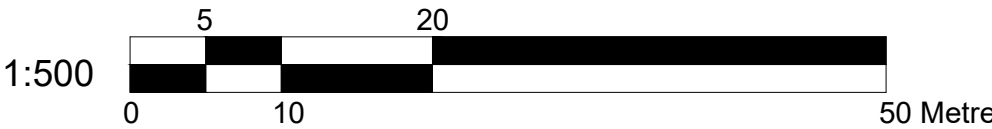

 
 BANCIL PARTNERSHIP LTD	Dimensions to be verified on site DO NOT SCALE FROM THIS DRAWING. Any areas indicated on this drawing are for guidance only. No responsibility is taken for their accuracy. This drawing is the property of BANCIL PARTNERSHIP LTD Copyright is reserved by them and the drawing is issued on the condition that it is not copied, reproduced, retained or disclosed to any unauthorised person, either wholly or in part without the consent in writing of BANCIL PARTNERSHIP LTD	Site Address:	Client Detail:	Title:				Drawn By: NM	Checked By: SM	Date: 11/2021	Drawing No. PL2/SM/3171 - 00	Revisions:		
		39 Floriston Avenue Uxbridge Middlesex UB10 9EB	39 Floriston Avenue Uxbridge Middlesex UB10 9EB	Location Plan Block Plan								Rev	Revision	Date
131 Heston Road, Hounslow, Middx, TW5 0RD Tel: 020 8574 4546 Fax: 020 8574 4526			Scale:	1:1250/ 500	Paper Size:	A3								

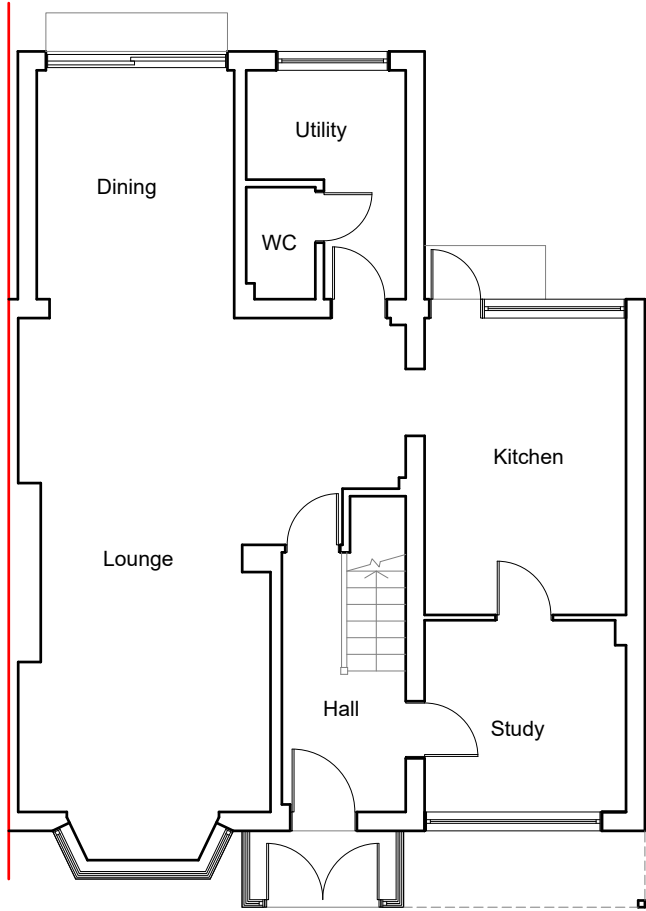


Existing Ground Floor Plan
Scale:1:100

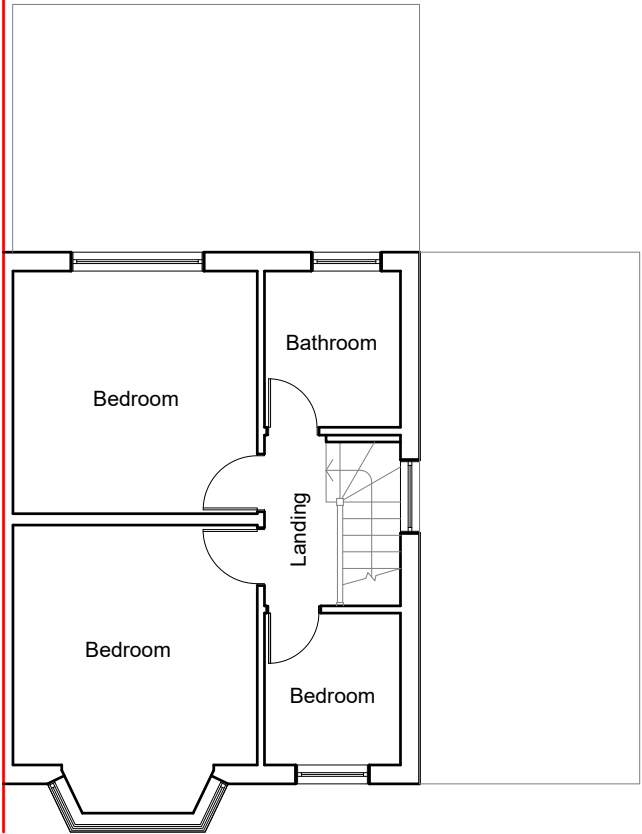


Existing First Floor Plan
Scale:1:100

 

 BANCIL PARTNERSHIP LTD	Dimensions to be verified on site DO NOT SCALE FROM THIS DRAWING. Any areas indicated on this drawing are for guidance only. No responsibility is taken for their accuracy. This drawing is the property of BANCIL PARTNERSHIP LTD Copyright is reserved by them and the drawing is issued on the condition that it is not copied, reproduced, retained or disclosed to any unauthorised person, either wholly or in part without the consent in writing of BANCIL PARTNERSHIP LTD	Site Address:	Client Detail:	Title:				Drawn By: NM Checked By: SM Date: 11/2021 Drawing No. PL2/SM/3171 - 01	Revisions:		
		39 Floriston Avenue Uxbridge Middlesex UB10 9EB	39 Floriston Avenue Uxbridge Middlesex UB10 9EB	Existing Ground Floor Plan					Rev	Revision	Date
				Existing First Floor Plan							
	131 Heston Road, Hounslow, Middx, TW5 0RD Tel: 020 8574 4546 Fax: 020 8574 4526				Scale:	1:100	Paper Size:	A3			

 


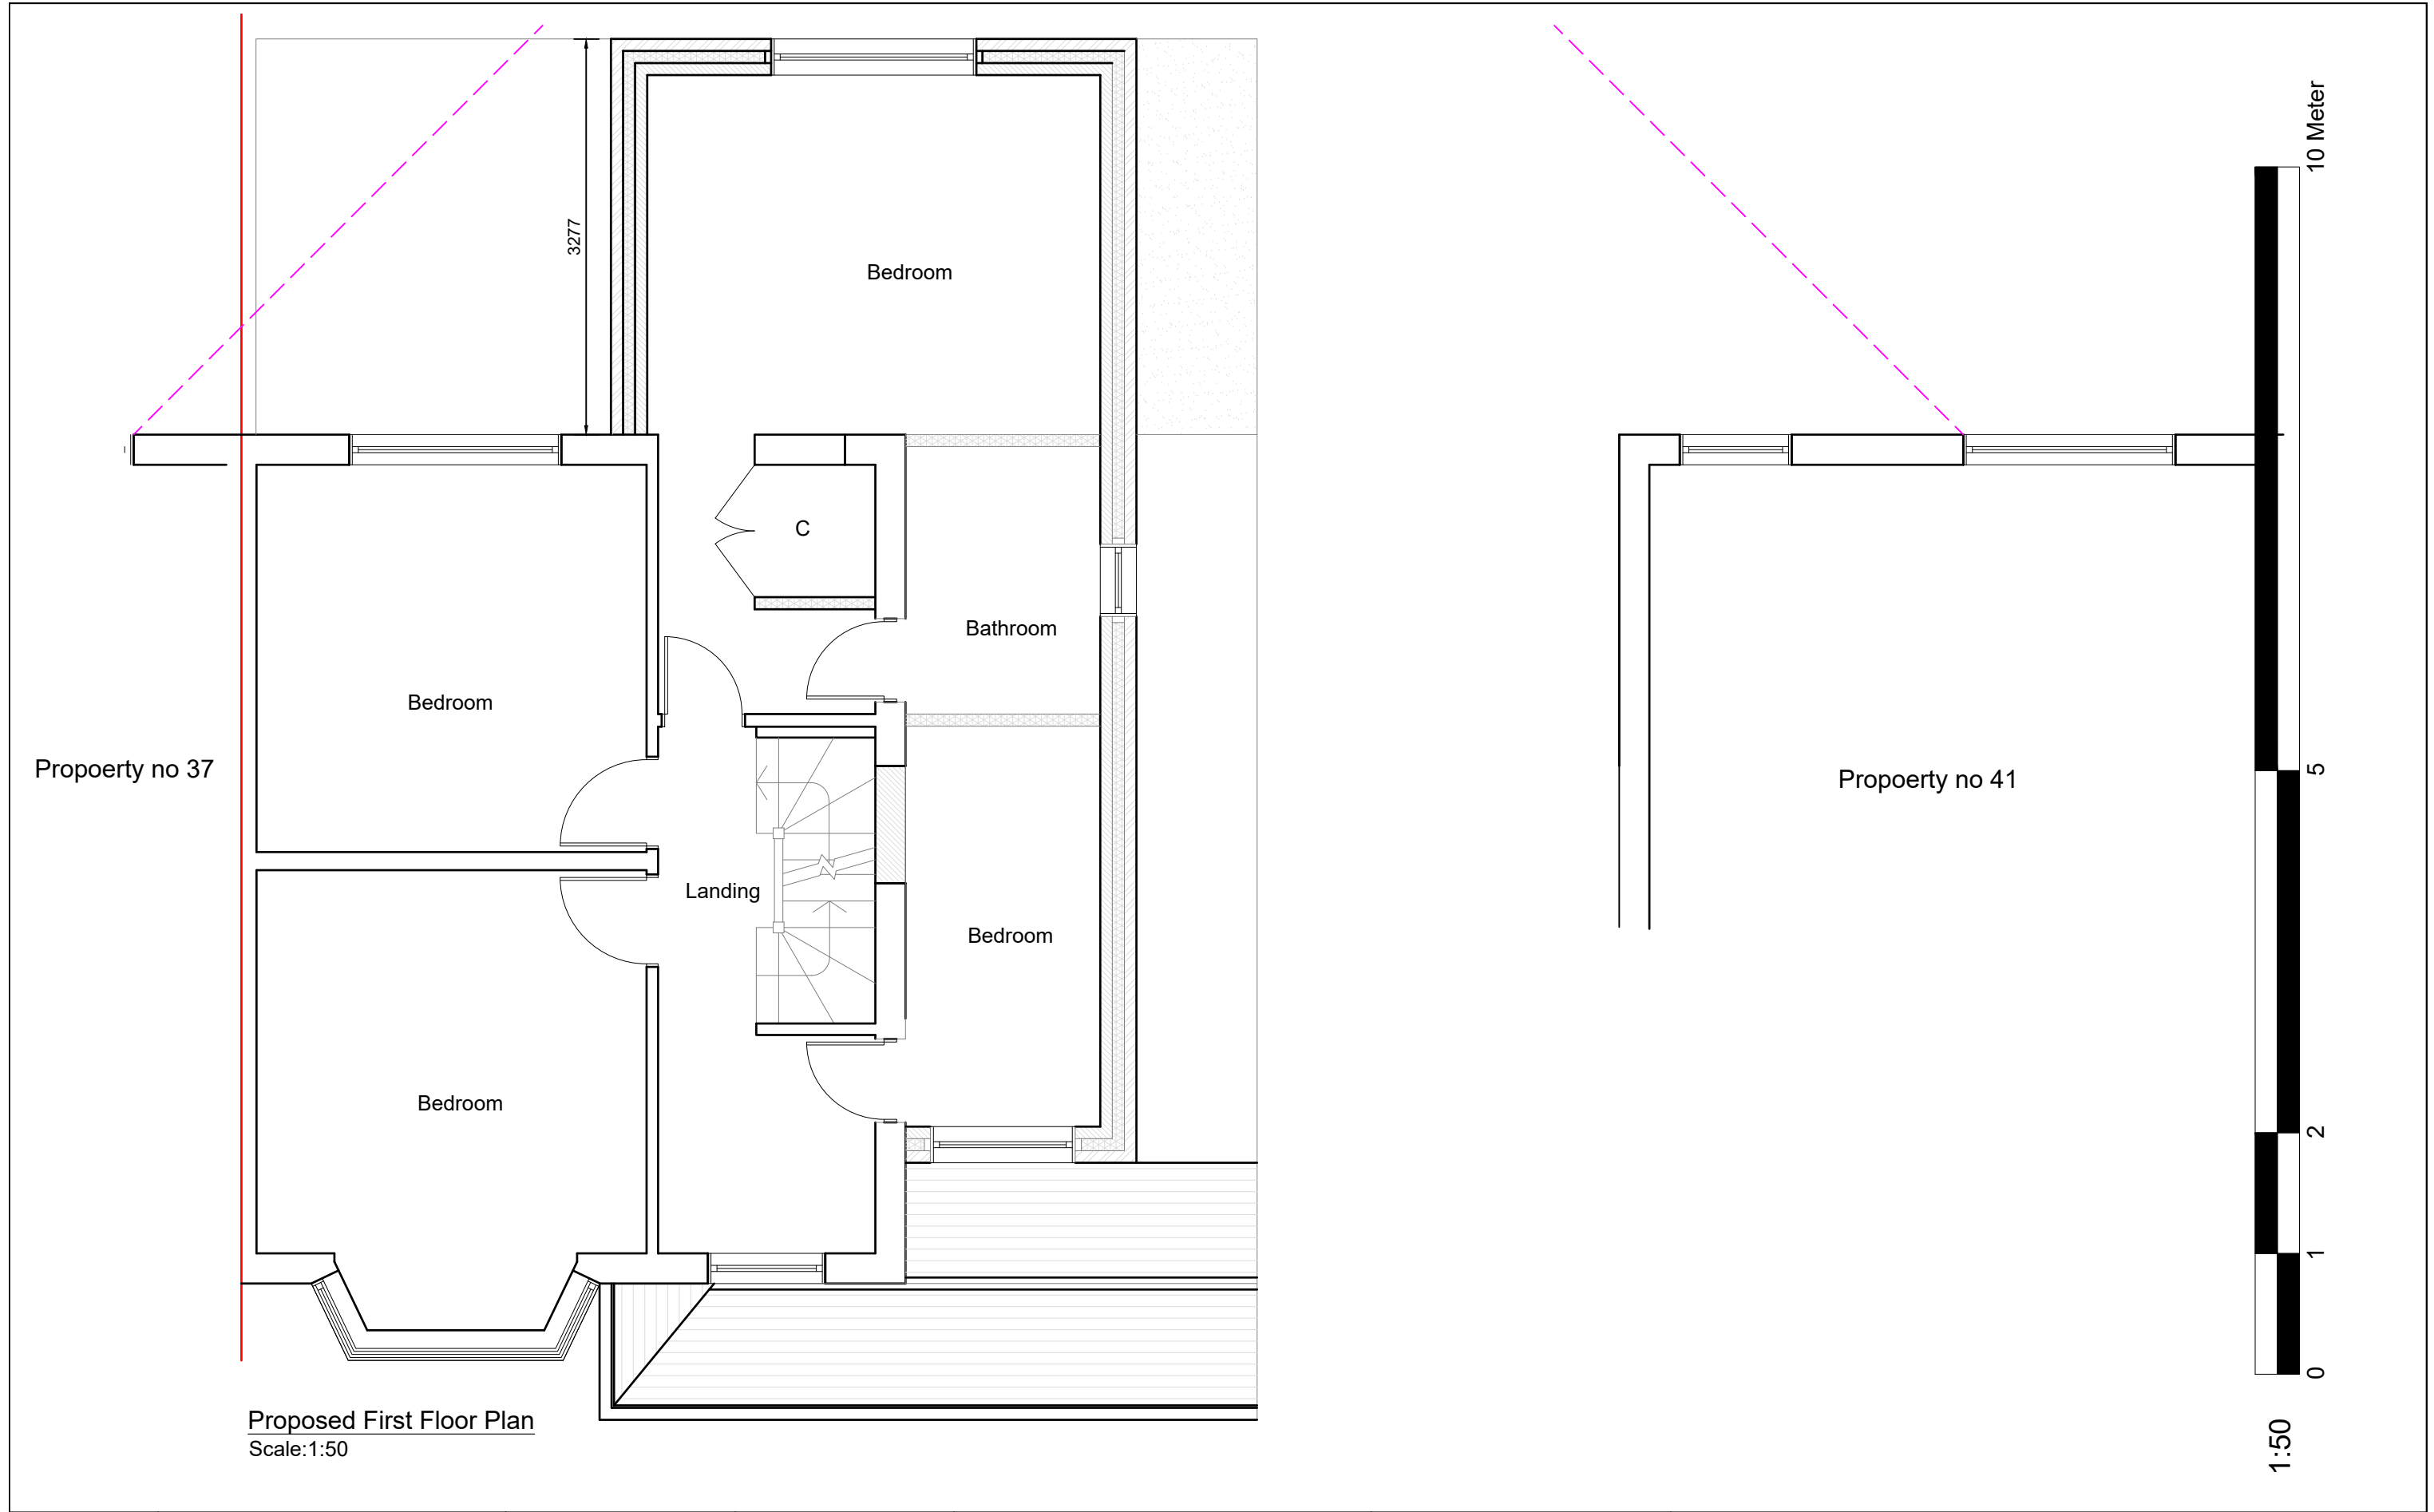

 BANCIL PARTNERSHIP LTD	Dimensions to be verified on site DO NOT SCALE FROM THIS DRAWING. Any areas indicated on this drawing are for guidance only. No responsibility is taken for their accuracy. This drawing is the property of BANCIL PARTNERSHIP LTD Copyright is reserved by them and the drawing is issued on the condition that it is not copied, reproduced, retained or disclosed to any unauthorised person, either wholly or in part without the consent in writing of BANCIL PARTNERSHIP LTD	Site Address:	Client Detail:	Title:				Drawn By: NM	Revisions:			
		39 Floriston Avenue Uxbridge Middlesex UB10 9EB	39 Floriston Avenue Uxbridge Middlesex UB10 9EB	Proposed First Floor Plan					Checked By: SM	Rev	Revision	Date
				Proposed Second Floor Plan						A	45 degree line added.	12.07.2022
131 Heston Road, Hounslow, Middx, TW5 0RD Tel: 020 8574 4546 Fax: 020 8574 4526				Scale:	1:50	Paper Size:	A3	Date: 11/2021	Drawing No. PL2/SM/3171 - 03			



Proposed Front Elevation
Scale:1:100

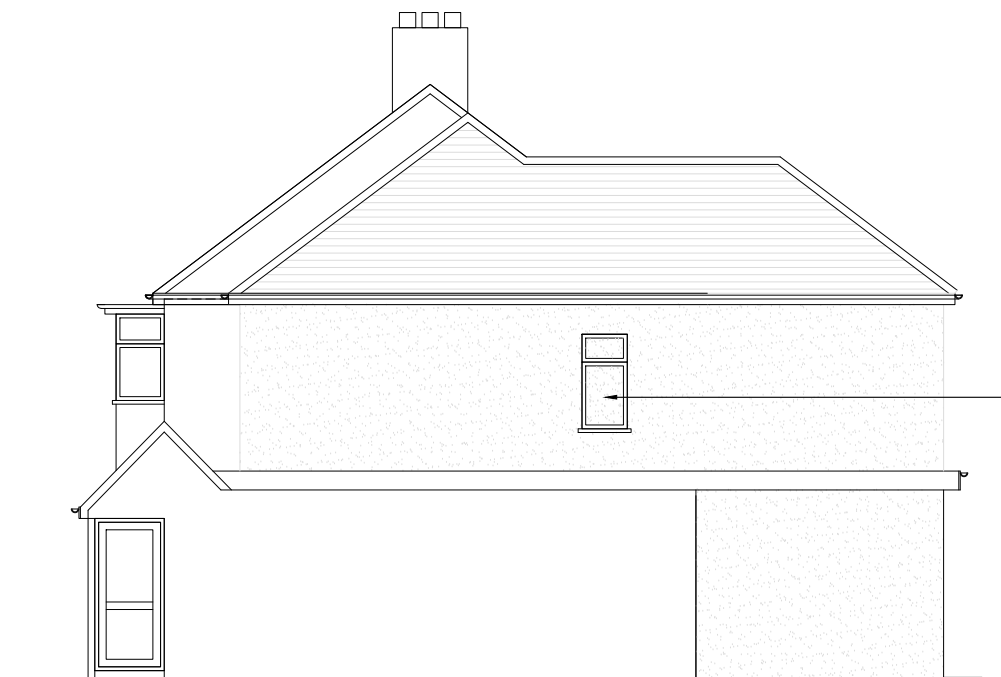


Proposed Side Elevation
Scale:1:100

Obscure Glass Window



Proposed Rear Elevation
Scale:1:100

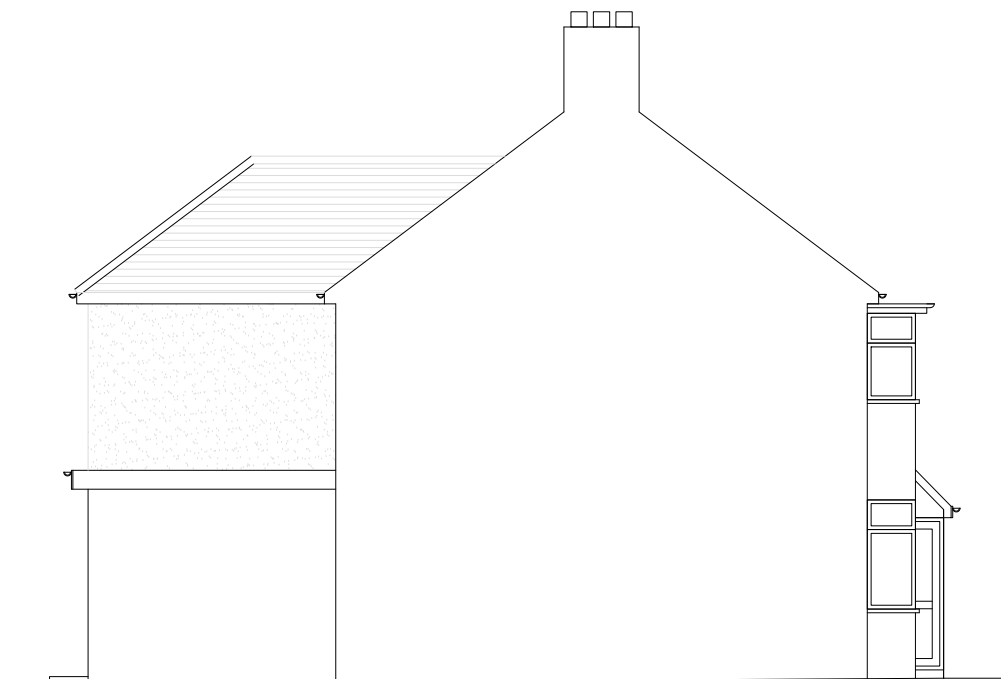


Proposed Side Elevation
Scale:1:100


1:100



	Dimensions to be verified on site DO NOT SCALE FROM THIS DRAWING. Any areas indicated on this drawing are for guidance only. No responsibility is taken for their accuracy. This drawing is the property of BANCIL PARTNERSHIP LTD Copyright is reserved by them and the drawing is issued on the condition that it is not copied, reproduced, retained or disclosed to any unauthorised person, either wholly or in part without the consent in writing of BANCIL PARTNERSHIP LTD	Site Address:	Client Detail:	Title:				Drawn By: NM	Revisions:		
		39 Floriston Avenue Uxbridge Middlesex UB10 9EB	39 Floriston Avenue Uxbridge Middlesex UB10 9EB	Proposed Elevations				Checked By: SM	Rev	Revision	Date
								Date: 11/2021			
								Drawing No. PL2/SM/3171 - 04			
				Scale:	1:100	Paper Size:	A3				
		131 Heston Road, Hounslow, Middx, TW5 0RD Tel: 020 8574 4546 Fax: 020 8574 4526									

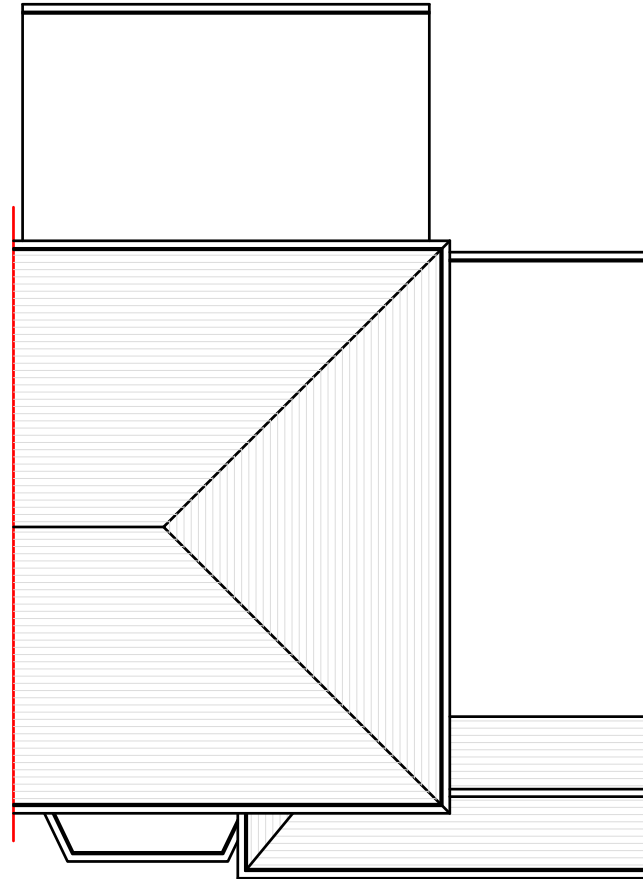

Existing Roof Plan
Scale:1:100

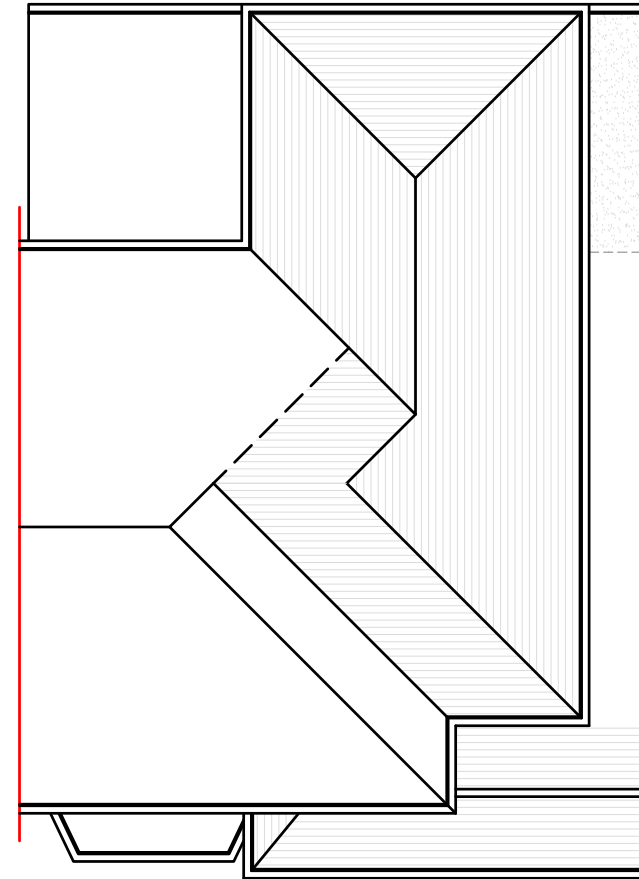

Proposed Roof Plan
Scale:1:100



 BANCIL PARTNERSHIP LTD	Dimensions to be verified on site DO NOT SCALE FROM THIS DRAWING. Any areas indicated on this drawing are for guidance only. No responsibility is taken for their accuracy. This drawing is the property of BANCIL PARTNERSHIP LTD Copyright is reserved by them and the drawing is issued on the condition that it is not copied, reproduced, retained or disclosed to any unauthorised person, either wholly or in part without the consent in writing of BANCIL PARTNERSHIP LTD	Site Address:	Client Detail:	Title:				Drawn By: NM Checked By: SM Date: 11/2021 Drawing No. PL2/SM/3171 - 05	Revisions:		
		39 Floriston Avenue Uxbridge Middlesex UB10 9EB	39 Floriston Avenue Uxbridge Middlesex UB10 9EB	Proposed Roof Plan					Rev	Revision	Date
				Existing Roof Plan							
131 Heston Road, Hounslow, Middx, TW5 0RD Tel: 020 8574 4546 Fax: 020 8574 4526				Scale:	1:50	Paper Size:	A3				