

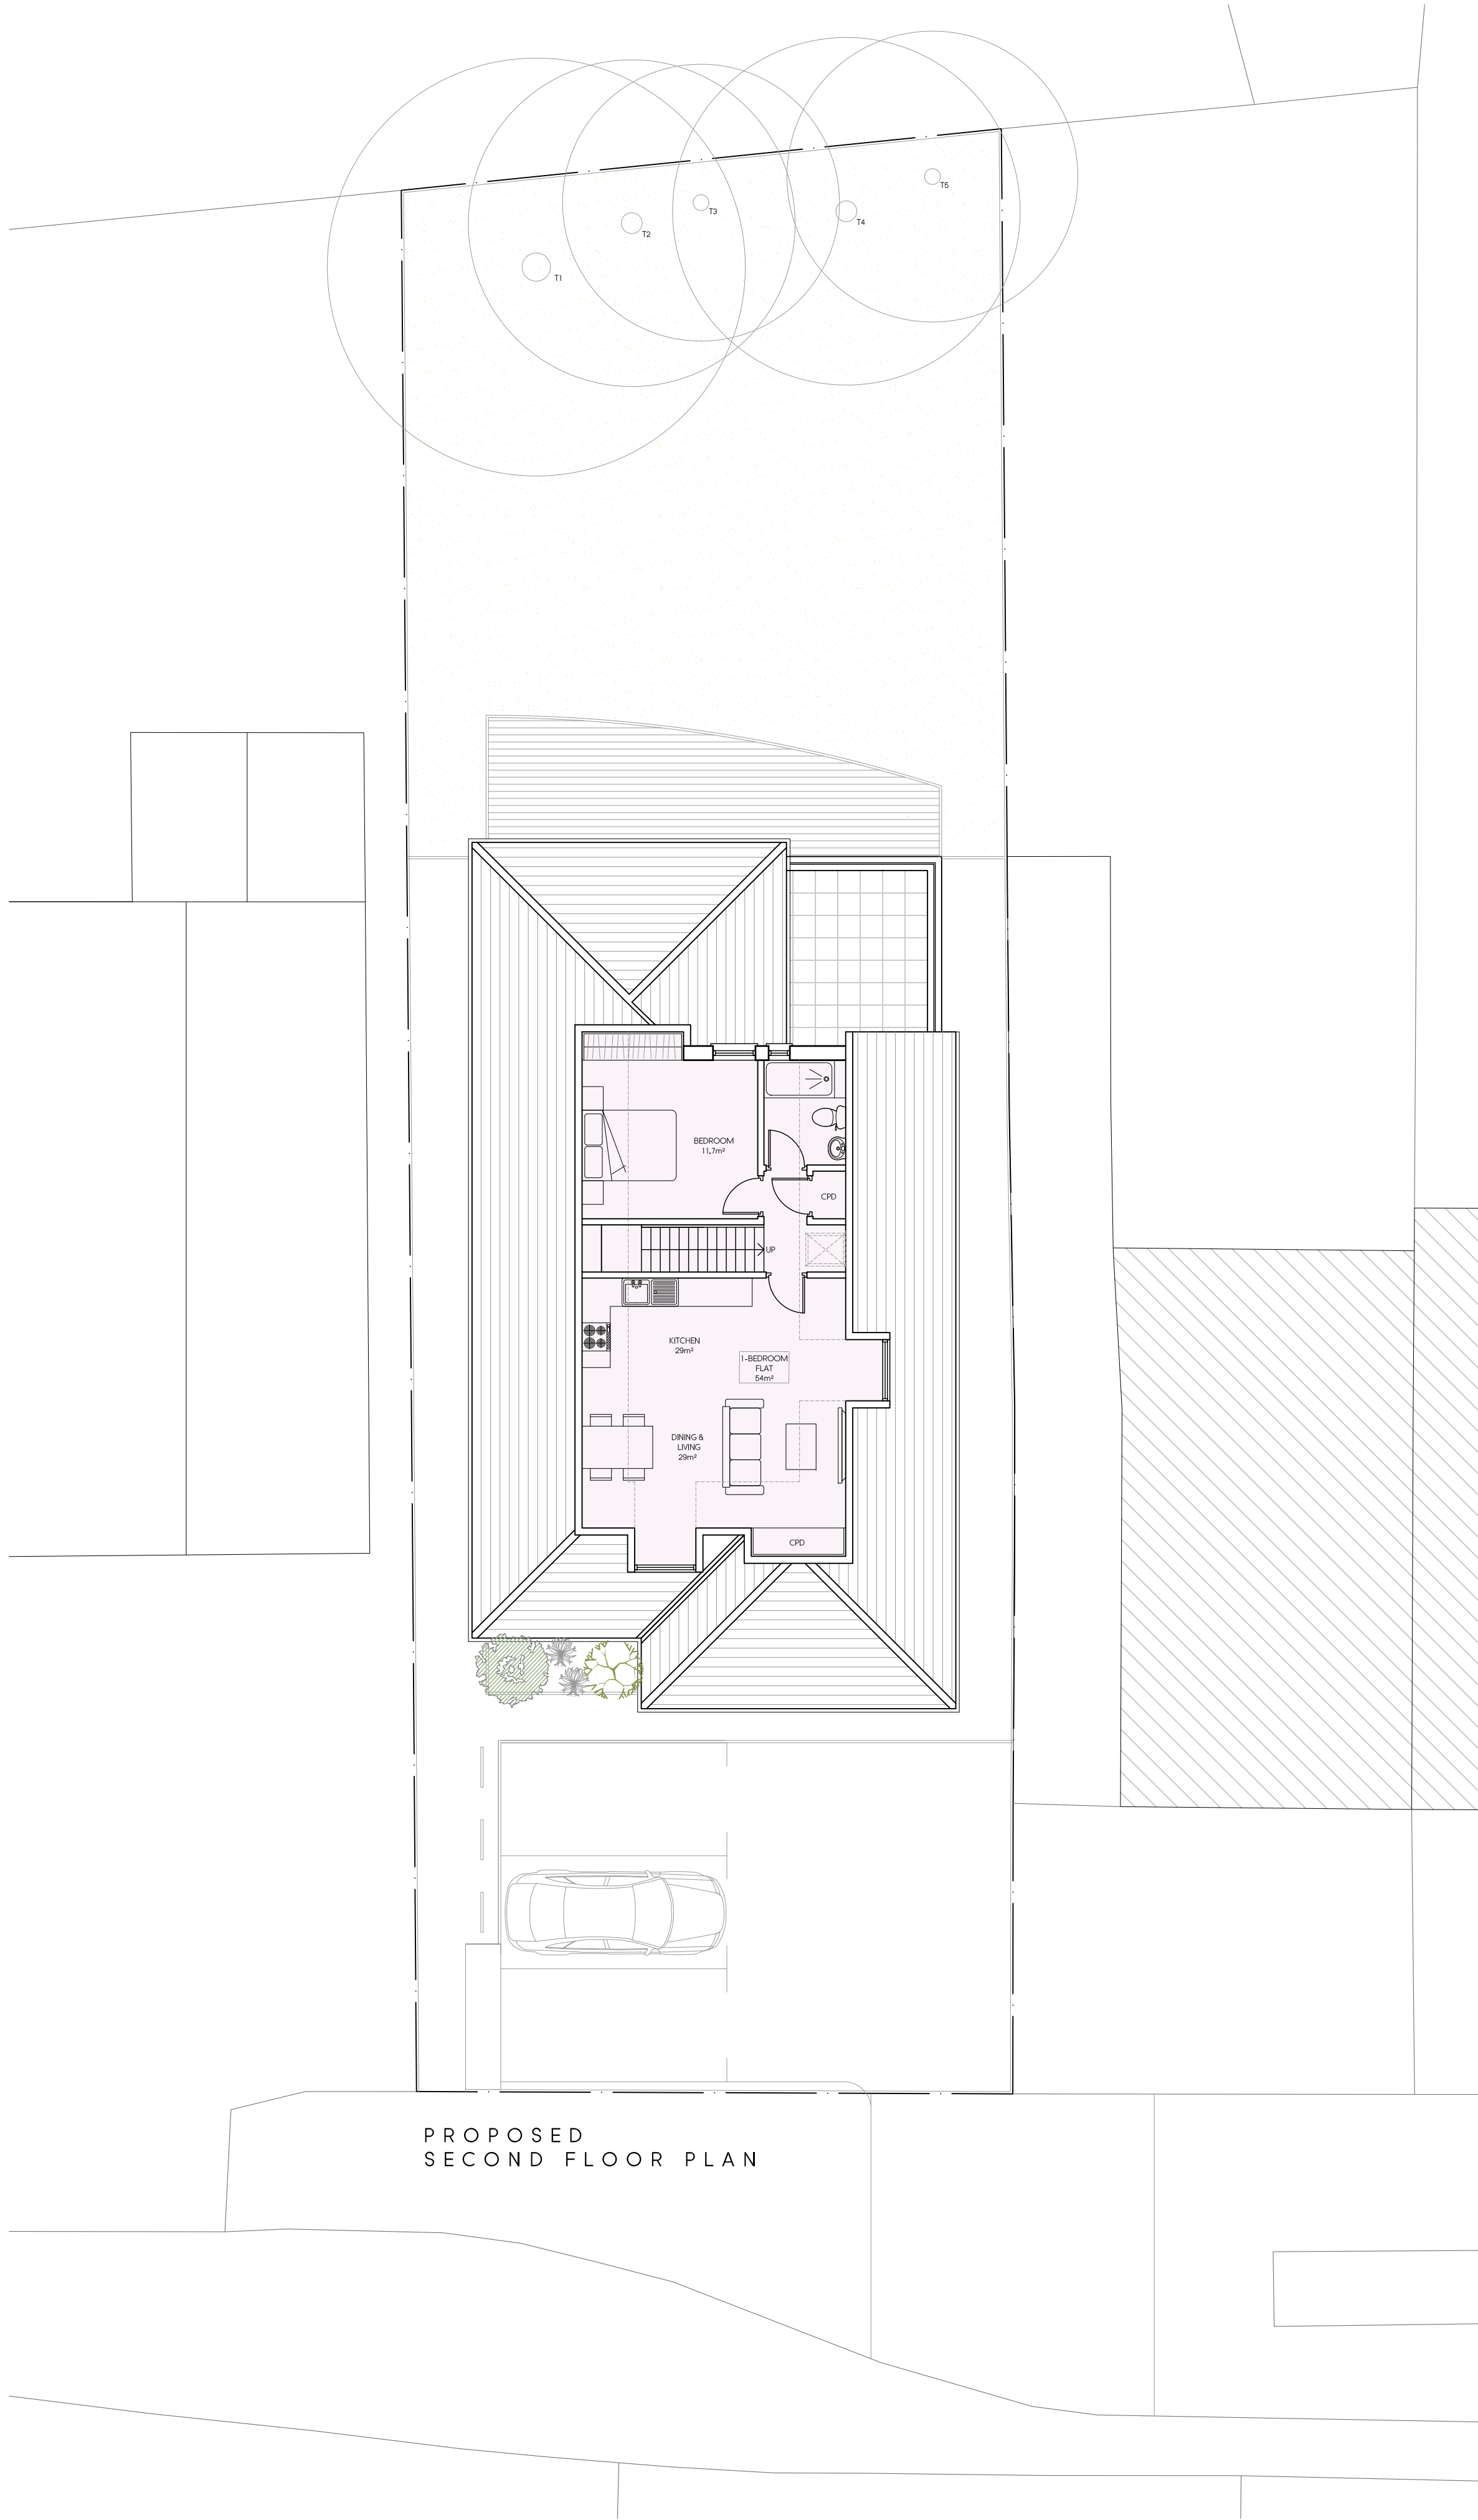


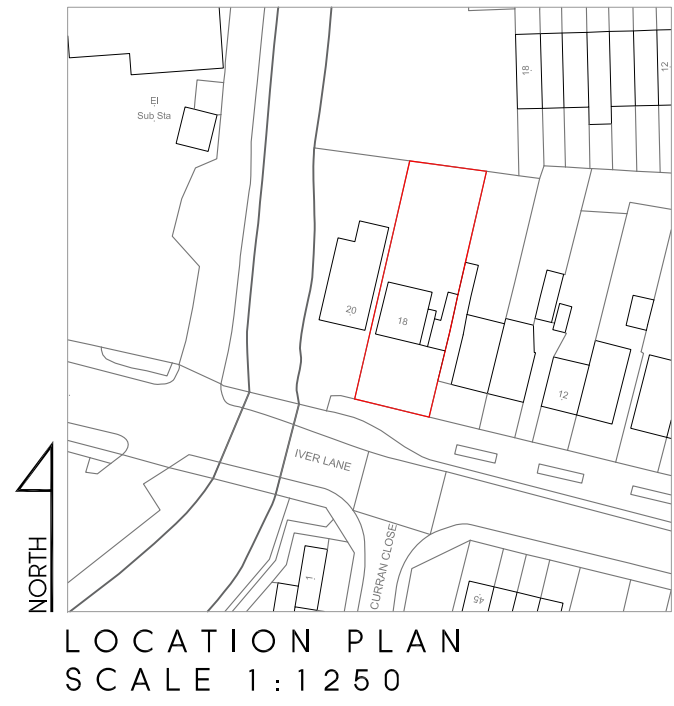

PROPOSED
SECOND FLOOR PLAN

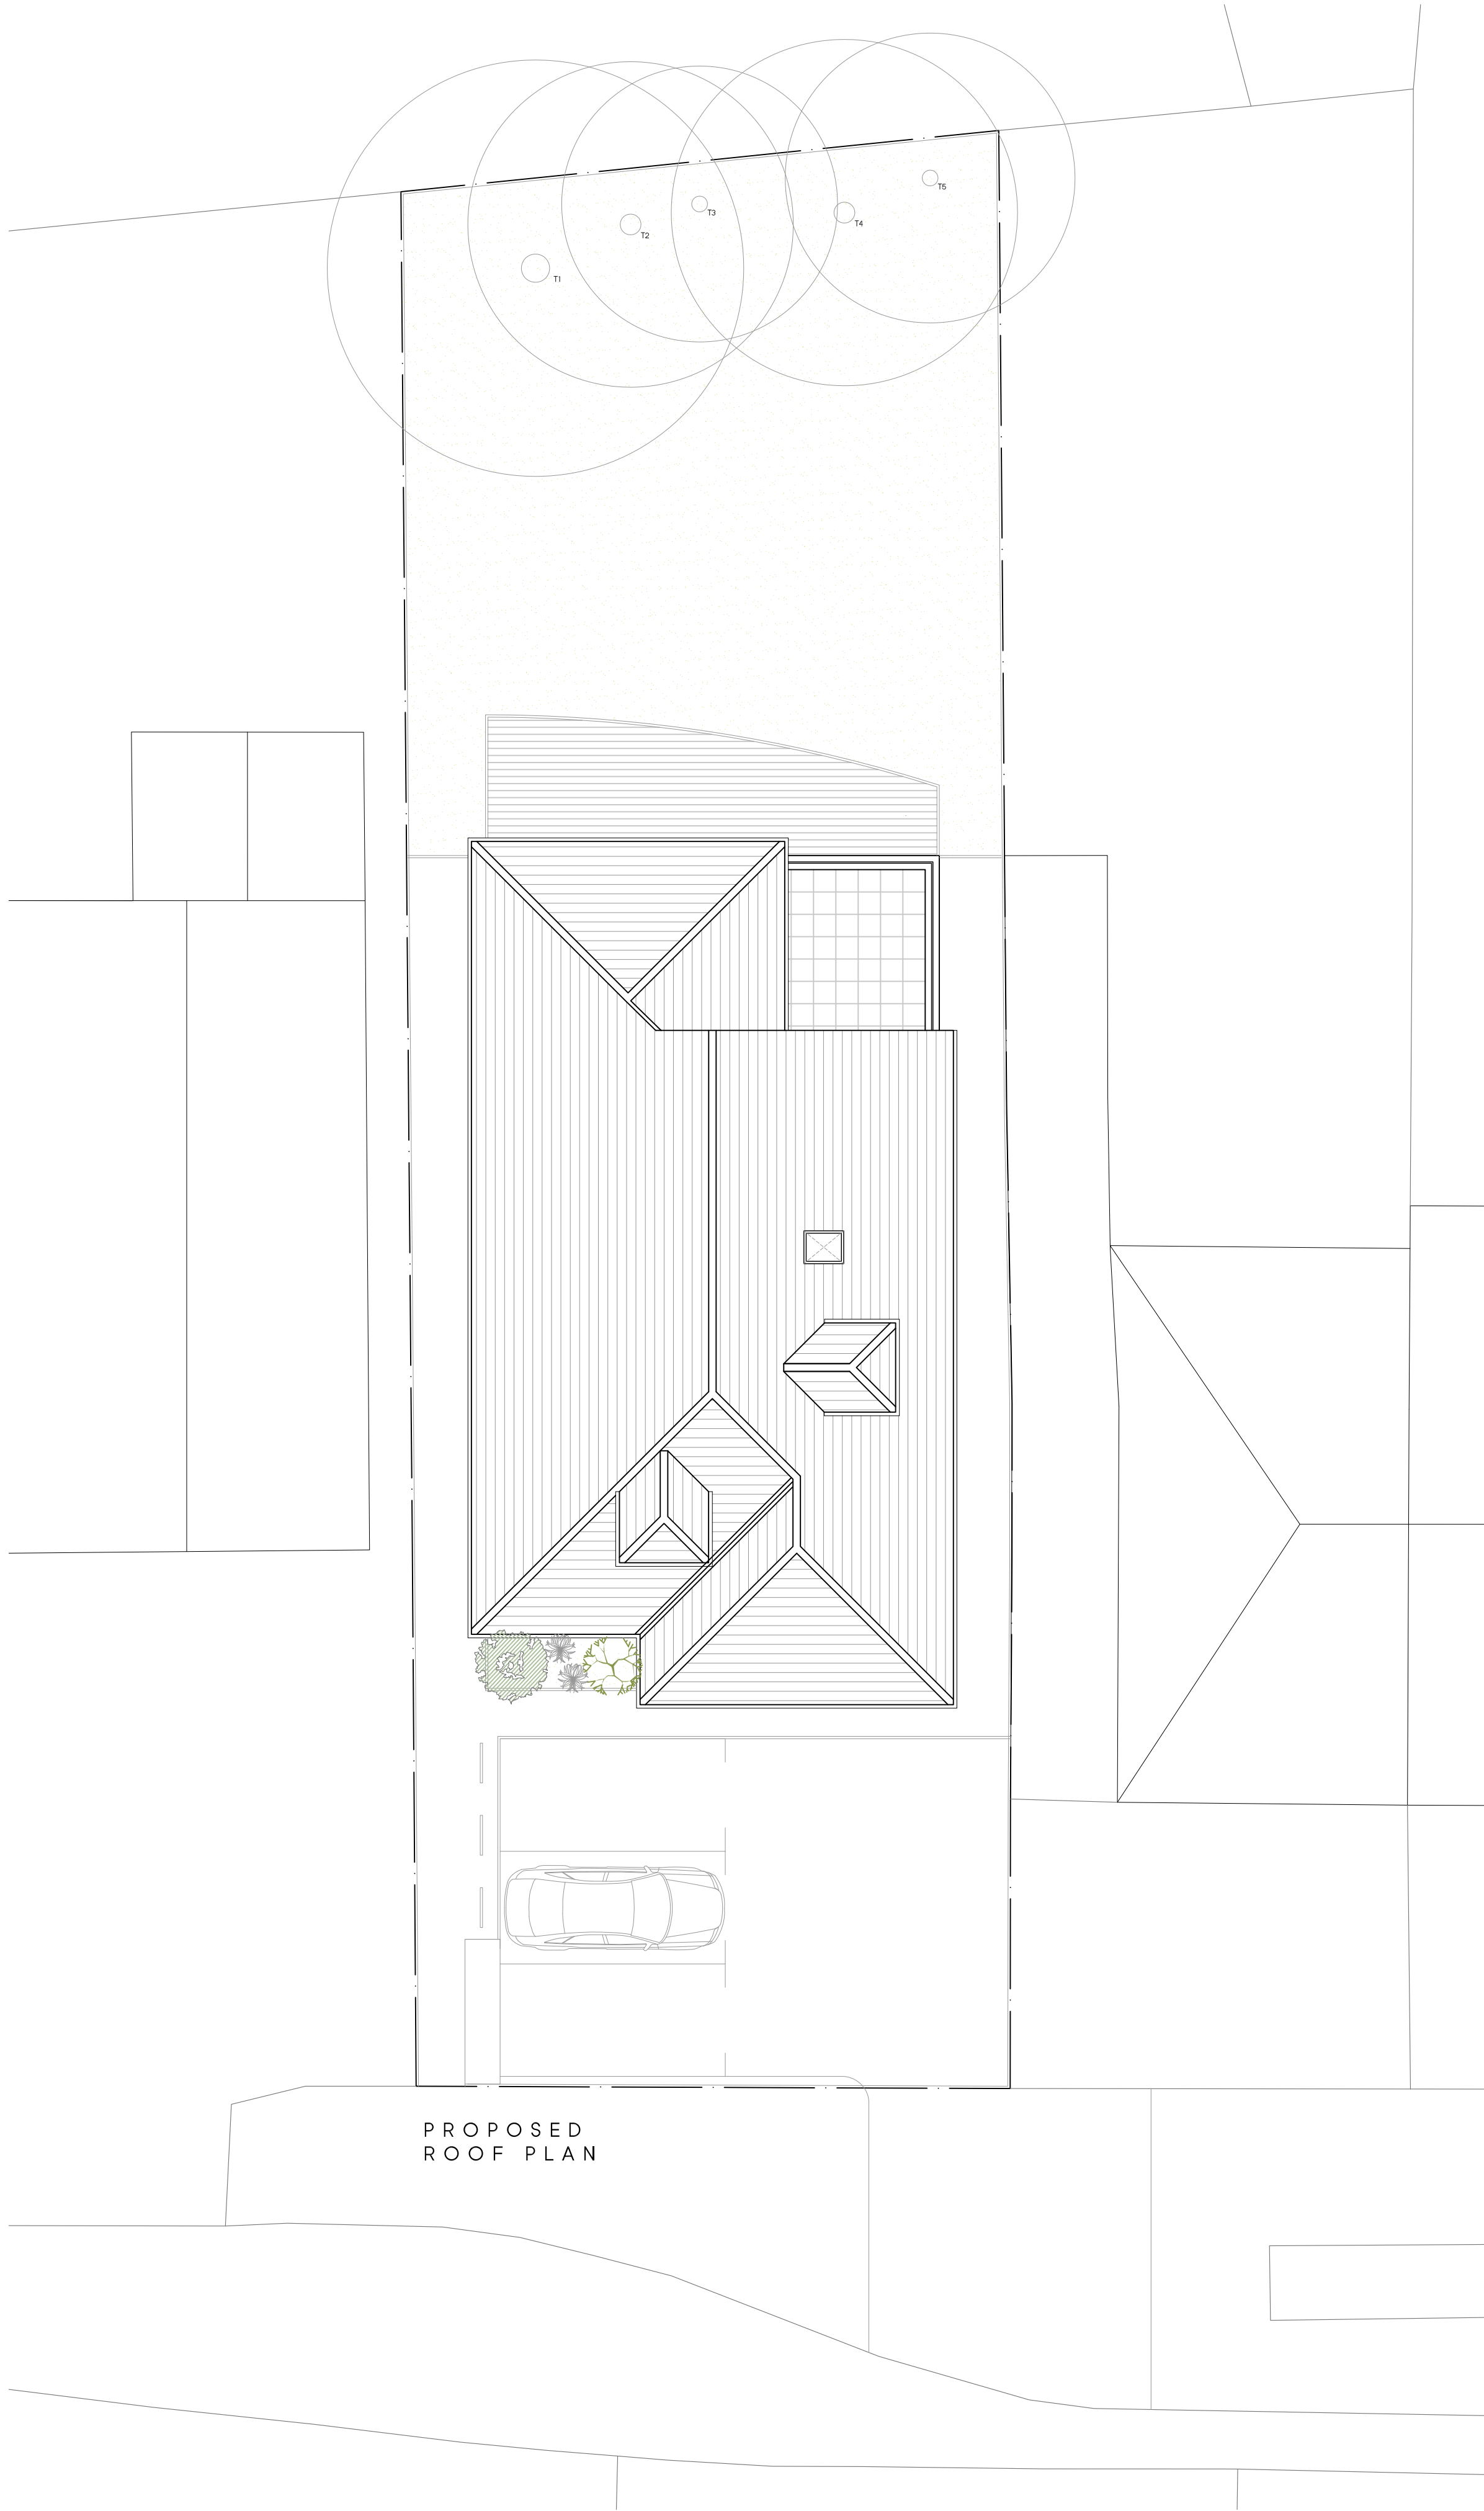

PROPOSED
ROOF PLAN

KEY

- UNIT 1 - 2-BEDROOM FLAT - 65m²
- UNIT 2 - 2-BEDROOM FLAT - 74m²
- UNIT 3 - 1-BEDROOM FLAT - 63m²
- UNIT 4 - 2-BEDROOM FLAT - 69m²
- UNIT 5 - 1-BEDROOM FLAT - 61m²

C	18.03.2022	Amended to Client's comments	AA
B	18.06.2021	Amended to Client's comments	AG
A	09.06.2021	Amended to Client's comments	AG
Rev	Date	Description	Init.

Client

MR MALHI

Project Title
PROPOSED DEVELOPMENT

18 IVER LANE, UXBRIDGE, UB8 2JD
Drawing Title

PROPOSED SECOND FLOOR PLAN & ROOF PLAN

Cad File	Sheet Size	Scale
P001	A1	1:100
Drawn by	Drawing Date	Approved by
AG	MAY 2021	NJ
Project No.	Drawing No.	Revision
1851	P205	C

Juttla Architects

2-4 High Street, Ruislip,
Middlesex, HA4 7AR
t 01923 840077 f 01923 840078
info@juttla-architects.com
juttla-architects.com

This drawing is property of Juttla Architects Ltd © and must not be
copied or otherwise reproduced. All dimensions must be checked on
site before commencing work. No dimensions to be scaled from this
drawing. This drawing was produced using AutoCad 2016.

PLANNING ISSUE