


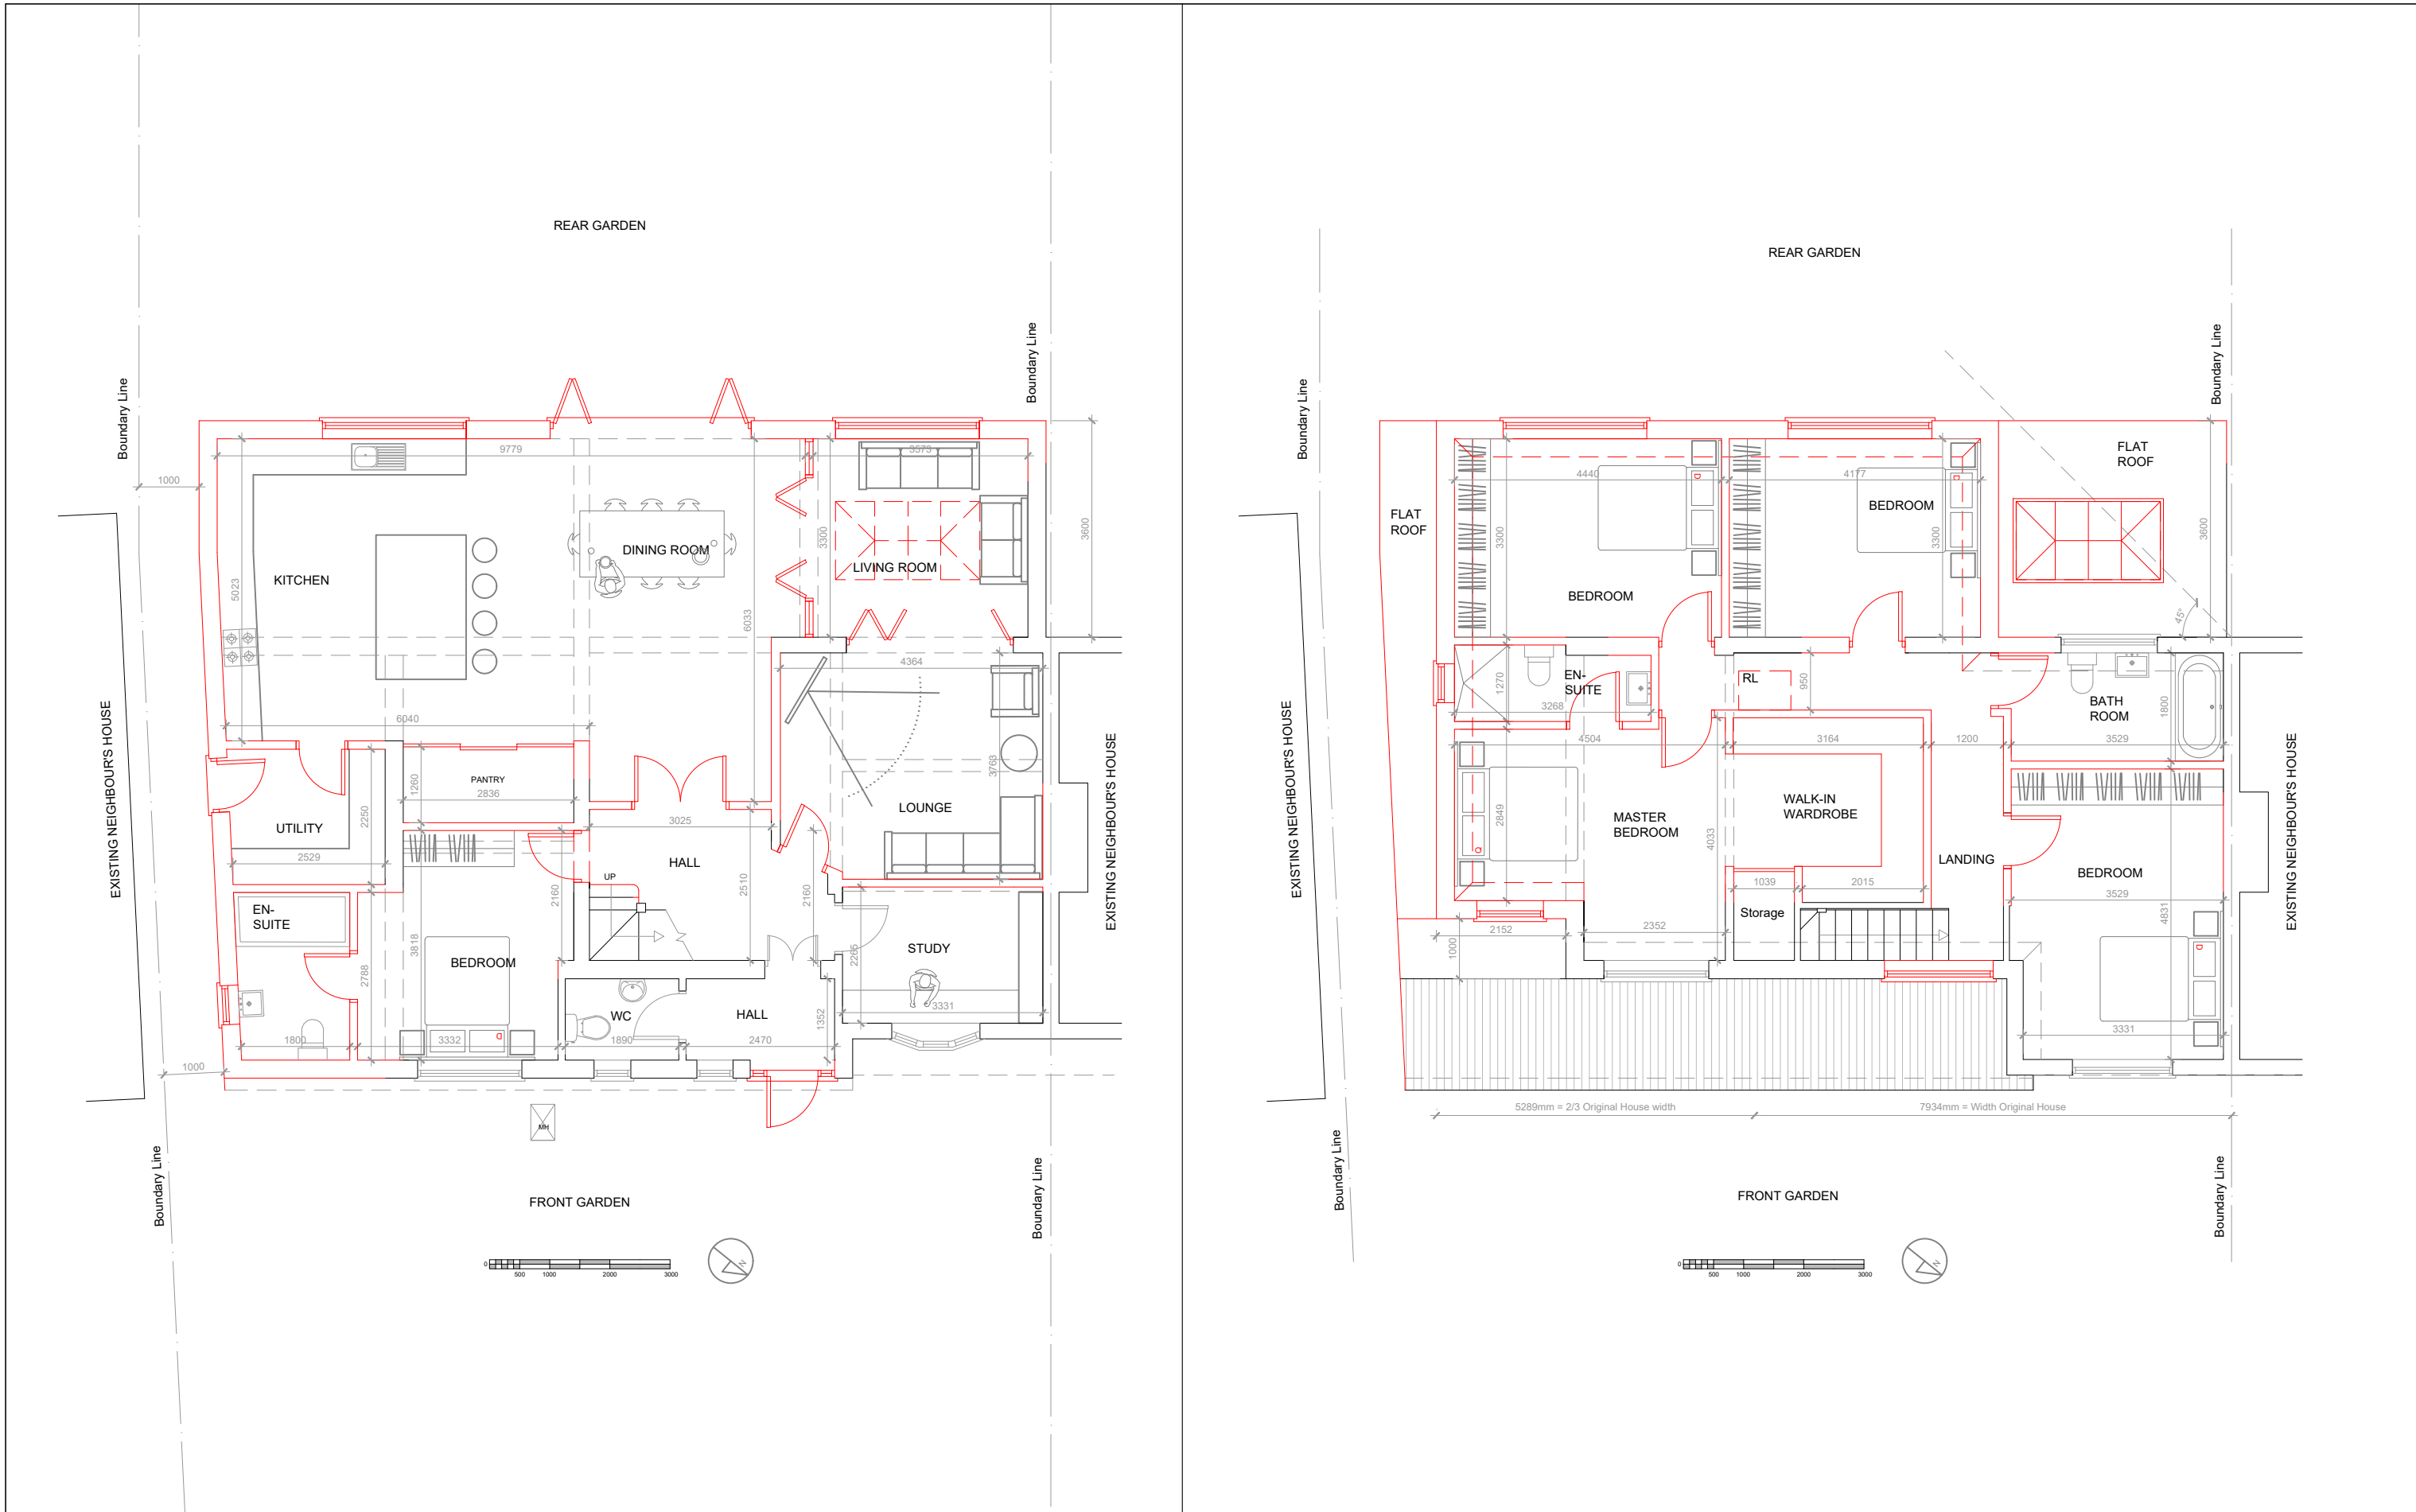

GROUND FLOOR PLAN			Scale 1:100	FIRST FLOOR PLAN			Scale 1:100		
	DATE: 10/11/2020	A na Salcedo architectural services +44 (0) 7728018133 a@anasalcedo.com	Client: Dharmesh Yadav			Title: Proposed Ground & First floor plans			
	REV: C		Rear and Side extension 101 Sweetcroft Lane, Uxbridge UB10 9LG			DWG no: DY-006C	Scale: 1/100	Sheet: A3	
	All measurements are taken using laser measure and therefore, may be subject to a small margin of error.			This drawing is copyright © and may not be reproduced without permission			Plans not suitable for construction purposes		