



Existing Location Plan - 1:1250

 

Existing Site Plan - 1:500

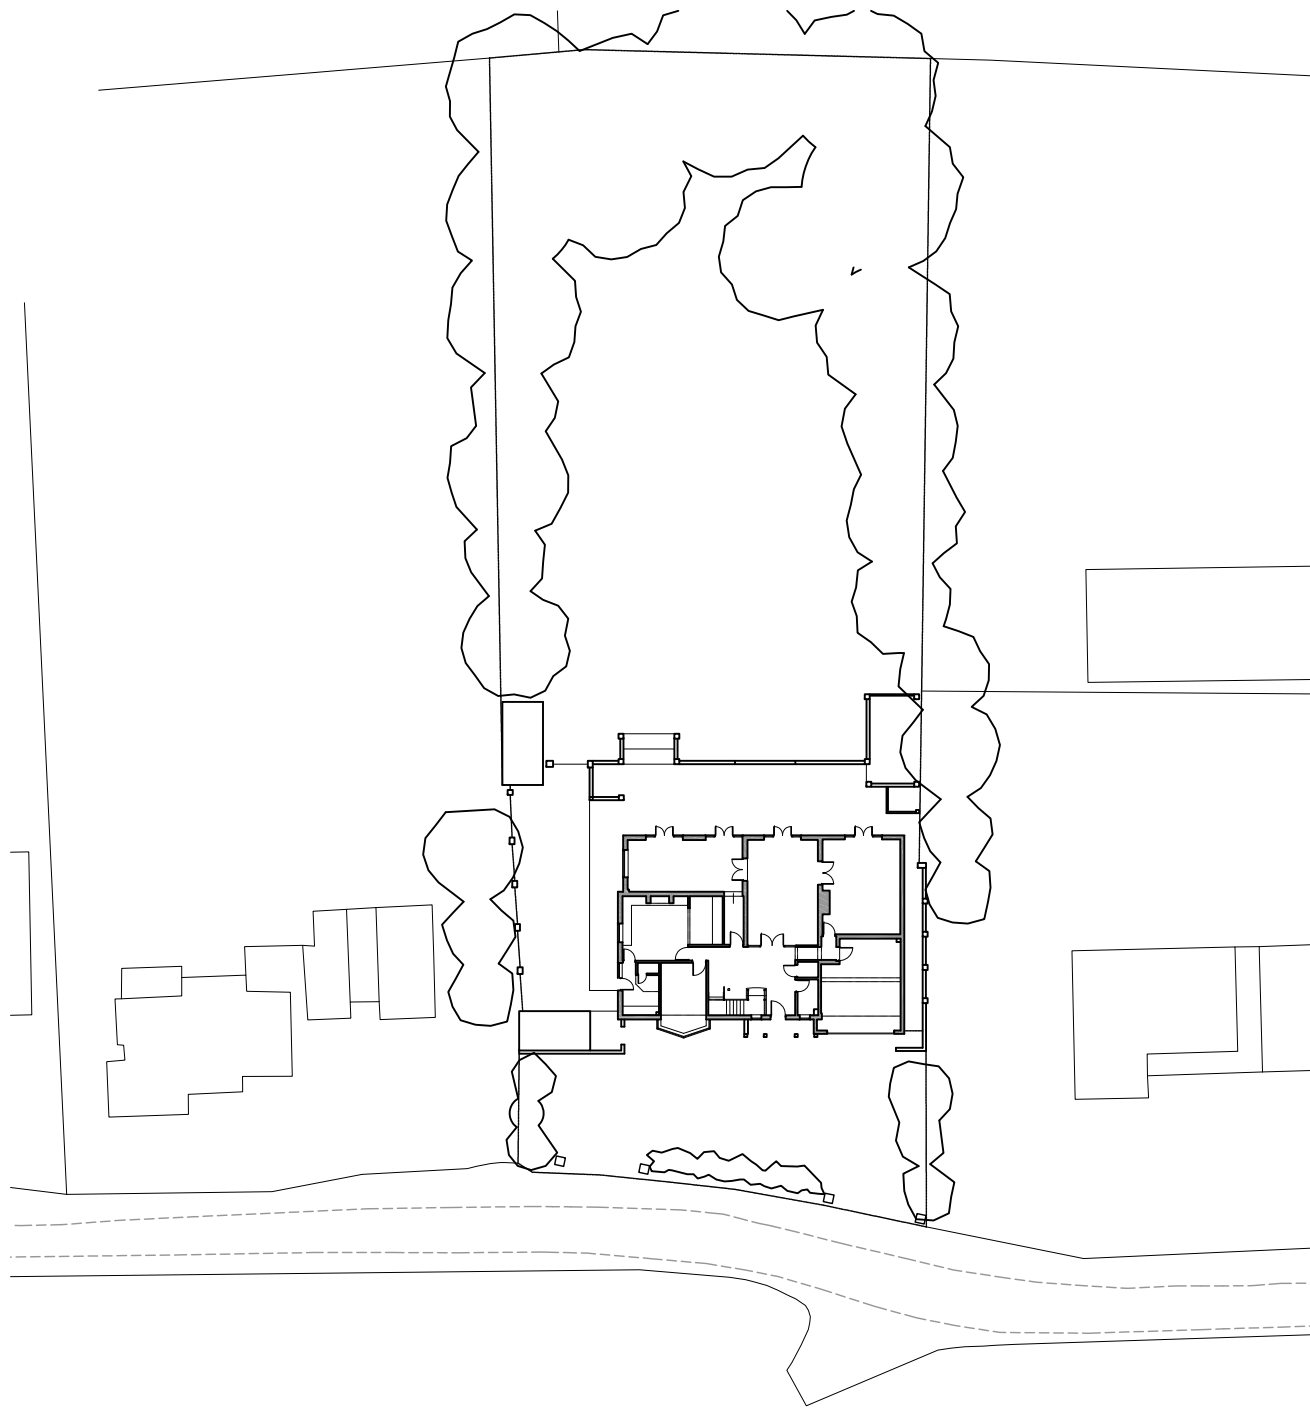

All dimensions and levels to be checked on site by contractor prior to commencement of work. This drawing and the copyrights and patents therein are the property of the Linear Insight Ltd and may not be used or reproduced without consent. This drawing is to be read in conjunction with all relevant consultants and/or specialist's drawings/documents and any discrepancies or variations are to be notified to the designer before the affected work commences. All works on site are to be carried out fully in accordance with current CDM regulations and recommendations, current Building Regulations, British Standards and Codes of Practice as appropriate.	Purpose of Issue	Project		Drawing		LINEAR INSIGHT Ltd Architectural Design and Development Solutions info@linearinsight.com - www.linearinsight.com	
	☒ Preliminary	☒ Beaufort		Existing Site and Location Plan			
	☐ Information	☒ Tile Kiln Lane					
	☐ Approval	☒ Harefield, Uxbridge					
	☐ Tender	☐ UB9 6LU					
	☐ Construction	☐ Client		Drawing Scale	Date	Drawing No.	Rev.
		☐ Mr and Mrs Jariwala	1:500/1250@A3	July 2019	1361-001-PL2	-	