
 


Revisions		
Rev	Detail	Date

Existing Ground Floor Plan - 1:100

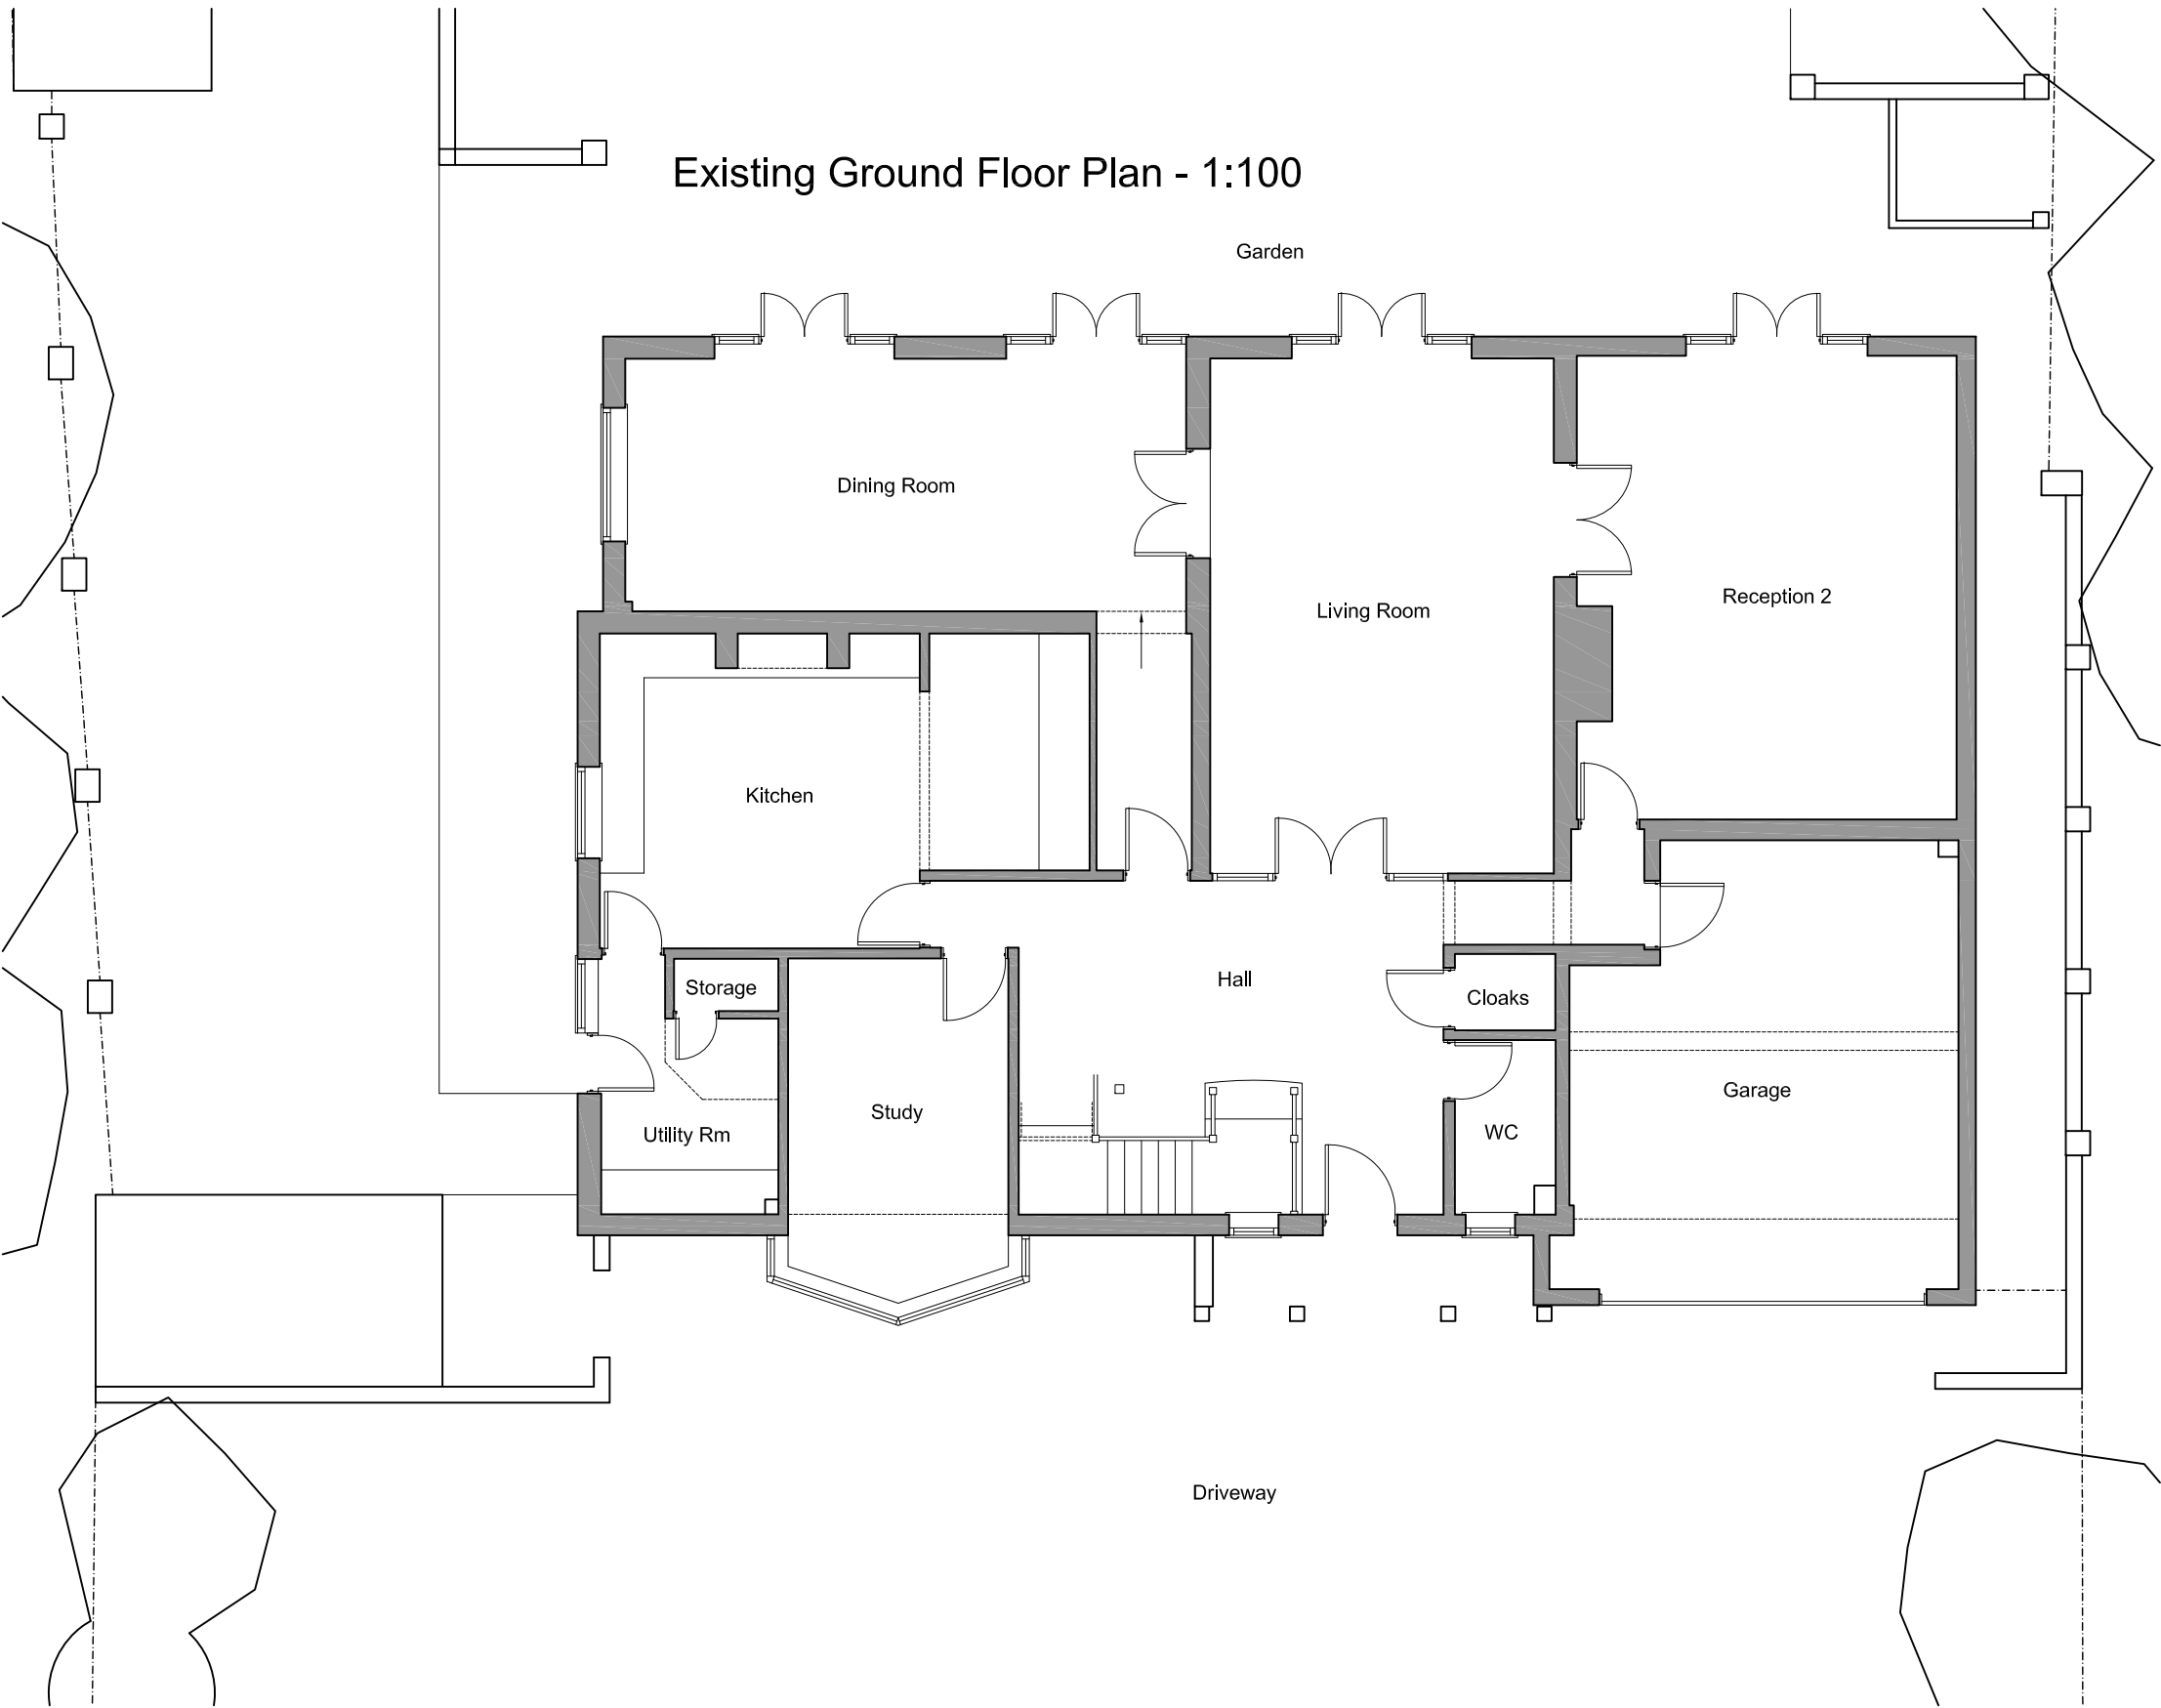

All dimensions and levels to be checked on site by contractor prior to commencement of work.
This drawing and the copyrights and patents therein are the property of the Linear Insight Ltd and may not be used or reproduced without consent.
This drawing is to be read in conjunction with all relevant consultants and/or specialist's drawings/documents and any discrepancies or variations are to be notified to the designer before the affected work commences.
All works on site are to be carried out fully in accordance with current CDM regulations and recommendations, current Building Regulations, British Standards and Codes of Practice as appropriate.

Purpose of Issue
Preliminary ☒
Information ☐
Approval ☐
Tender ☐
Construction ☐


Project
☒ Beaufort
Tile Kiln Lane
Harefield, Uxbridge
UB9 6LU
Client
☐ Mr and Mrs Jariwala

Drawing
Existing Ground Floor Plan
Drawing Scale
1:100@A3
Date
July 2019


LINEAR INSIGHT Ltd
Architectural Design and Development Solutions
info@linearinsight.com - www.linearinsight.com
Drawing No.
1361-002-PL2
Rev.
-

Proposed Ground Floor Plan - Scale 1:100

Changes to rear approved on Appeal Ref: APP/R5510/D/18/3214064.
Not included for consideration as part of this application.

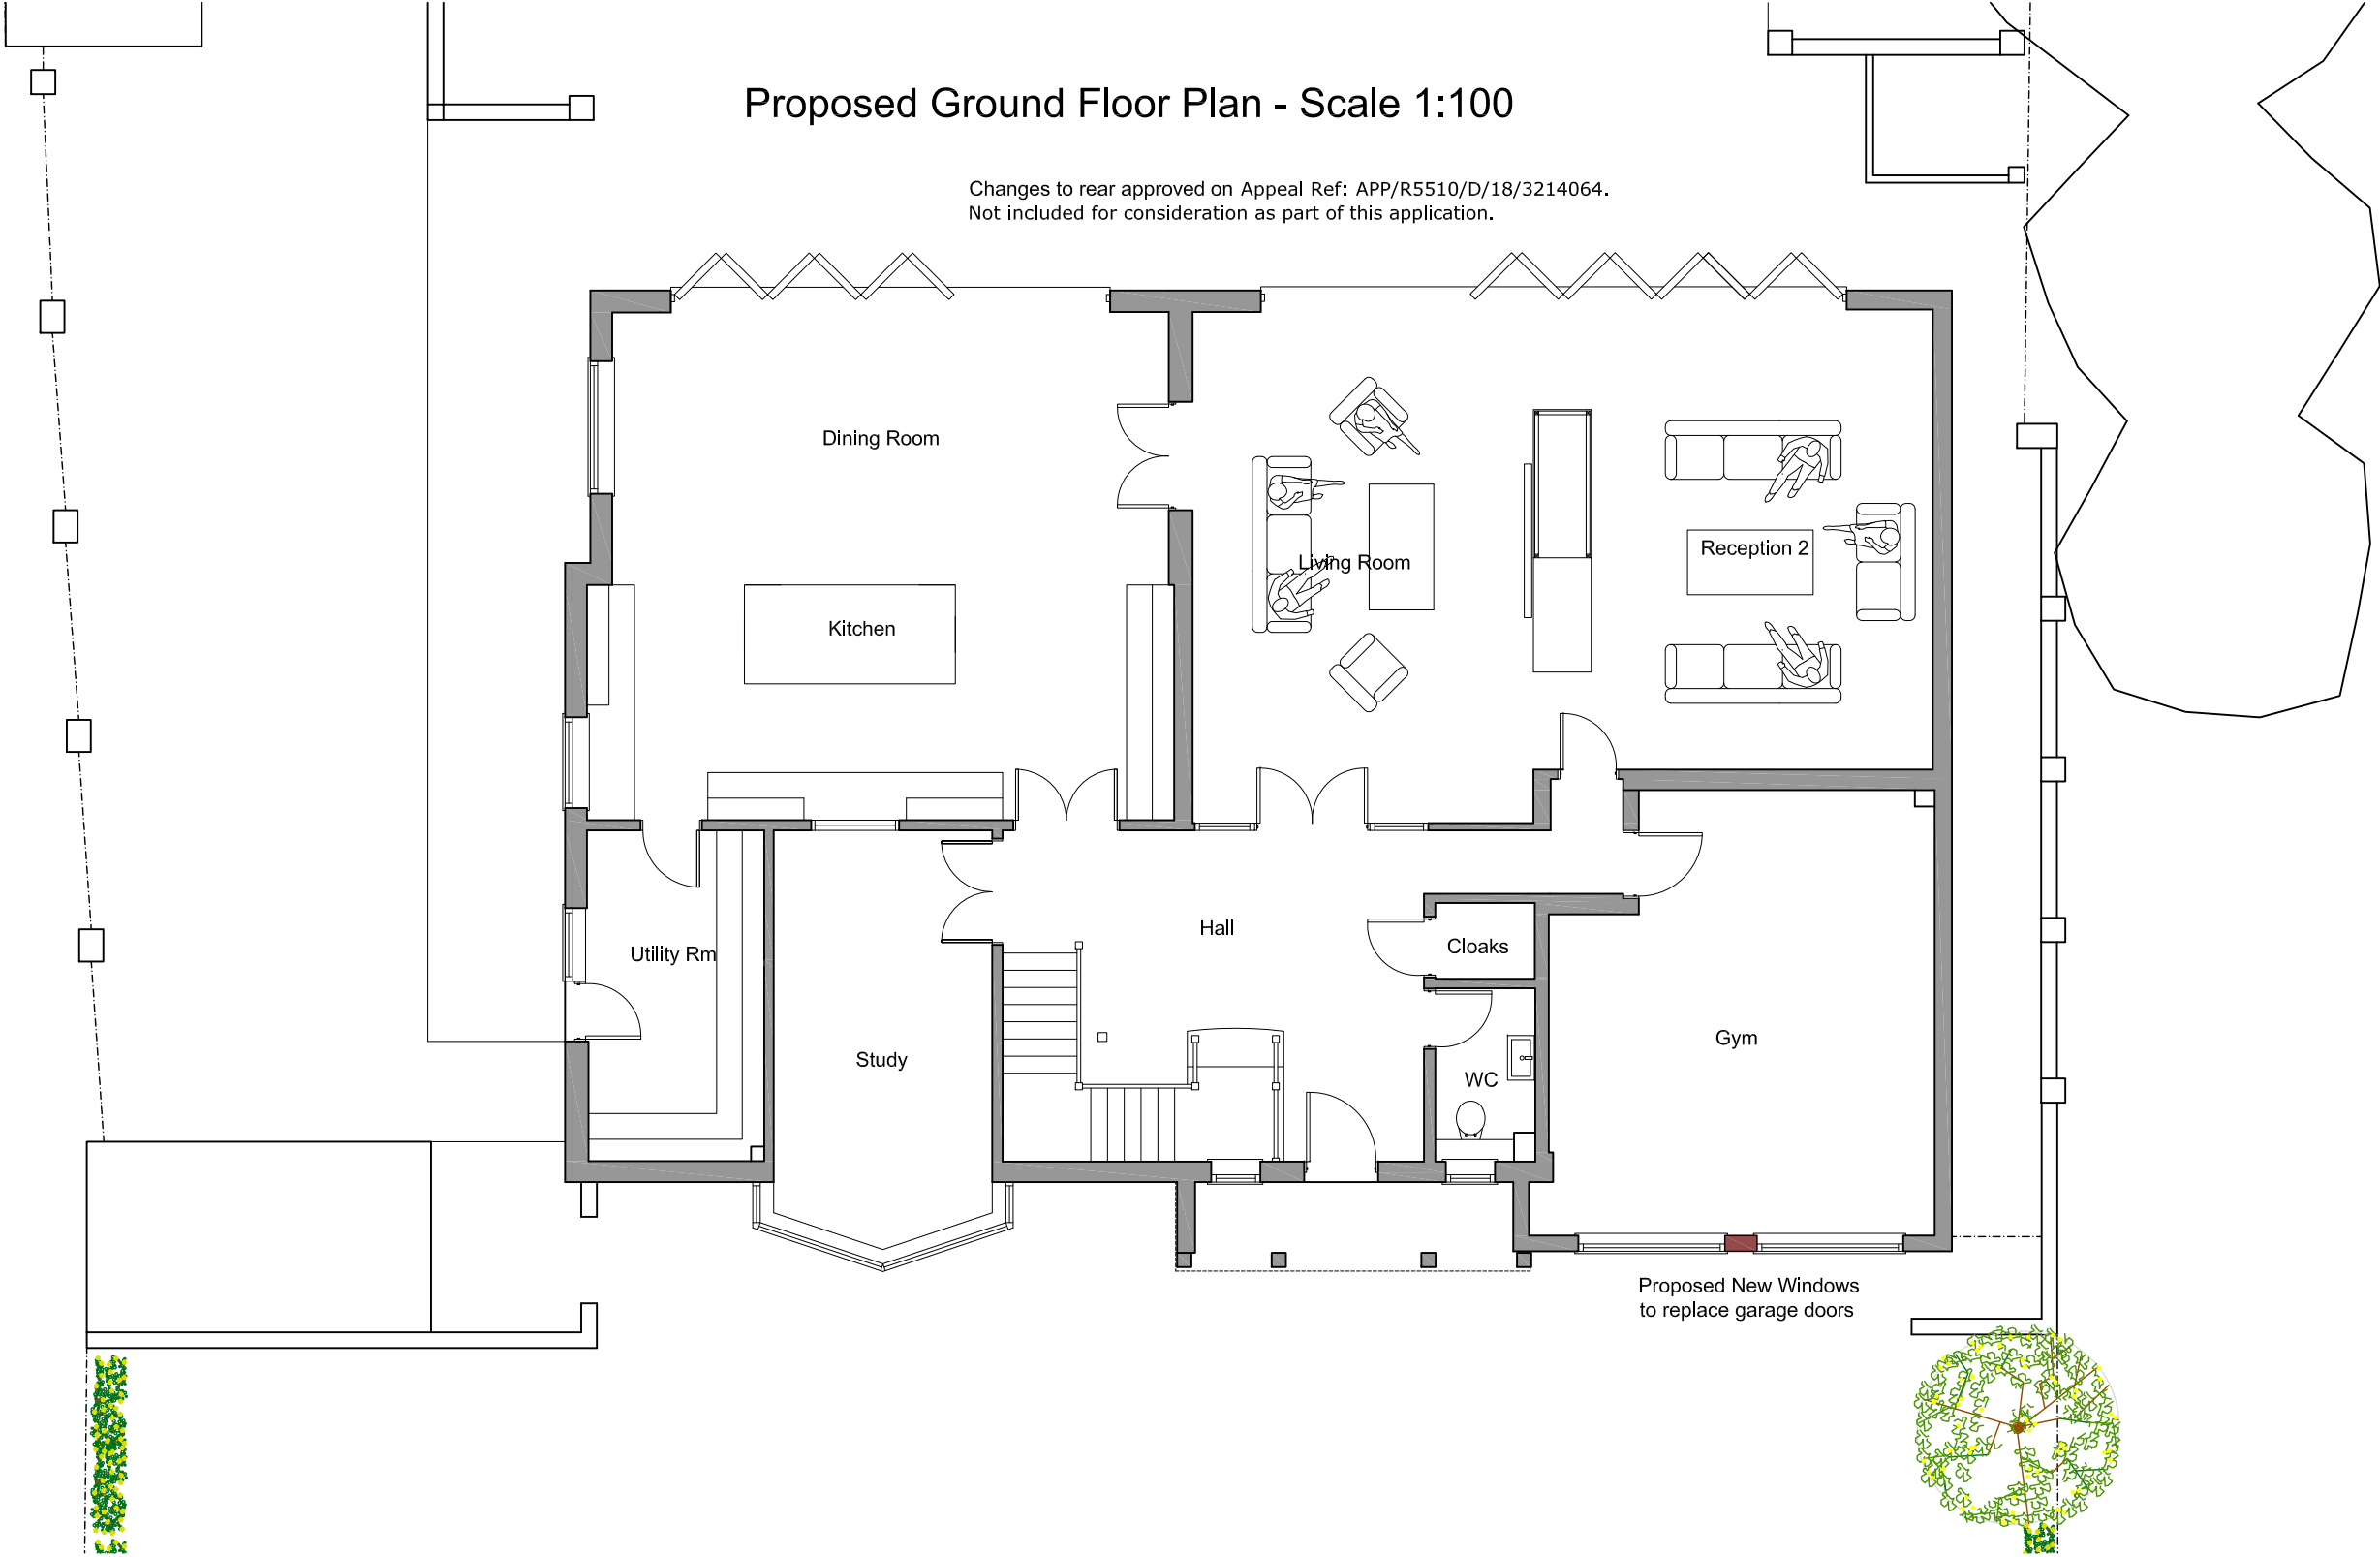


Proposed New Windows
to replace garage doors

 

All dimensions and levels to be checked on site by contractor prior to commencement of work. This drawing and the copyrights and patents therein are the property of the Linear Insight Ltd and may not be used or reproduced without consent. This drawing is to be read in conjunction with all relevant consultants and/or specialist's drawings/documents and any discrepancies or variations are to be notified to the designer before the affected work commences. All works on site are to be carried out fully in accordance with current CDM regulations and recommendations, current Building Regulations, British Standards and Codes of Practice as appropriate.	Purpose of Issue	☒ Project	Drawing		LINEAR INSIGHT Ltd Architectural Design and Development Solutions info@linearinsight.com - www.linearinsight.com
	Preliminary	☐ Beaufort	Proposed Ground Floor Plan		
	Information	☐ Tile Kiln Lane			
	Approval	☐ Harefield, Uxbridge			
	Tender	☐ UB9 6LU			
Construction	☐ Client	Drawing Scale	Date	Drawing No.	Rev.
	Mr and Mrs Jariwala	1:100@A3	July 2019	1361-003-PL2	-

Proposed Driveway Plan - 1:100

 

All dimensions and levels to be checked on site by contractor prior to commencement of work.
This drawing and the copyrights and patents therein are the property of the Linear Insight Ltd and may not be used or reproduced without consent.
This drawing is to be read in conjunction with all relevant consultants and/or specialist's drawings/documents and any discrepancies or variations are to be notified to the designer before the affected work commences.
All works on site are to be carried out fully in accordance with current CDM regulations and recommendations, current Building Regulations, British Standards and Codes of Practice as appropriate.

Purpose of Issue
Preliminary ☒
Information ☐
Approval ☐
Tender ☐
Construction ☐

Project
☒ Beaufort
Tile Kiln Lane
Harefield, Uxbridge
UB9 6LU
Client
Mr and Mrs Jariwala

Drawing
Proposed Driveway Plan

Drawing Scale
1:100@A3


Date
July 2019

LINEAR INSIGHT Ltd
Architectural Design and Development Solutions
info@linearinsight.com - www.linearinsight.com

Drawing No.
1361-004-PL2

Rev.
-

Existing Front Elevation - Scale 1:100

 

All dimensions and levels to be checked on site by contractor prior to commencement of work. This drawing and the copyrights and patents therein are the property of the Linear Insight Ltd and may not be used or reproduced without consent. This drawing is to be read in conjunction with all relevant consultants and/or specialist's drawings/documents and any discrepancies or variations are to be notified to the designer before the affected work commences. All works on site are to be carried out fully in accordance with current CDM regulations and recommendations, current Building Regulations, British Standards and Codes of Practice as appropriate.	Purpose of Issue	☒ Project		Drawing		LINEAR INSIGHT Ltd Architectural Design and Development Solutions info@linearinsight.com - www.linearinsight.com		
	Preliminary	☐	Beaufort	Existing Front Elevation				
	Information	☐	Tile Kiln Lane					
	Approval	☐	Harefield, Uxbridge					
	Tender	☐	UB9 6LU					
	Construction	☐	Client					
		Mr and Mrs Jariwala			Drawing Scale	Date	Drawing No.	Rev.
					1:100@A3	July 2019	1361-005-PL2	-

Proposed Front Elevation - Scale 1:100

Revisions		
Rev	Detail	Date




Proposed New Windows
to replace garage doors

Proposed Street Elevation - Scale 1:100



Proposed New front fence and railings with sliding gates

All existing greenery and shrubs (indicatively shown) proposed to be retained.
New gates and railings to be inserted between greenery.

 

All dimensions and levels to be checked on site by contractor prior to commencement of work. This drawing and the copyrights and patents therein are the property of the Linear Insight Ltd and may not be used or reproduced without consent. This drawing is to be read in conjunction with all relevant consultants and/or specialist's drawings/documents and any discrepancies or variations are to be notified to the designer before the affected work commences. All works on site are to be carried out fully in accordance with current CDM regulations and recommendations, current Building Regulations, British Standards and Codes of Practice as appropriate.	Purpose of Issue Preliminary ☒ Information ☐ Approval ☐ Tender ☐ Construction ☐	Project ☒ Beaufort ☐ Tile Kiln Lane Harefield, Uxbridge UB9 6LU Client ☐ Mr and Mrs Jariwala	Drawing Proposed Front Elevations	LINEAR INSIGHT Ltd Architectural Design and Development Solutions info@linearinsight.com - www.linearinsight.com
	Drawing Scale 1:100@A3	Date July 2019	Drawing No. 1361-006-PL2	Rev. -


Existing Rear Elevation - Scale 1:100



Proposed Rear Elevation - Scale 1:100



Extensions to rear Ground and First Floor are approved on Appeal Ref: APP/R5510/D/18/3214064.
Not included for consideration as part of this application.

 

All dimensions and levels to be checked on site by contractor prior to commencement of work. This drawing and the copyrights and patents therein are the property of the Linear Insight Ltd and may not be used or reproduced without consent. This drawing is to be read in conjunction with all relevant consultants and/or specialist's drawings/documents and any discrepancies or variations are to be notified to the designer before the affected work commences. All works on site are to be carried out fully in accordance with current CDM regulations and recommendations, current Building Regulations, British Standards and Codes of Practice as appropriate.	Purpose of Issue		Project		Drawing		LINEAR INSIGHT Ltd Architectural Design and Development Solutions info@linearinsight.com - www.linearinsight.com	
	Preliminary	☒	Beaufort		Existing and Proposed Rear Elevations			
	Information	☐	Tile Kiln Lane					
	Approval	☐	Harefield, Uxbridge					
	Tender	☐	UB9 6LU					
	Construction	☐	Client		Drawing Scale	Date	Drawing No.	Rev.
		Mr and Mrs Jariwala		1:100@A3	July 2019	1361-007-PL2	-	