


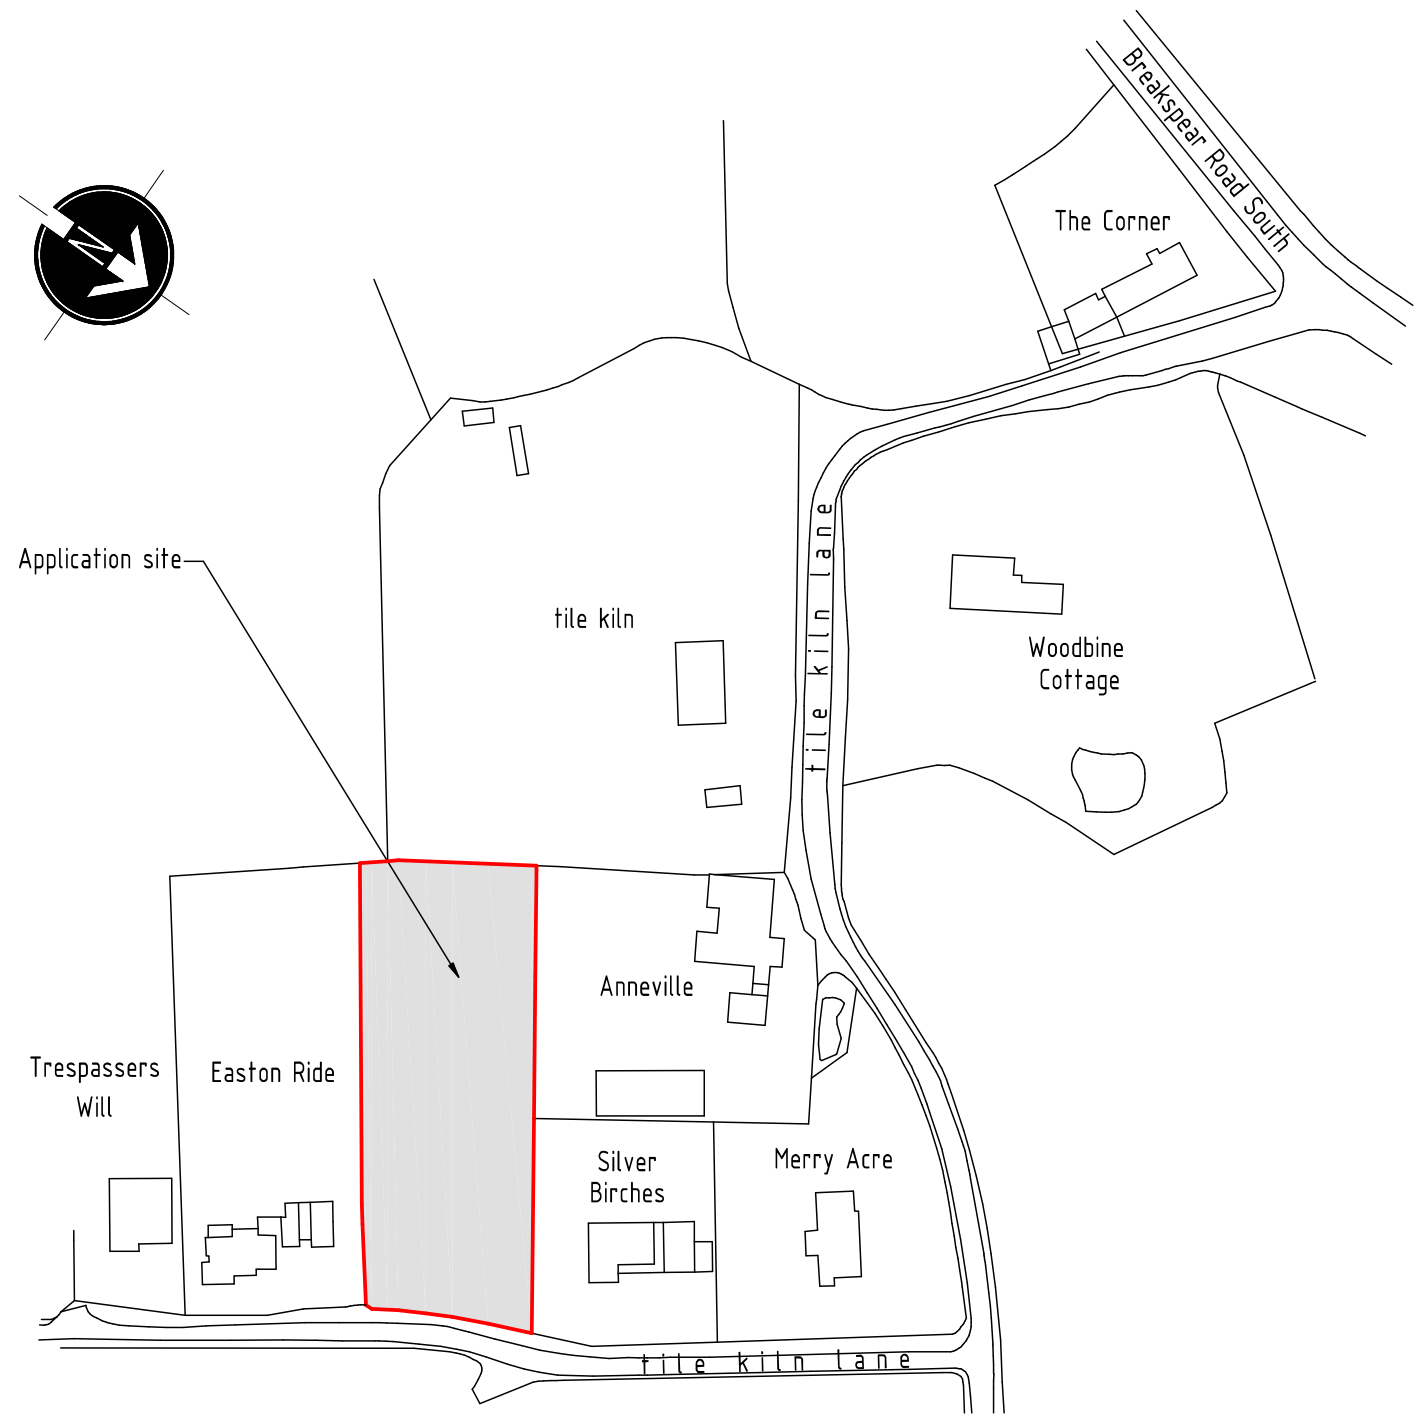
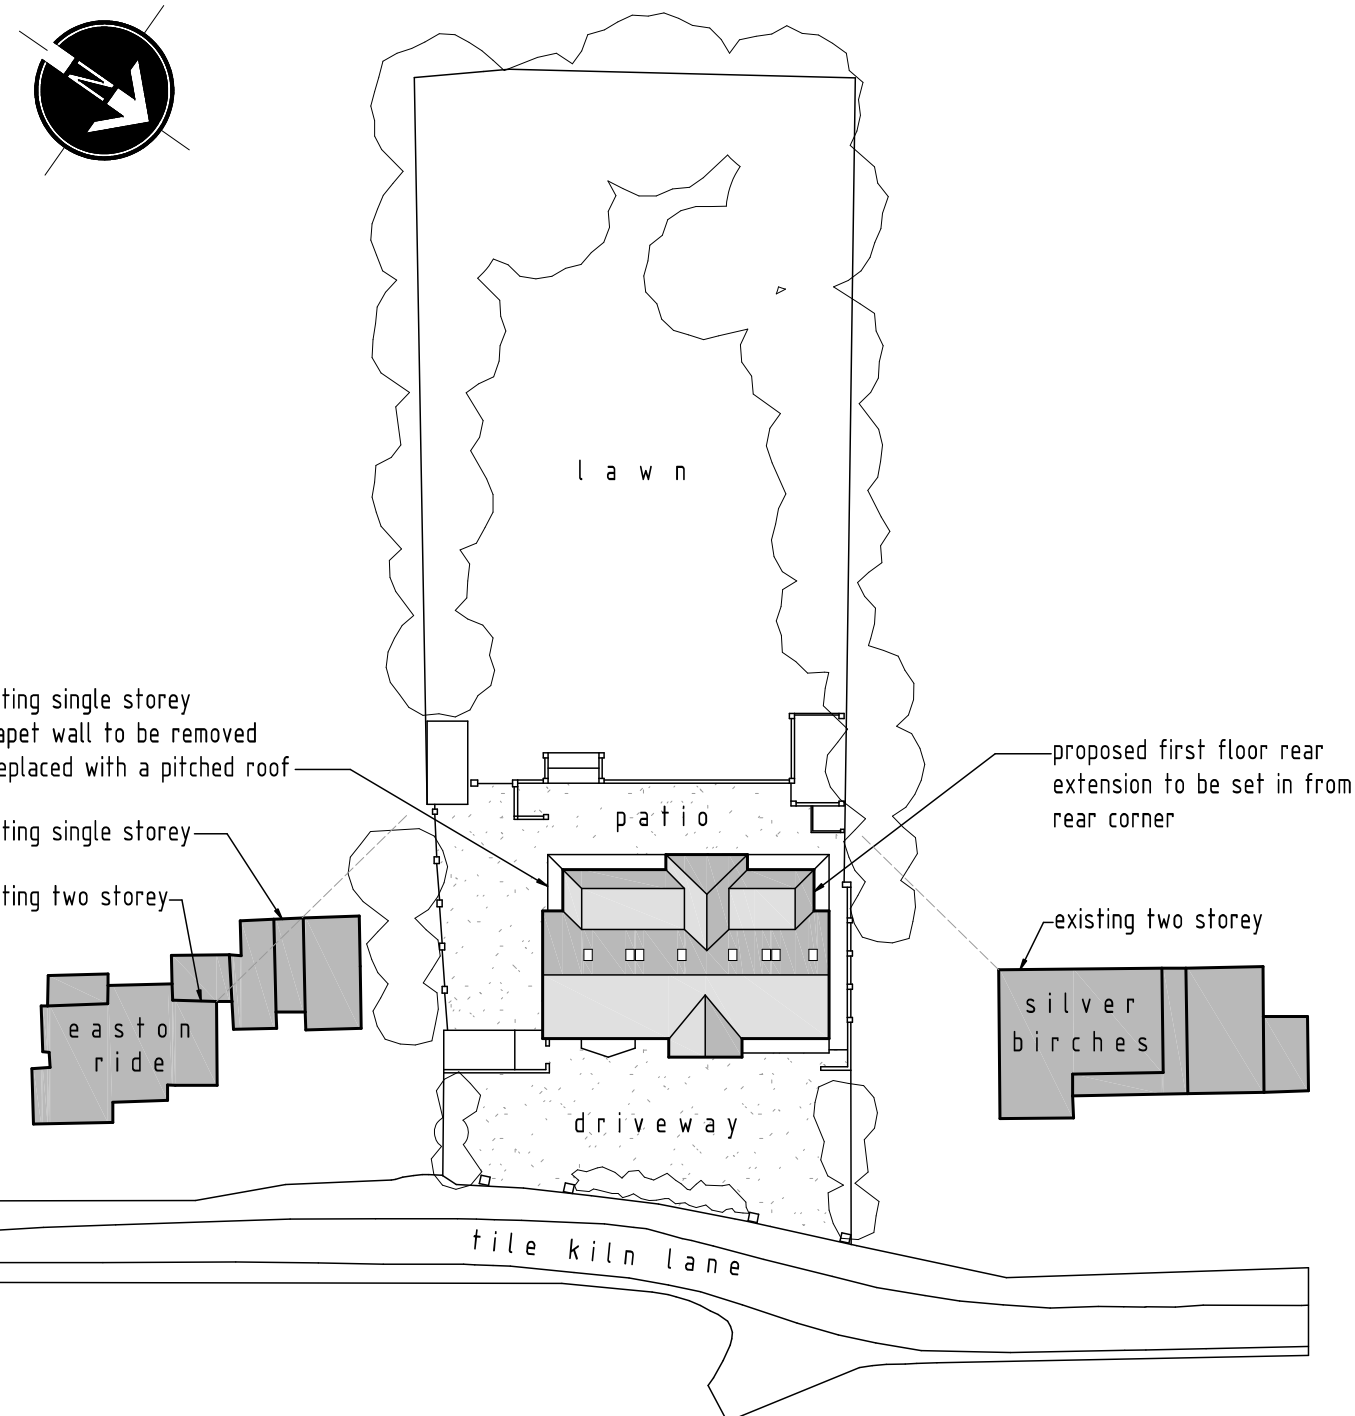


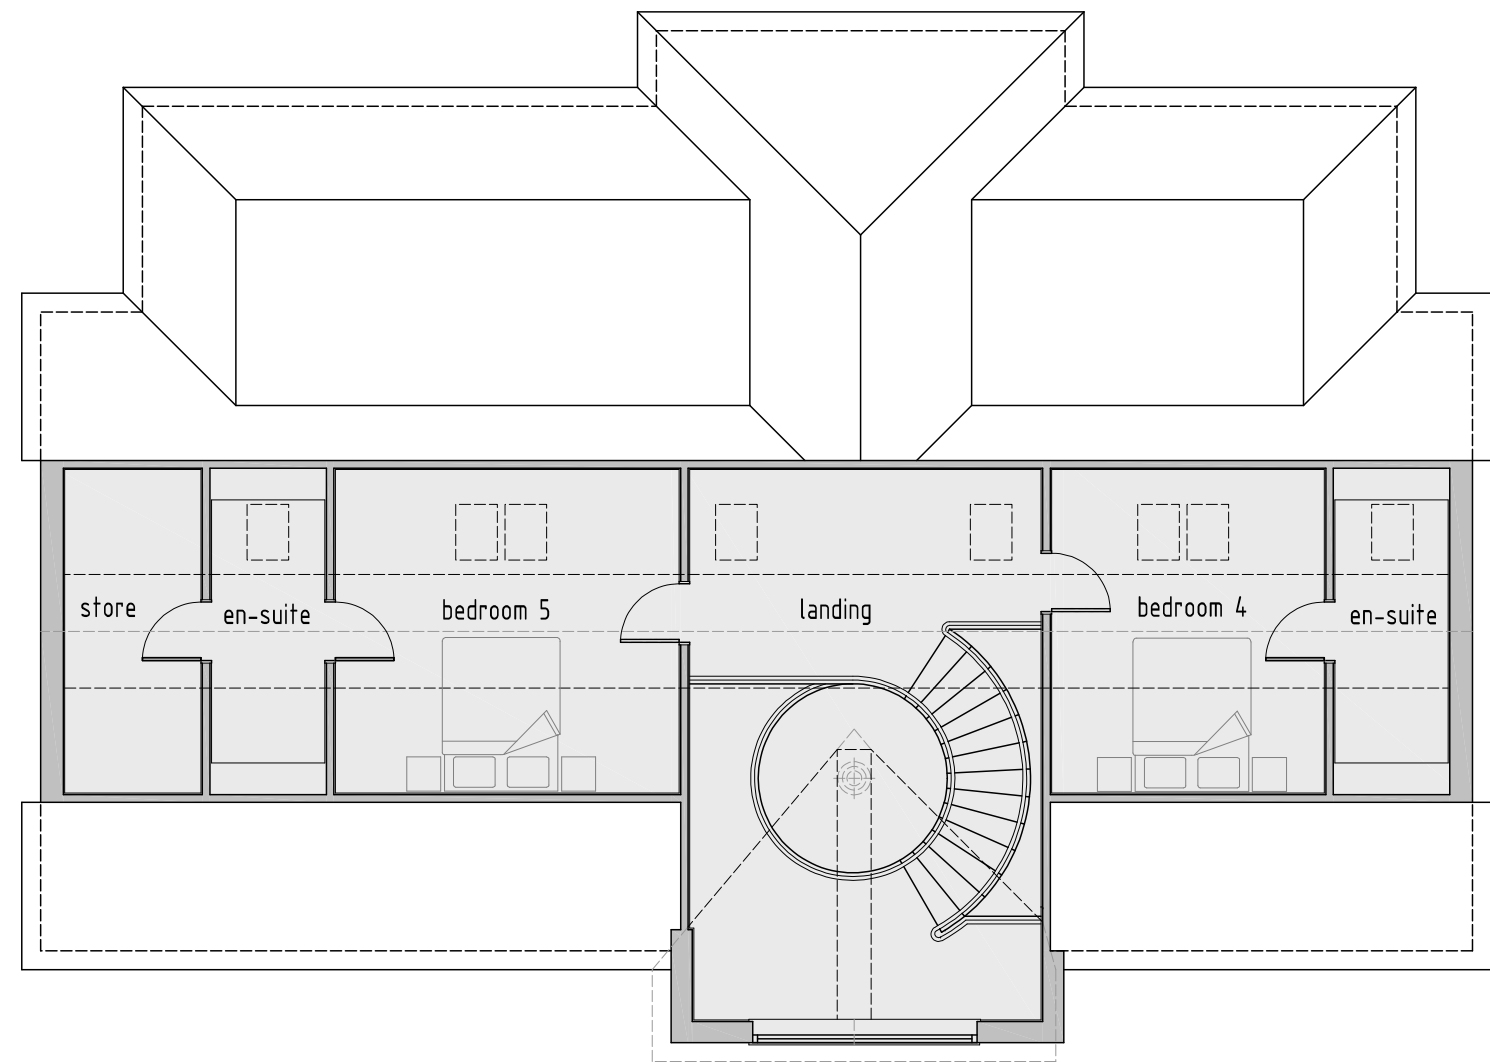


LOCATION PLAN - 1:1250

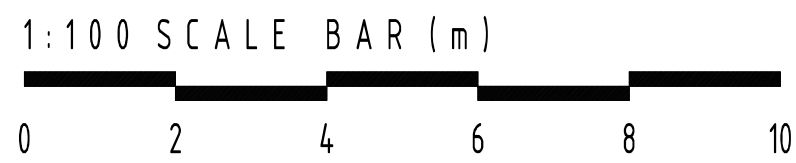


SITE LAYOUT PLAN - 1:500

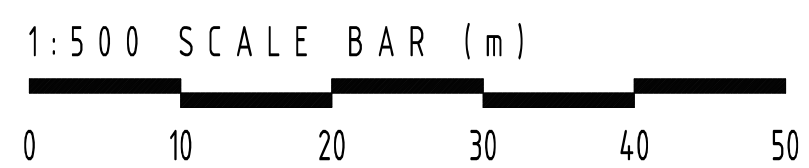


PROPOSED ROOF PLAN - 1:100

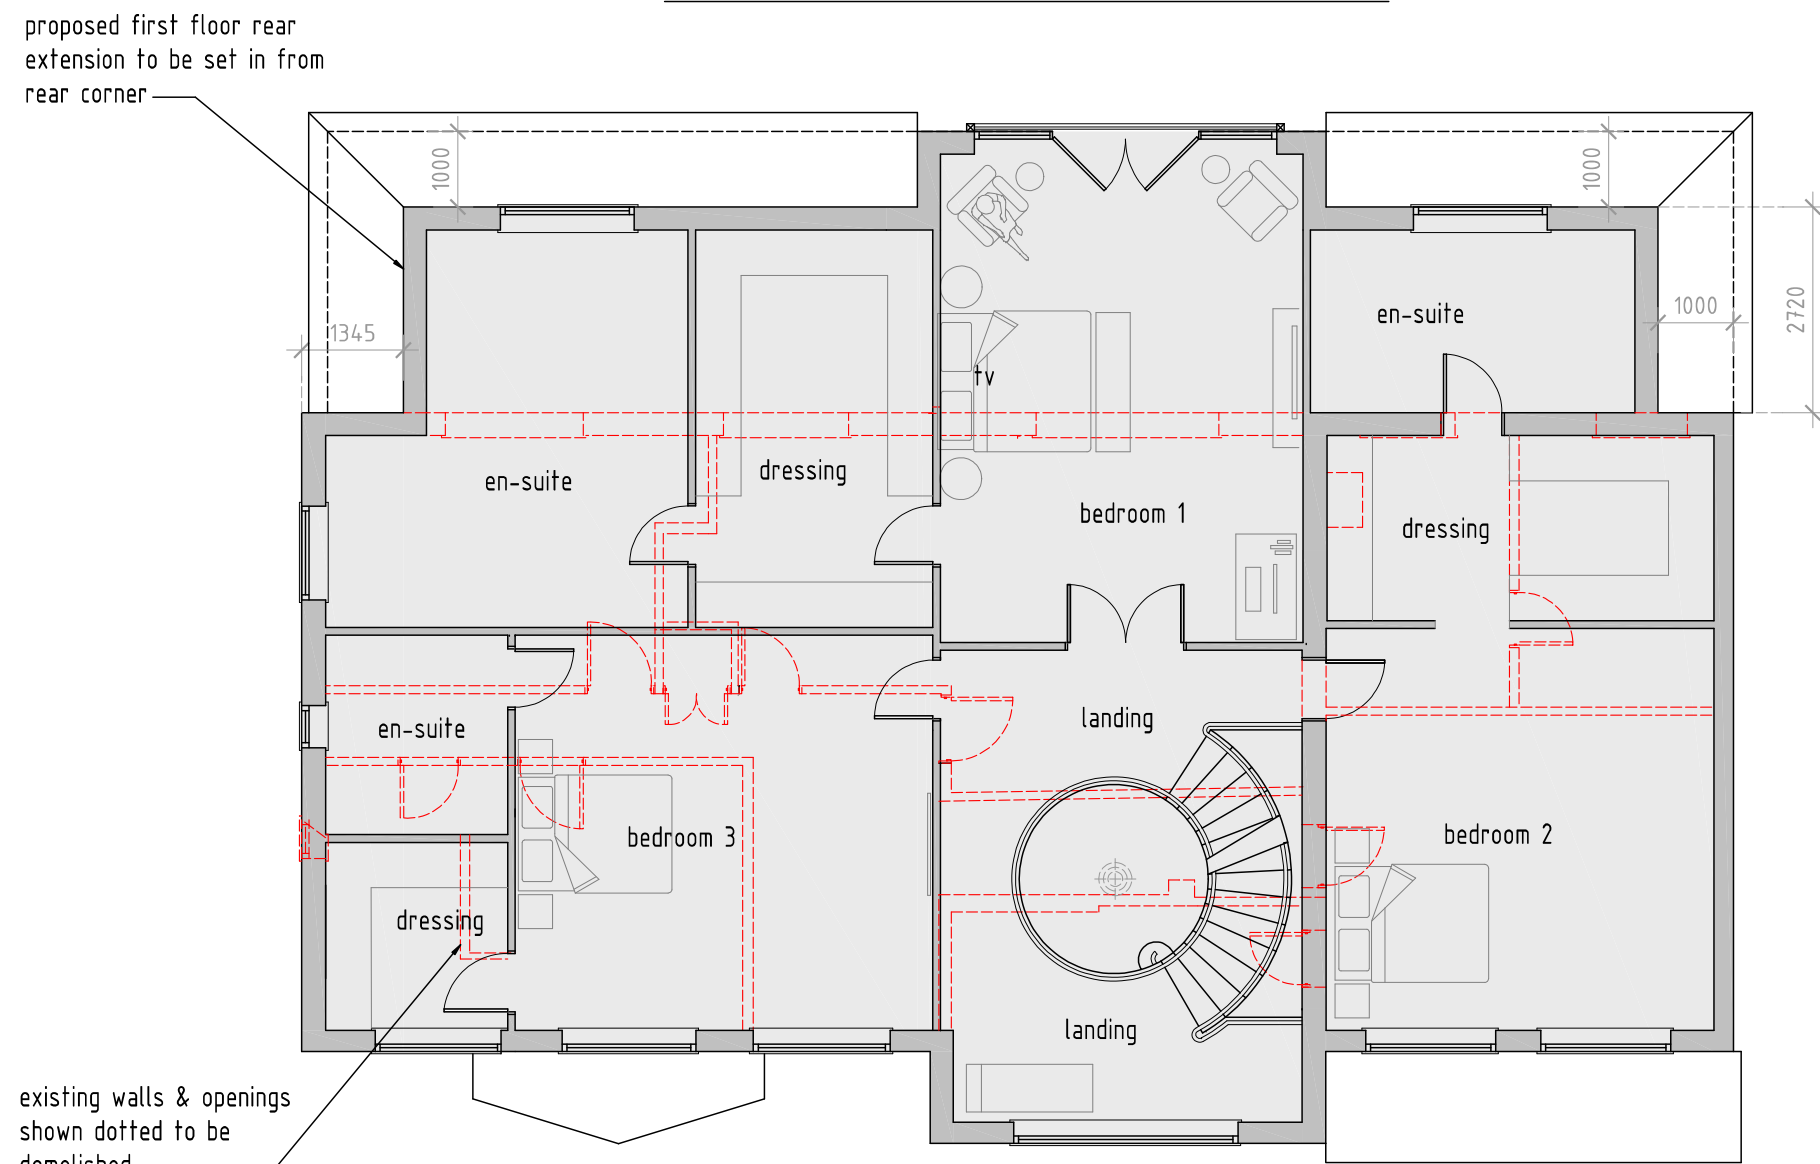


PROPOSED FIRST FLOOR PLAN - 1:100

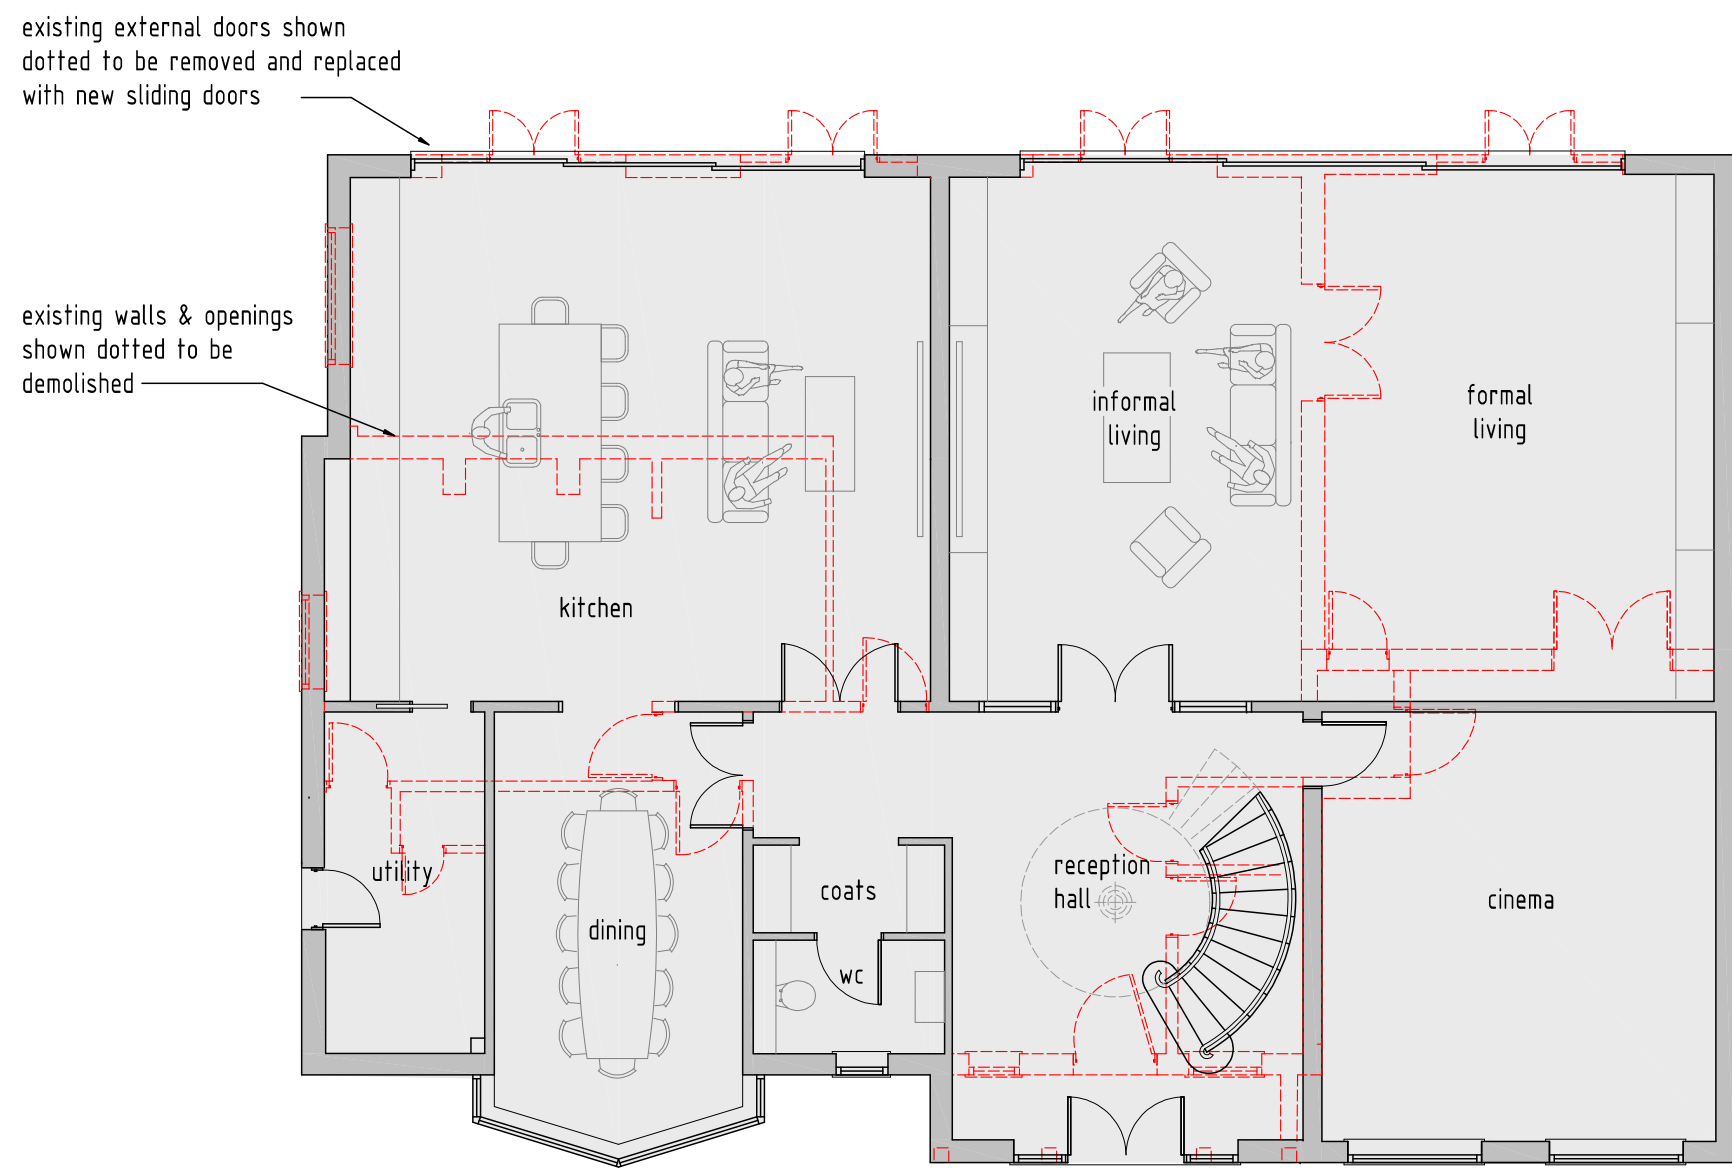


PROPOSED GROUND FLOOR PLAN - 1:100

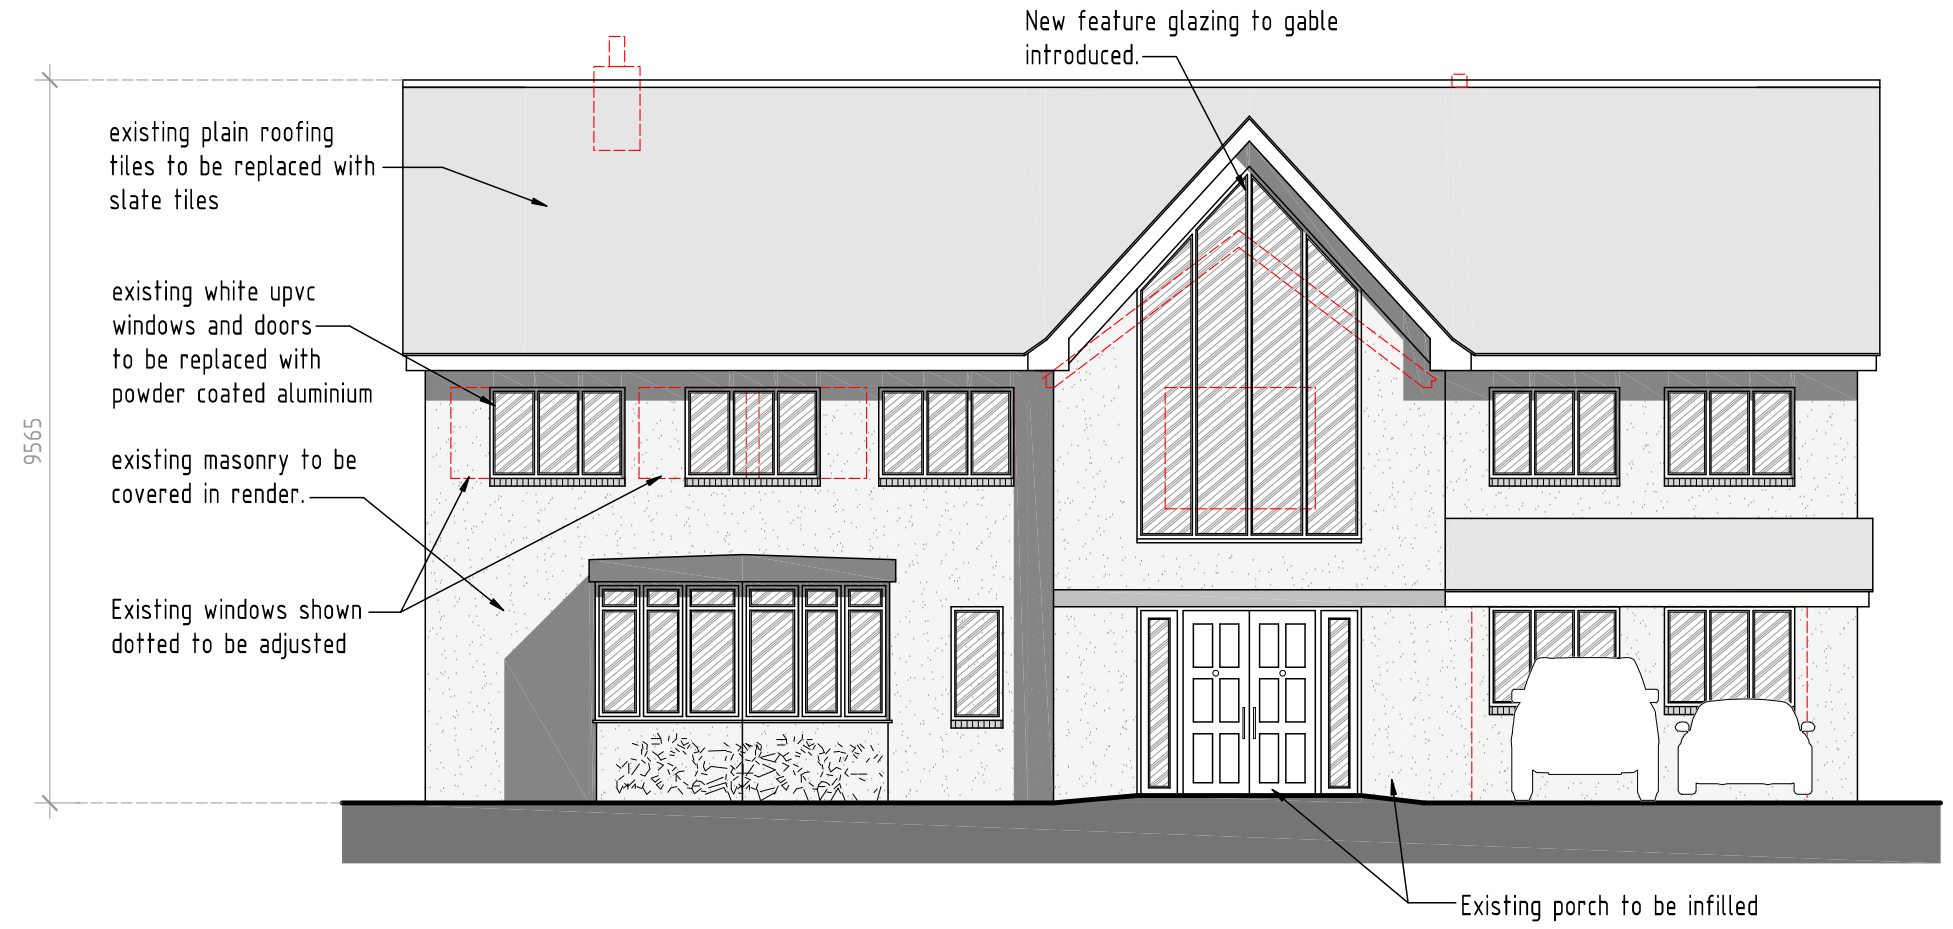


PROPOSED FRONT ELEVATION - 1:100

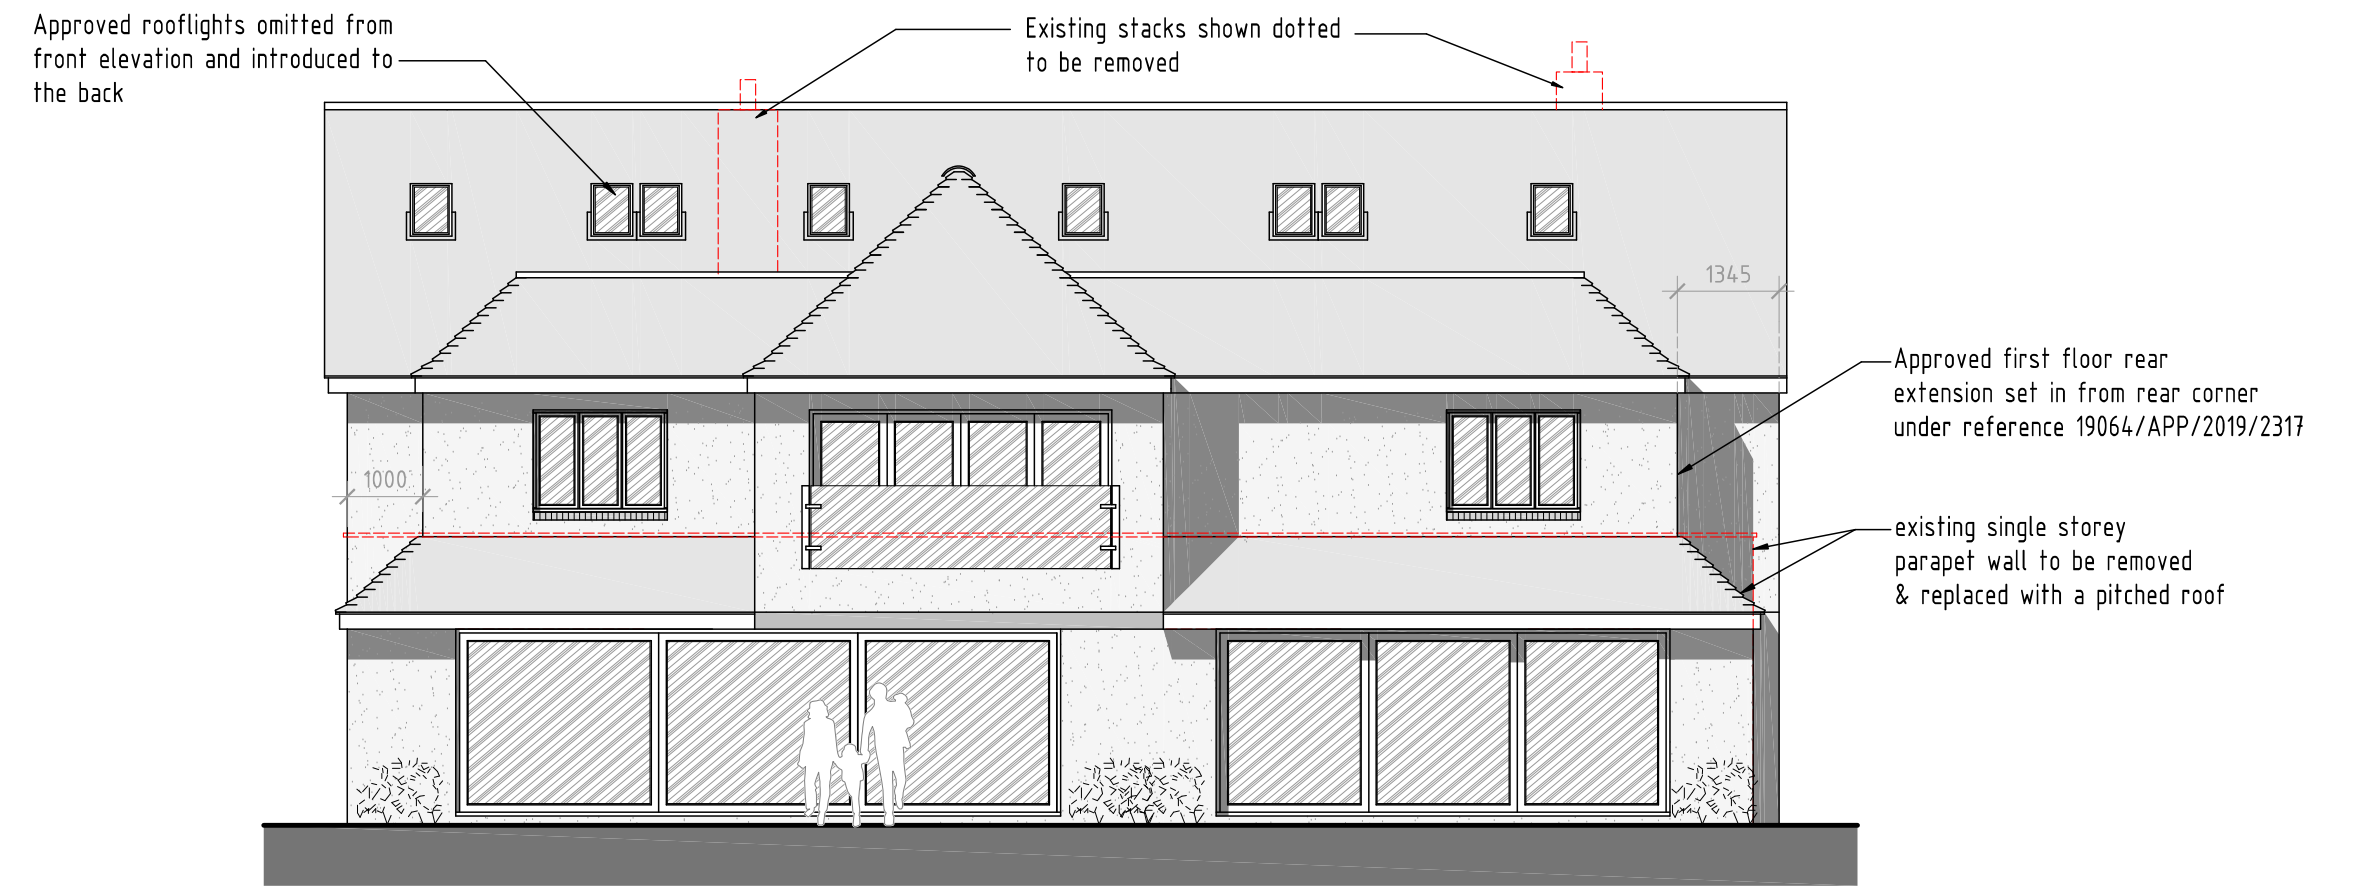

PROPOSED REAR ELEVATION - 1:100

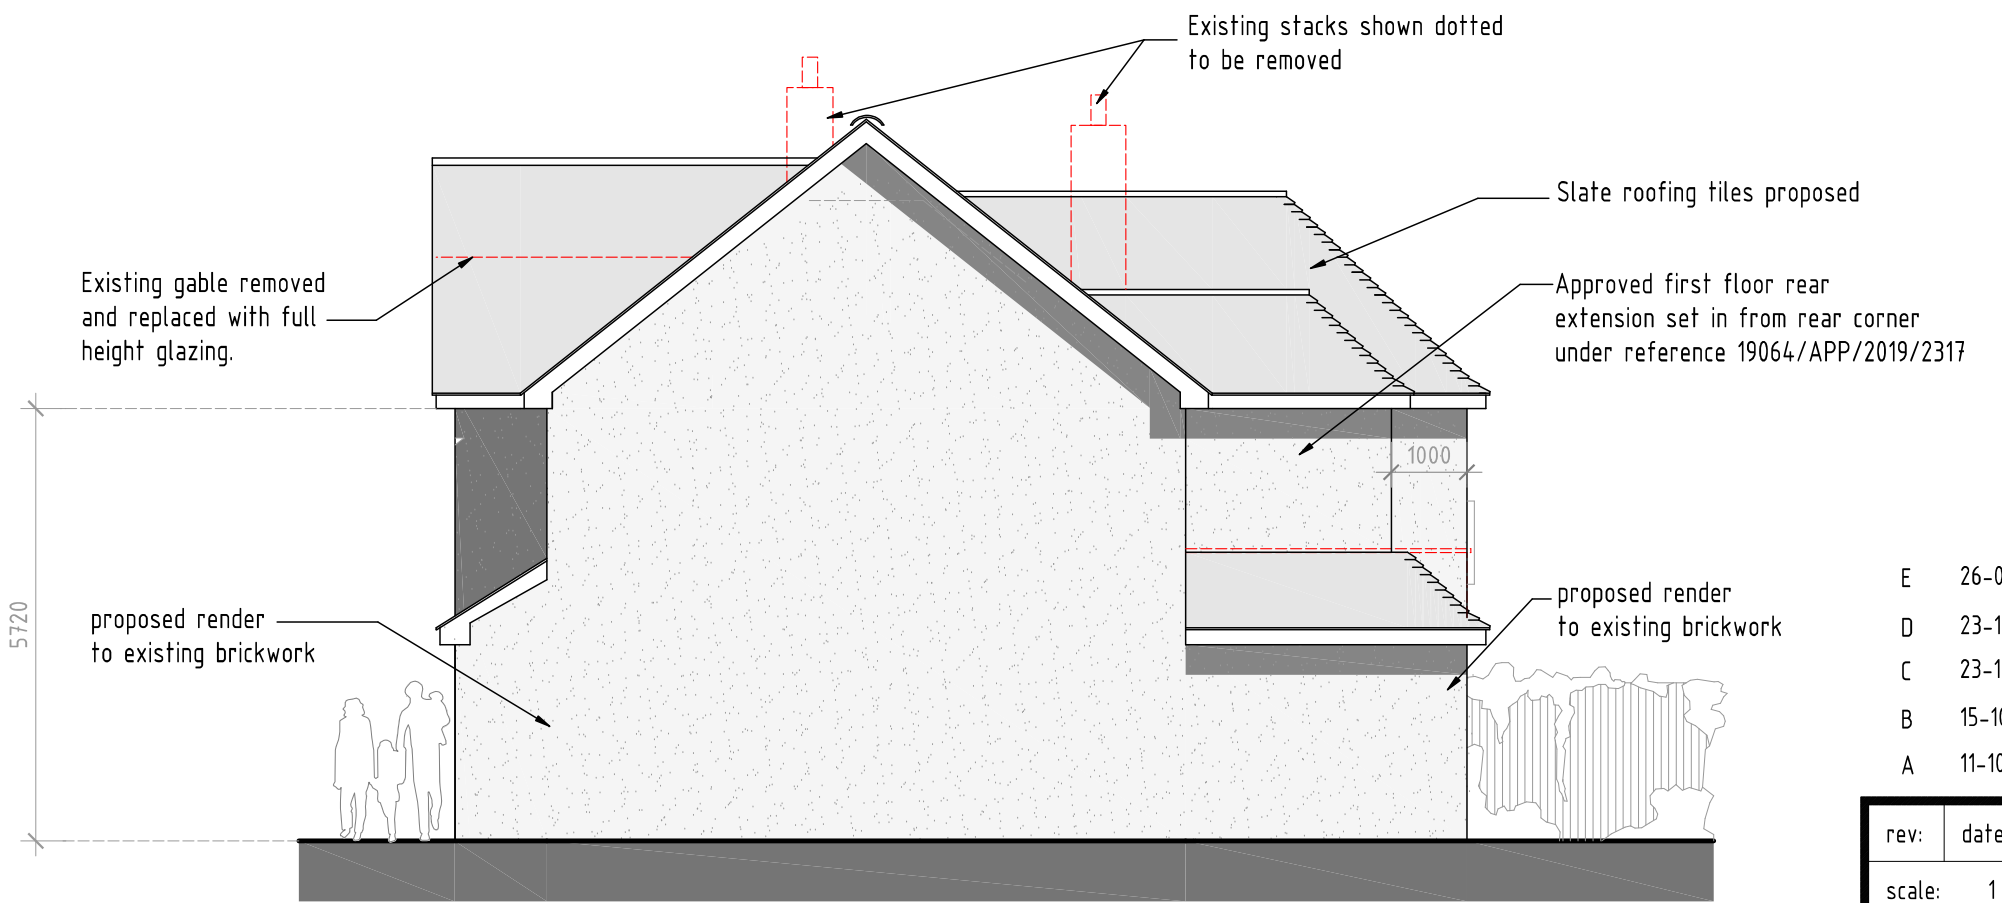

PROPOSED SIDE ELEVATION - 1:100

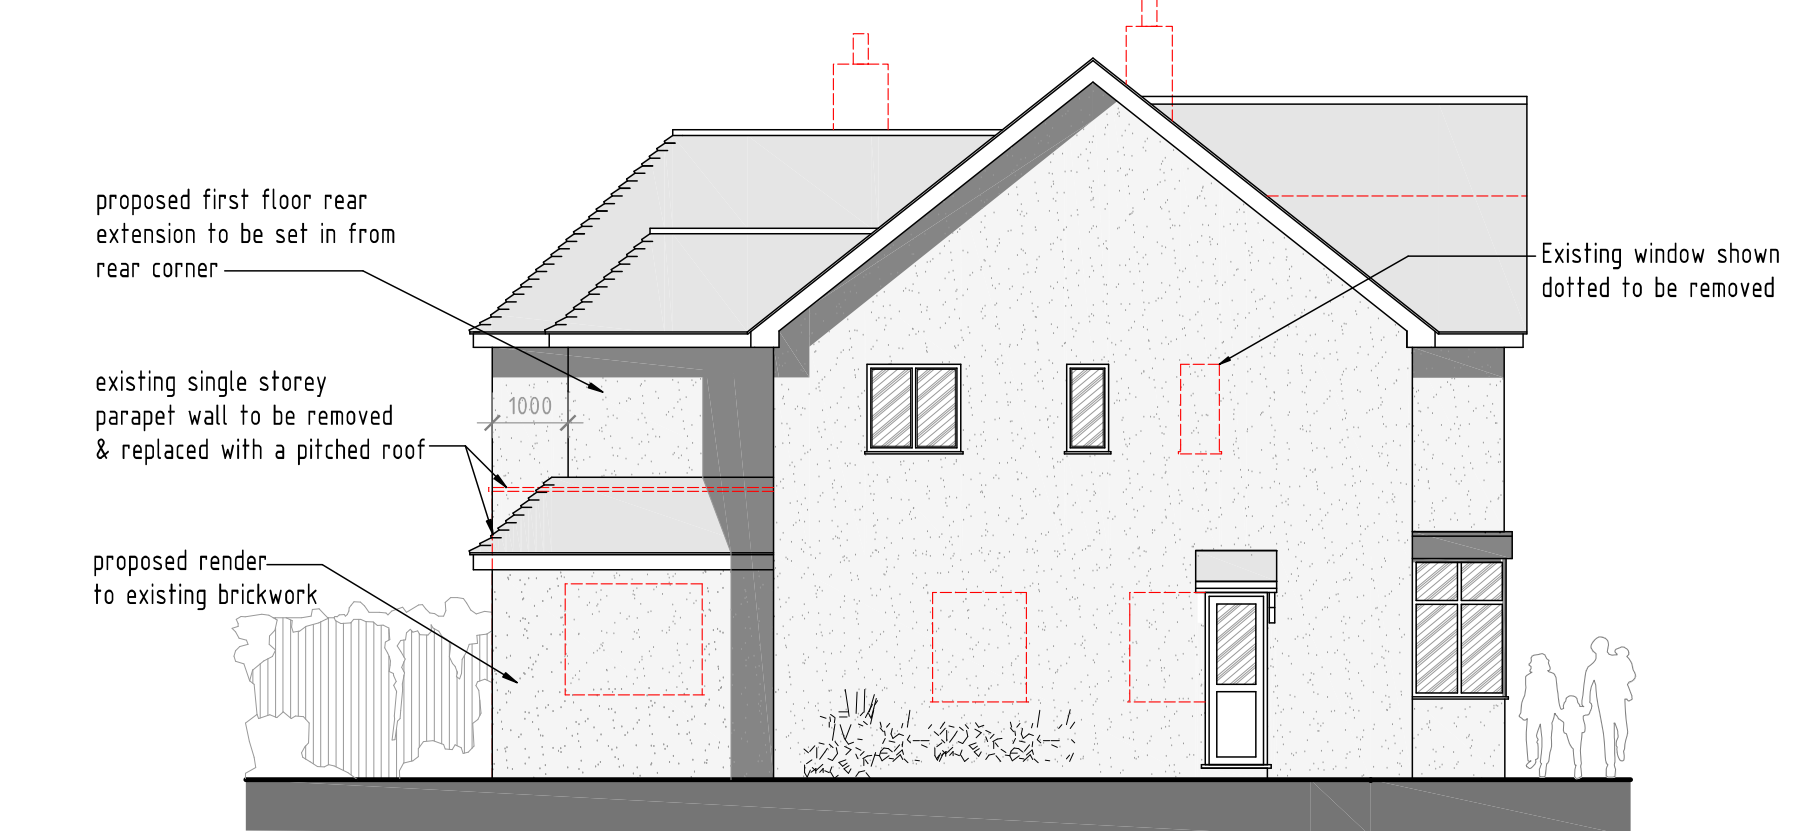

PROPOSED SIDE ELEVATION - 1:100

- NOTES
1. All dimensions are to be checked on site prior to the commencement of work and any discrepancy is to be reported to the construction manager before construction.
 2. All work is to comply with current Building Regulations and allied legislation.
 3. All contractors and sub-contractors must ensure that they have the latest issue of this drawing and details before the commencement of work on site.
 4. All materials are to be used and installed in strict compliance with the relevant manufacturers instructions and recommendations.
 5. All works on site, managed and implemented as a result of the design indicated on this drawing, are to be given full consideration for compliance with the Health and Safety (COP) Regulations in respect of design and implementation on site and no works are to be undertaken if it is considered that compliance with the Building Regulations cannot be achieved.
 6. All dimensions shown in millimetres.
 7. Footprint of buildings shown on the above ground level.

E	26-04-2021	Client comments incorporated
D	23-10-2019	Bed 4 en-suite added
C	23-10-2019	Re-design incorporated
B	15-10-2019	Client comments incorporated
A	11-10-2019	Client comments incorporated

rev:	date:	description:	50197
scale:	1:100	A1	date: 09-10-2019
drawing no:	1020-P2-2	E	drawn: AT

PROPOSED FLOOR PLANS, ELEVATIONS, SITE AND LOCATION PLAN

project: LAND AT BEAUFORT, TILE KILN LANE, HAREFIELD, UXBRIDGE, UB9 6LU

client: MR & MRS JARIWALA



DUSEK DESIGN ASSOCIATES LTD
ARCHITECTURE + PLANNING

01895 831 103
info@dusek.co.uk
www.dusek.co.uk

print history: Thursday, 29 April, 2021 18:23:52

S:\OVERSEAS\PROPOSED BEAUFORT, TILE KILN LANE, HAREFIELD\FIGURE 4-100.dwg