



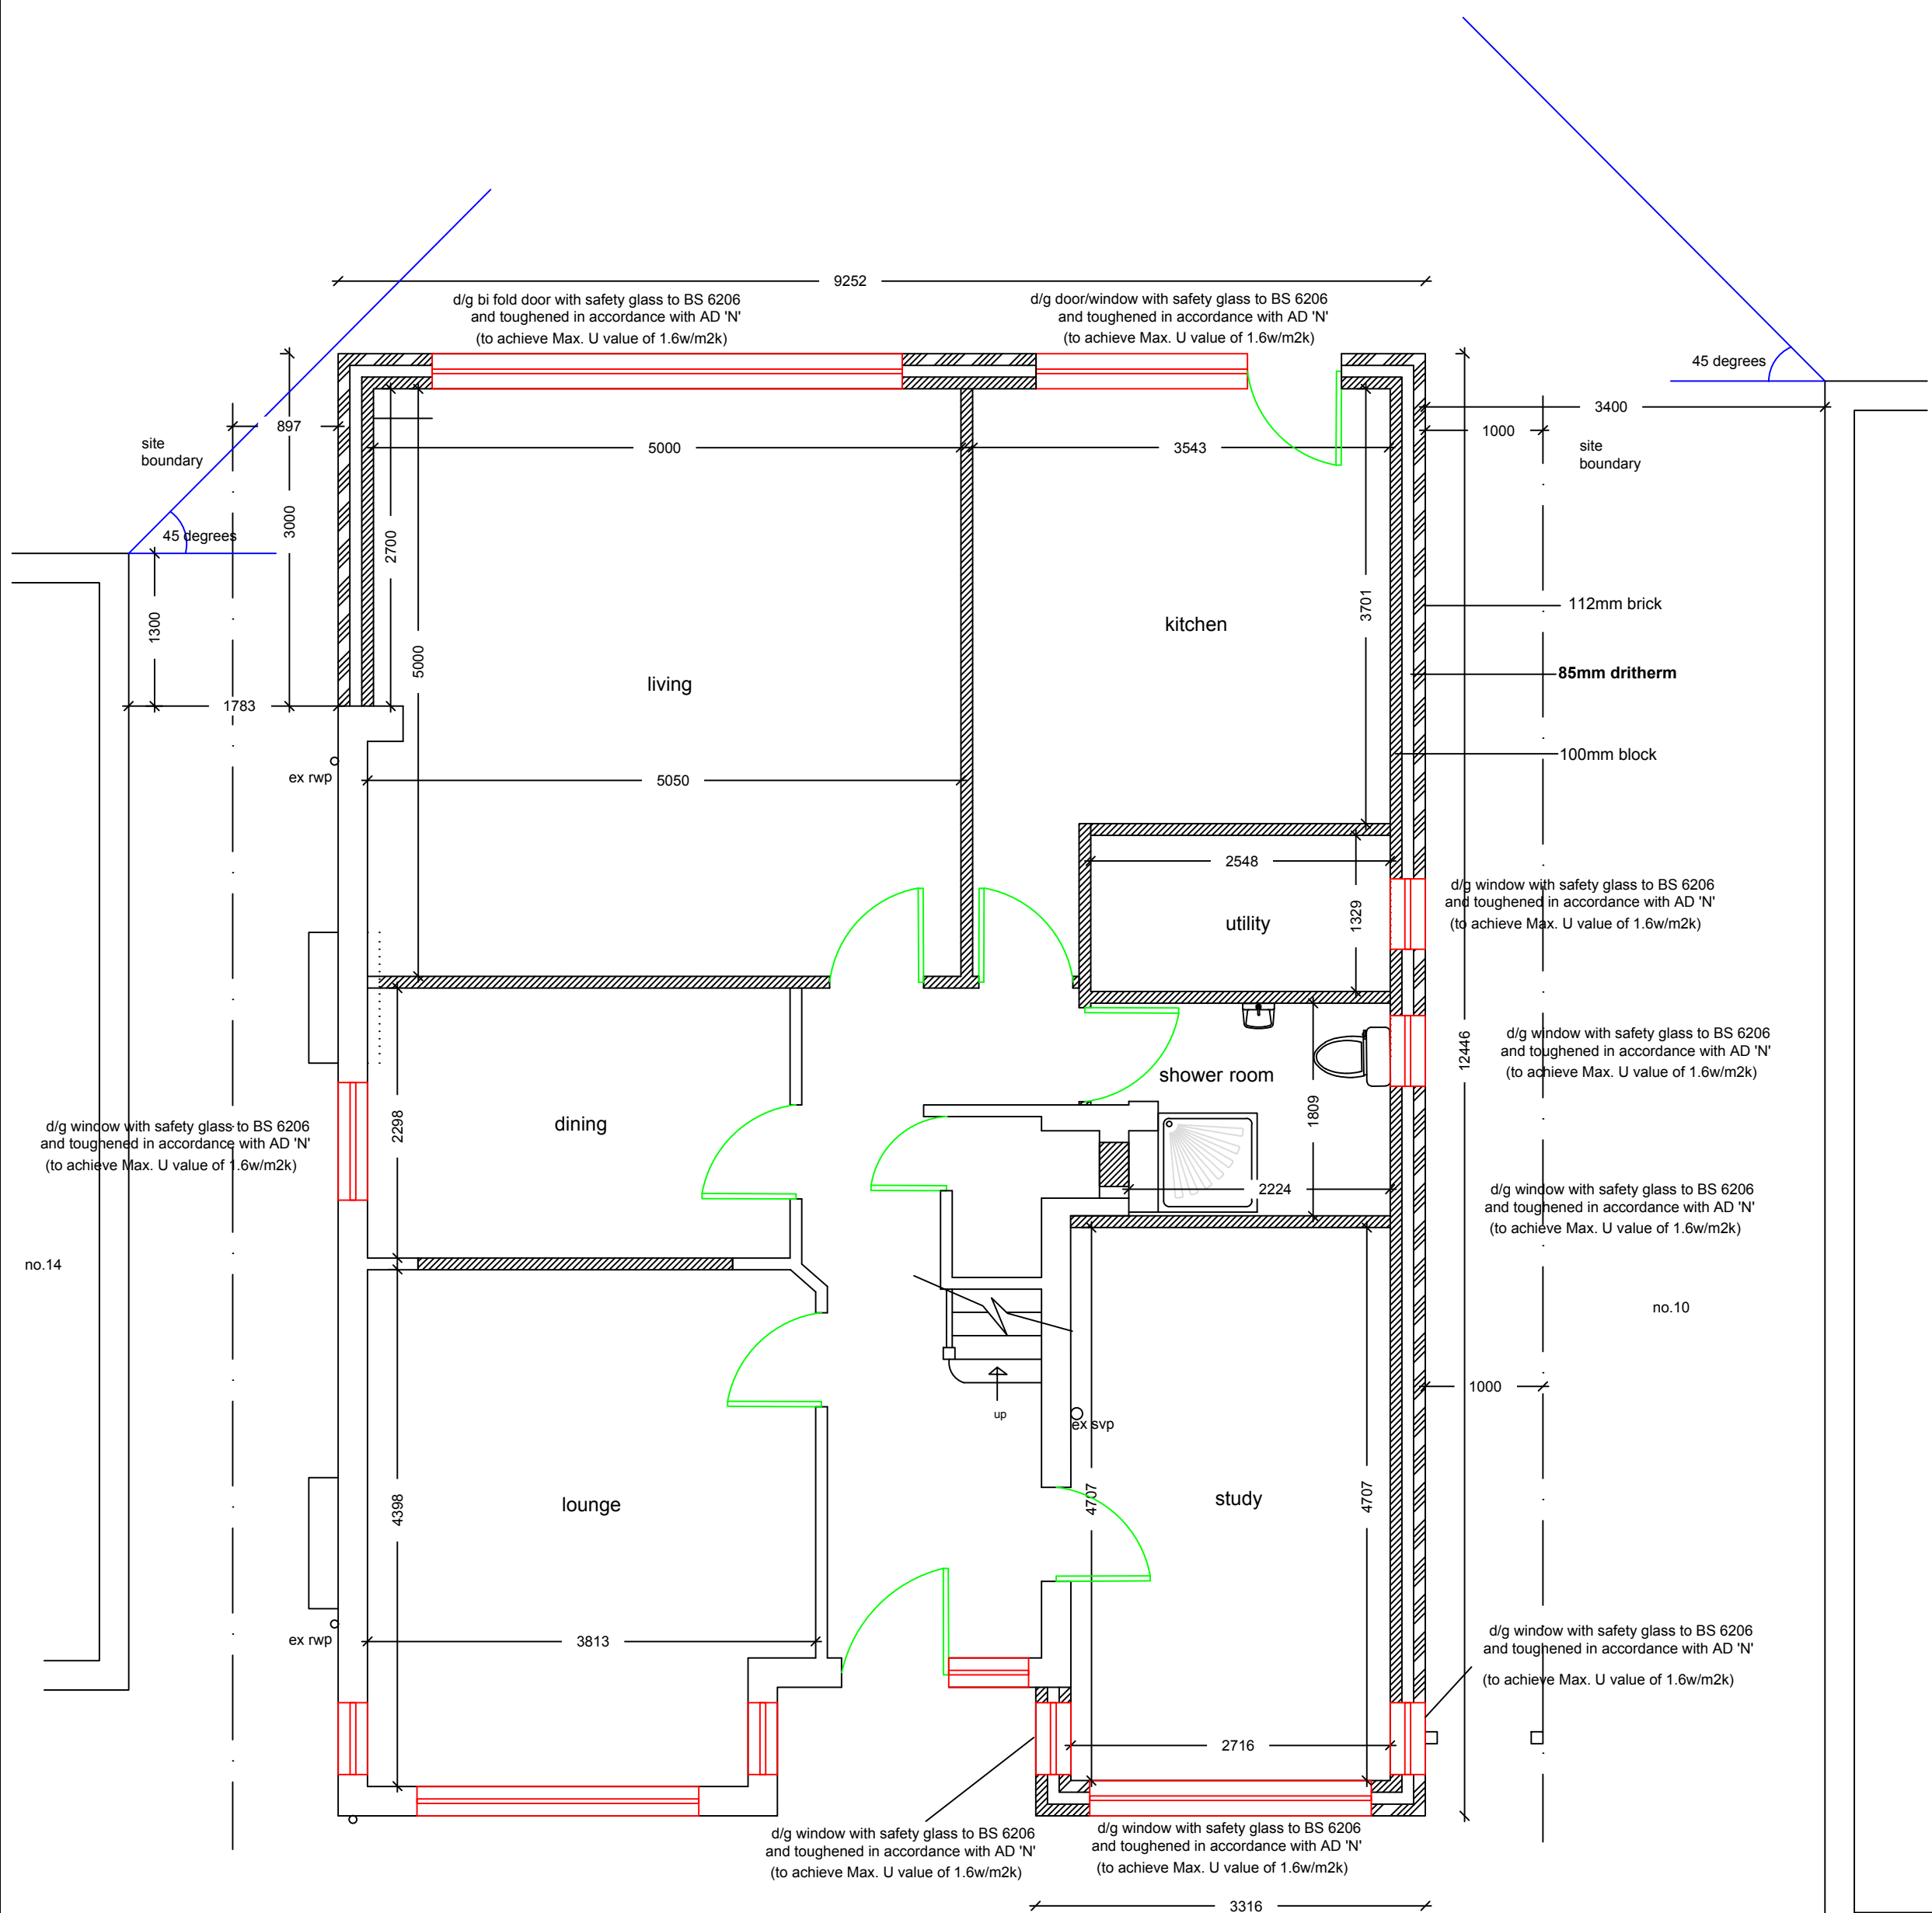


proposed ground floor plan

1:50

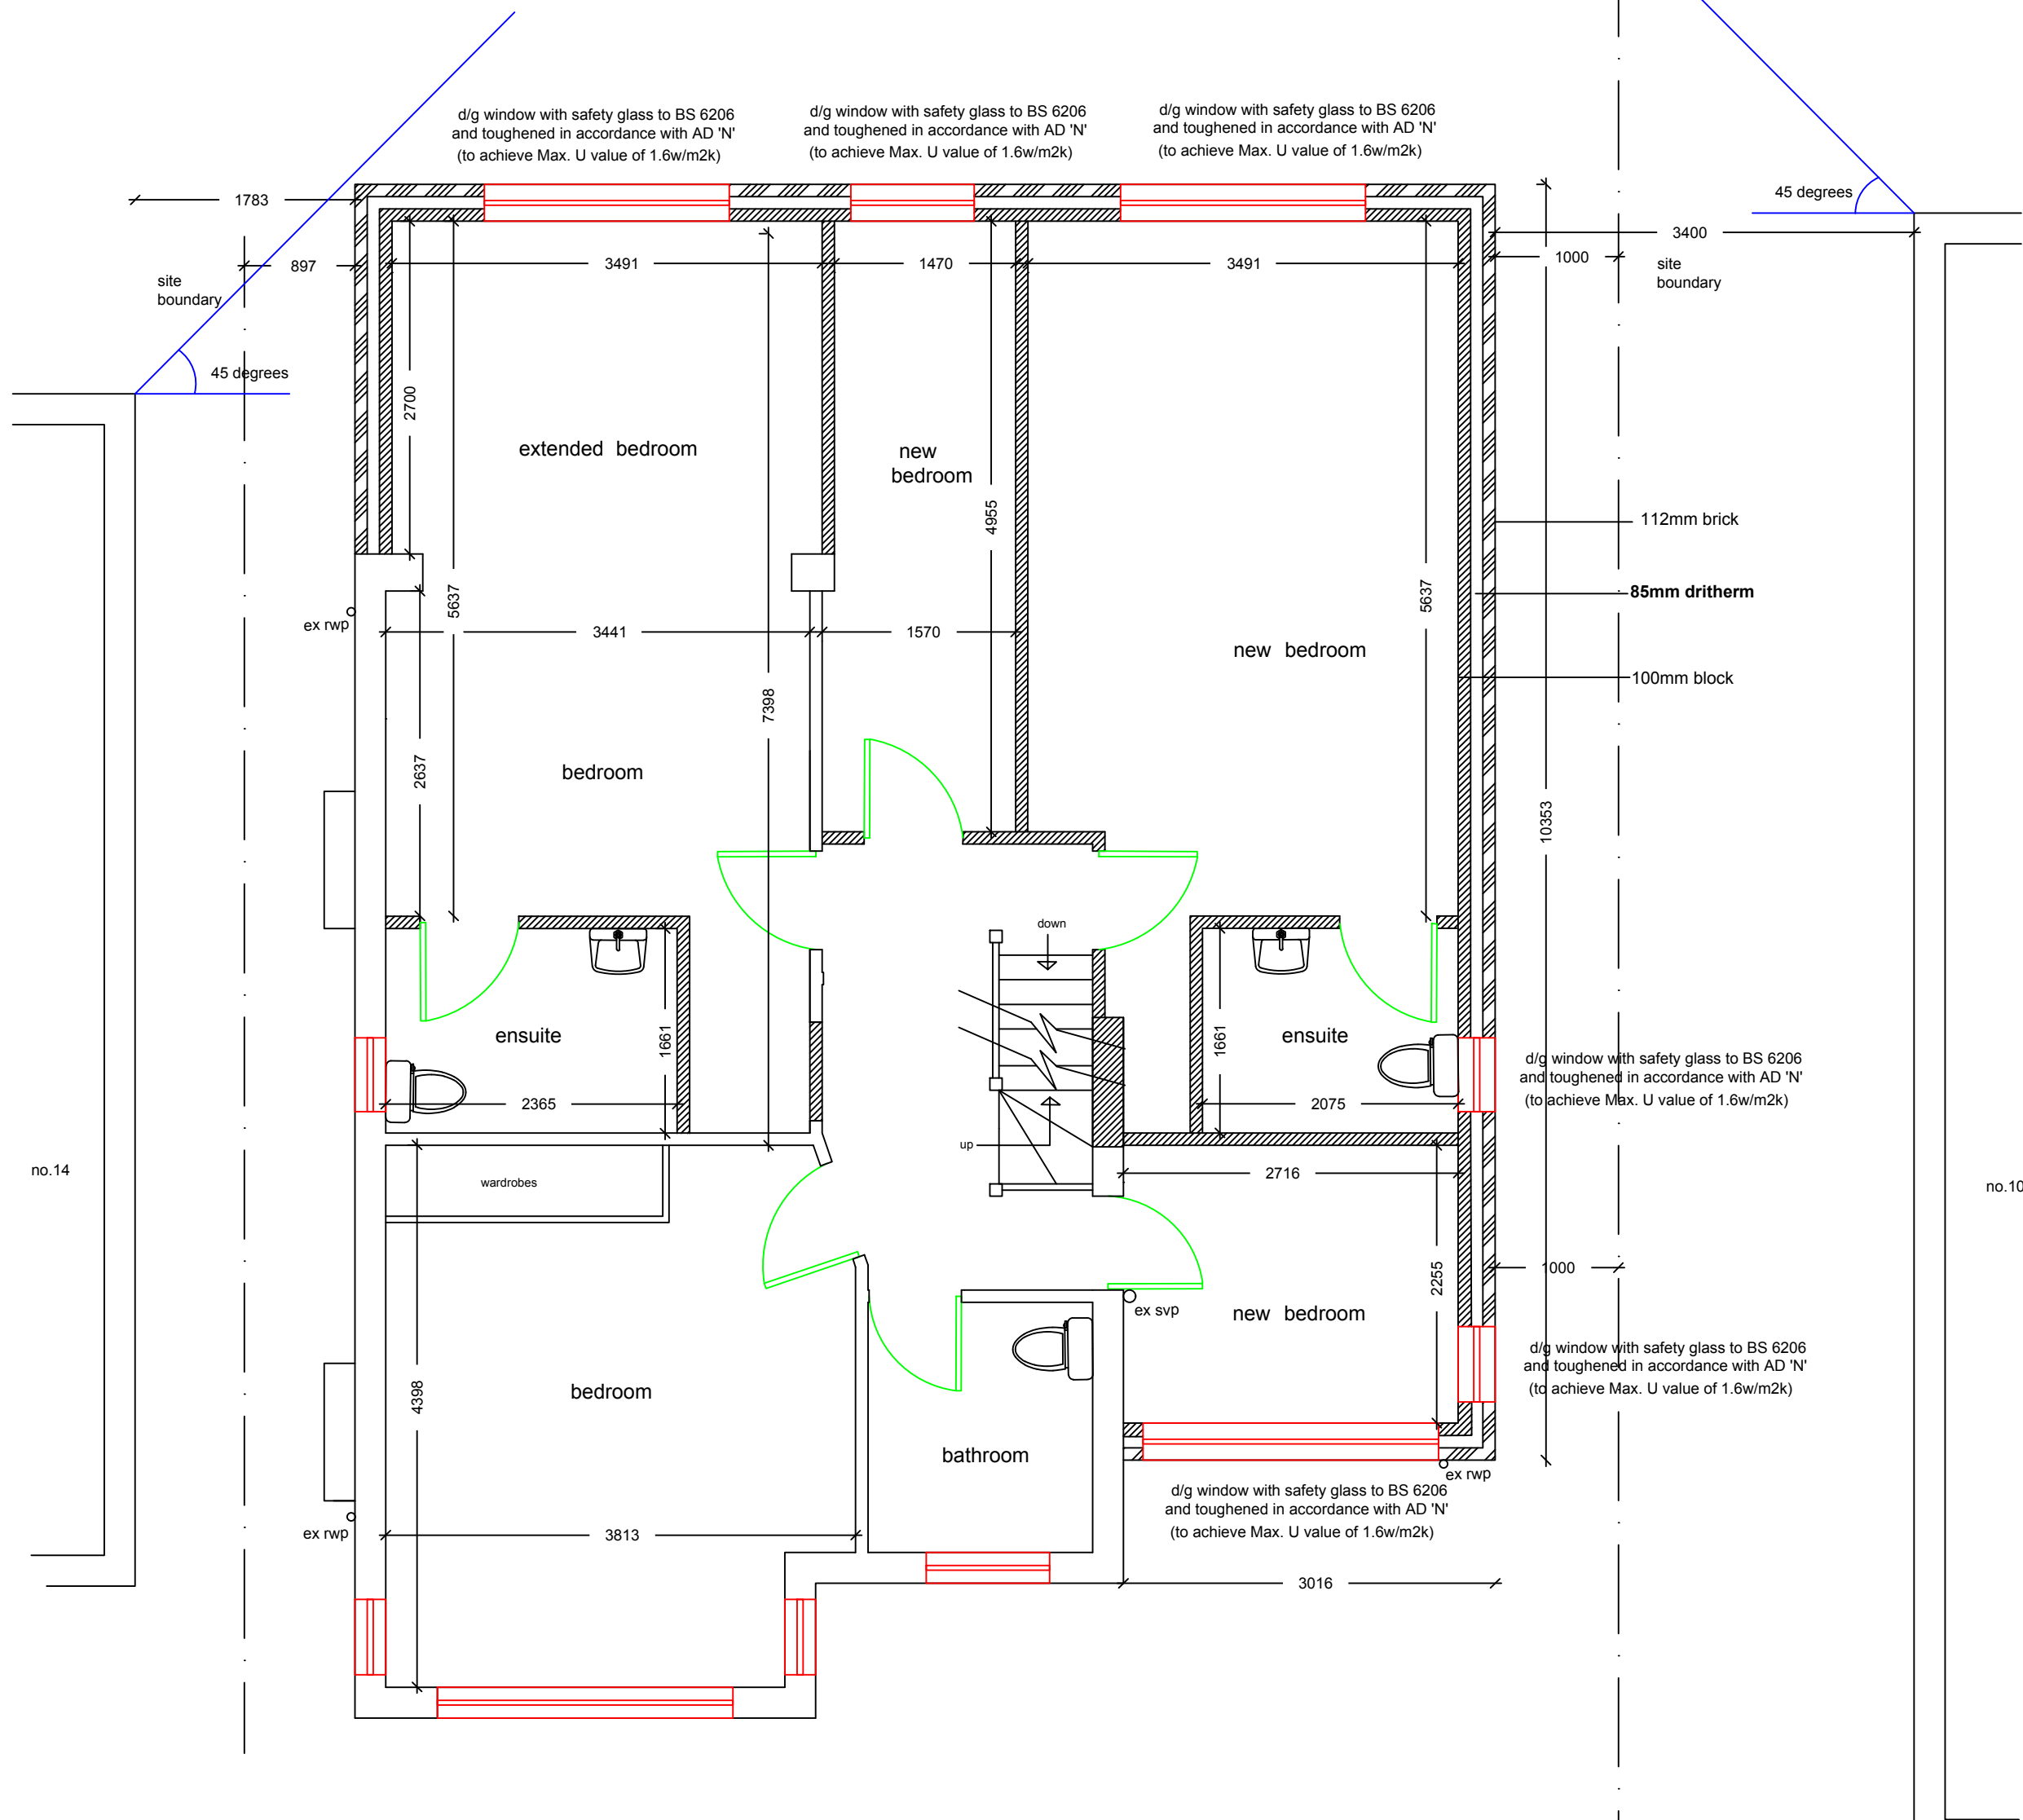

proposed first floor plan

1:50

 

General Notes

	Drg. No.SAY/2508/B	
	Planning Rev C	15/06/21
No.	Revision/Issue	Date

Firm Name and Address

Middlesex & Herts

7 Elgin Drive
Northwood
Middlesex
HA6 2YR

01923 826280

Project Name and Address

Mr & Mrs Sayed
12 Bridle Road
Pinner
Middlesex
UB4 0RZ

Project	Sheet
two storey extension	
Date	
09-09-20	02
Scale	
1:50	