



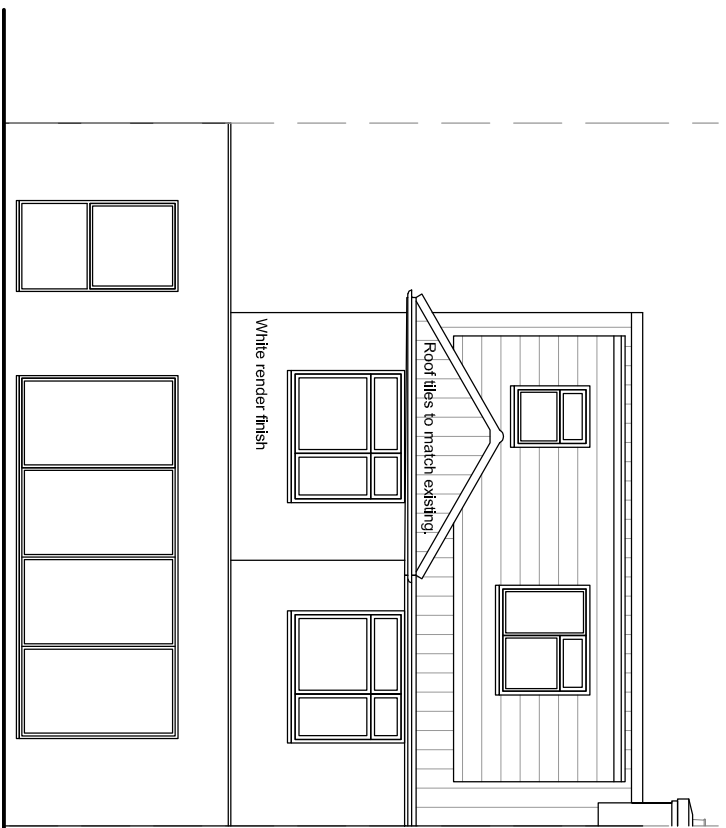


PROPOSED NORTH/WEST (REAR) ELEVATION

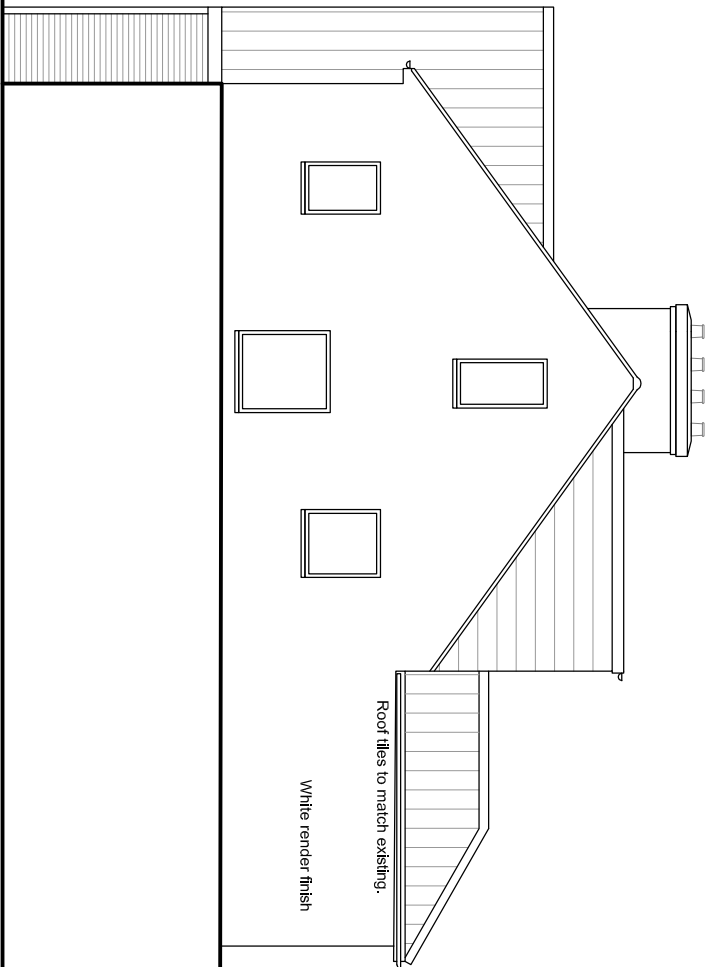

PROPOSED NORTH/EAST (SIDE) ELEVATION




EXISTING / APPROVED SOUTH/EAST (FRONT) ELEVATION

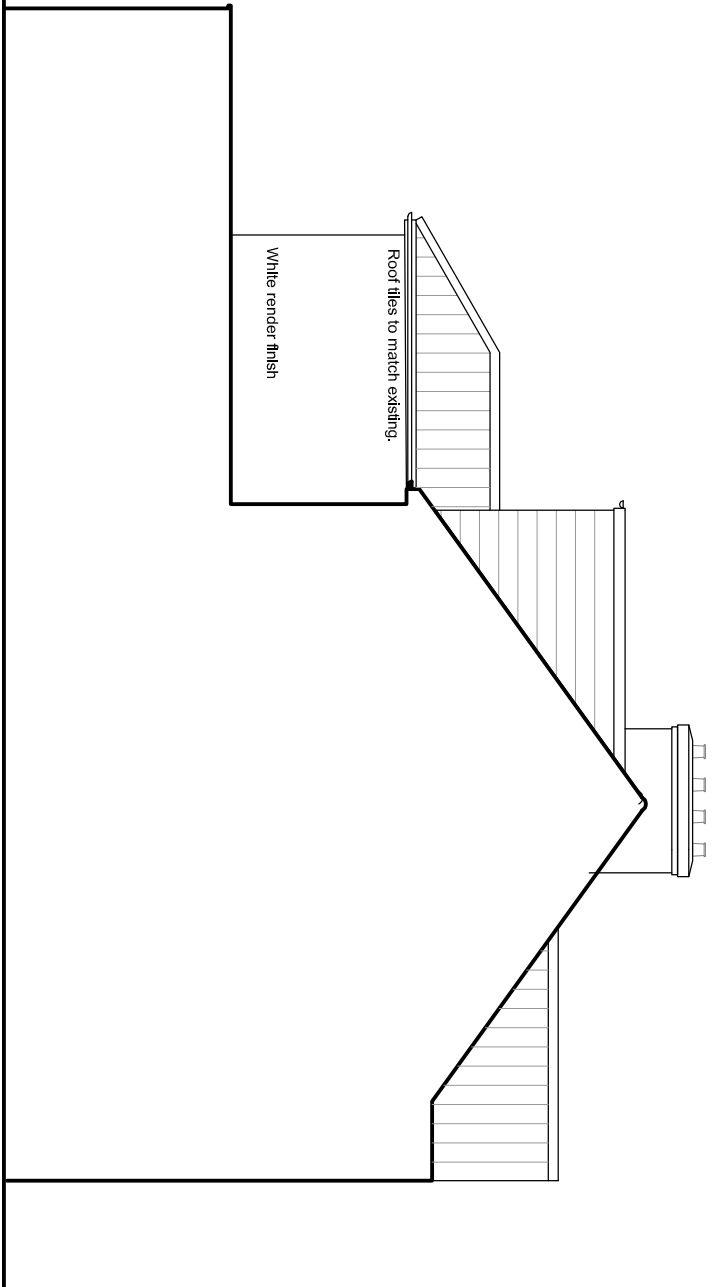


PROPOSED SOUTH/WEST (SIDE) ELEVATION

PROPOSED ELEVATIONS


Scale :- 1:100 @ A1

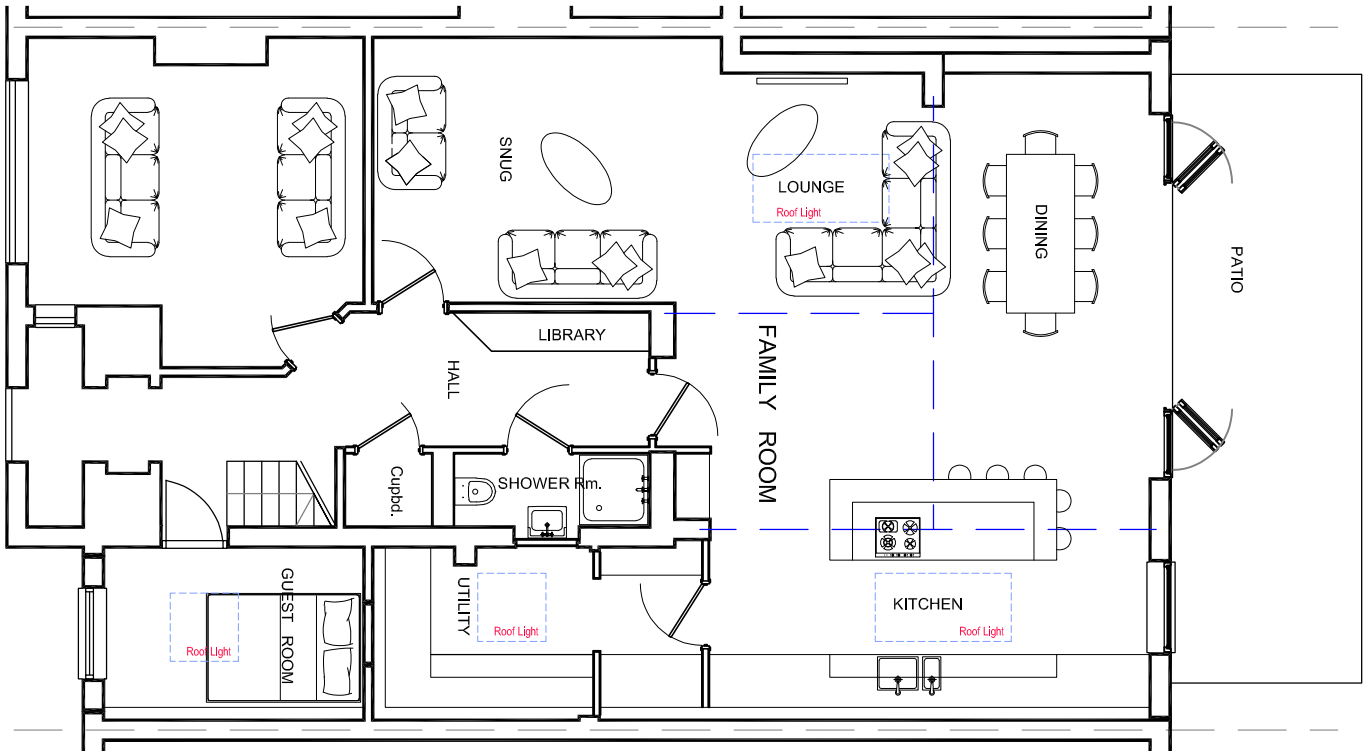

EXISTING / APPROVED GROUND FLOOR PLAN

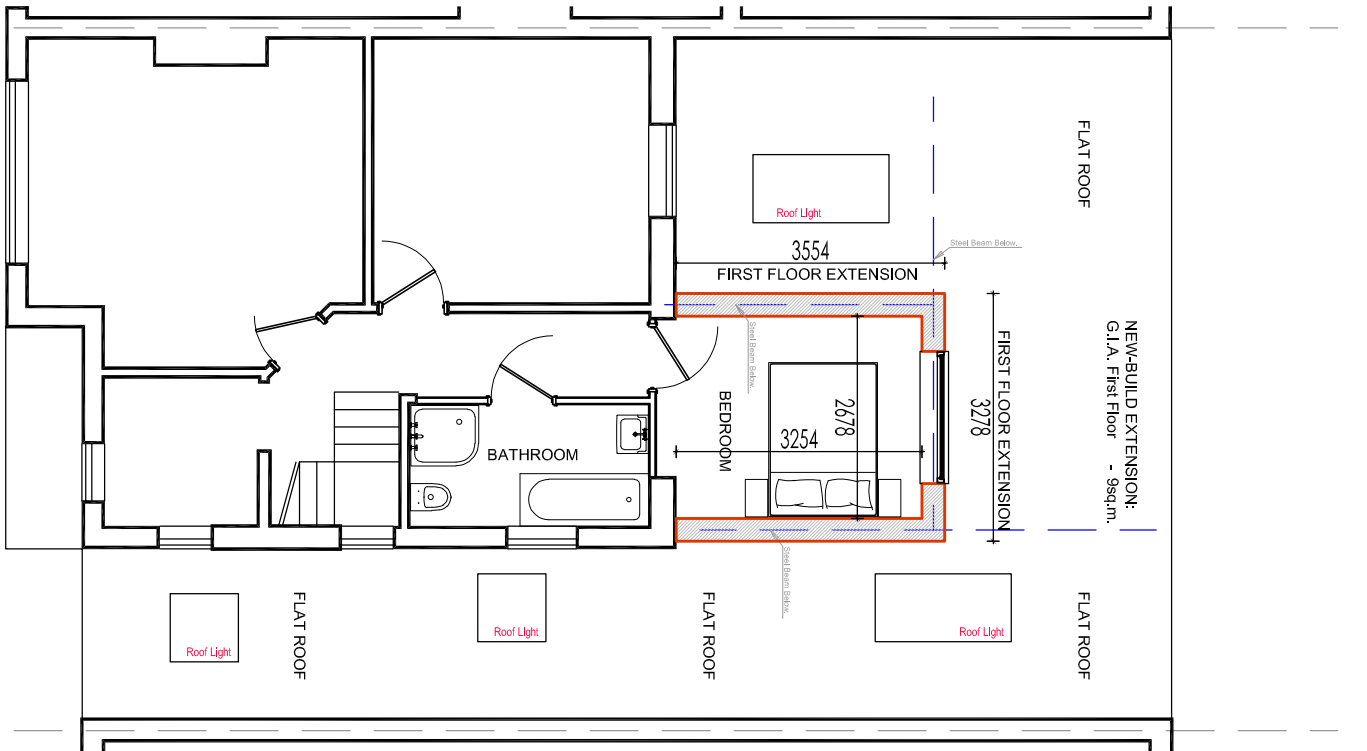


PROPOSED FIRST FLOOR PLAN

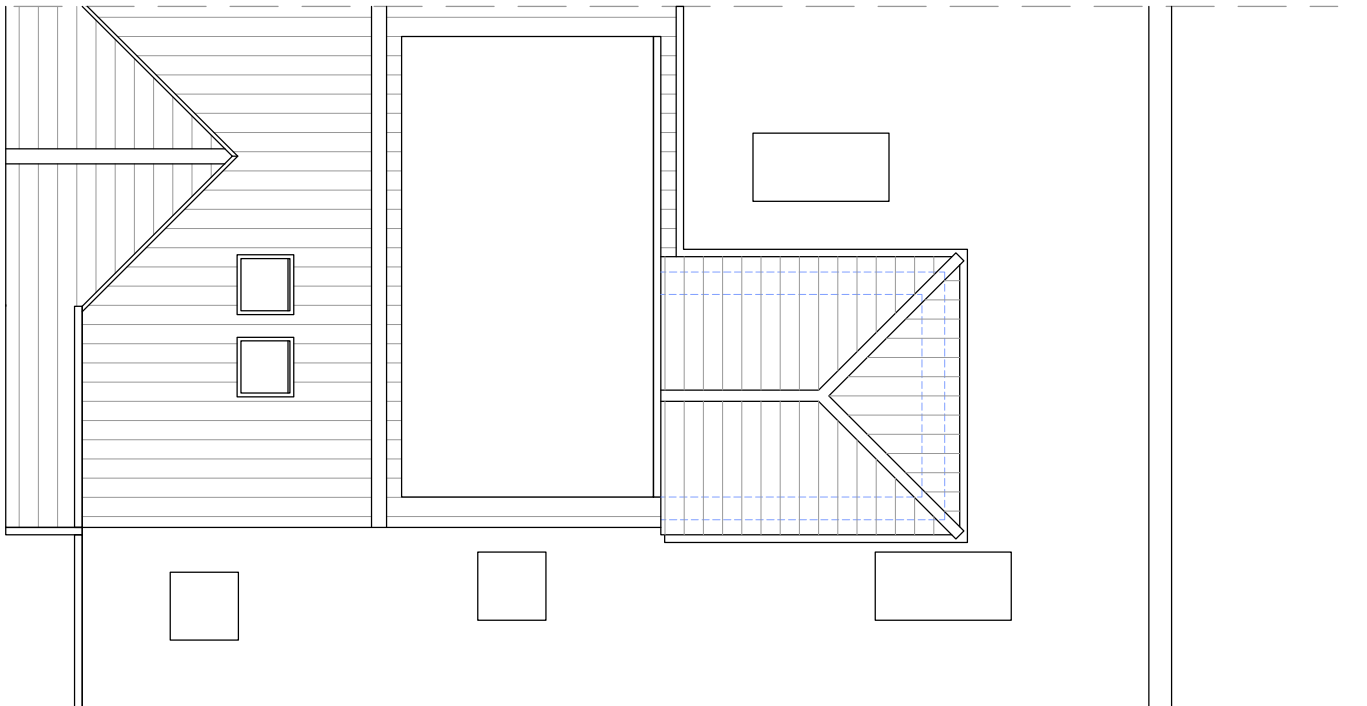

PROPOSED ROOF PLAN

PROPOSED PLANS

Scale :- 1:100 @ A1

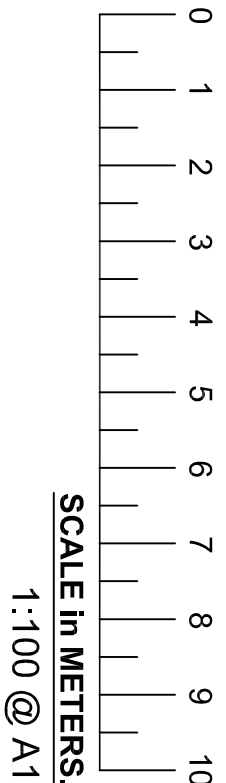

A - 05/10/20 - Issue for Planning Application.
Notes & Revisions:

Principal Architect: Roy G. Holt MA ARB
All information is COPYRIGHT ©
Drawing must NOT be scaled

Granville Forbes Architects Ltd
Company Reg. No.: 12411965

0795 494 9964
royholtarchitect@hotmail.com

Potter Street.

25 Potter Street, Northwood, London. HA6 1QJ
Project: First Floor Extension.
Subject: First Floor Plans & Elevations
Scale: 1:100 @ A1
Drawing No.: HA6/PL/201 Rev. A