



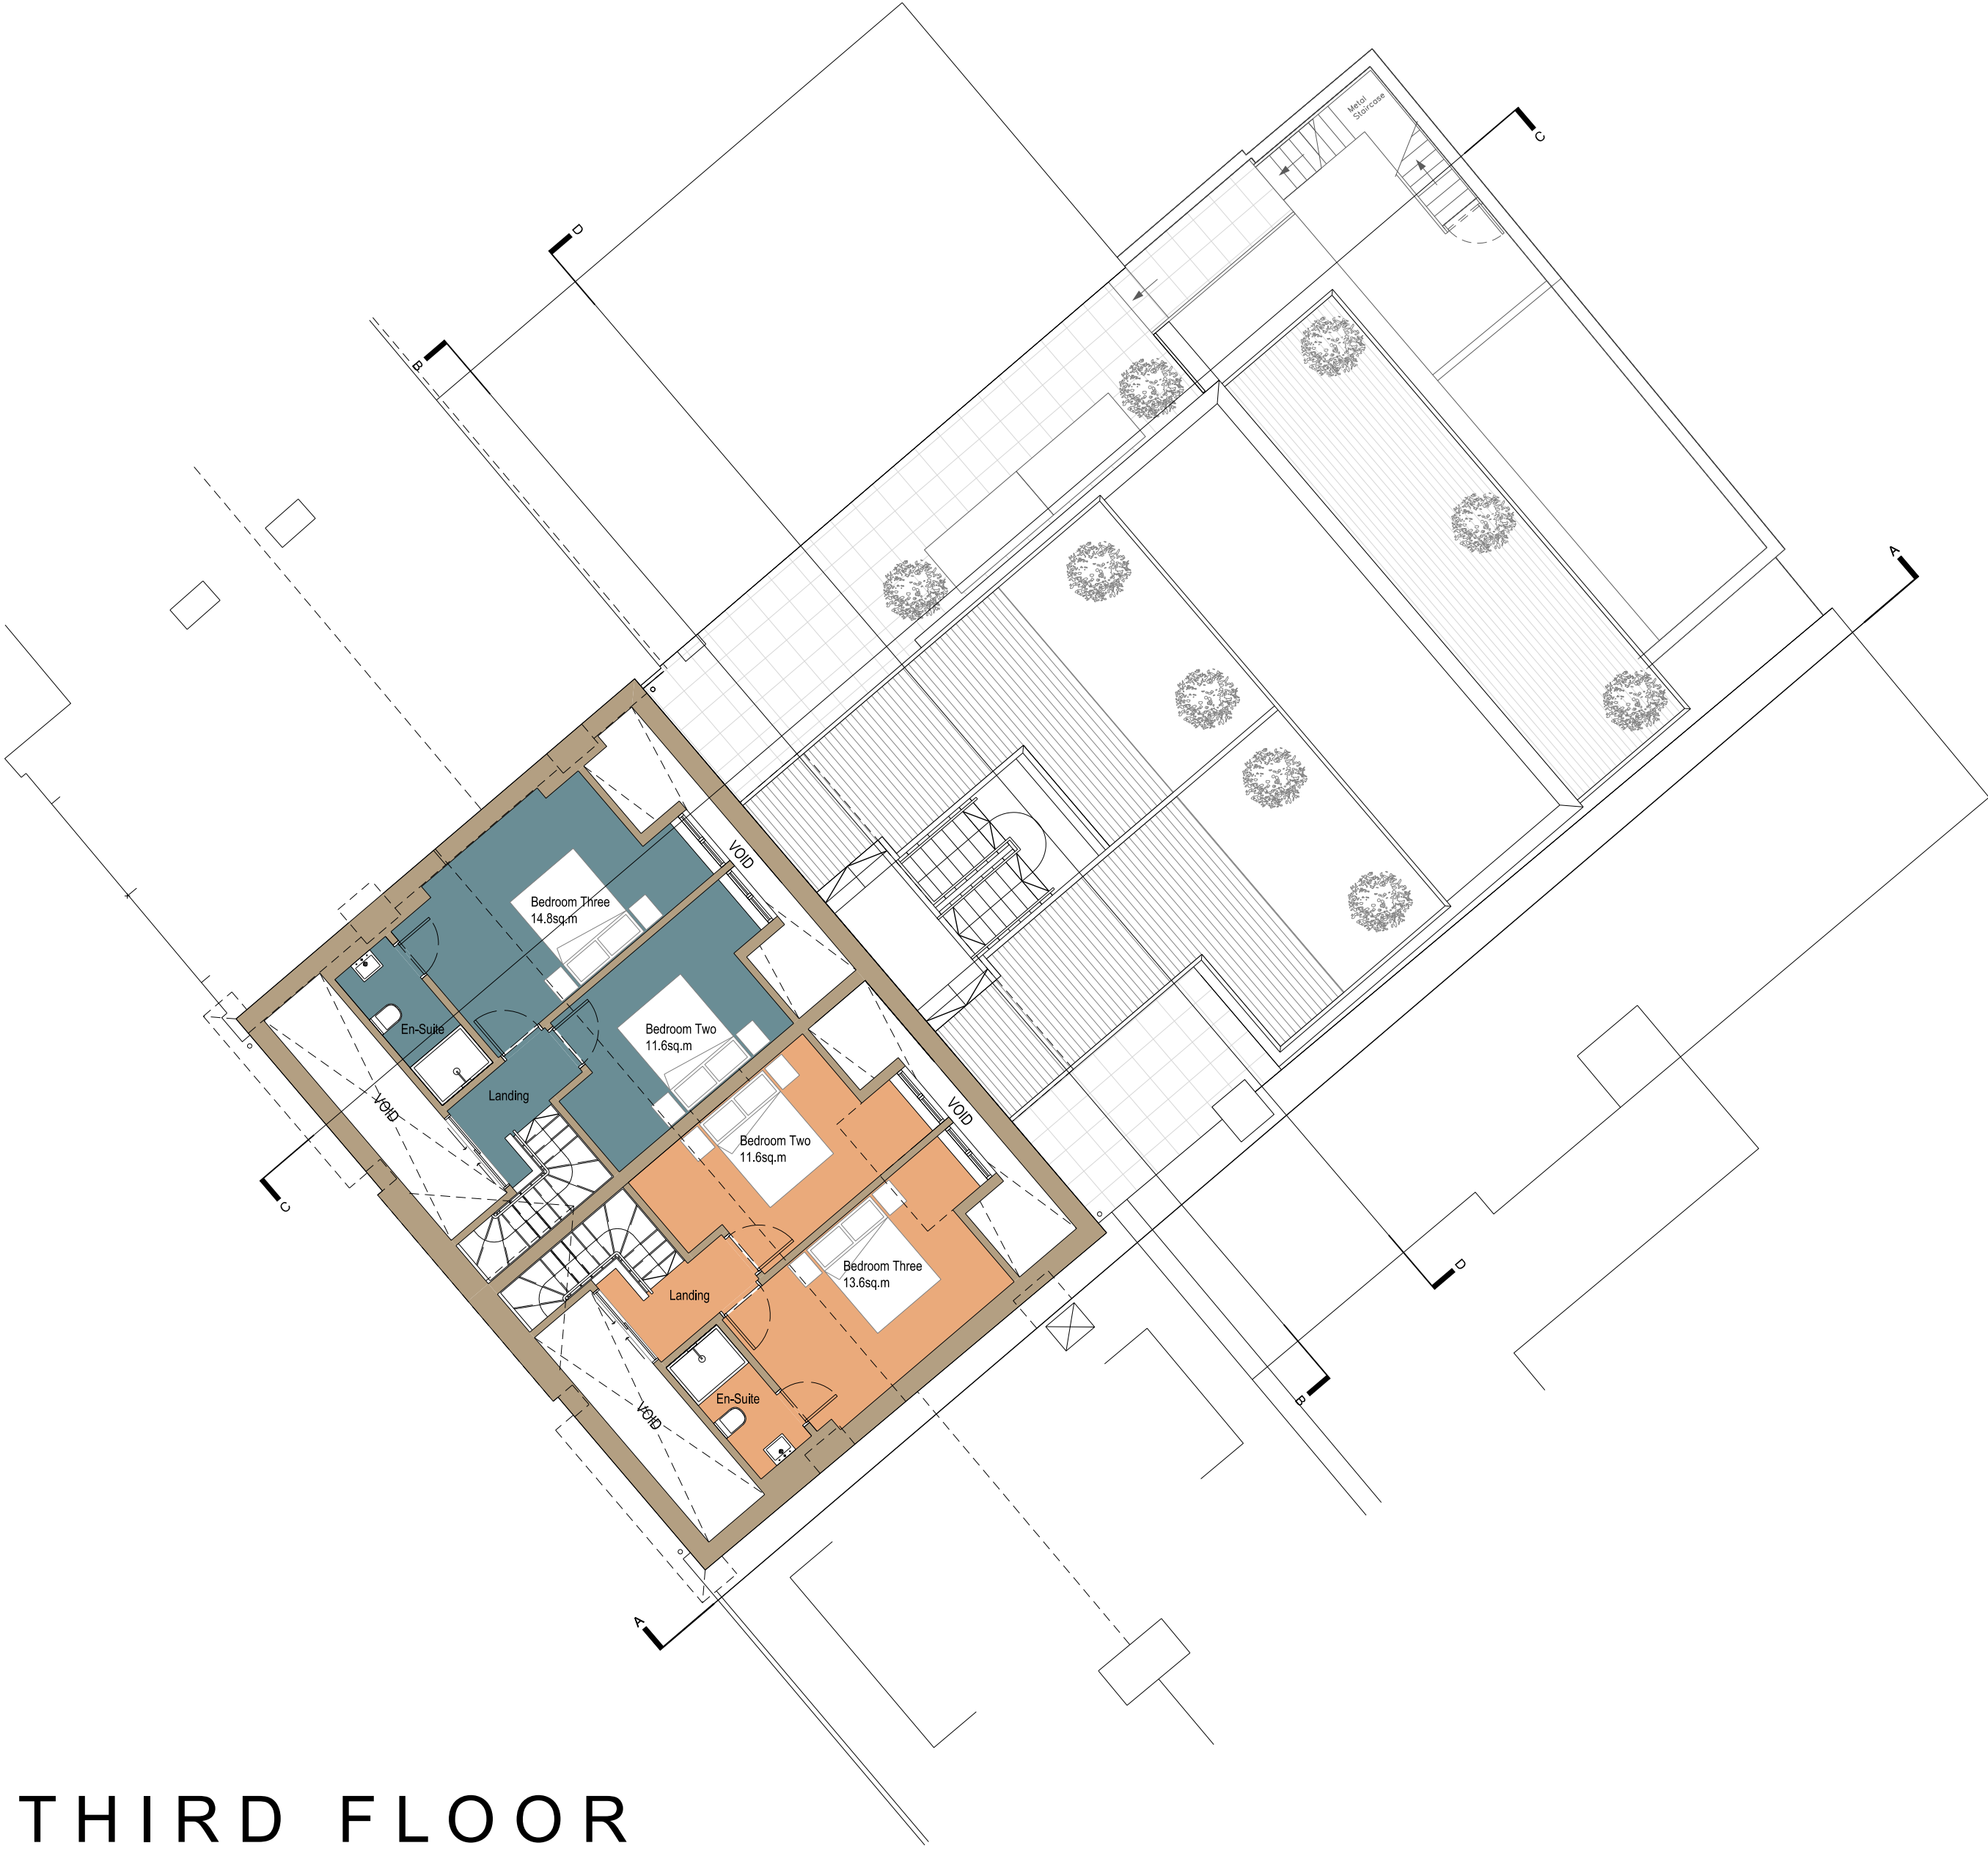

SECOND FLOOR

PROPOSED GROSS INTERNAL AREAS:

- APT. FOUR - 3 Bed Duplex Apartment (3B 4P) Approx. 89.0 sq.m (958.0 sq.ft) Over Two Floors
- APT. FIVE - 3 Bed Duplex Apartment (3B 4P) Approx. 85.0 sq.m (915.0 sq.ft) Over Two Floors
- Private External Amenity Space - 30.sq.m (323.0sq.ft) per Dwelling
- 'Green Roof' Covering Incorporating Ornamental Grasses

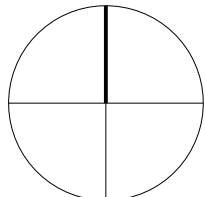

THIRD FLOOR

REV B - Planning Application Submission - April 2021

BLOCK³ ARCHITECTS HOLLY COTTAGE, BAVENEY WOOD, NR KIDDERMINSTER, DY14 8JB T +44 (0)1299 841111 E info@b3a.co.uk W www.b3a.co.uk	TITLE: F.E.R. 173-175 Field End Road, Pinner Second & Third Floor Plans - Proposed	
	DRG. NO: L (--) 002	SCALE: 1:200 @ A3 / 1:100 @ A1
	DATE: April 2021	REV: B