




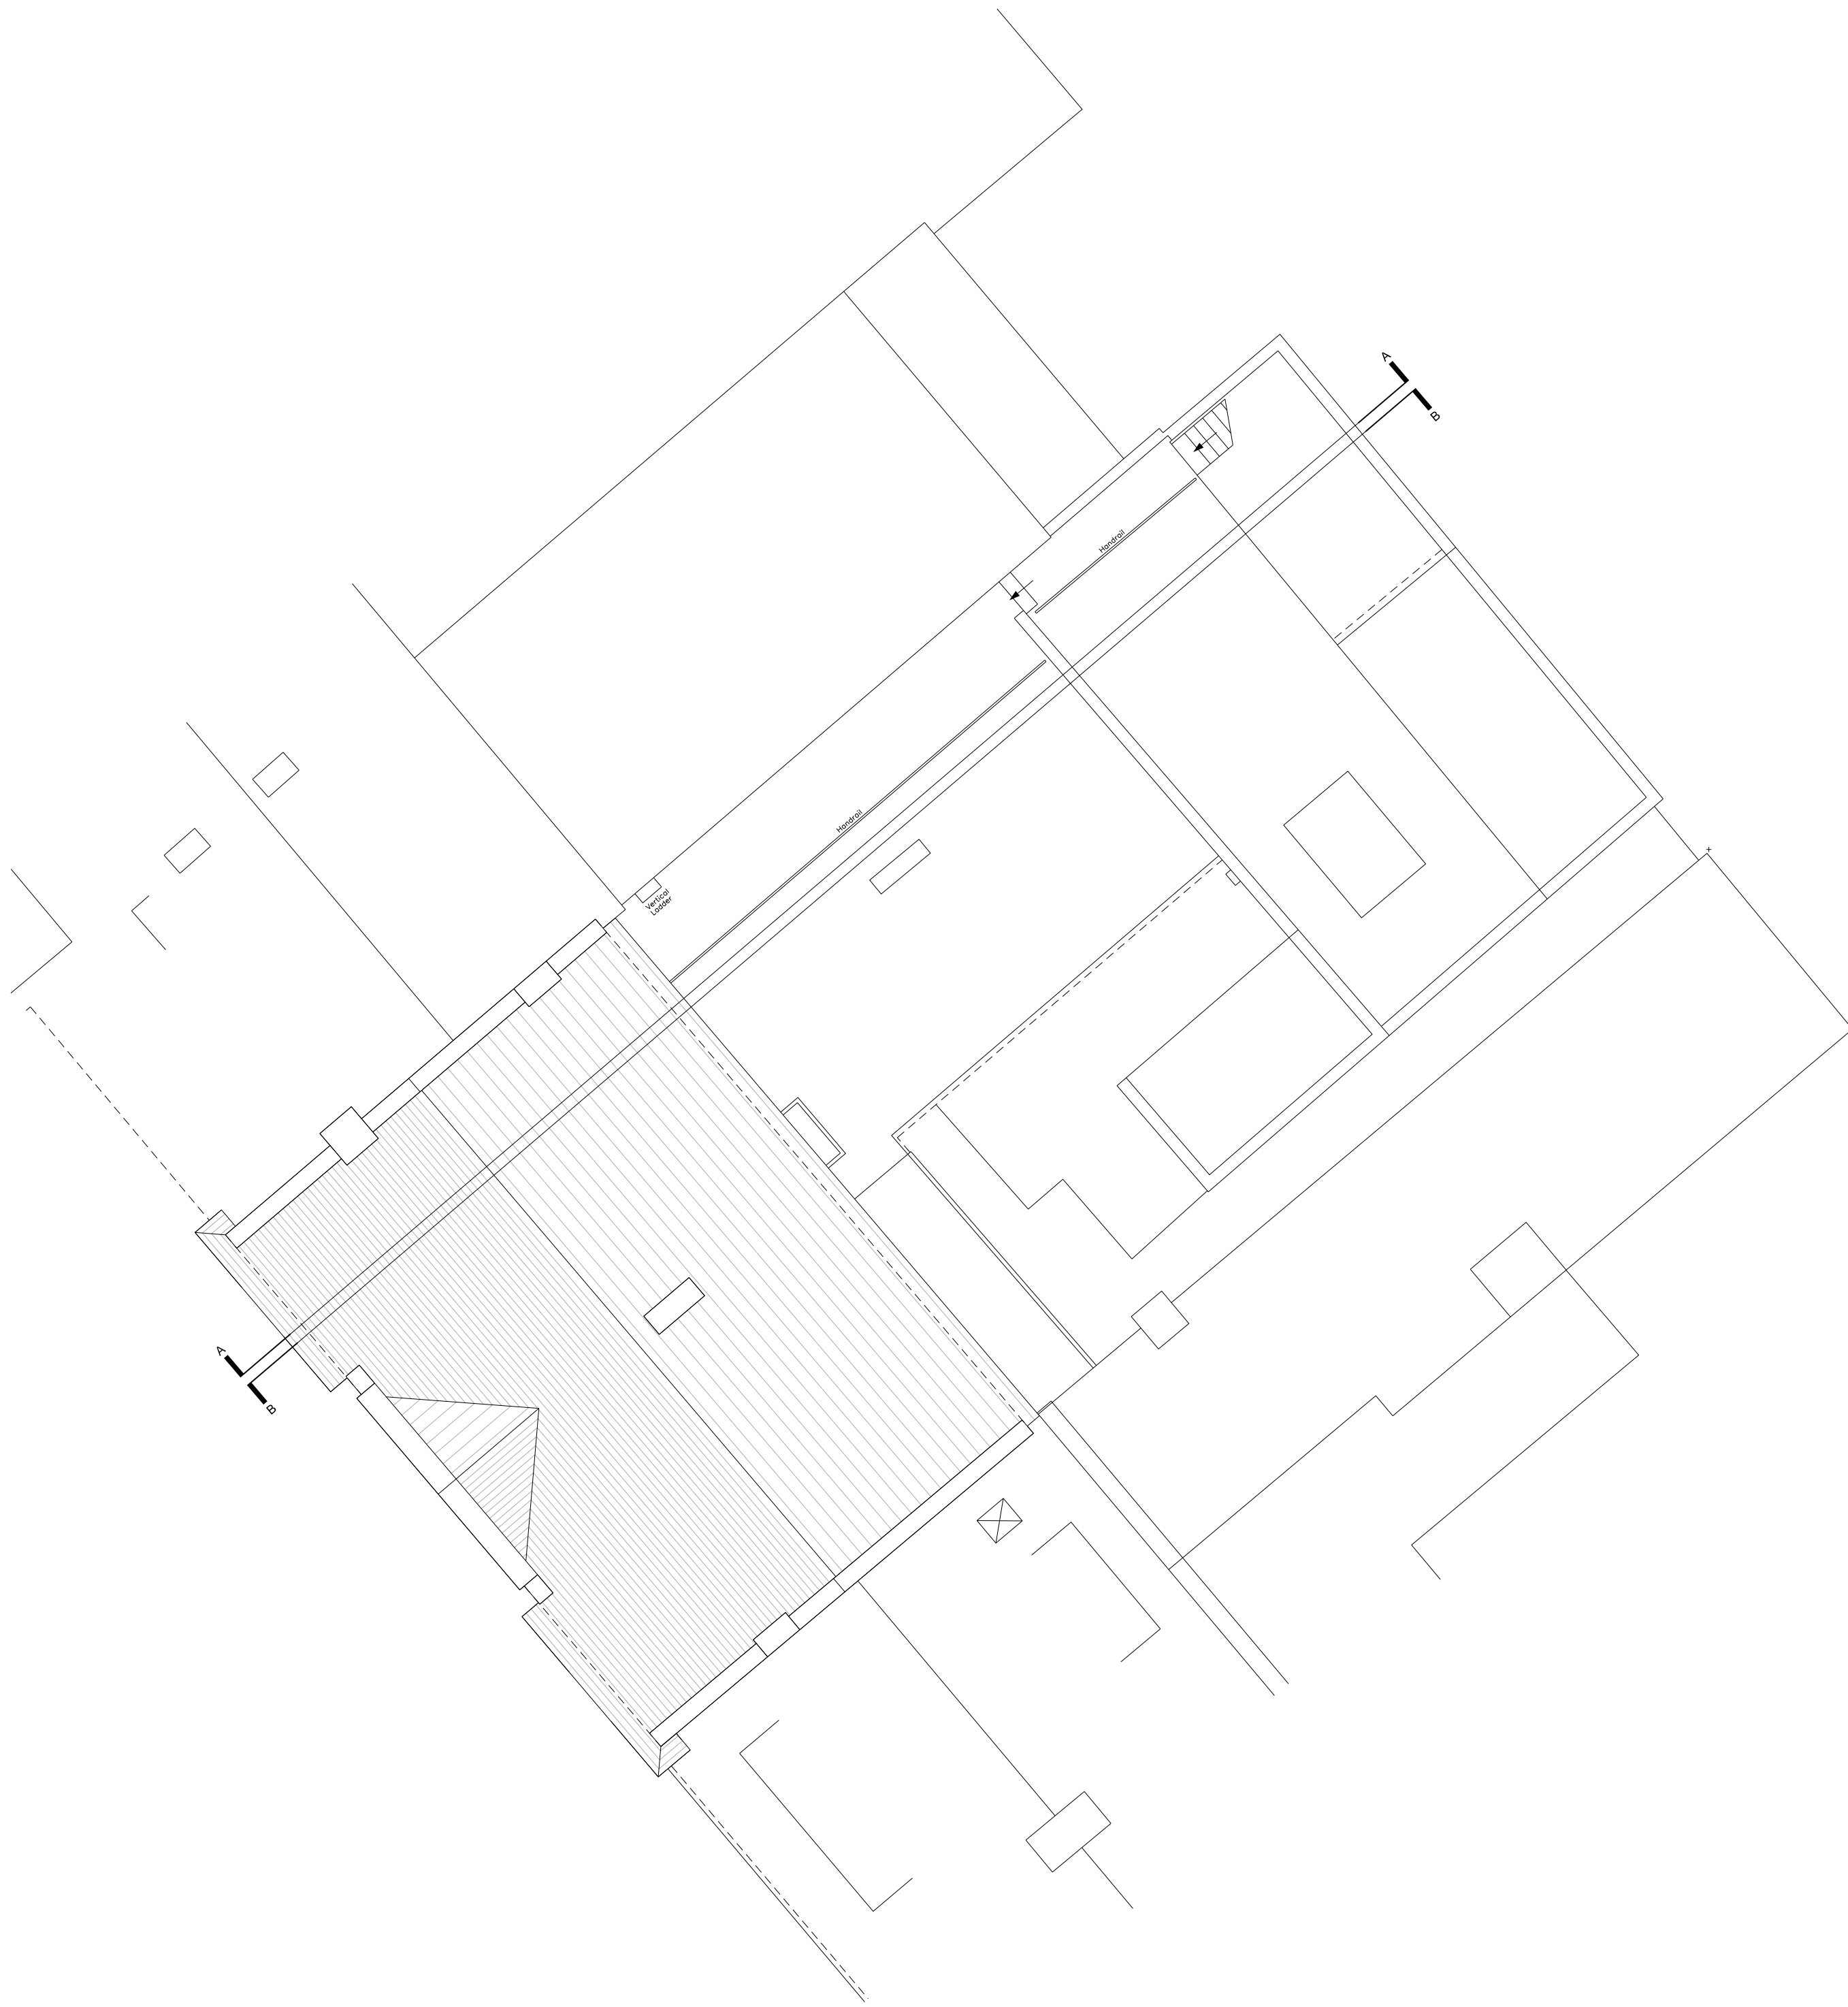


ROOF - EXISTING

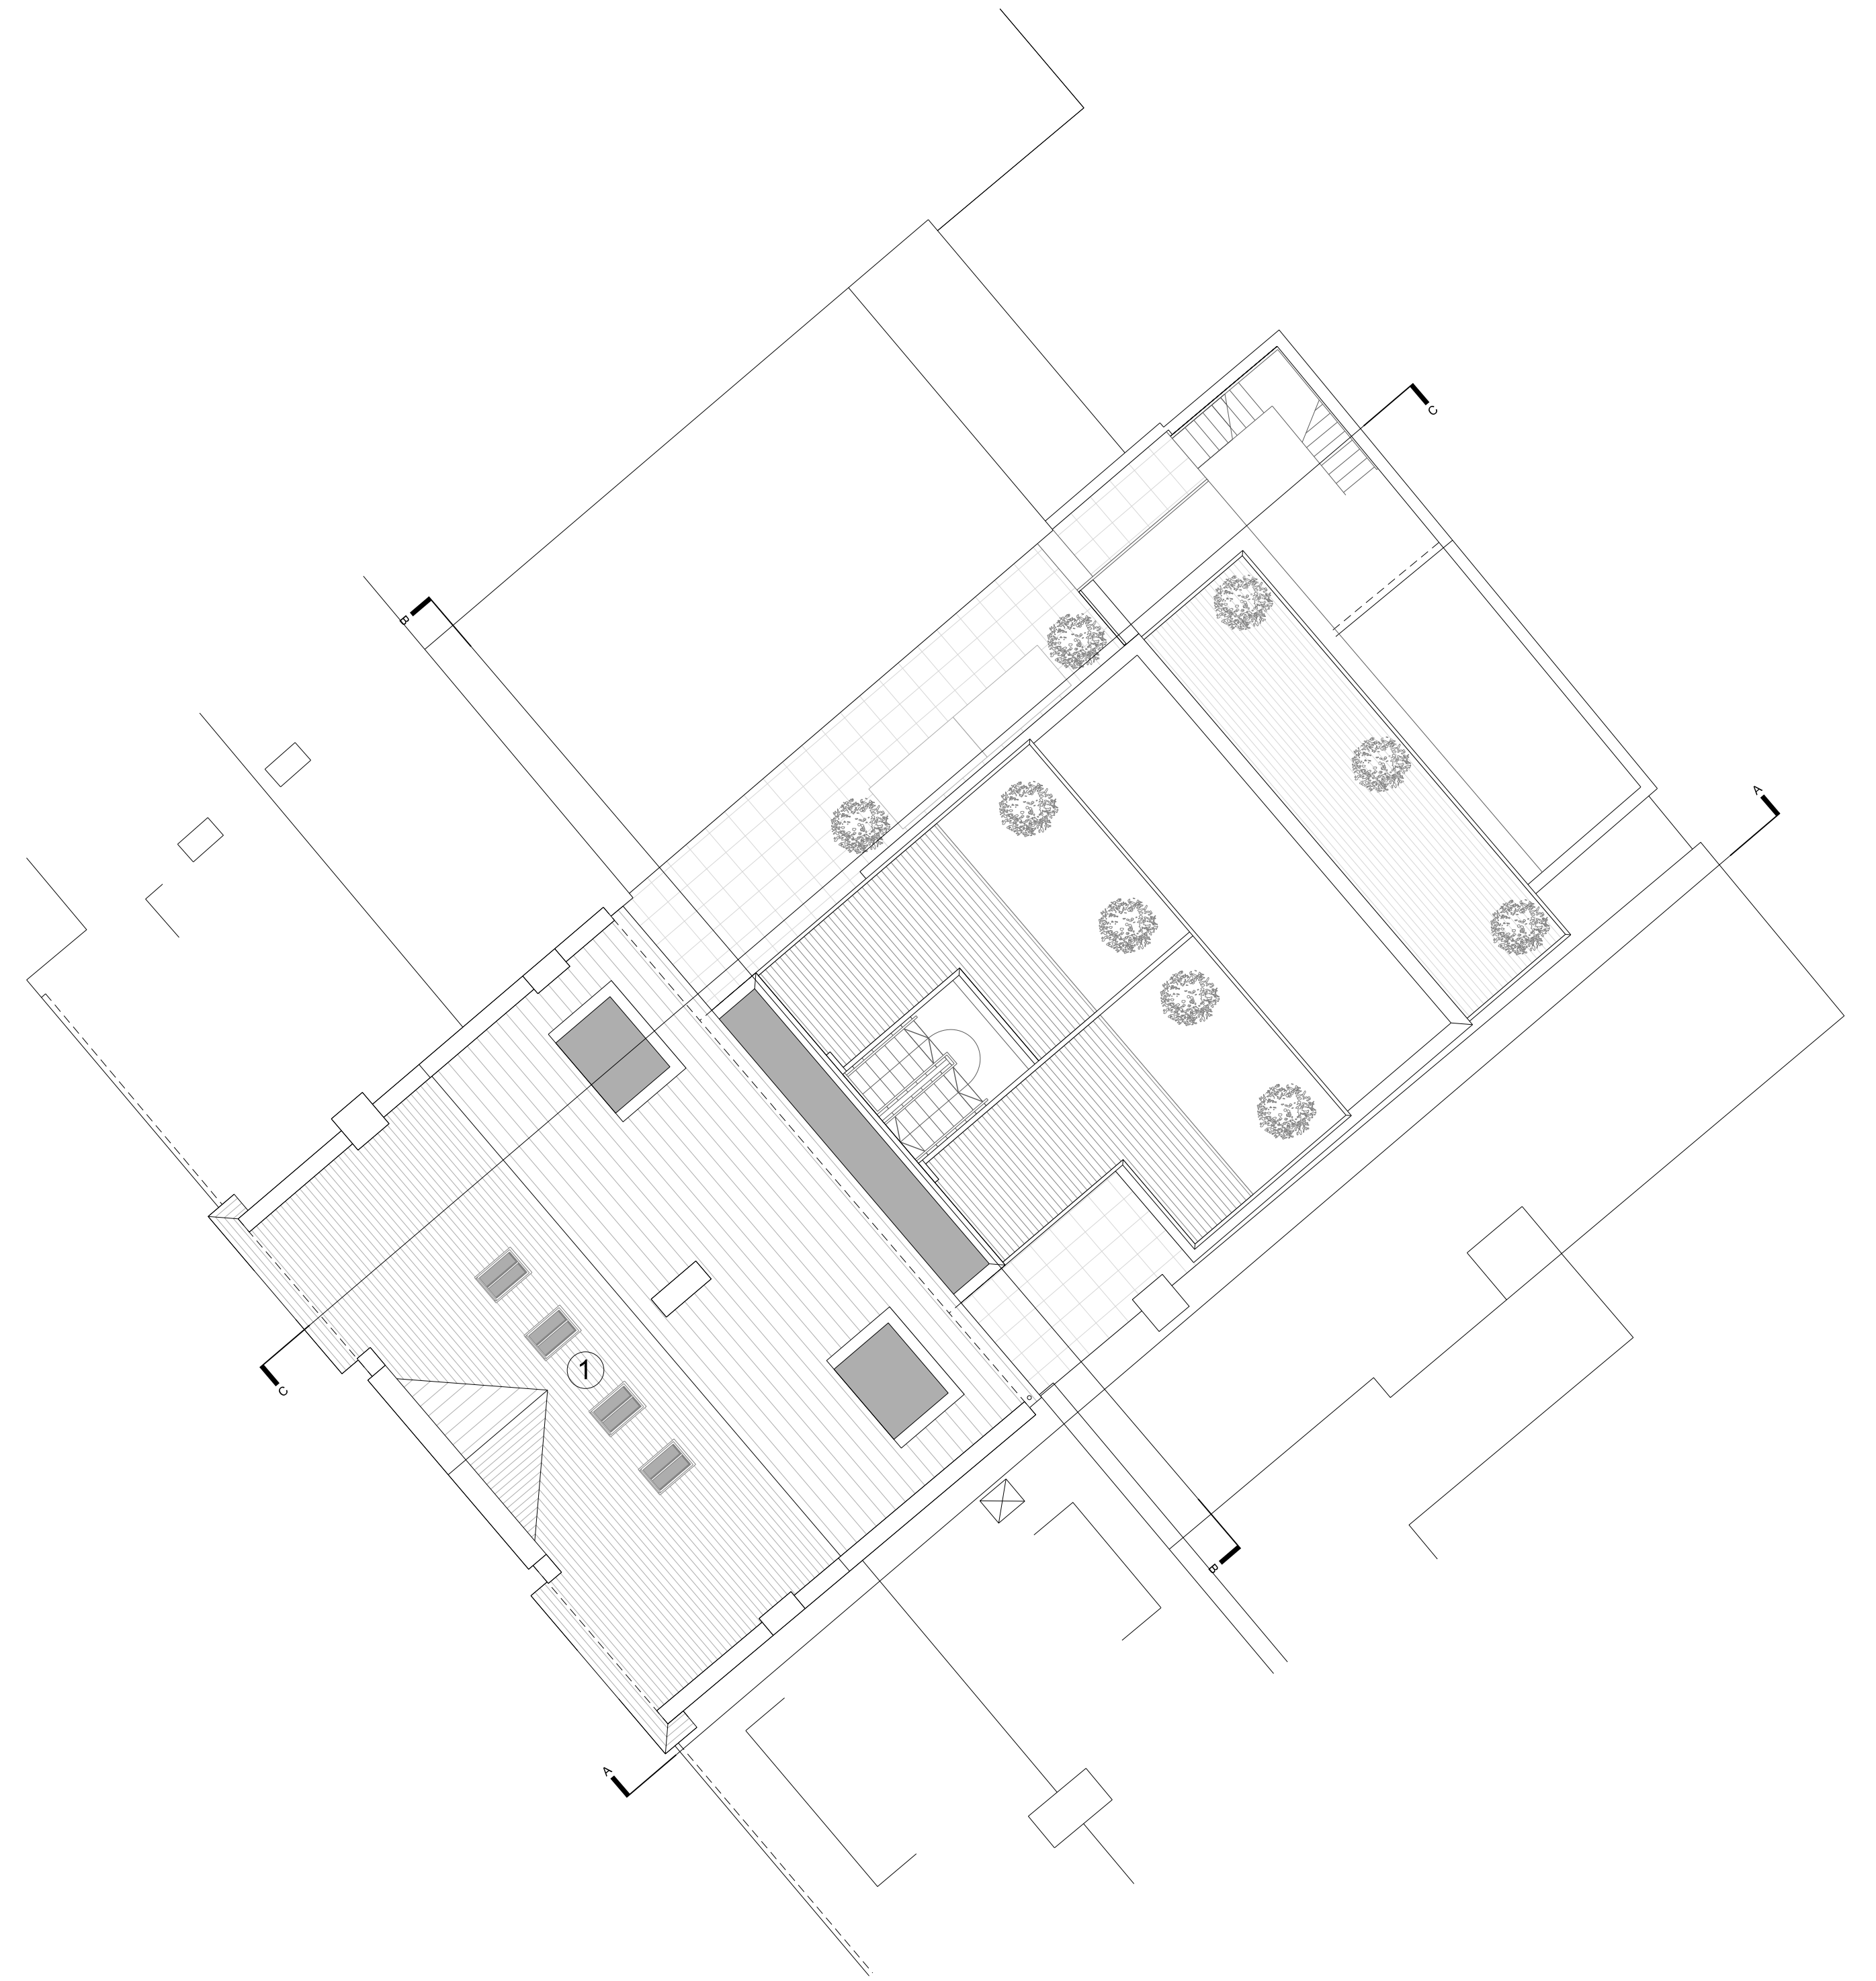

ROOF - PROPOSED

KEY:
 ① Flush Fitting Conservation Style Rooflights

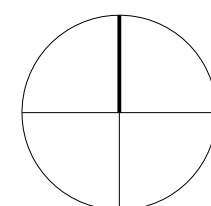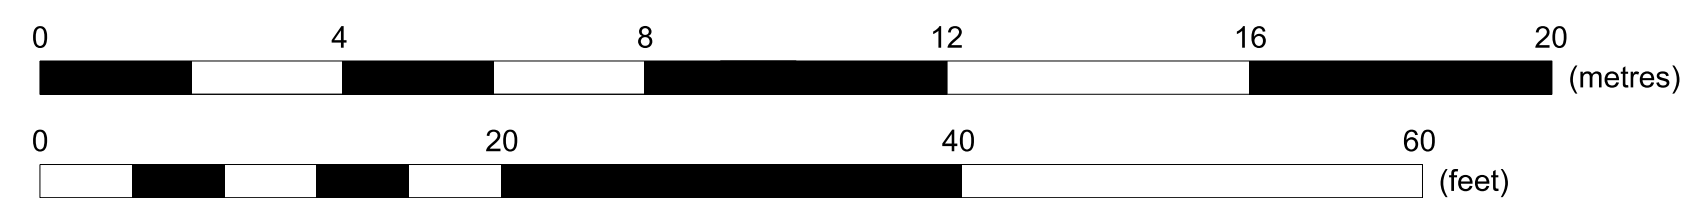

REV ~ - Planning Application Submission - December 2020

BLOCK³ ARCHITECTS HOLLY COTTAGE, BAVENEY WOOD, NR KIDDERMINSTER, DY14 8JB T +44 (0)1299 841111 E info@b3a.co.uk W www.b3a.co.uk	TITLE: F.E.R. 173-175 Field End Road, Pinner Roof Plans - Existing and Proposed	
	DRG. NO: L (--) 003	SCALE: 1:200 @ A3 / 1:100 @ A1
	DATE: December 2020	REV: ~