


NORTH EAST ELEVATION



SOUTH EAST SECTIONAL ELEVATION A-A

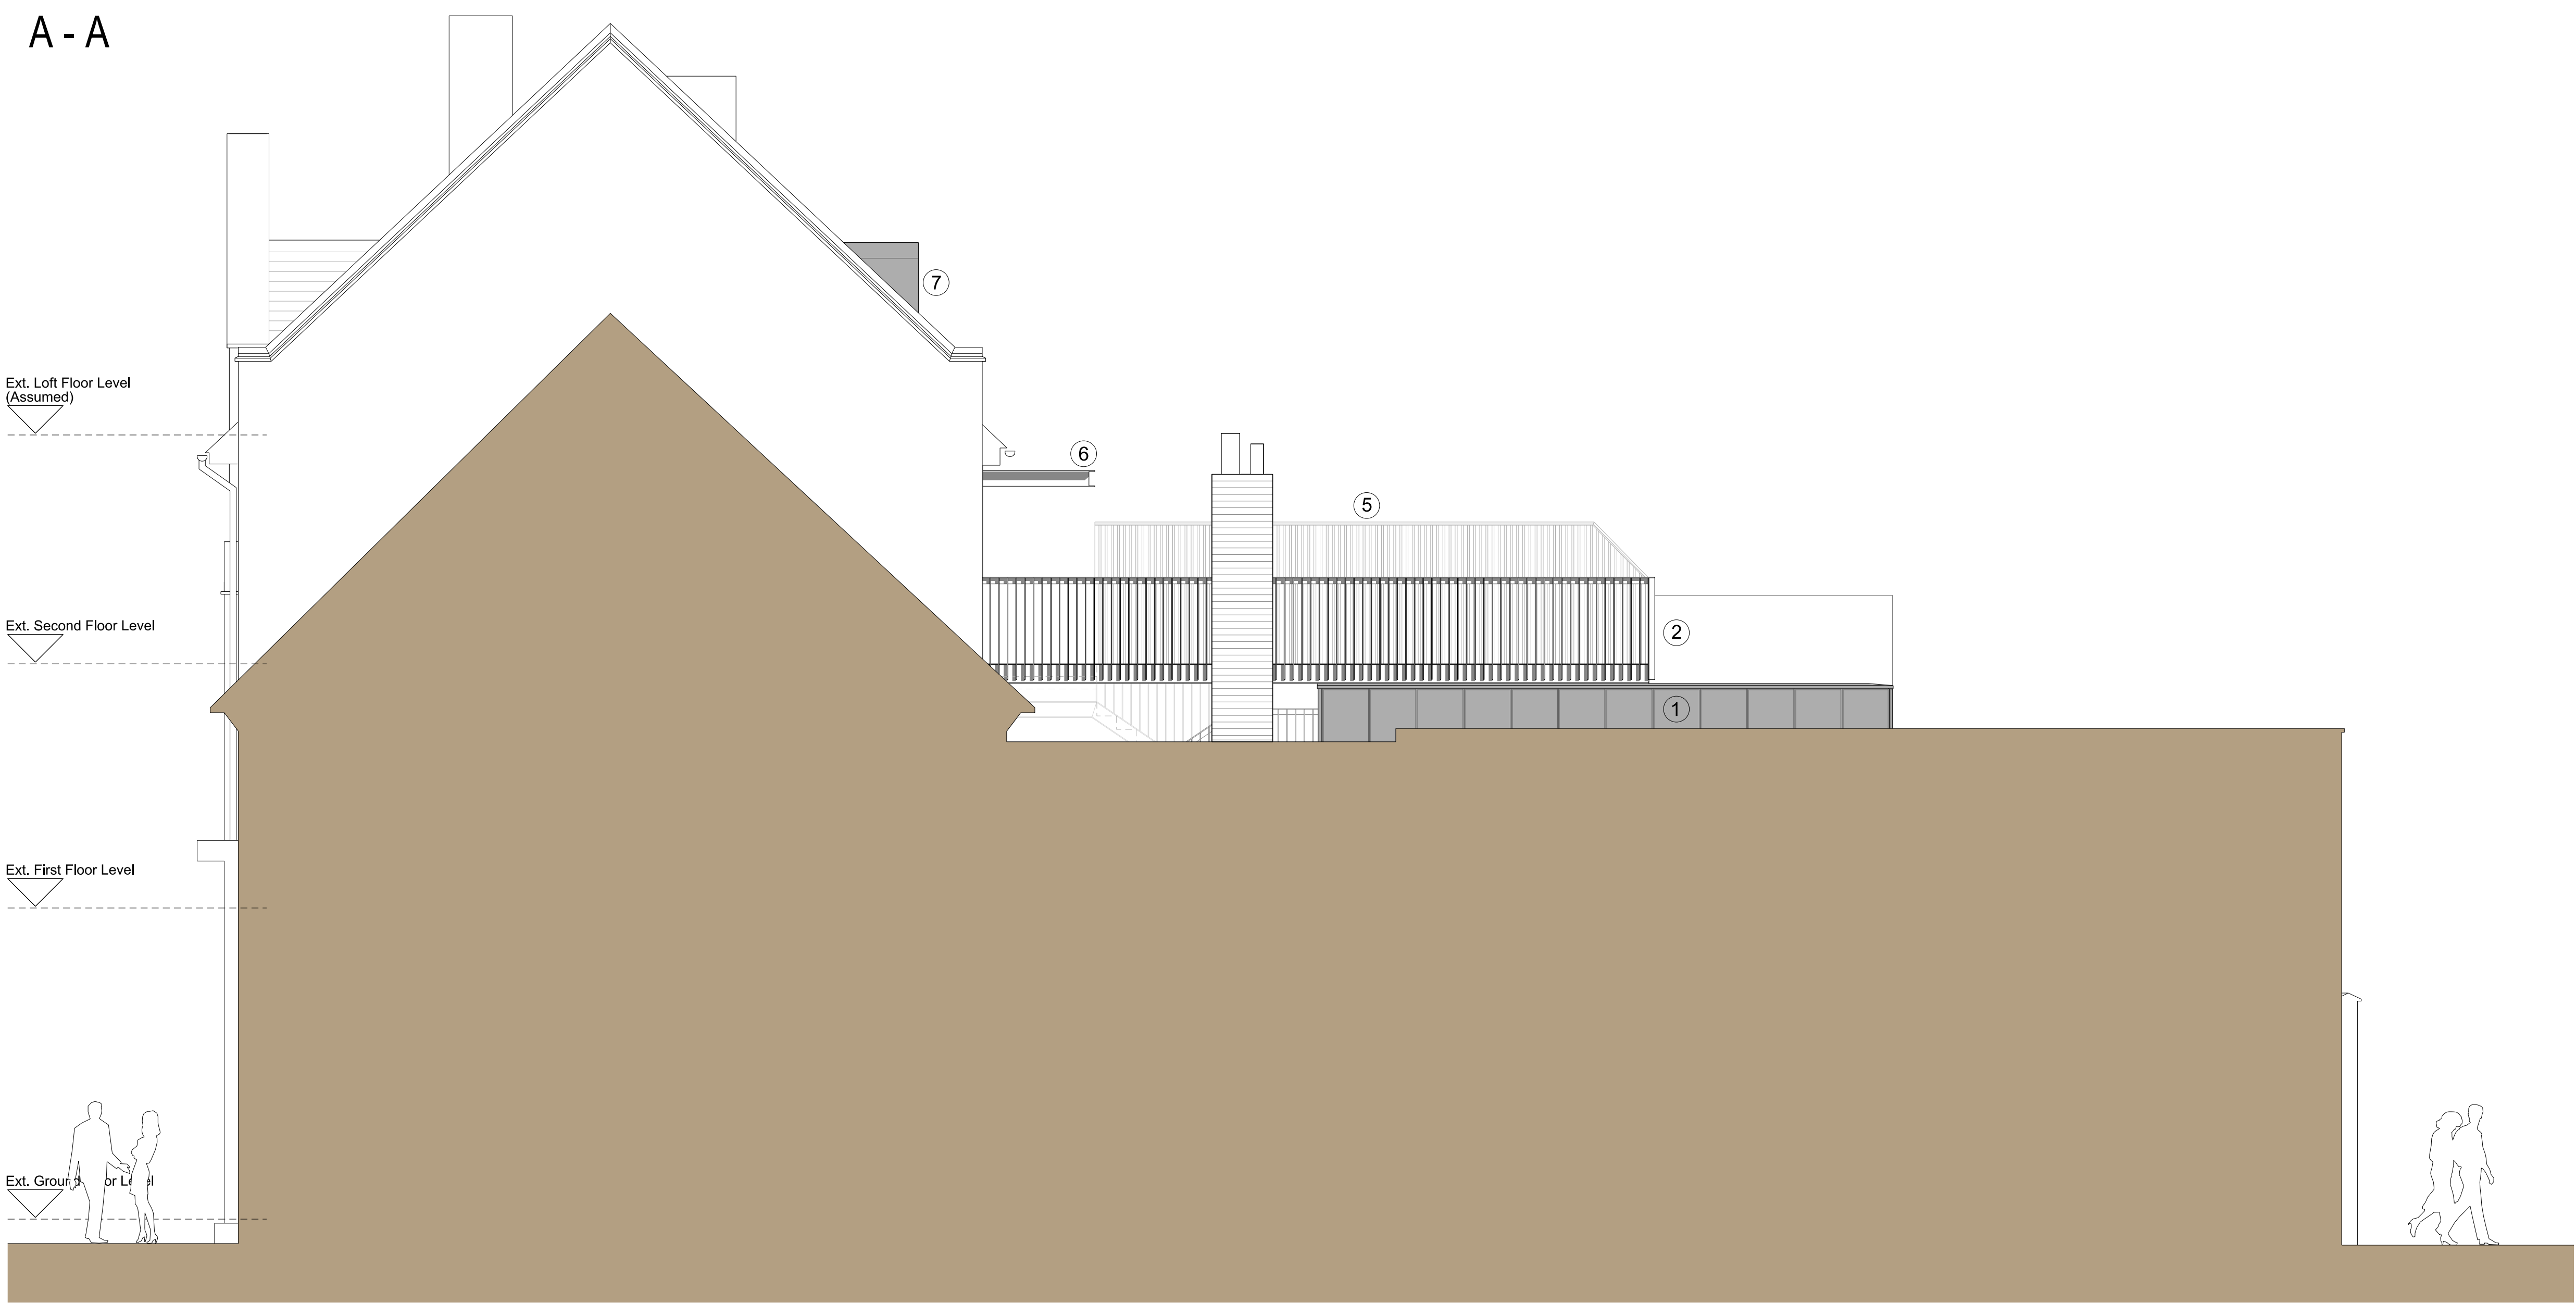

Elevational Materials:

- ① New Standing Seam Vertical Zinc Cladding supplied by VM Zinc (or similar approved)
- ② Bespoke Steel Balustrading with Galvanised Finish comprising of 10x75mm Vertical Flat Steel Sections @100mm c/c Spacings
- ③ Naturally Weathered Vertical T & G Siberian Larch Timber Cladding (with Sloo Preservative Treatment or Similar Approved)
- ④ New Double Glazed Powder Coated Aluminium Windows and External Doors with Grey Frames (RAL Colour TBC)
- ⑤ Naturally Weathered Vertical Siberian Larch Timber Privacy Screens @ min. +1800mm above Finished Deck Level



- ⑥ Cantilevered Entrance Canopy with Galvanised Steel Frame / Edging
- ⑦ New Dormer Windows to have a Zinc Finished 'Flat' Roof, Side Cheeks and Window Surround
- ⑧ Pitched Tile Roof Finish to Remain as Existing
- ⑨ Rear Access to Remain as Existing
- ⑩ Black Cast Iron Rainwater Goods (or Similar Approved) Throughout



BLOCK³ ARCHITECTS HOLLY COTTAGE, BAVENEY WOOD, NR KIDDERMINSTER, DY14 8JB T +44 (0)1299 841111 E info@b3a.co.uk W www.b3a.co.uk	REV B - Planning Application Submission - December 2020	
TITLE: F.E.R. 173-175 Field End Road, Pinner Elevations and Sections - Proposed		
DRG. NO: L (-) 004	SCALE: 1:100@A2 / 1:50@A0	
DATE: December 2020	REV: B	