




SOUTH WEST ELEVATION

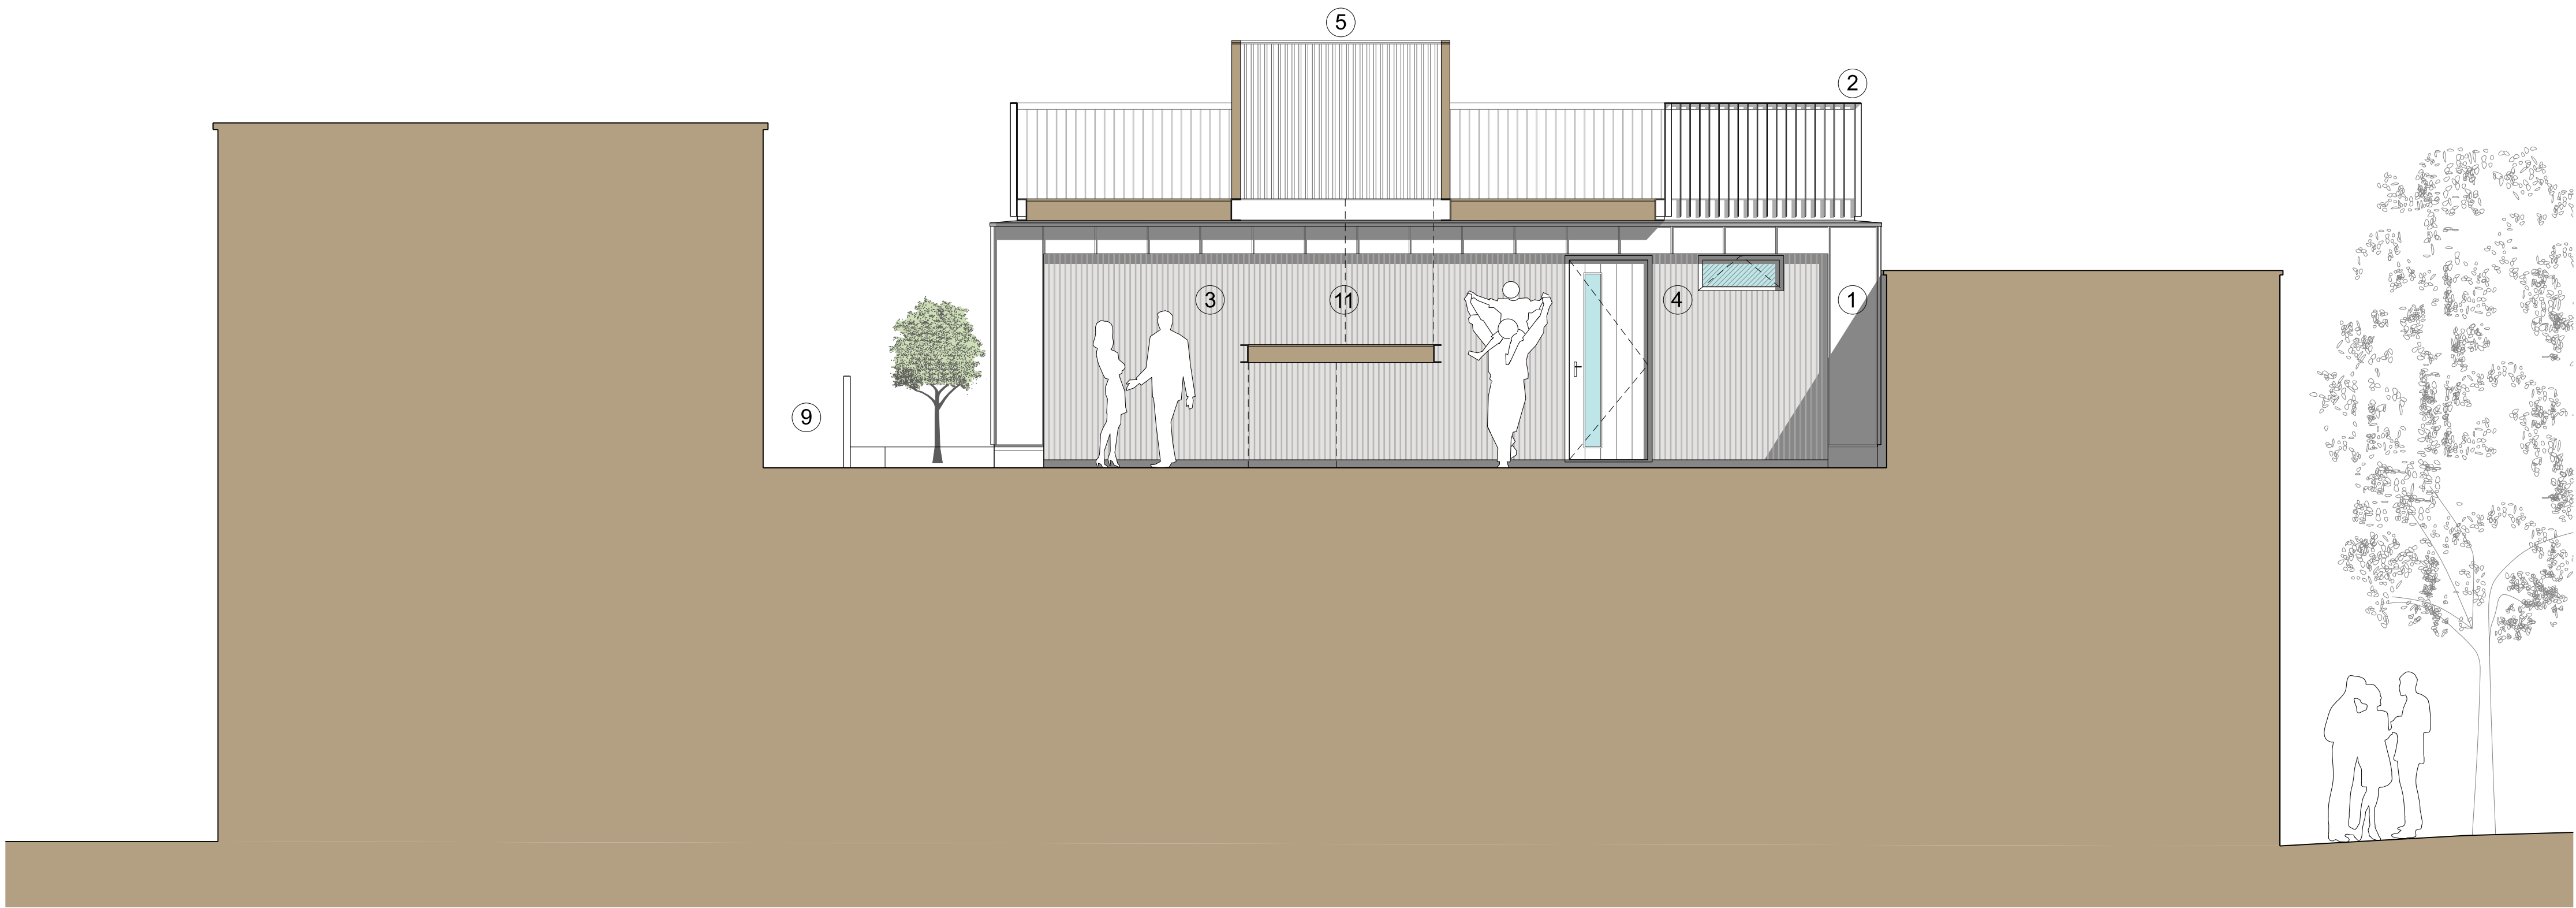

SOUTH WEST SECTIONAL ELEVATION D-D

Elevational Materials:

- ① New Standing Seam Vertical Zinc Cladding in 'Bronze' (RAL Colour / Panel Tone TBC) supplied by VM Zinc (or similar approved)
- ② Bespoke Steel Balustrading with Galvanised Finish comprising of 10x75mm Vertical Flat Steel Sections @100mm c/c Spacings
- ③ Naturally Weathered Vertical T & G Siberian Larch Timber Cladding (with Sioo Preservative Treatment or Similar Approved)
- ④ New Double Glazed Powder Coated Aluminium Windows and External Doors with Grey Frames (RAL Colour TBC)
- ⑤ Naturally Weathered Vertical Siberian Larch Timber Privacy Screens @ min. +1800mm above Finished Deck Level
- ⑥ Cantilevered Entrance Canopy with Galvanised Steel Frame / Edging



- ⑦ New Dormer Windows to have a Zinc Finished 'Flat' Roof, Side Cheeks and Window Surround
- ⑧ Pitched Tile Roof Finish to Remain as Existing
- ⑨ Rear Access to Remain as Existing
- ⑩ Black Cast Iron Rainwater Goods (or Similar Approved) Throughout
- ⑪ Galvanised Steel External Communal Access Steps
- ⑫ 2 No. New Vertical Sliding Sash Timber Frame Windows to Match the Original Adjacent Fenestration.



N.B.
Hatching on Glazing Denotes
Opaque / Obscured Glass

REV C - Planning Application Submission - April 2021			
BLOCK³ ARCHITECTS		TITLE: F.E.R. 173-175 Field End Road, Pinner Elevations and Sections - Proposed	
		DRG. NO: L (-) 006	SCALE: 1:100@A2 / 1:50@A0
HOLLY COTTAGE, BAVENEY WOOD, NR KIDDERMINSTER, DY14 8JB		DATE: April 2021	REV: C
T +44 (0)1299 841111		E info@b3a.co.uk	W www.b3a.co.uk