


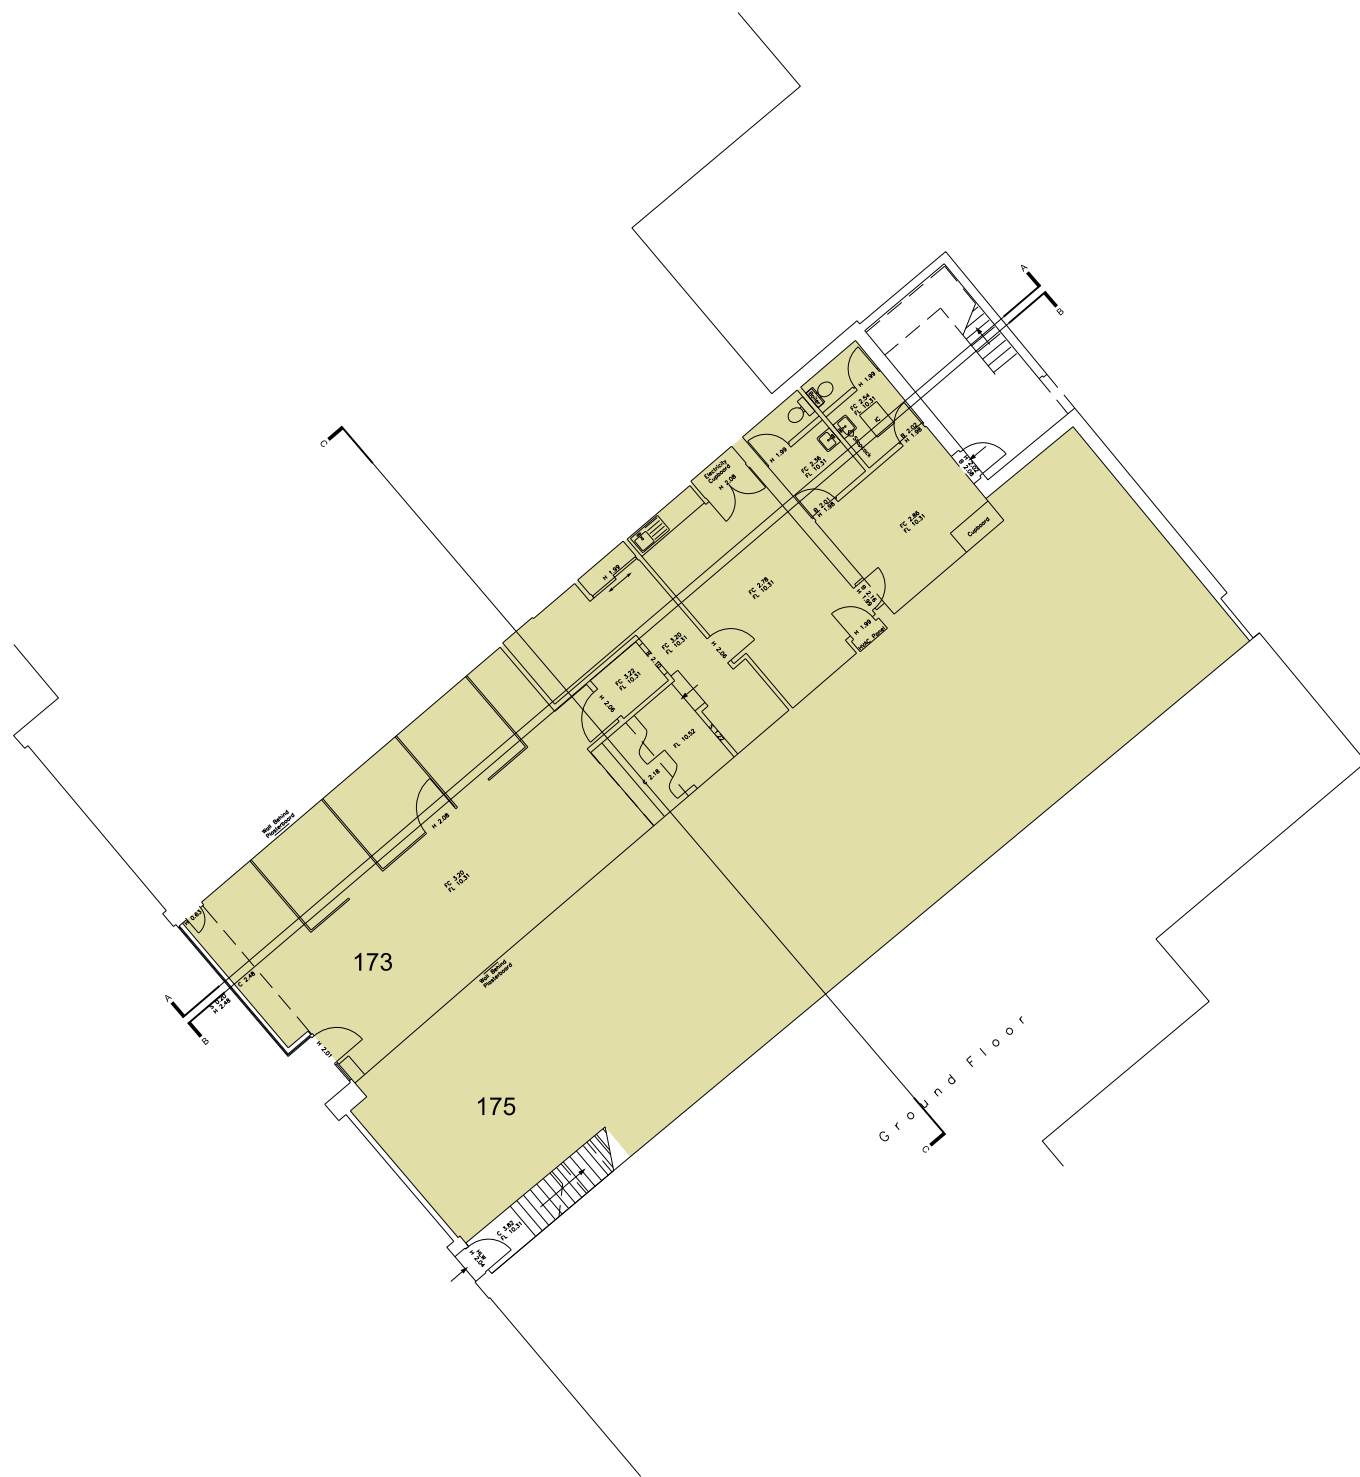


GROUND FLOOR



FIRST FLOOR

EXISTING GROSS INTERNAL AREAS:

- APT. ONE - One Bed Apartment 54.0 sq.m (581.0 sq.ft)
- APT TWO - One Bed Apartment 37.5 sq.m (403.5 sq.ft)

 

REV ~ - Planning Application Submission - December 2020

BLOCK³ ARCHITECTS		TITLE: F.E.R. 173-175 Field End Road, Pinner Ground & First Floor Plans - Existing	
		DRG. NO: L (10) 001	SCALE: 1:200@A3 / 1:100@A1
HOLLY COTTAGE, BAVENEY WOOD, NR KIDDERMINSTER, DY14 8JB T +44 (0)1299 841111 E info@b3a.co.uk W www.b3a.co.uk	DATE: December 2020		REV: ~