




NORTH EAST ELEVATION

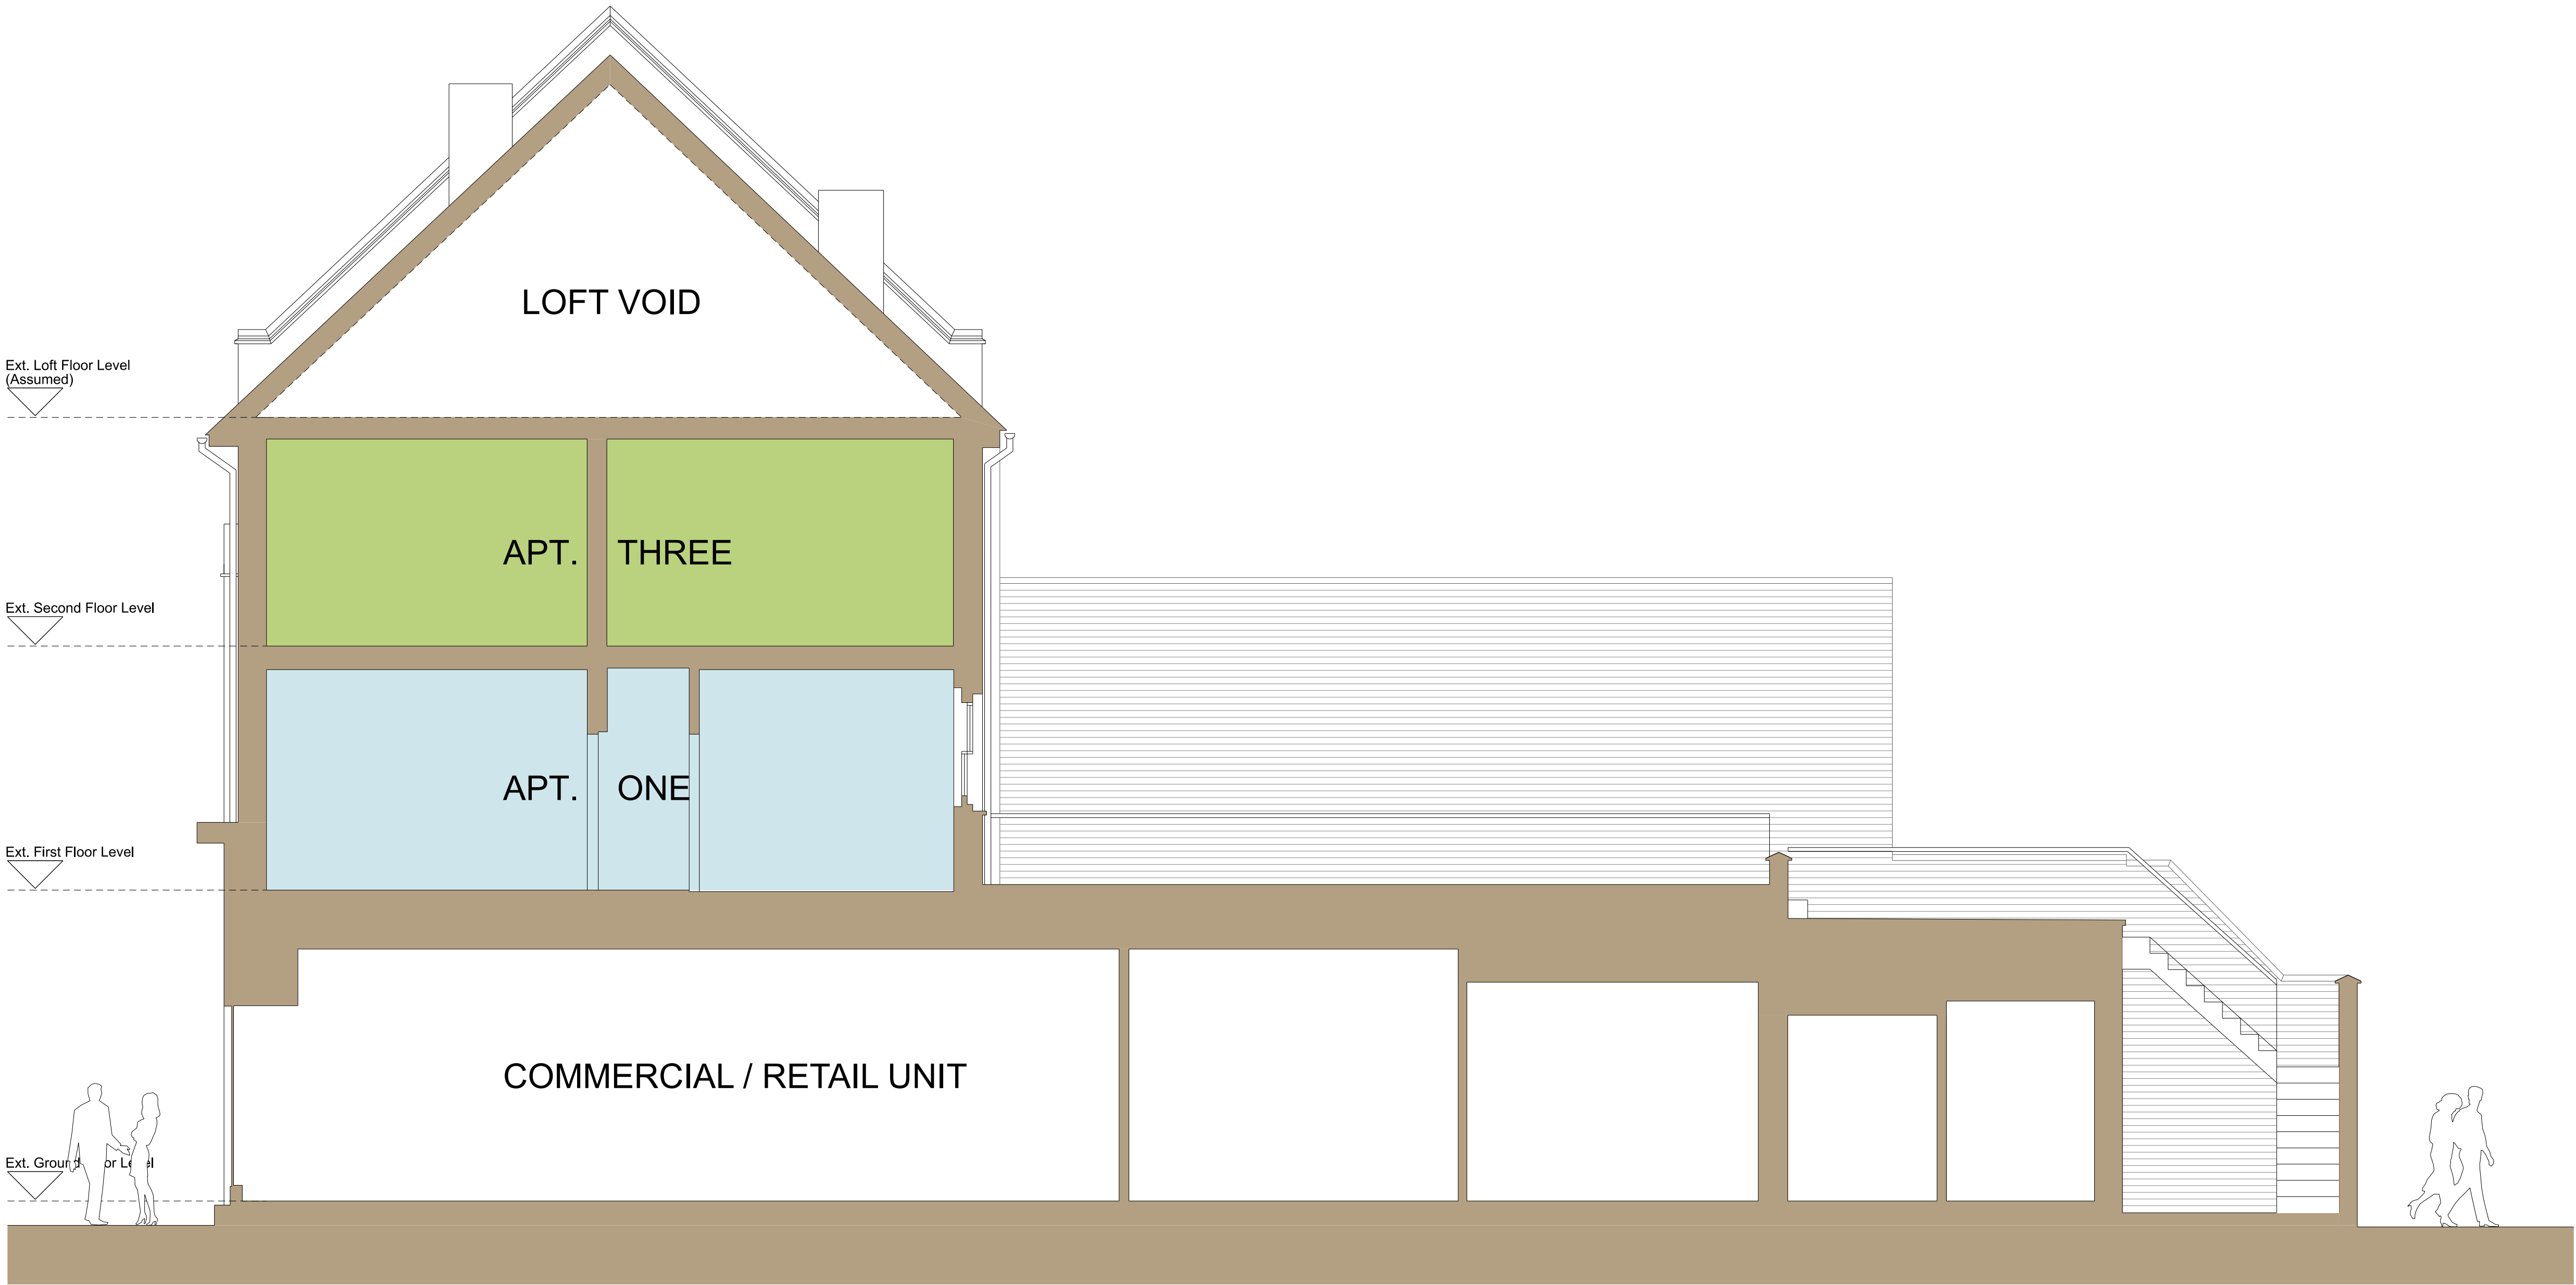

SOUTH EAST SECTIONAL ELEVATION A-A



Assumed Loft Area - Area Yet to be Fully Surveyed

REV ~ - Planning Application Submission - December 2020		TITLE: F.E.R. 173-175 Field End Road, Pinner Elevations and Sections - Existing	
BLOCK³ ARCHITECTS		DRG. NO: L (10) 004	SCALE: 1:100 @ A2
HOLLY COTTAGE, BAVENEY WOOD, NR KIDDERMINSTER, DY14 8JB		DATE: December 2020	REV: ~
T +44 (0)1299 841111 E info@b3a.co.uk W www.b3a.co.uk			