




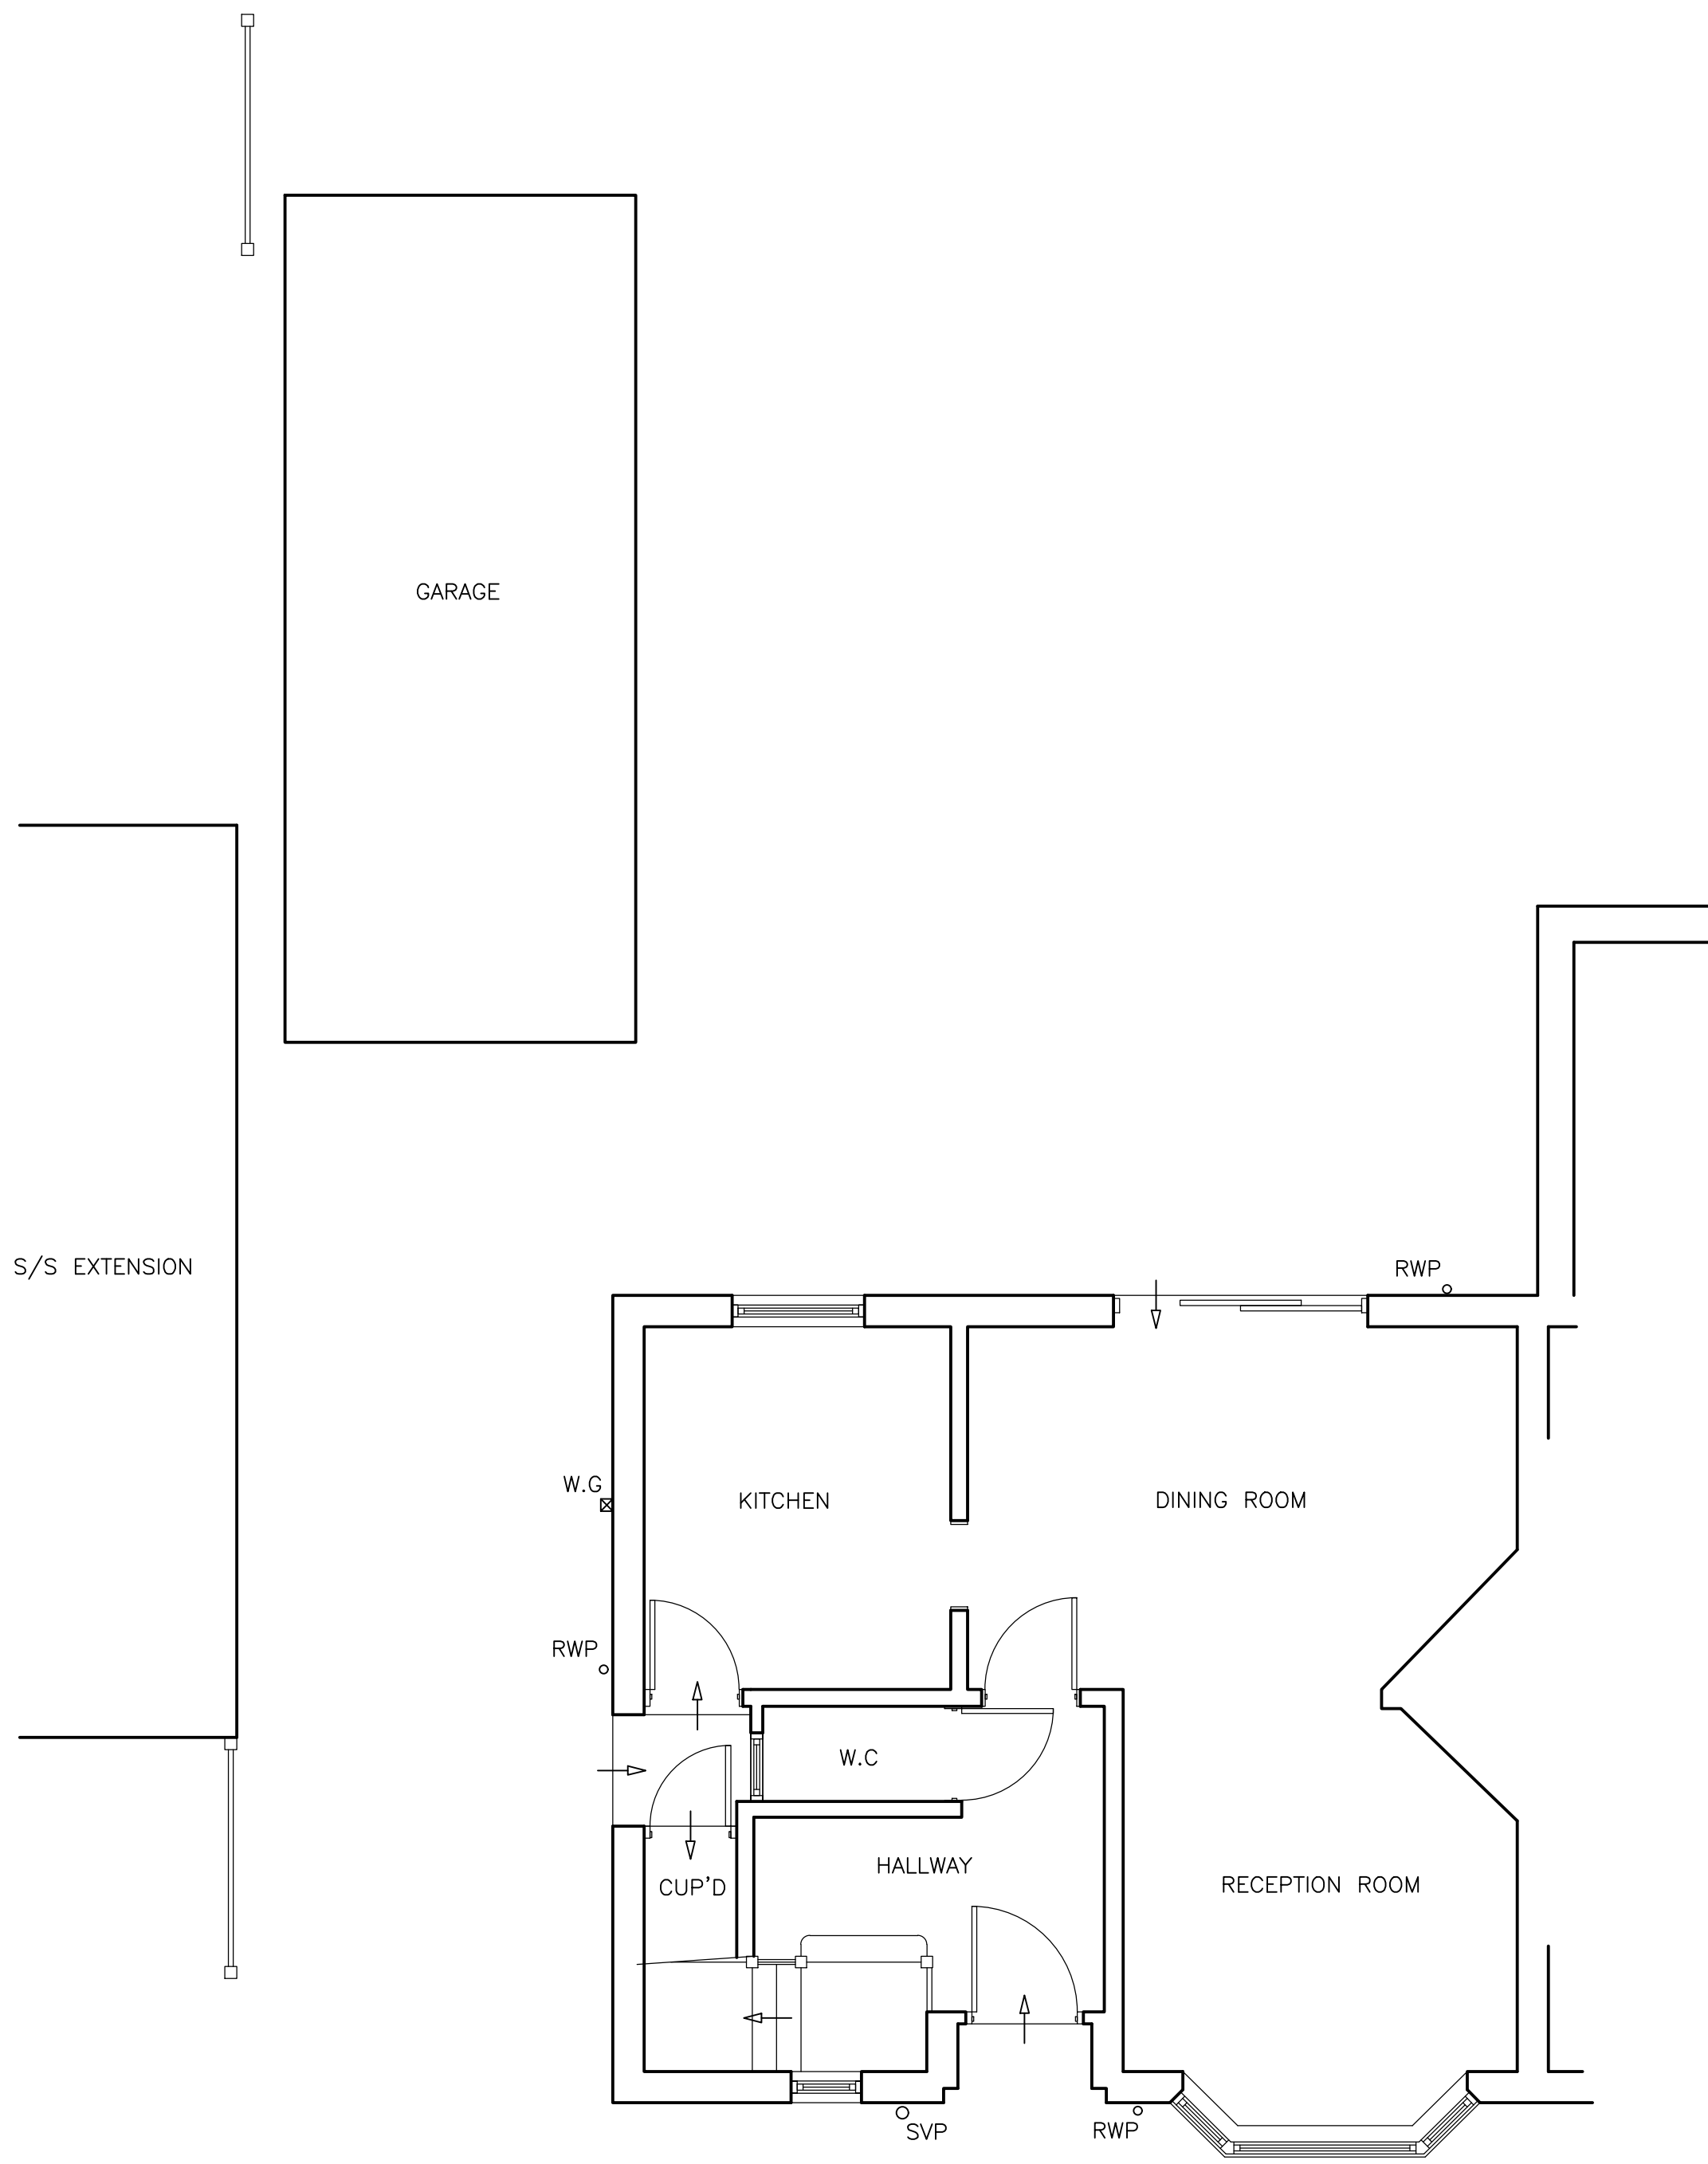


LOCATION PLAN  
(1:1250)

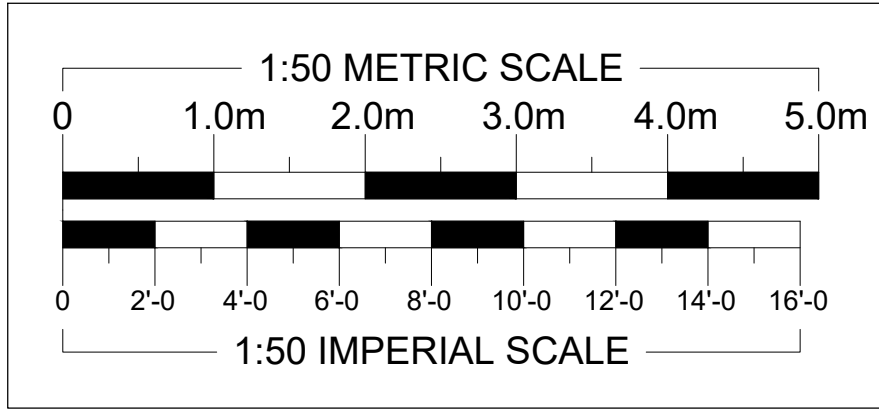

GROUND FLOOR PLAN  
(1:50)

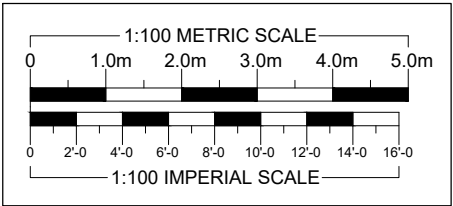


FRONT ELEVATION  
(1:100)

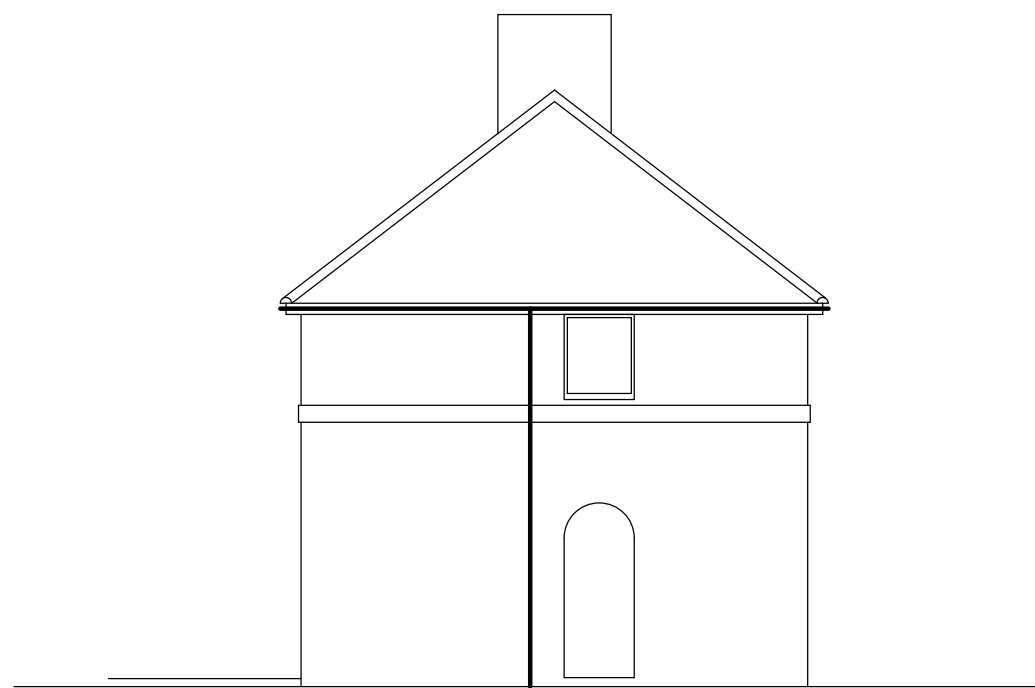

LEFT ELEVATION  
(1:100)



REAR ELEVATION  
(1:100)

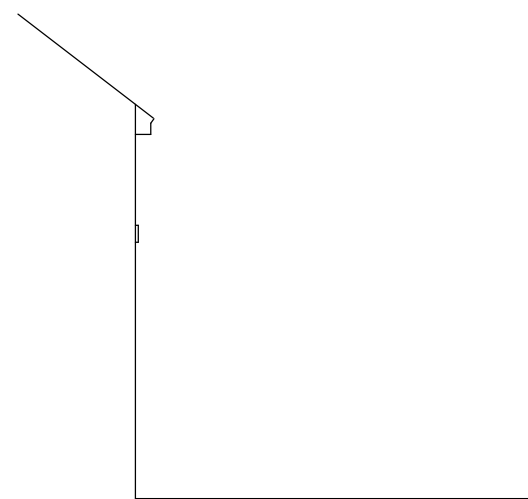

RIGHT ELEVATION  
(1:100)

| REVISIONS | DATE |
|-----------|------|
|-----------|------|

**ARTHUR J. FERRYMAN  
& ASSOCIATES**

ARCHITECTURAL CONSULTANTS • SURVEYORS  
128 HIGH STREET • BUSHEY • HERTS • WD23 3DE  
Tel: 020 8950 0508 Email: office@ajferryman.co.uk

TITLE  
**AS EXISTING**

ADDRESS  
**25 Manor Way  
Ruislip  
HA4 8HE**

CLIENT  
Mrs J Gelich

| SCALE        | DRAWN | DATE  |
|--------------|-------|-------|
| AS SHOWN @A1 | BMc   | 11/20 |

| DRAWING          | REV. |
|------------------|------|
| <b>220148/01</b> |      |