


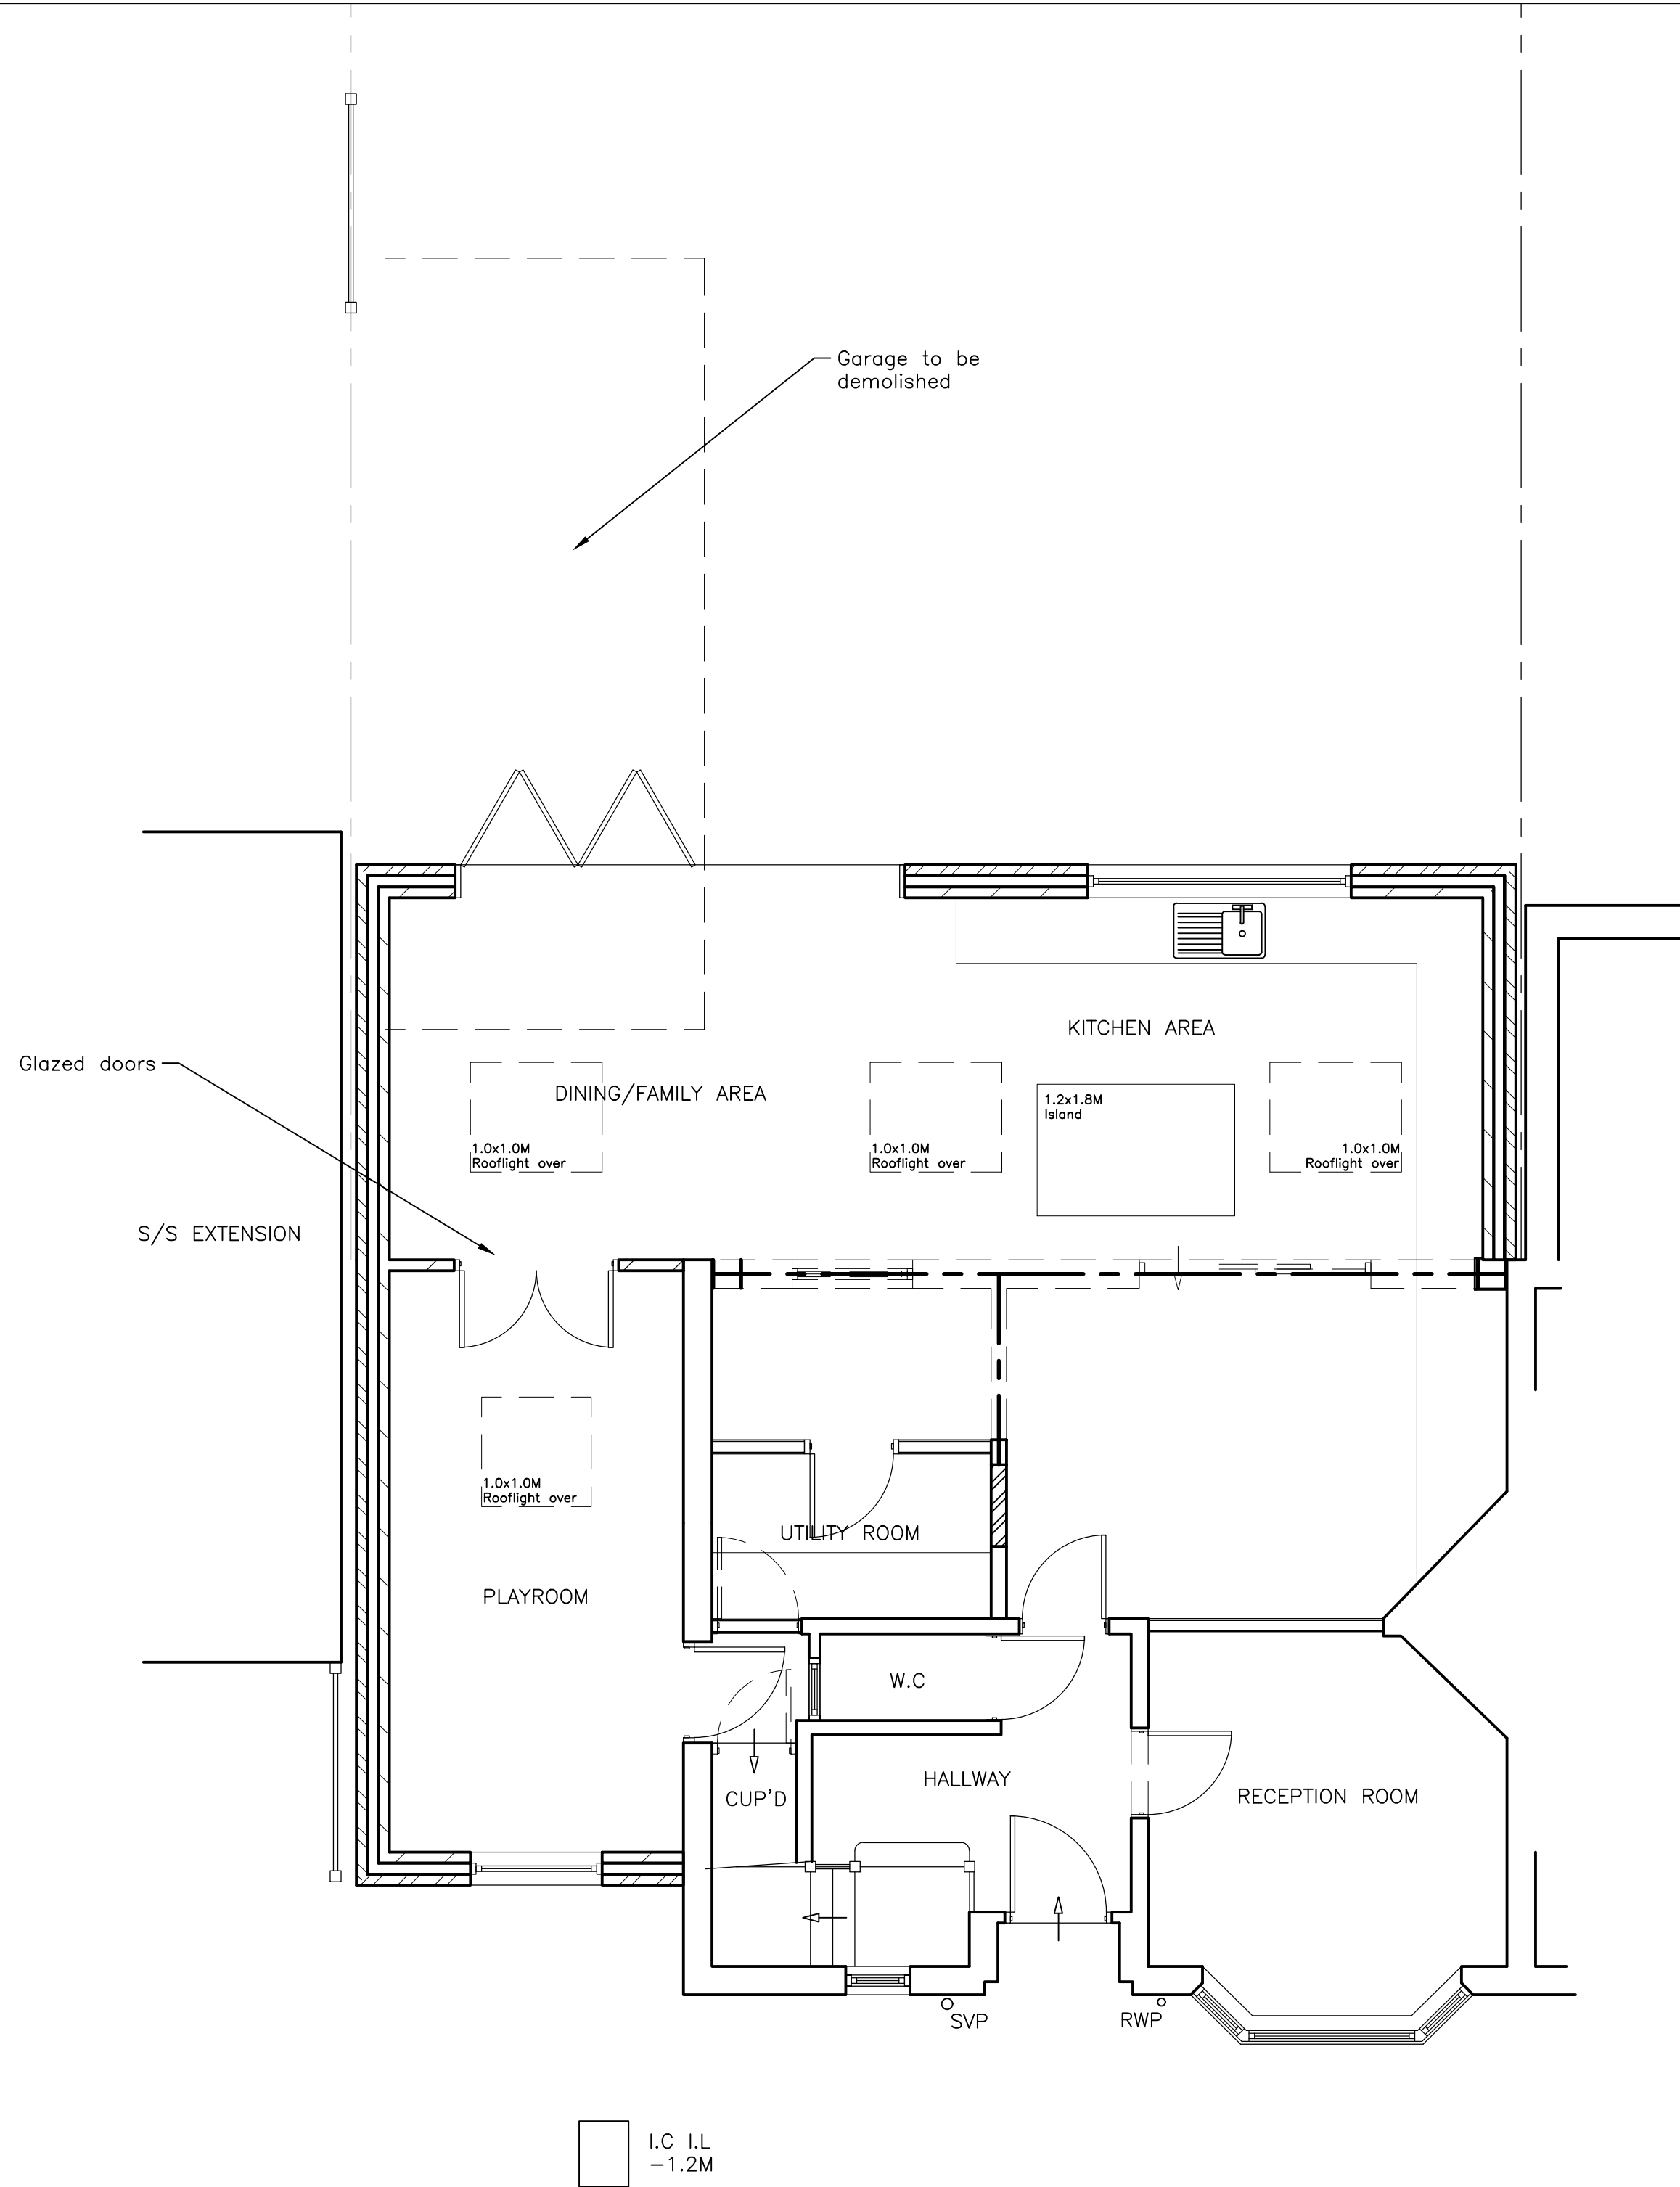


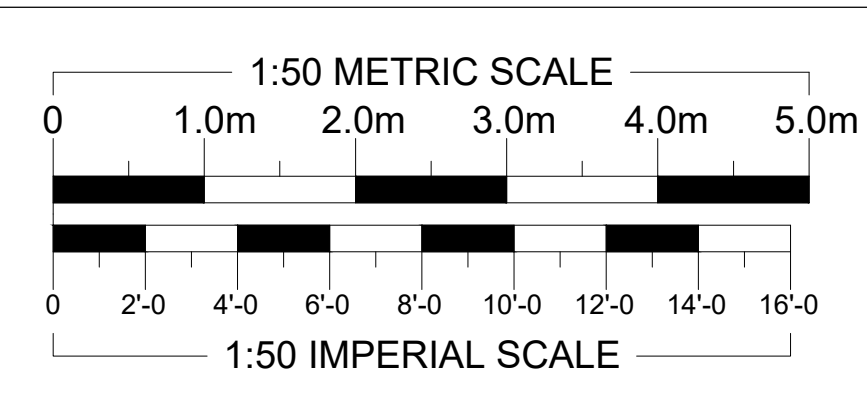


GROUND FLOOR PLAN
(1:50)

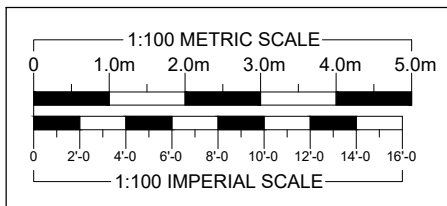


FRONT ELEVATION
(1:100)

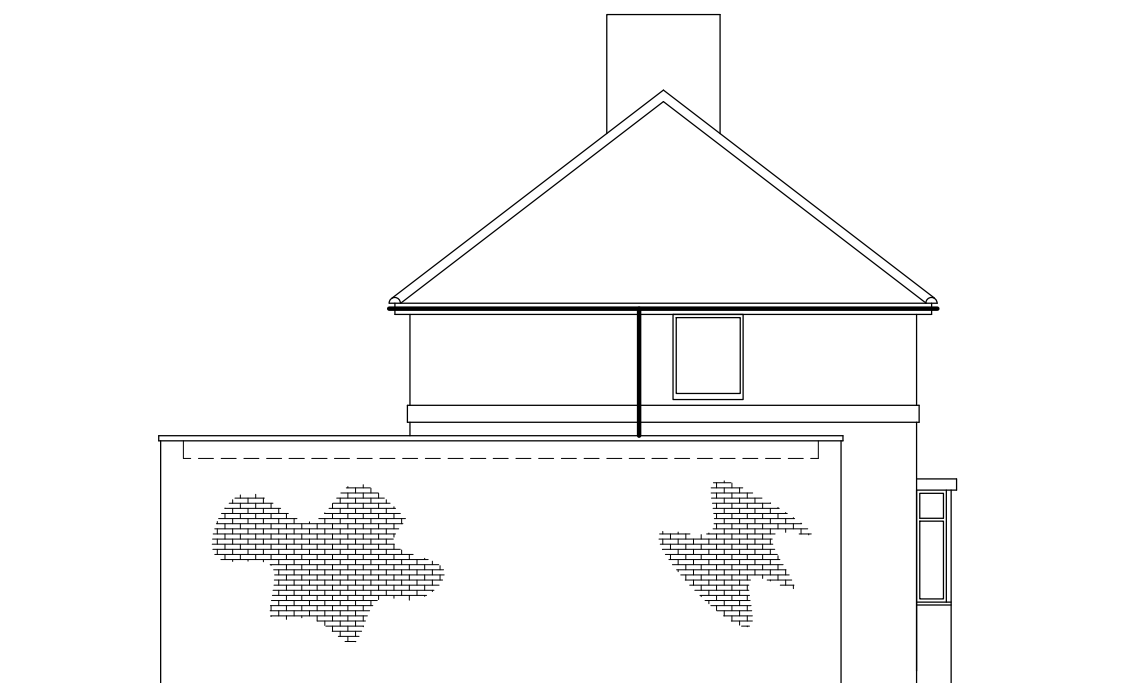

LEFT ELEVATION
(1:100)

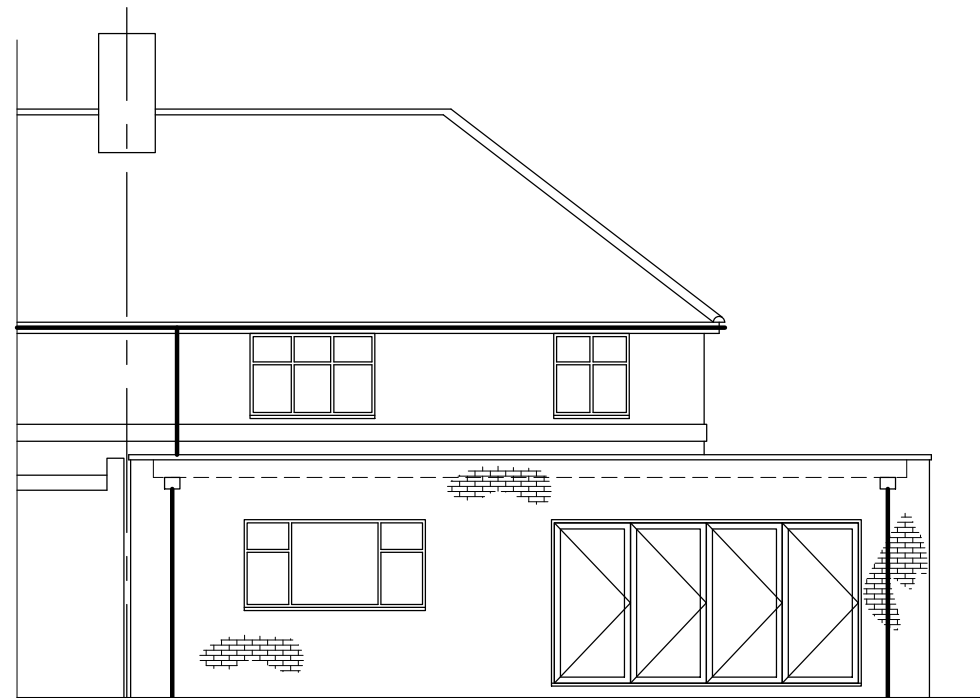

REAR ELEVATION
(1:100)

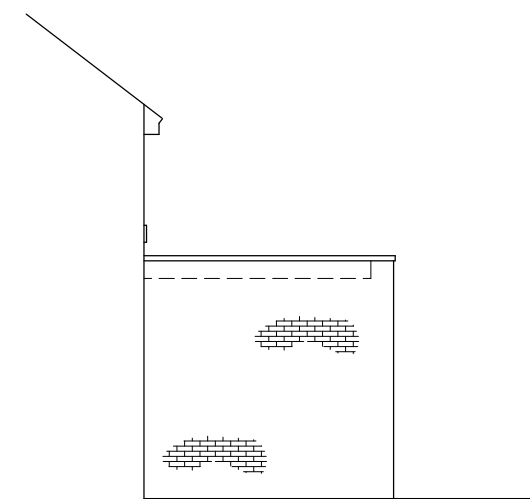

RIGHT ELEVATION
(1:100)

REVISIONS

DATE

**ARTHUR J. FERRYMAN
& ASSOCIATES**

ARCHITECTURAL CONSULTANTS • SURVEYORS

128 HIGH STREET • BUSHEY • HERTS • WD23 3DE

Tel: 020 8950 0508 Email: office@ajferryman.co.uk

TITLE

**PROPOSED EXTENSIONS
AND ALTERATIONS**

ADDRESS

**25 Manor Way
Ruislip
HA4 8HE**

CLIENT Mrs J Gelich

SCALE AS SHOWN @A1 DRAWN BMc DATE 11/20

DRAWING 220148/02 REV.