




PROPOSED FRONT ELEVATION

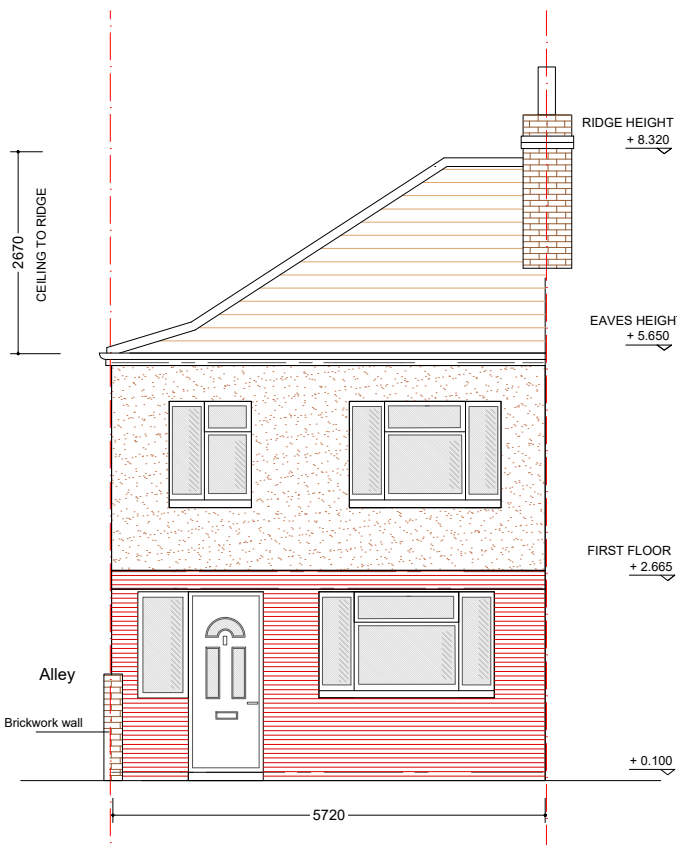


PROPOSED REAR ELEVATION

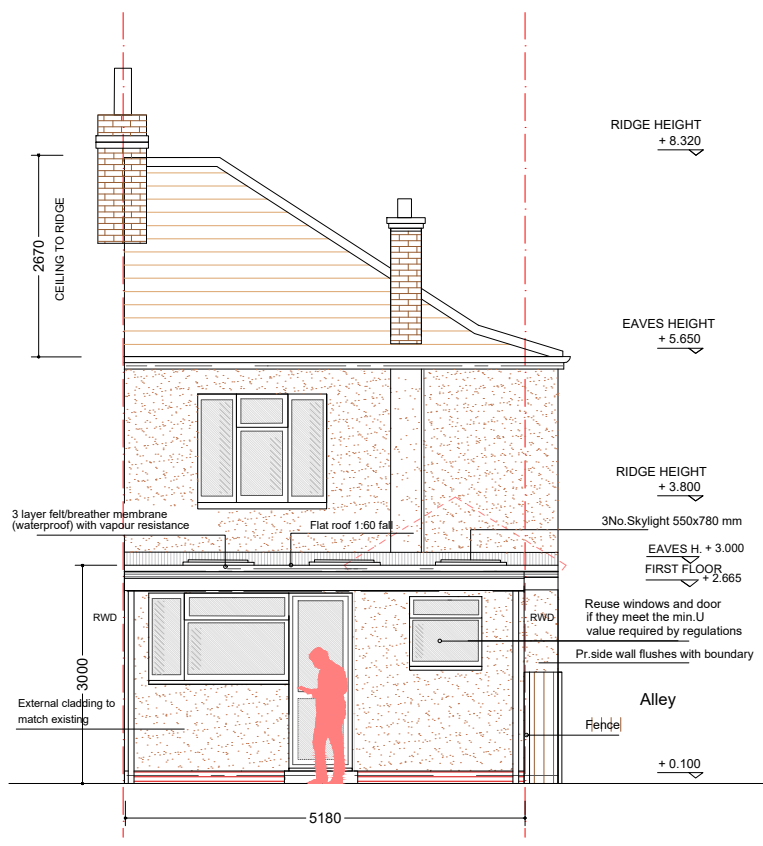


PROPOSED GROUND FLOOR

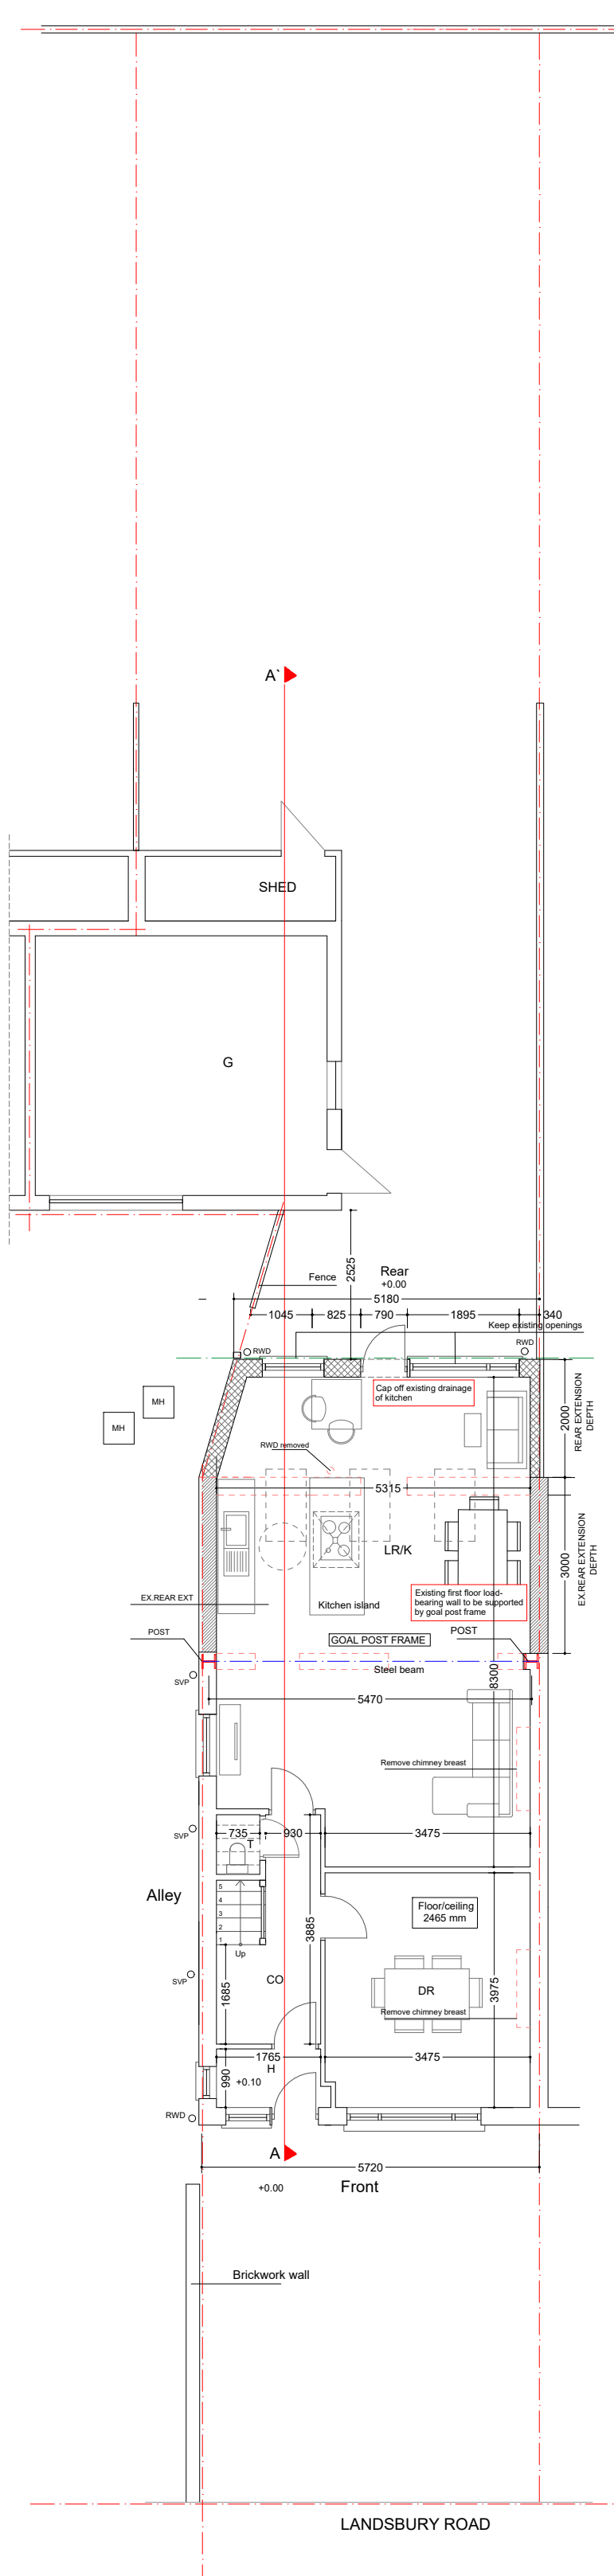



PROPOSED SIDE ELEVATION (from 354 Lansbury Drive)

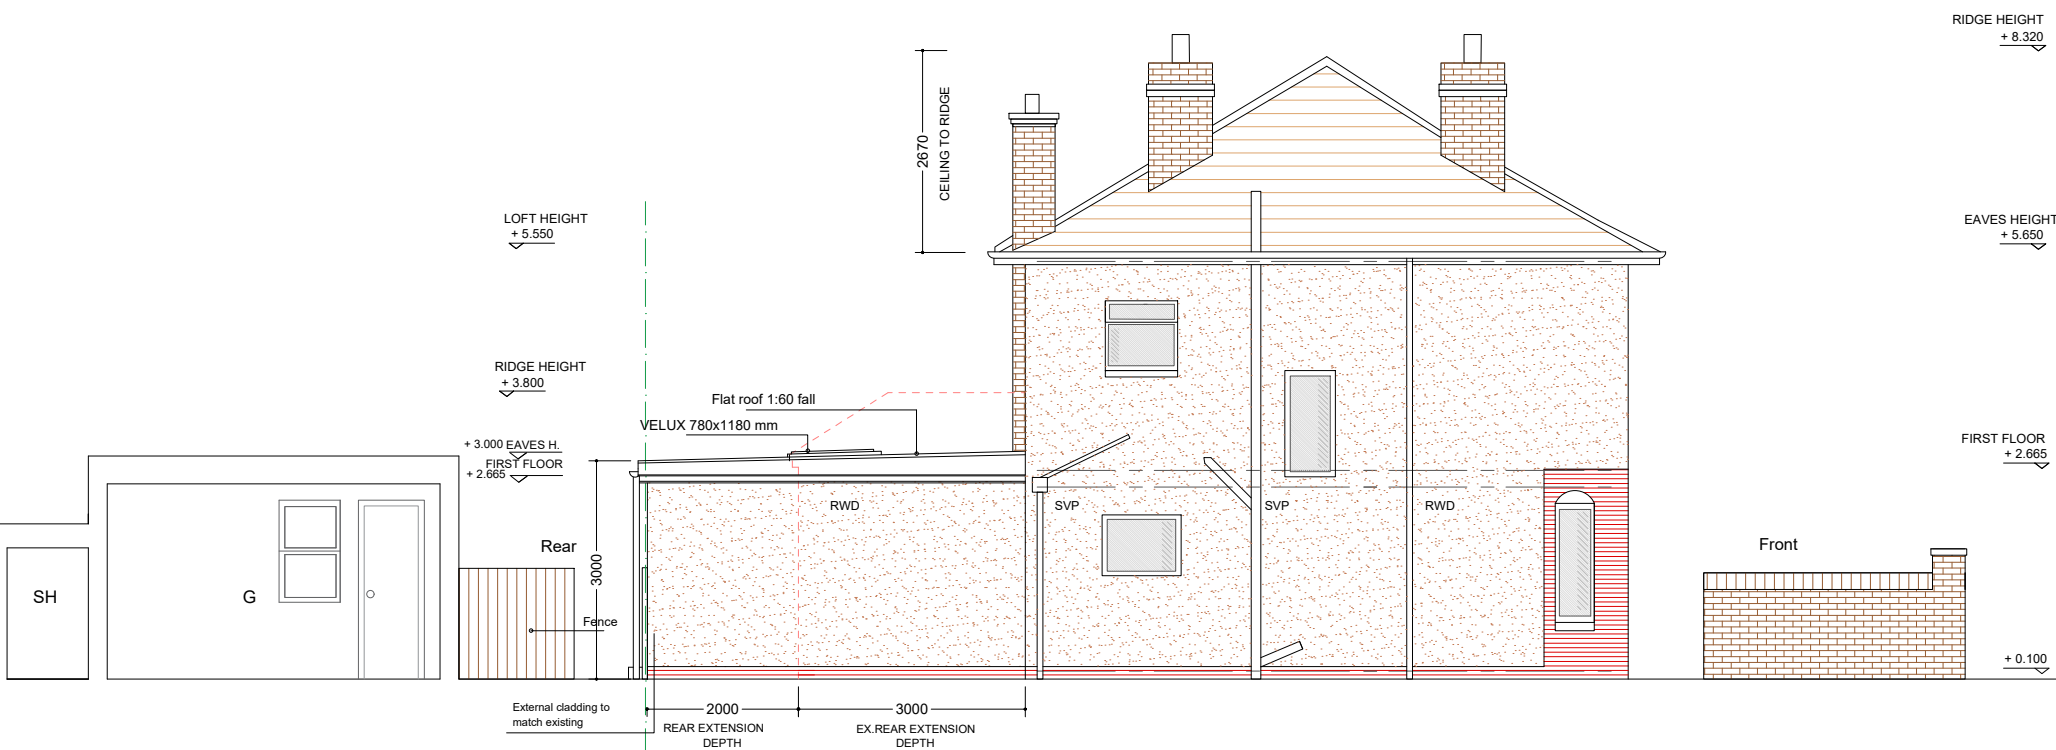

PROPOSED SIDE ELEVATION (from 348 Lansbury Drive)

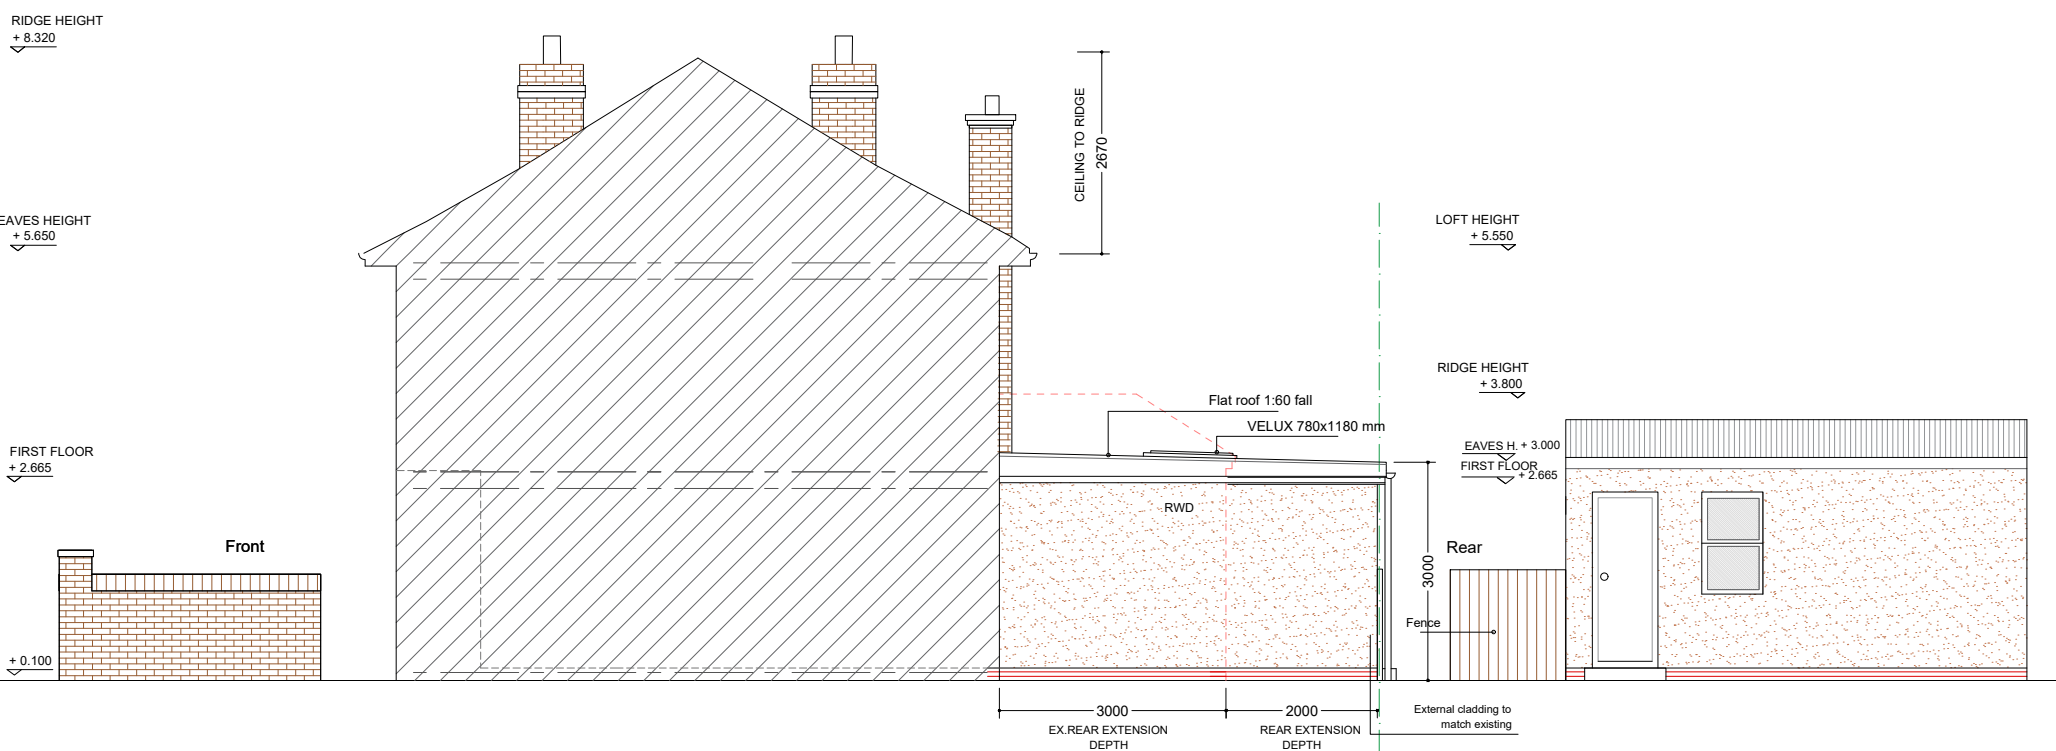

PROPOSED SECTION AA'

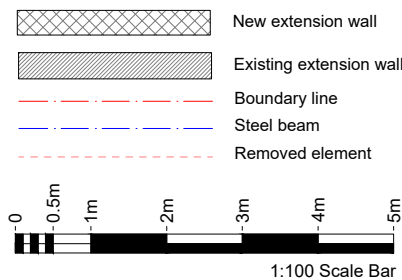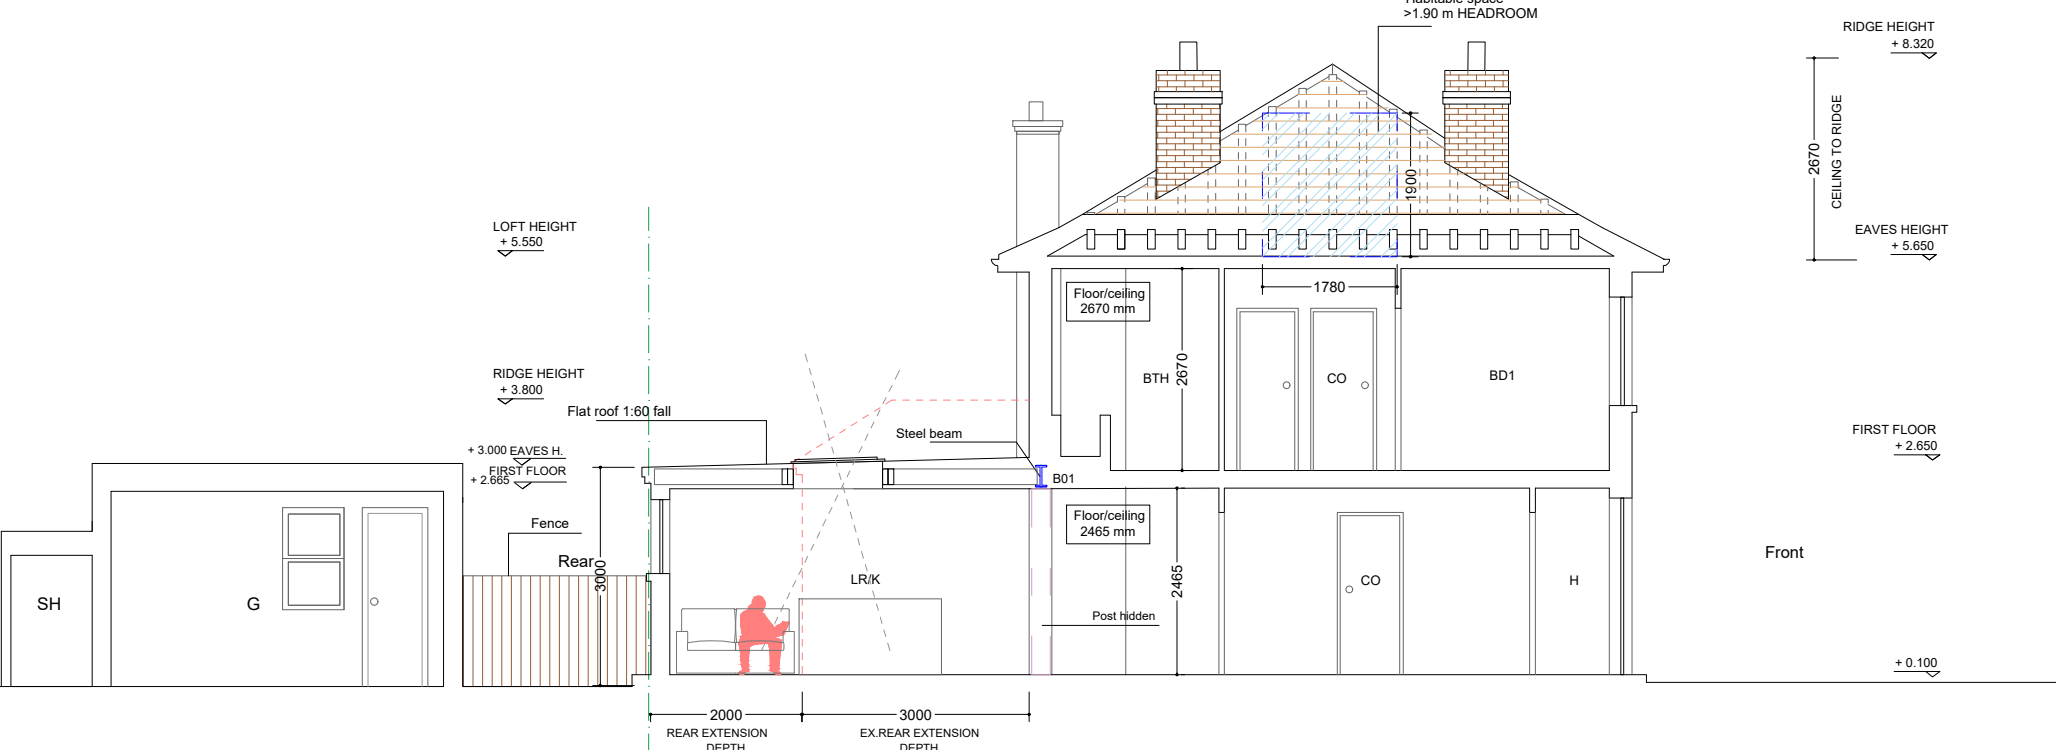

NOTES

6.11.2017. AMENDMENTS DONE AS OFFICER'S REPORT
16.11.2017. INCLUDING SIDE ELEVATION

GENERAL NOTES

- ALL DIMENSIONS ARE IN MILLIMETRES UNLESS OTHERWISE STATED
- ALL LEVELS ARE IN METRES UNLESS OTHERWISE STATED
- DIMENSIONS ARE NOT TO BE SCALED FROM THE DRAWING
- ALL WORK TO BE CARRIED OUT IN ACCORDANCE WITH THE CURRENT EDITION OF THE BUILDING REGULATIONS 1991 (INCLUDING AMENDMENTS) AND ALL RELEVANT BRITISH STANDARDS/CODES OF PRACTICE
- CONTRACTOR IS RESPONSIBLE FOR THE CORRECT SETTING OUT OF THE WORKS ON SITE. ALL DIMENSIONS TO BE CHECKED PRIOR TO FABRICATION OF MATERIALS AND COMMENCEMENT OF WORKS
- HS DRAWING IS TO BE READ IN CONJUNCTION WITH ALL RELEVANT DRAWINGS AND SPECIFICATIONS

COMPANY



CLIENT

PROJECT: ALI ELLAFI
2M REAR EXTENSION IN SEMI-DETACHED HOUSE BEYOND EXISTING 3M REAR EXT.

PROJECT ADDRESS

352 Lansbury Road. Hayes. Hillingdon. London. UB4 8SW

DRAWING

PROPOSED ELEVATIONS

DRAWN BY

RRM

DATE 16/11/2017

SCALE 1:100

REVA_LR(01)(02)

DRAWING NUMBER

CHECKED BY

RRM

REV 03

REV 03

SHEET SIZE

A2