




EXISTING FRONT ELEVATION

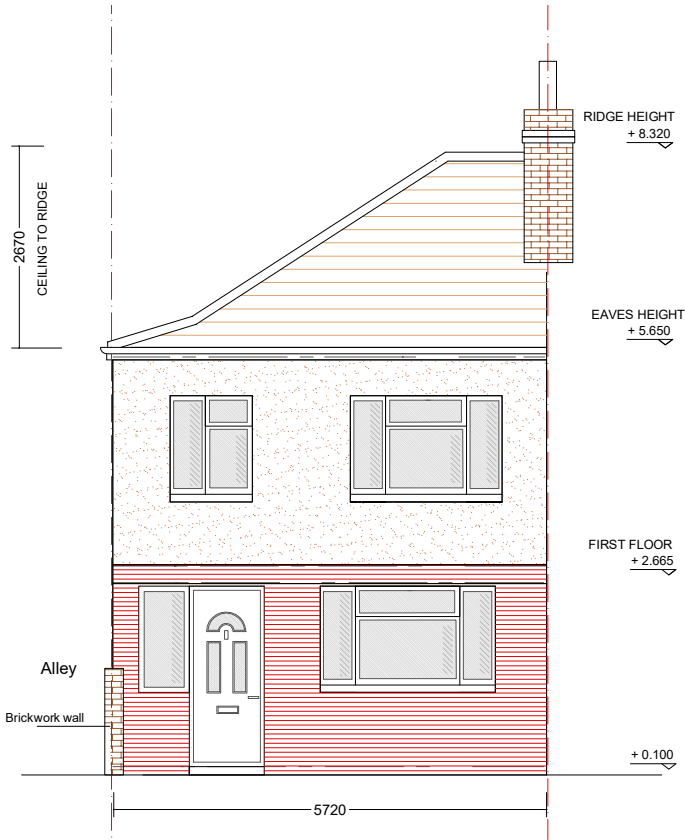


EXISTING REAR ELEVATION

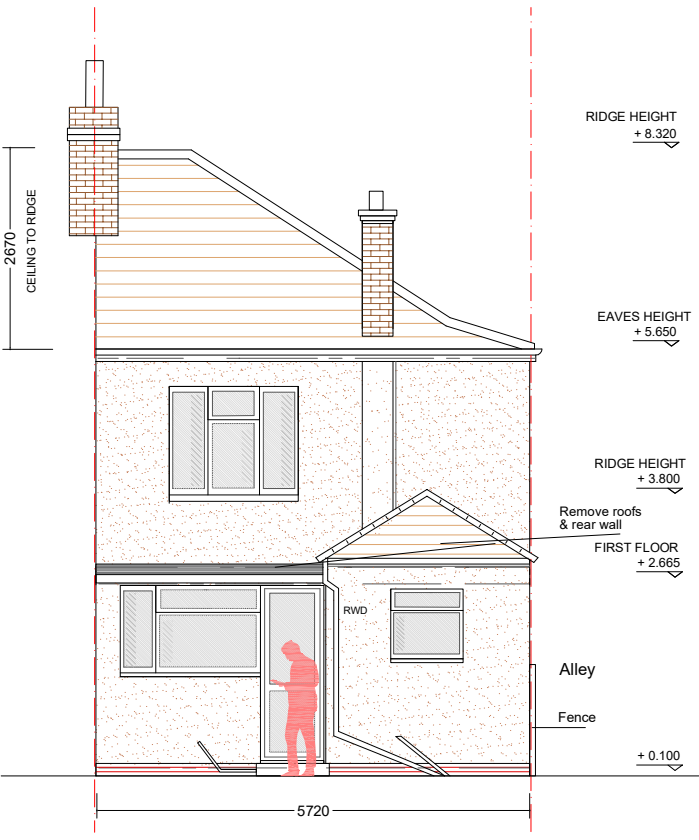


EXISTING GROUND FLOOR

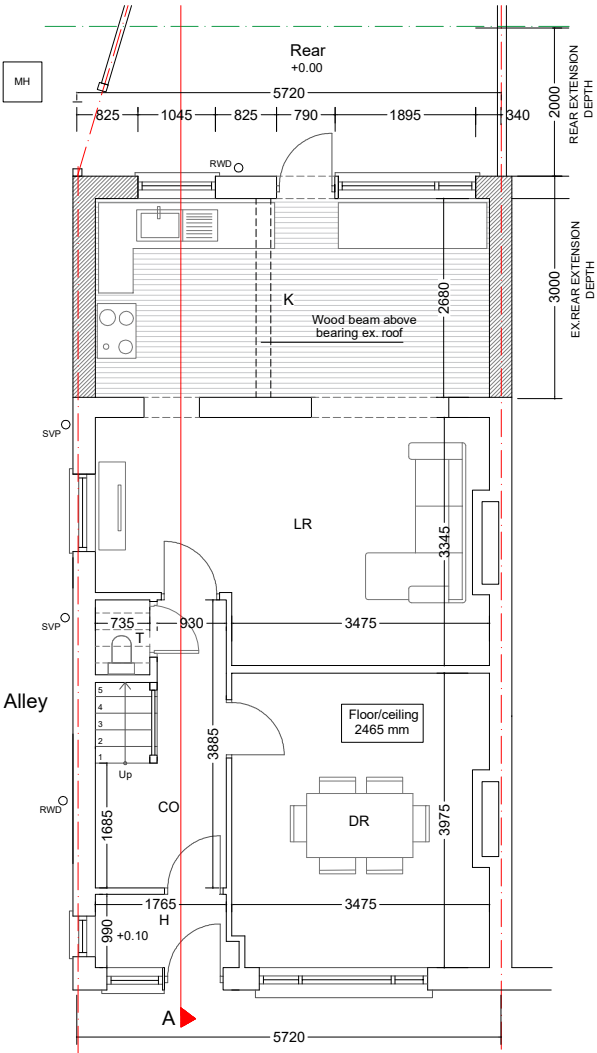

EXISTING SIDE ELEVATION (from 354 Lansbury Drive)

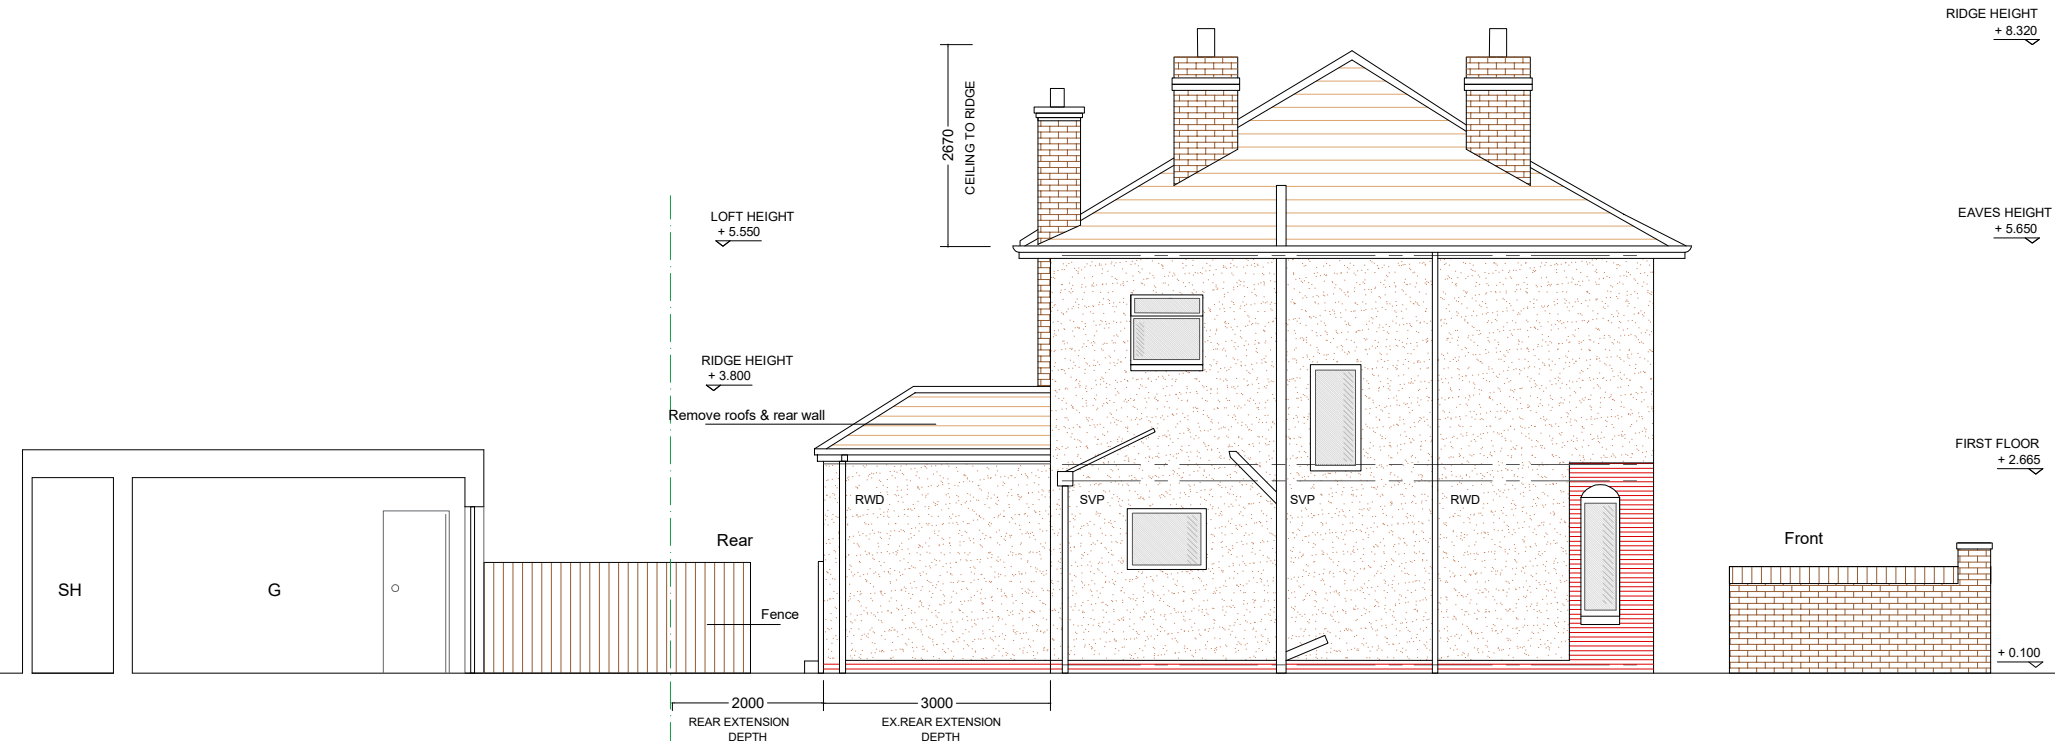

EXISTING SECTION AA'

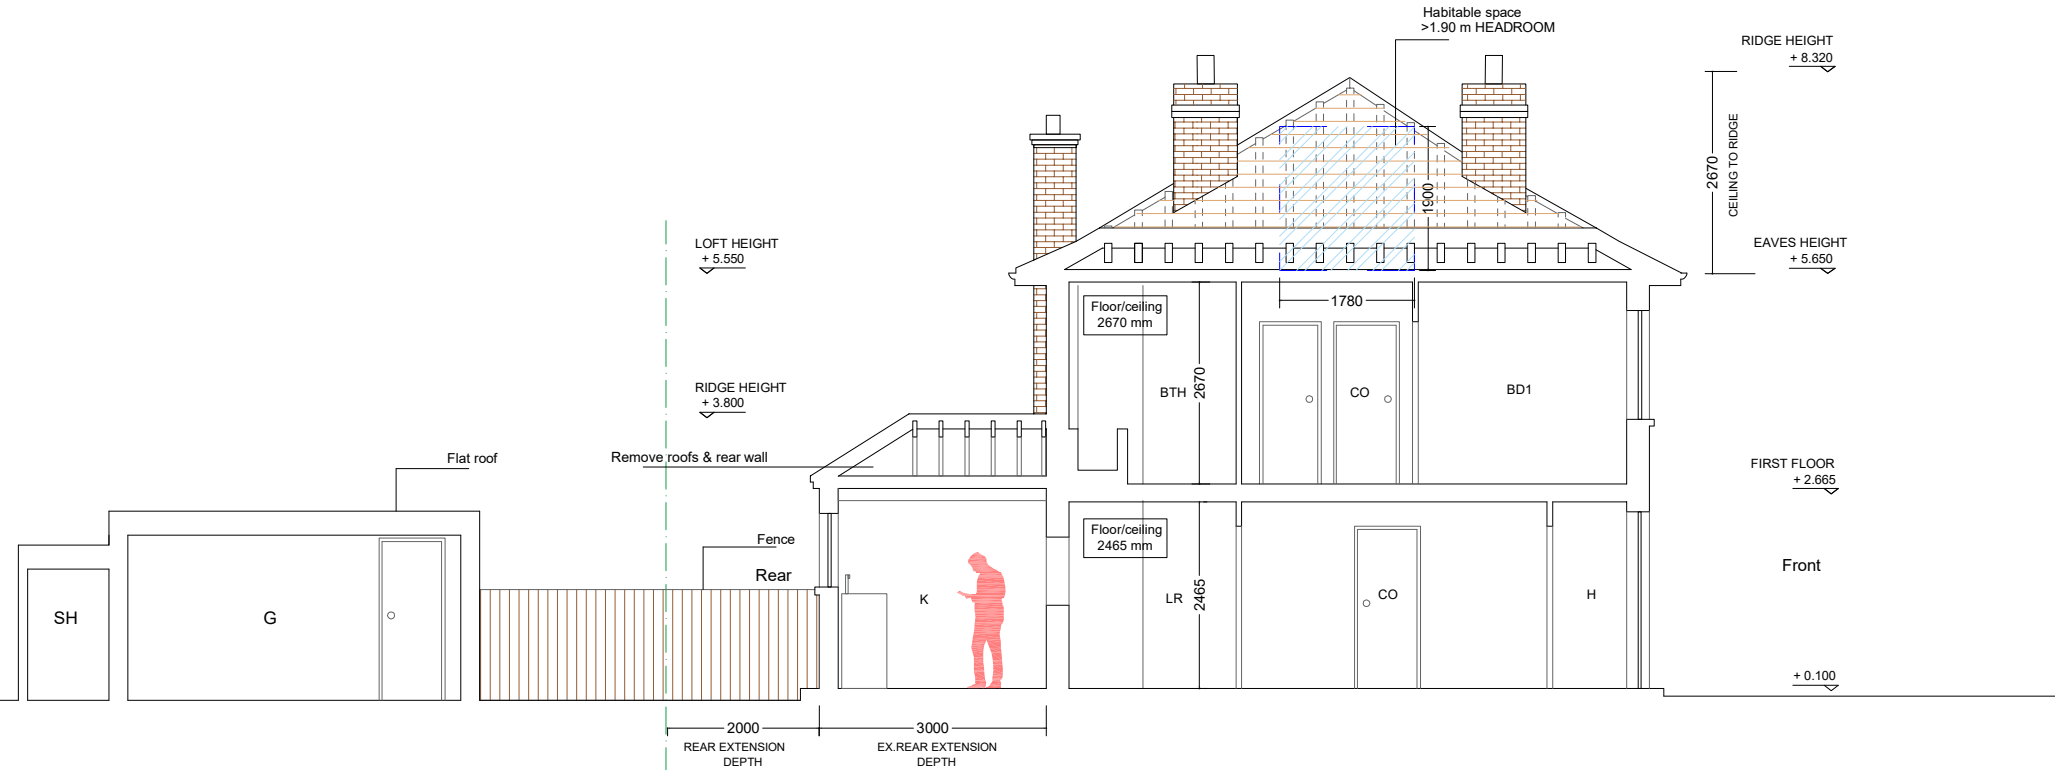

NOTES

6.11.2017. AMENDMENTS DONE AS OFFICER'S REPORT

- New extension wall
- Existing extension wall
- Boundary line
- Steel beam
- Removed element



GENERAL NOTES

- ALL DIMENSIONS ARE IN MILLIMETRES UNLESS OTHERWISE STATED
- ALL LEVELS ARE IN METRES UNLESS OTHERWISE STATED
- DIMENSIONS ARE NOT TO BE SCALED FROM THE DRAWING
- ALL WORK TO BE CARRIED OUT IN ACCORDANCE WITH THE CURRENT EDITION OF THE BUILDING REGULATIONS 1991 (INCLUDING AMENDMENTS) AND ALL RELEVANT BRITISH STANDARDS/CODES OF PRACTICE
- CONTRACTOR IS RESPONSIBLE FOR THE CORRECT SETTING OUT OF THE WORKS ON SITE, ALL DIMENSIONS TO BE CHECKED PRIOR TO FABRICATION OF MATERIALS AND COMMENCEMENT OF WORKS.
- HIS DRAWING IS TO BE READ IN CONJUNCTION WITH ALL RELEVANT DRAWINGS AND SPECIFICATIONS

COMPANY



CLIENT

ALI ELLAFI

PROJECT

2M REAR EXTENSION IN SEMI-DETACHED HOUSE BEYOND EXISTING 3M REAR EXT.

PROJECT ADDRESS

352 Lansbury Road. Hayes. Hillingdon. London. UB4 8SW

DRAWING

EXISTING ELEVATIONS

DRAWN BY

RRM

CHECKED BY

RRM

DATE 06/11/2017

REV 03

1:100 SCALE

REVA_LR(00)(02) DRAWING NUMBER

A3 SHEET SIZE

