





EXISTING REAR ELEVATION




EXISTING FRONT ELEVATION

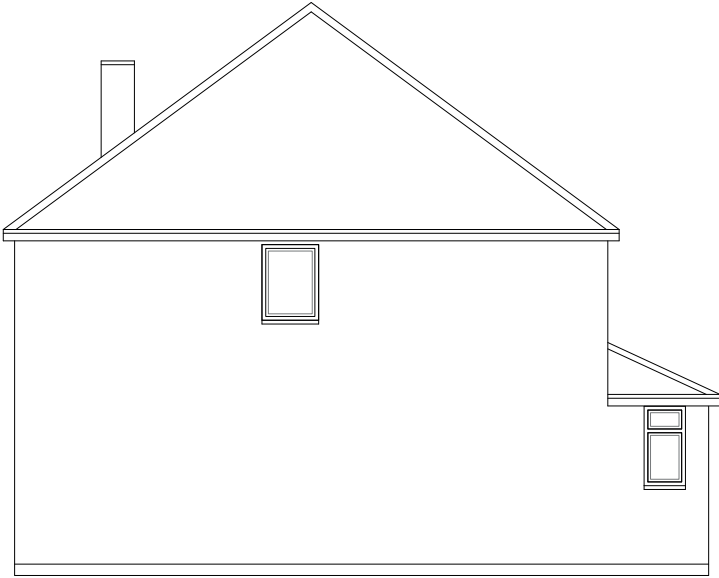


EXISTING SIDE ELEVATION

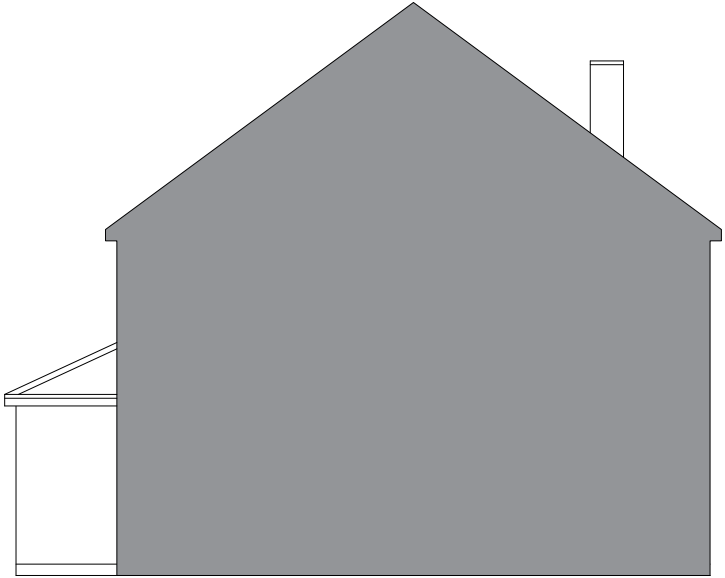


EXISTING SIDE ELEVATION

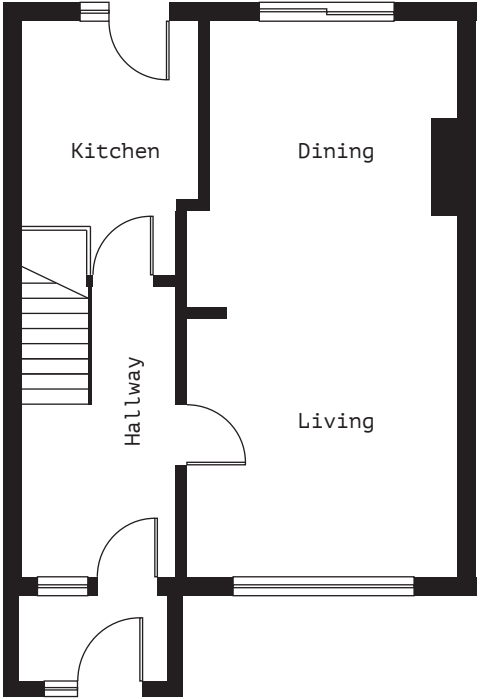

EXISTING GROUND FLOOR PLAN

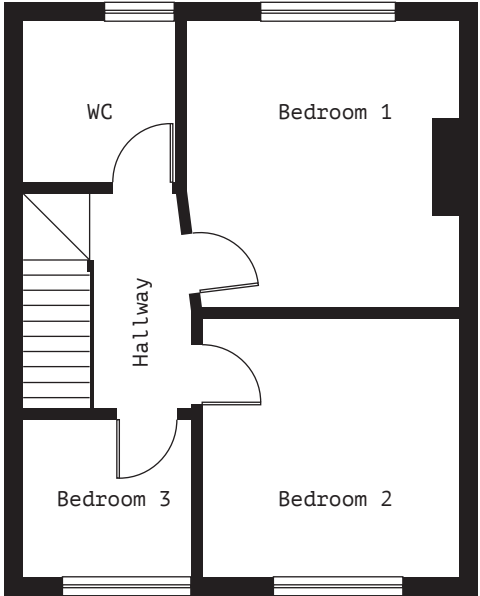

EXISTING FIRST FLOOR PLAN

 

Millimetres Scale 1 to 100



STUDIO ONE
ARCHITECTURE

Drawing No: DT001
Client: Mr Tamber
Project: 1a Friar Road
Hayes
UB4 9BY
Drawing: Existing Drawings
Scale: 1:100 @ A3
Date: November 2020
Drawing by: V S Rayat
(Studio One
Architecture)

These drawings should be approved by local
Authority before works commence on site.
This drawing is copyright and should not be
reproduced without the permission of the
Architects.

Tel: +44 7939 948 331
Web: www.studio1architecture.com
Email: design@studio1architecture.com