




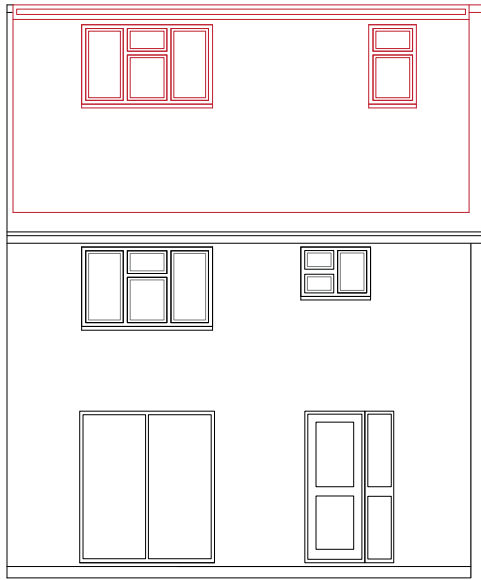


PROPOSED REAR ELEVATION

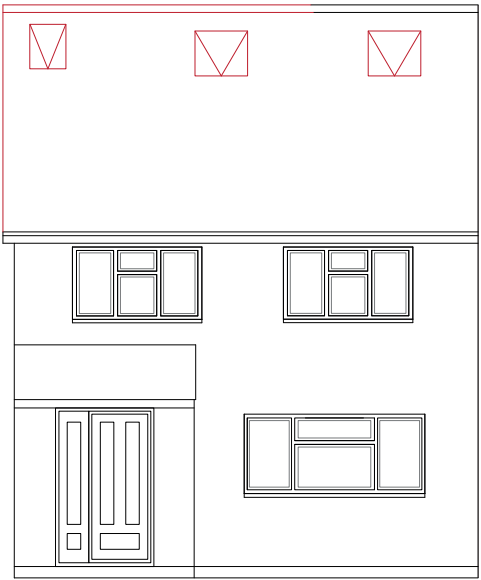


PROPOSED FRONT ELEVATION

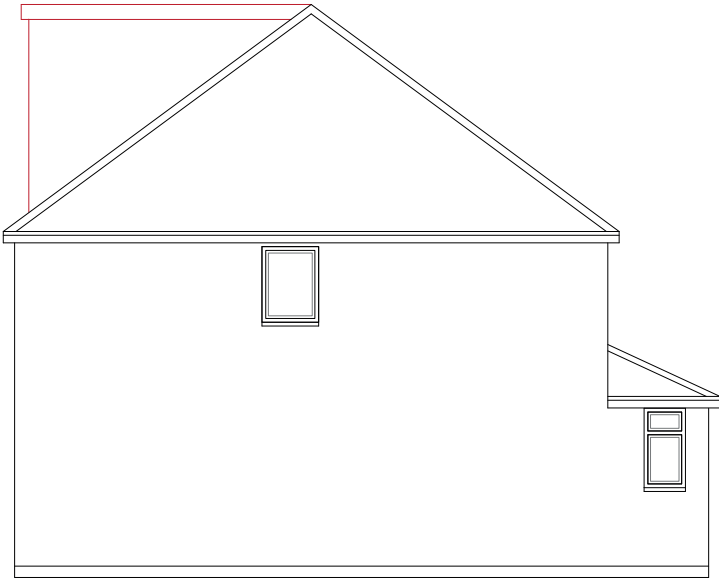


PROPOSED SIDE ELEVATION

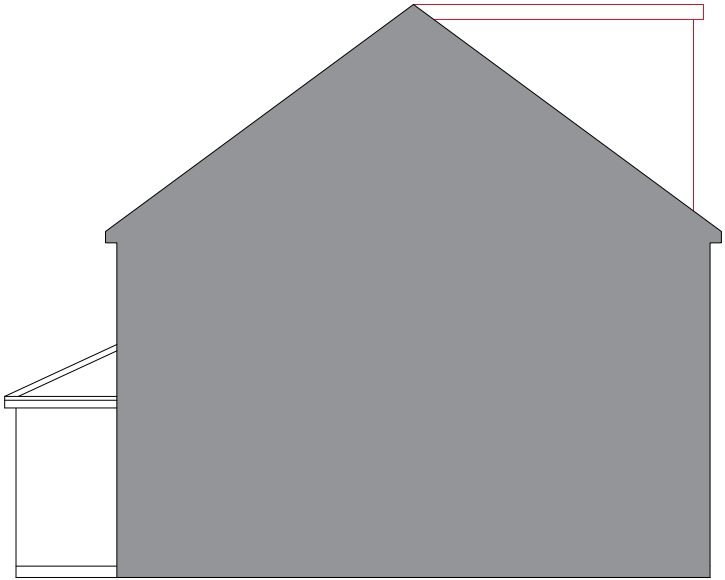


PROPOSED SIDE ELEVATION

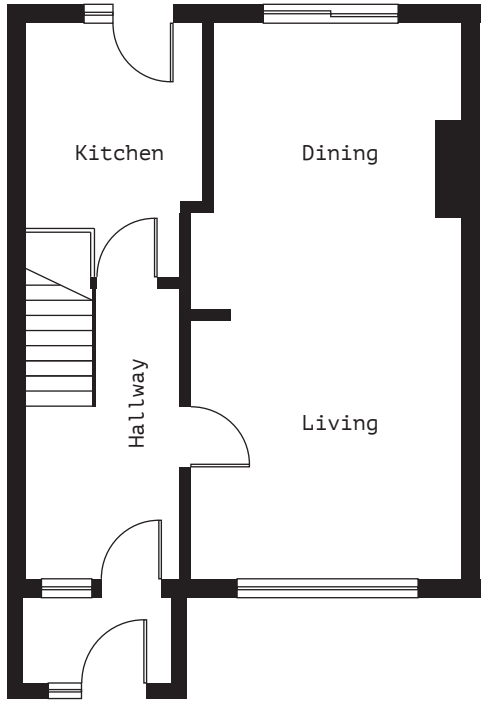


PROPOSED GROUND FLOOR PLAN

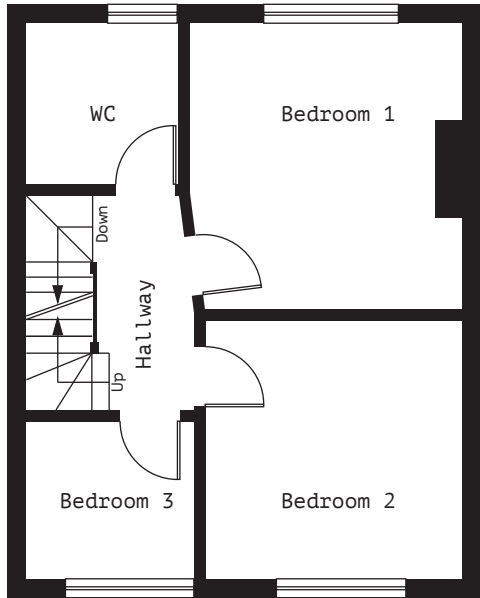

PROPOSED FIRST FLOOR PLAN

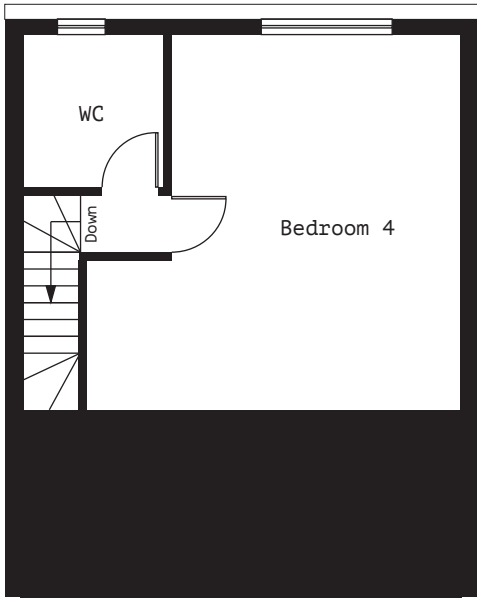

PROPOSED SECOND FLOOR PLAN

 

Millimetres Scale 1 to 100



STUDIO ONE
ARCHITECTURE

Drawing No: DT003
Client: Mr Tamber
Project: 1a Friar Road
Hayes
UB4 9BY
Drawing: Proposed Drawings
Scale: 1:100 @ A3
Date: March 2020
Drawing by: V S Rayat
(Studio One
Architecture)

These drawings should be approved by local
Authority before works commence on site.

This drawing is copyright and should not be
reproduced without the permission of the
Architects.

Tel: +44 7939 948 331
Web: www.studio1architecture.com
Email: design@studio1architecture.com