



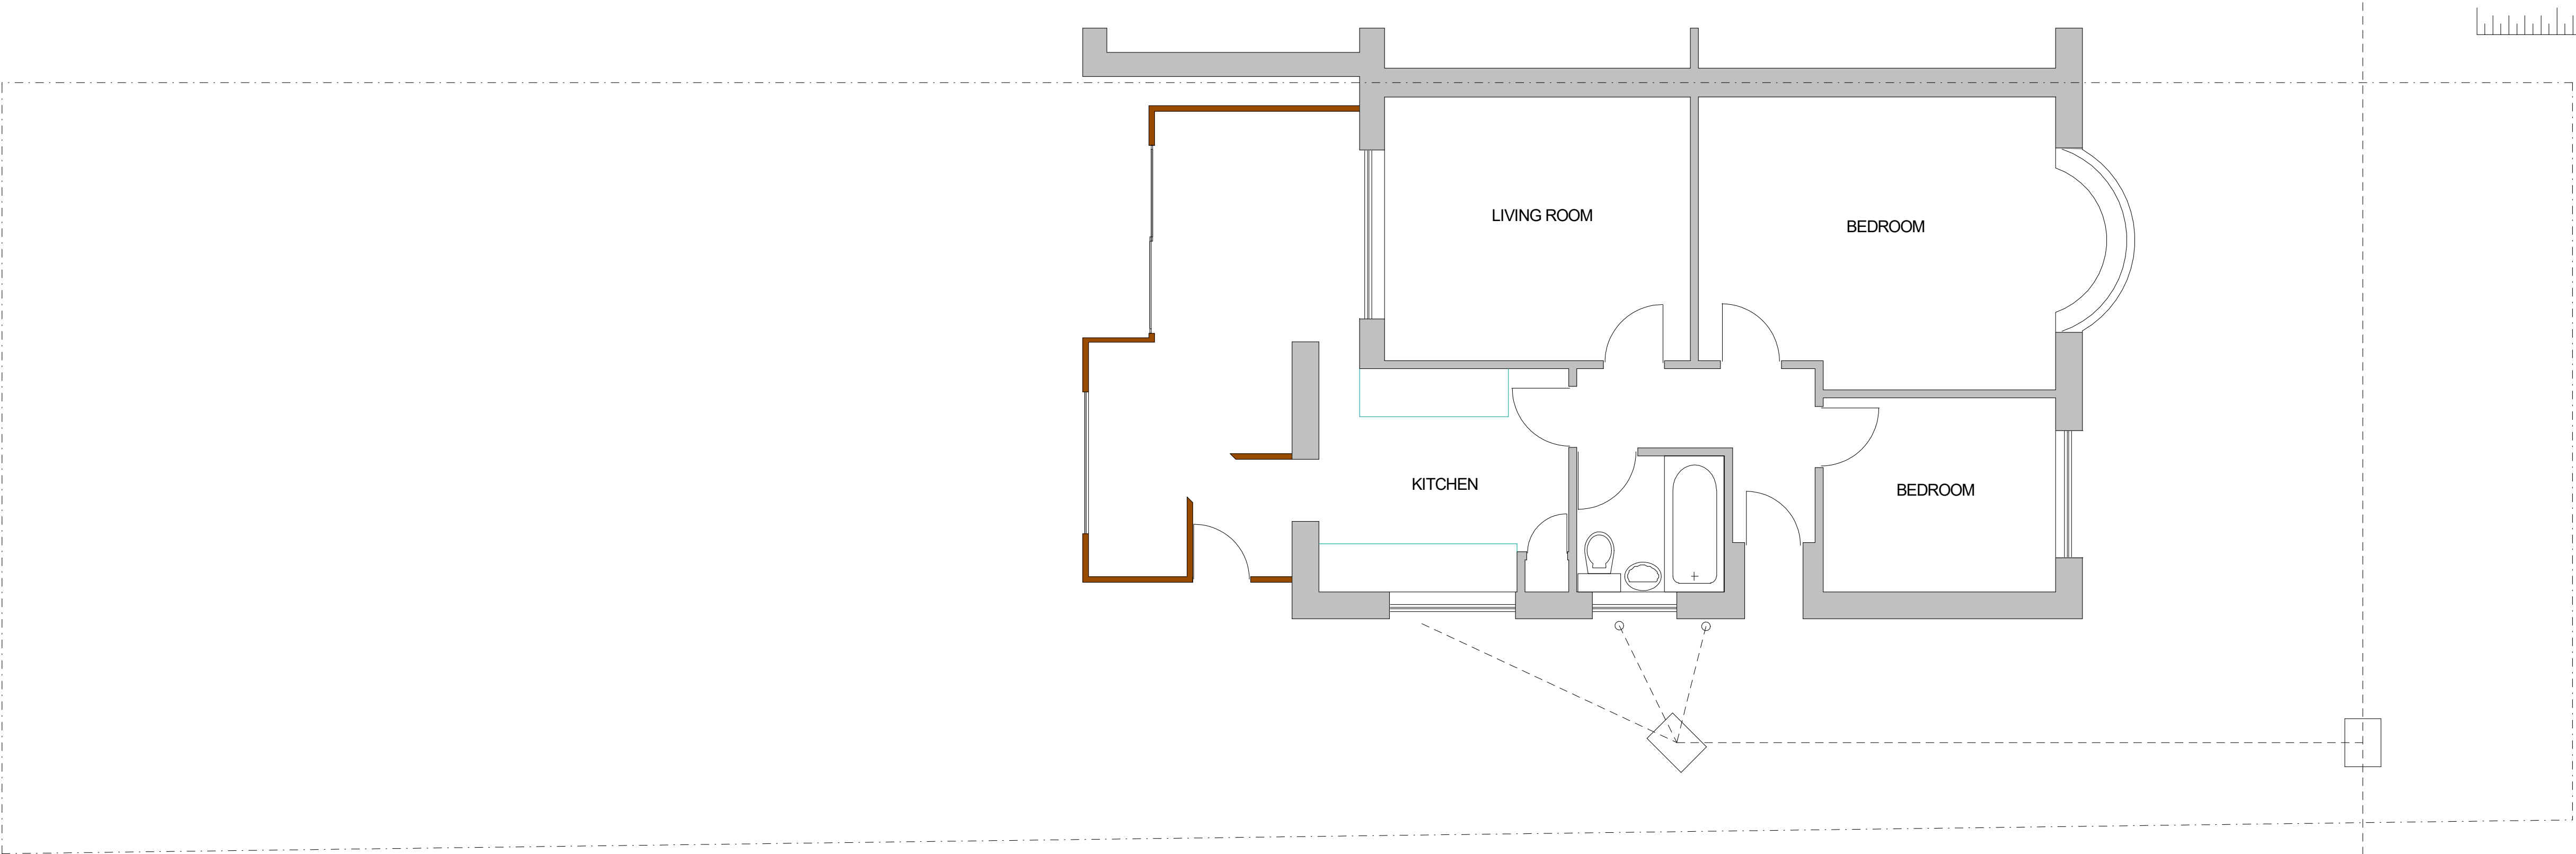

EXISTING FLOOR PLAN

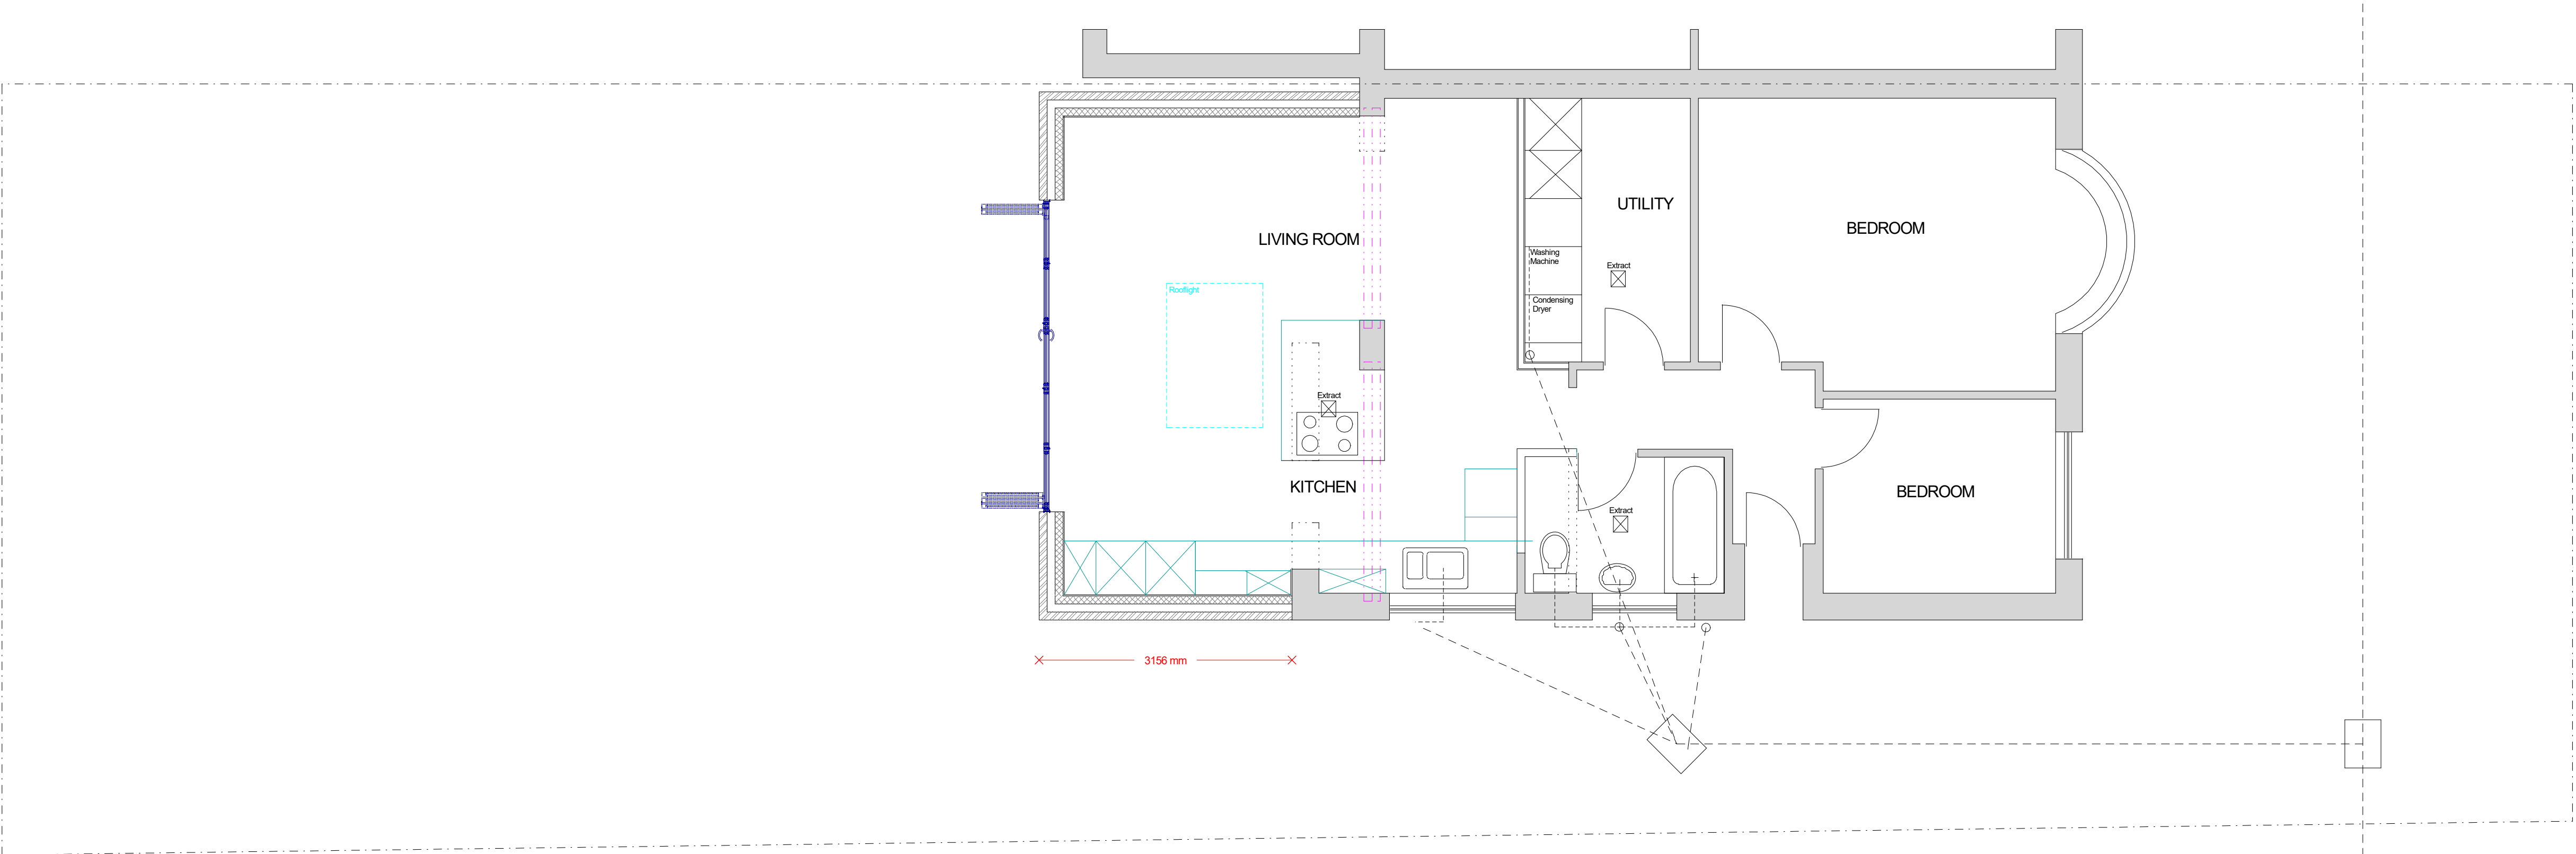

PROPOSED FLOOR PLAN

32 HALL DRIVE
HAREFIELD

PLAN
PROJECT

Existing and Proposed
Rear Extension

General Notes:
1. All dimensions to be checked on site prior to construction any discrepancies should be reported to the highest design
2. All drawings are subject to site specific requirements only and show design intent only
As this is a conceptual design drawing, it is not intended to be used for construction
Copyright: Highford Design Ltd
This drawing should not be used to calculate areas for the purpose of valuations. All dimensions to be checked
on site by contractor and each dimension to be their responsibility

DWG No
01
Rev: - a

Date: March 2021
Project: 32 Hall Drive, Harefield
Scale 1:50 @ A1
Checked: AW
Drawing Title: Elevations/Section/Specification
Status: Planning
Job No: 318

Highford
Design and Build Limited
27 Bellamy Close, Ickenham, Middlesex UB10 8SJ
email: info@highforddesign.co.uk - web: www.highforddesign.co.uk
telephone: 01845 622575 - mobile: 01561 340205