

CURRENT CLIENT
APPROVAL STATUS

A

ONLY STATUS 'A' DRAWINGS
SHOULD BE USED ON SITE

CLIENTS RETURNED COMMENTS








PLEASE TICK BOX BELOW

☒ A - APPROVED NO COMMENTS
☐ B - APPROVED WITH COMMENTS
☐ C - RESUBMIT FOR APPROVAL


CLIENTS SIGNATURE _____ DATE _____

FOR APPROVAL

General Notes

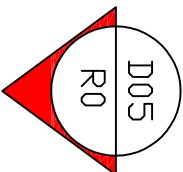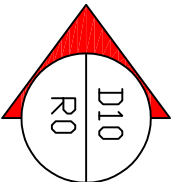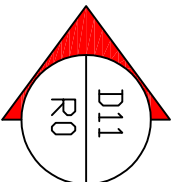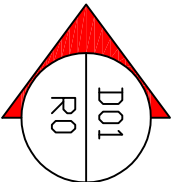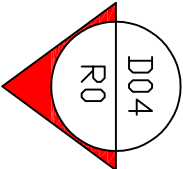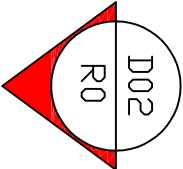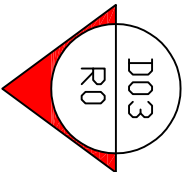

Proposed East Elevation

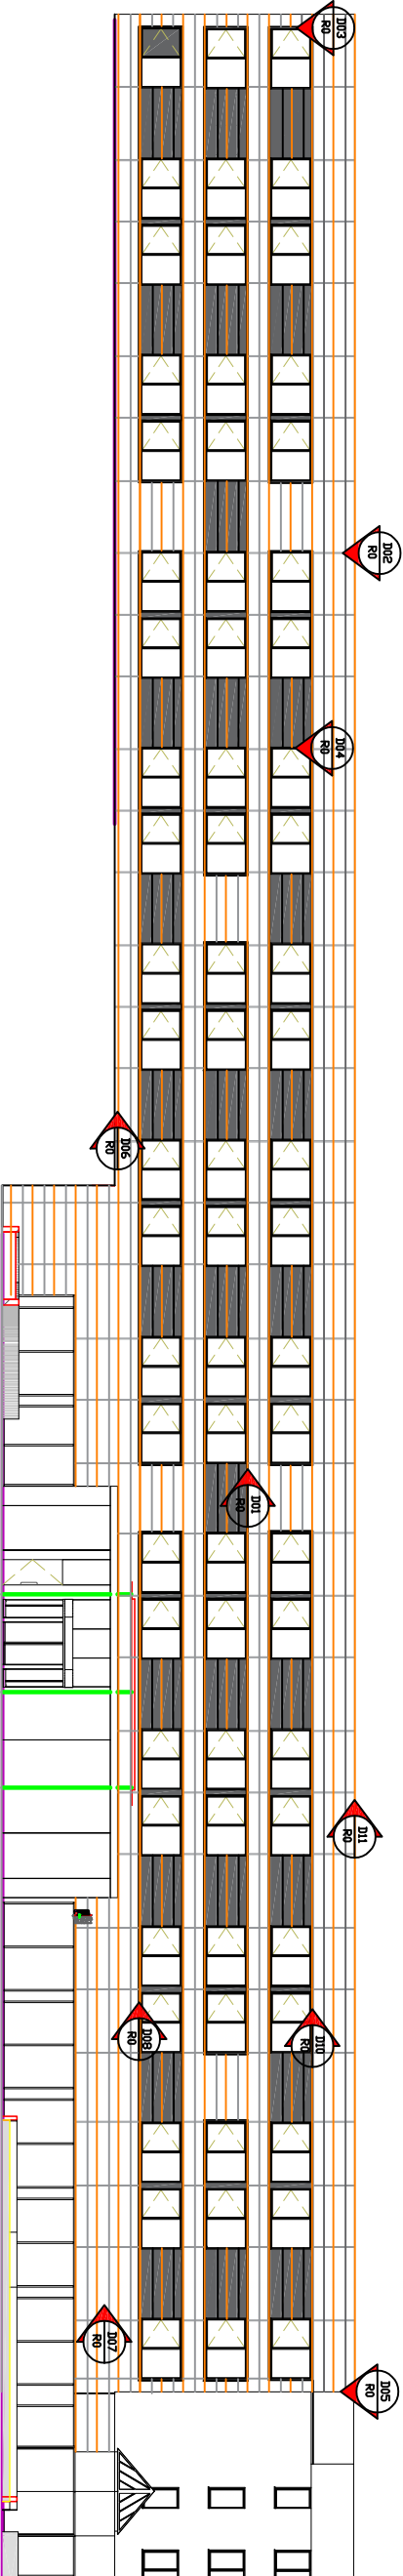

TSL

Rails House, Unit 3
Parkdene Business Park
5 Parkdene Road
Hornsea
PO7 5PP
0845 450 8000
enquiries@tsl.co.uk

Project Name

Park Inn -
Heathrow

Client

Radisson

Architect

Morrison Design

Drawing title

Proposed
Elevation

Project Number
2139

Drawing Number
EL01

First Issue Date
17/12/2019

Drawn
AJ

Revision
1

Scale
NTS

Checked
CH